


TO

BLISSFIELD VILLAGE

LENAWEE CO. MICH.

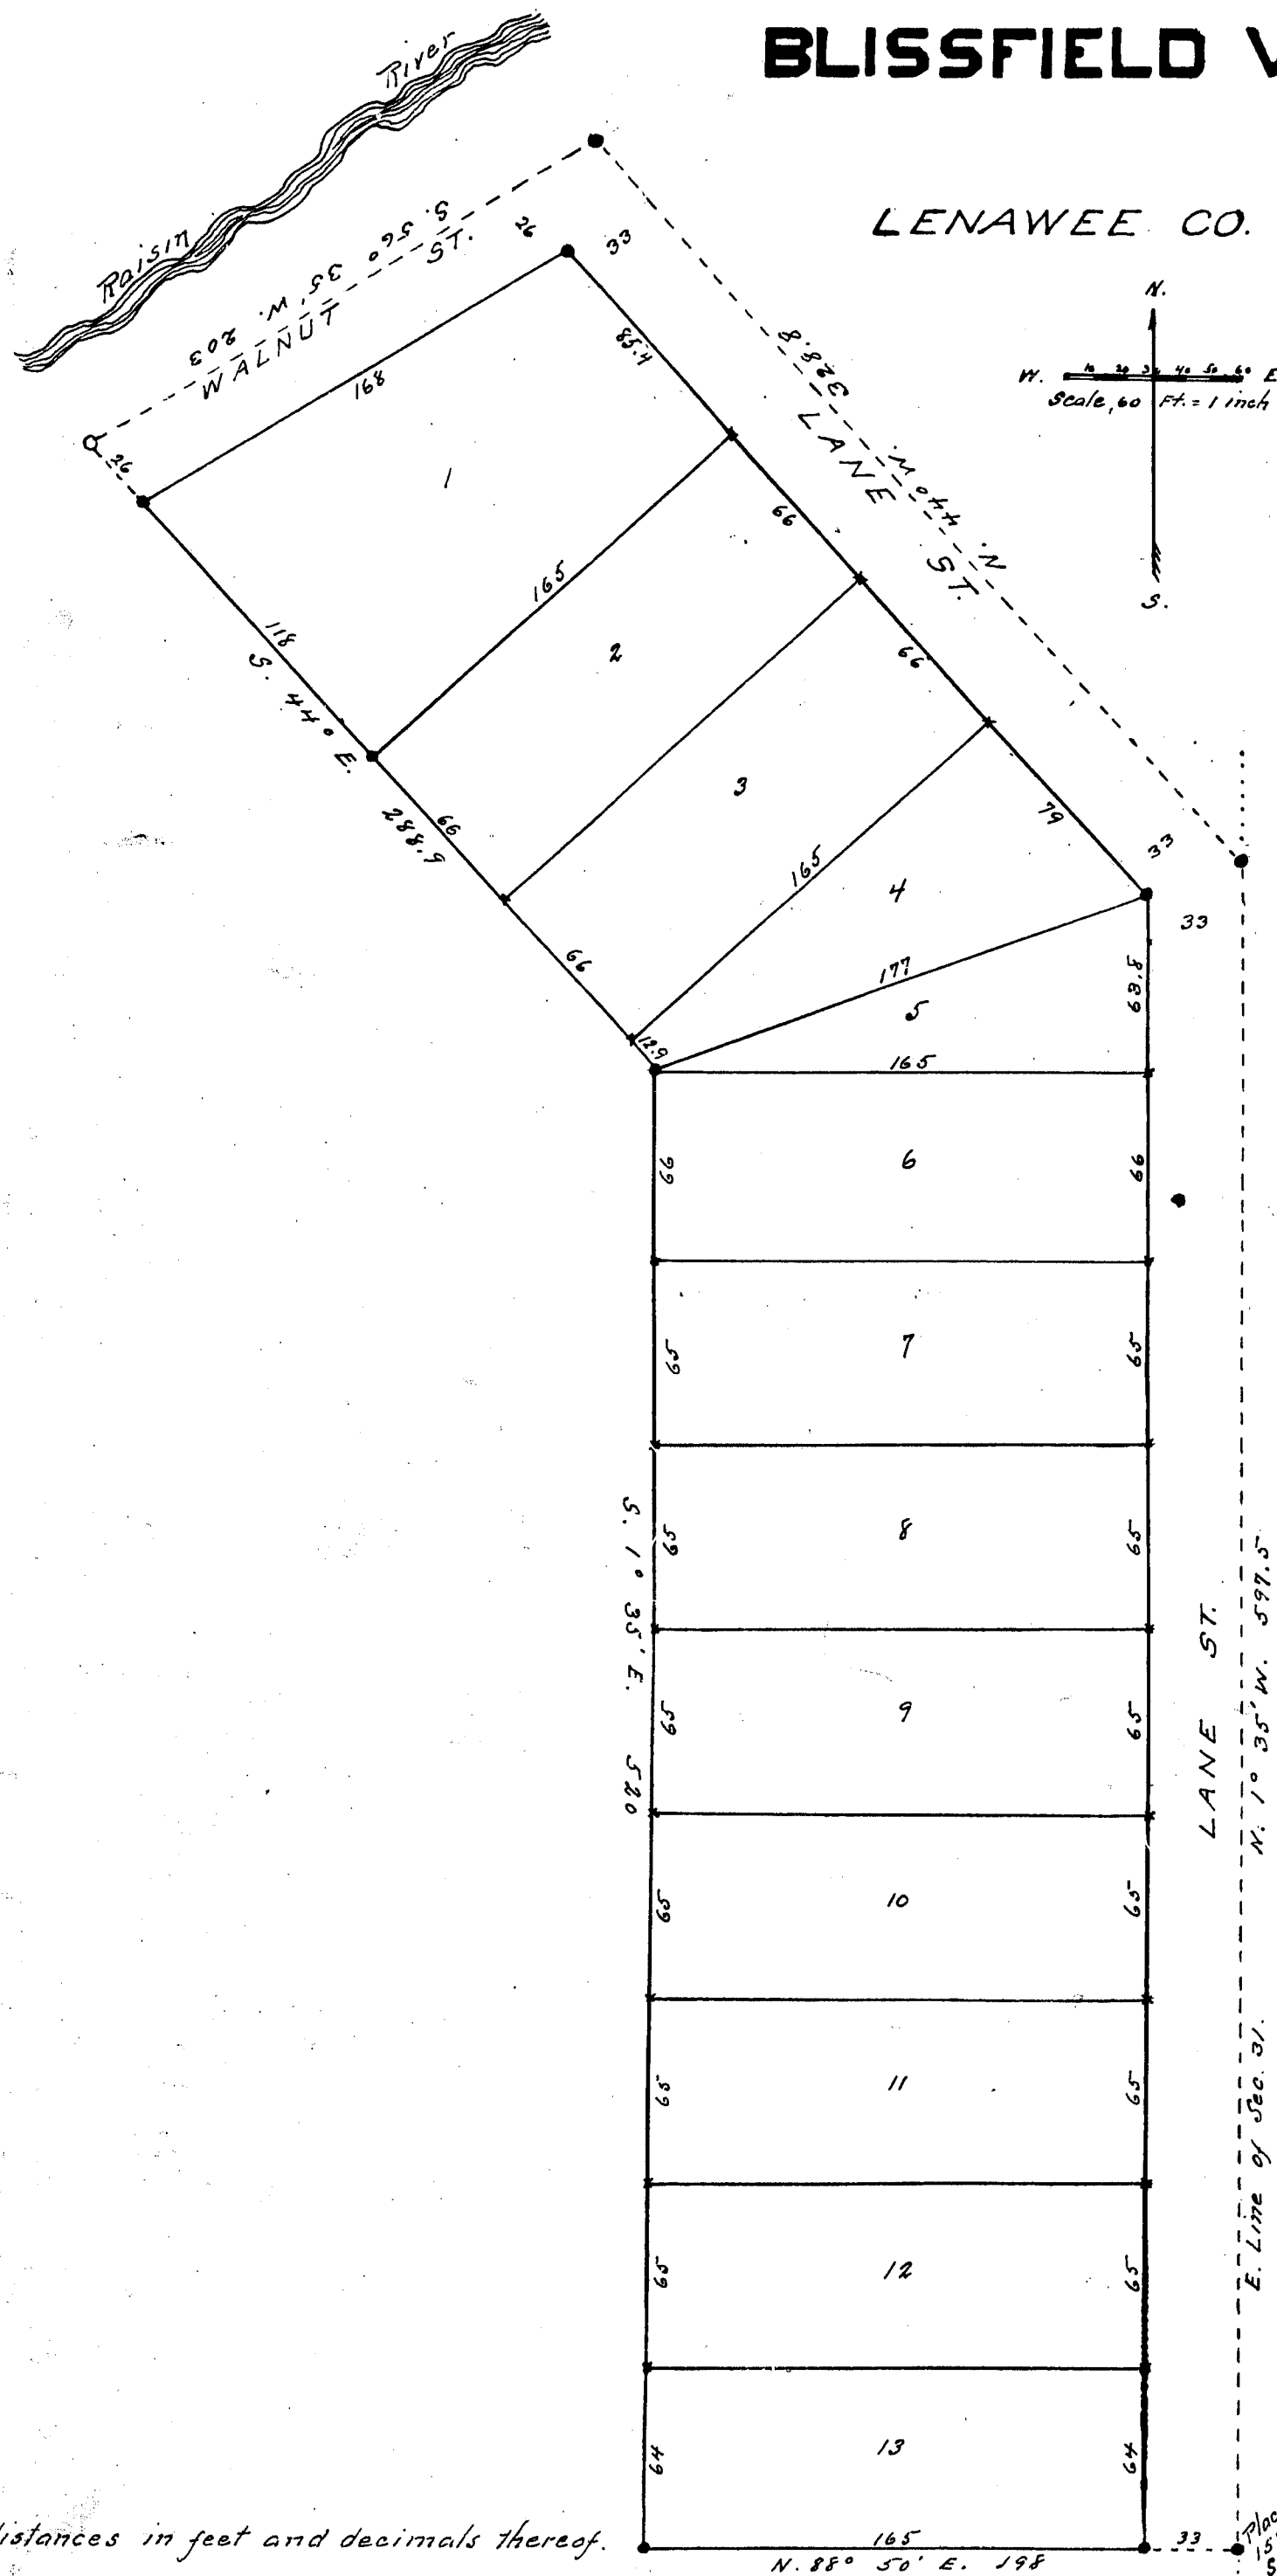

all distances in feet and decimals thereof.

Examined and Approved

June 7-1915

Geo L. Hauser
Deputy Auditor General.

DEDICATION

KNOW ALL MEN by these Presents, That we, James H. Porter. and Oliver V. Porter his wife, and Samuel S. Porter. and Harriet L. Porter his wife, as proprietors, have caused the land embraced in the annexed plat to be surveyed, laid out and platted, to be known as PORTER'S ADDITION TO BLISSFIELD VILLAGE, LENAWEE CO. MICH. and that the streets as shown on said plat are hereby dedicated to the use of the public.

SIGNED AND SEALED IN PRESENCE OF

E. S. Mason

L. H. Rothfus

James H. Porter	[L. 3]
Oliver V. Porter	[L. 3]
Samuel S. Porter	[L. 3]
Harriet L. Porter	[L. 3]

TERRACE & IRLAND COUNTY.		VOLUME 165.	
TERRACE COUNTY		VOLUME 165	
Assessor's Plat of Bettiton Home Crest, A part of Sec. 3	2 sheets	136199	
Imerson's Add. to Haniton Beach		136164	
Knoblauch's 2nd Add. to Blissfield		136133	
Killmarney Park Sub		136132	
Lake Add. to Blissfield		136117	
Meister's Add. to Morenci		136115	
Porter's Add. to Blissfield		136116	
Putnam's Grove		136111	
Villa Park Add. to Morenci		136080	
		136118	
IRLAND COUNTY			
VOLUME 165			
Addition Plat of Ireland		136322	
Atsworth, 1st. Add. to Empire		136300	
Boughy's Add. to Cedar		136269	
Burdickville Plat of		136444	
Carp Lake, Plat of		136332	
Cedar, Plat of		136352	
Chandler's Add. to Ireland		136358	
" " " " " 2nd. Add. to Ireland		136352	
Groene's North Unity Add.		136358	
Haley's Add. to Sutton's Bay		136511	
Eastern Heights. Plat of		136559	
Empire, Plat of		136528	
Garden City Sand Co.'s Add.		136529	
Hall's Bay Resort, Plat of		136535	
Hutchinson's Add. to Northport		136442	
Ingalls' Bayside Plat		136632	
Island View Heights, Plat of		136611	
Keewaydin Beach, Plat of		136666	
Kehl & Ransom's Add. to Northport		136635	
La Rue's Add. to Empire		136635	
Lake View, Plat of		136647	
Lee's Point Resort, Plat of	2 sheets	136371	
Leslie's Add. to Northport Beach		136371	
Mesomacoring, Vacated		136447	
New Mission Point	2 sheets	136447	
Northport Point, Plat of	2 sheets	136445	
Northport Beach, Plat of		136449	
Northport Point, Plat of		136449	
Omaha Heights, Plat of		136654	
Omaha, 1st. Add. to		136626	
Omaha, 1st. Add. to		136624	
Orchard Tract, Plat of		136627	
Pashewytown, Plat of	2 sheets	136635	
Pare's, Abel R. Omaha Bay Resort	5 sheets	136655	
Pleasant Point Resort		136643	
Premont, Plat of		136644	
" " " " " 1st. Add. to		136837	
Prause's, Julius Add. to Ireland		136846	
Schmidt's J. W. Add. to Premont		136855	
		136667	
Shorewood, Plat of		136574	
Singing Sands, Plat of		136663	
Stover's Add. to Northport	vacated	136650	
Sutton's Add. to Suttonsburg		136650	
Terrace Place, Plat of		136650	
Thompson & Reynolds' Add. to Ireland	2 sheets	136624	
Thieman & Sullivan's Add. to Cedar		136640	

COUNTY TREASURER'S CERTIFICATE

Office of County Treasurer, Lenawee County.

Adrian, Mich. May 20 1915

I hereby certify, that there are No. tax liens or titles held by the state on 7
there are No. tax liens or titles held by individuals on said lands, for the five ye
May 1915, and that the taxes for said period of five years are all pa
this office.

VILLAGE COUNCIL'S CERTIFICATE

I hereby certify, that this plat was approved by the Council of the Villa
May 24 1915

Seneca COUNTY

Porter's Application.

WAS RECEIVED BY: 844 DAY OF June 1915 AT 8 O'CLOCK


Va. 75-1 Blue
 75-1

Leonard A. Leuch

I hereby certify that this copy is a true copy of the MAP or forwarded the Registrar of Deeds for recording.

June 7-1915
L. L. Hauser

100

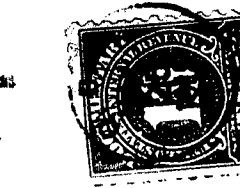

Filed in Auditor General's Dep't


Apr 9-1913
Geo. L. Henderson

Deputy Auditor General.

13611

PORTER'S ADDITION TO BLISSFIELD VILLAGE

LENAWEE CO. MICH.

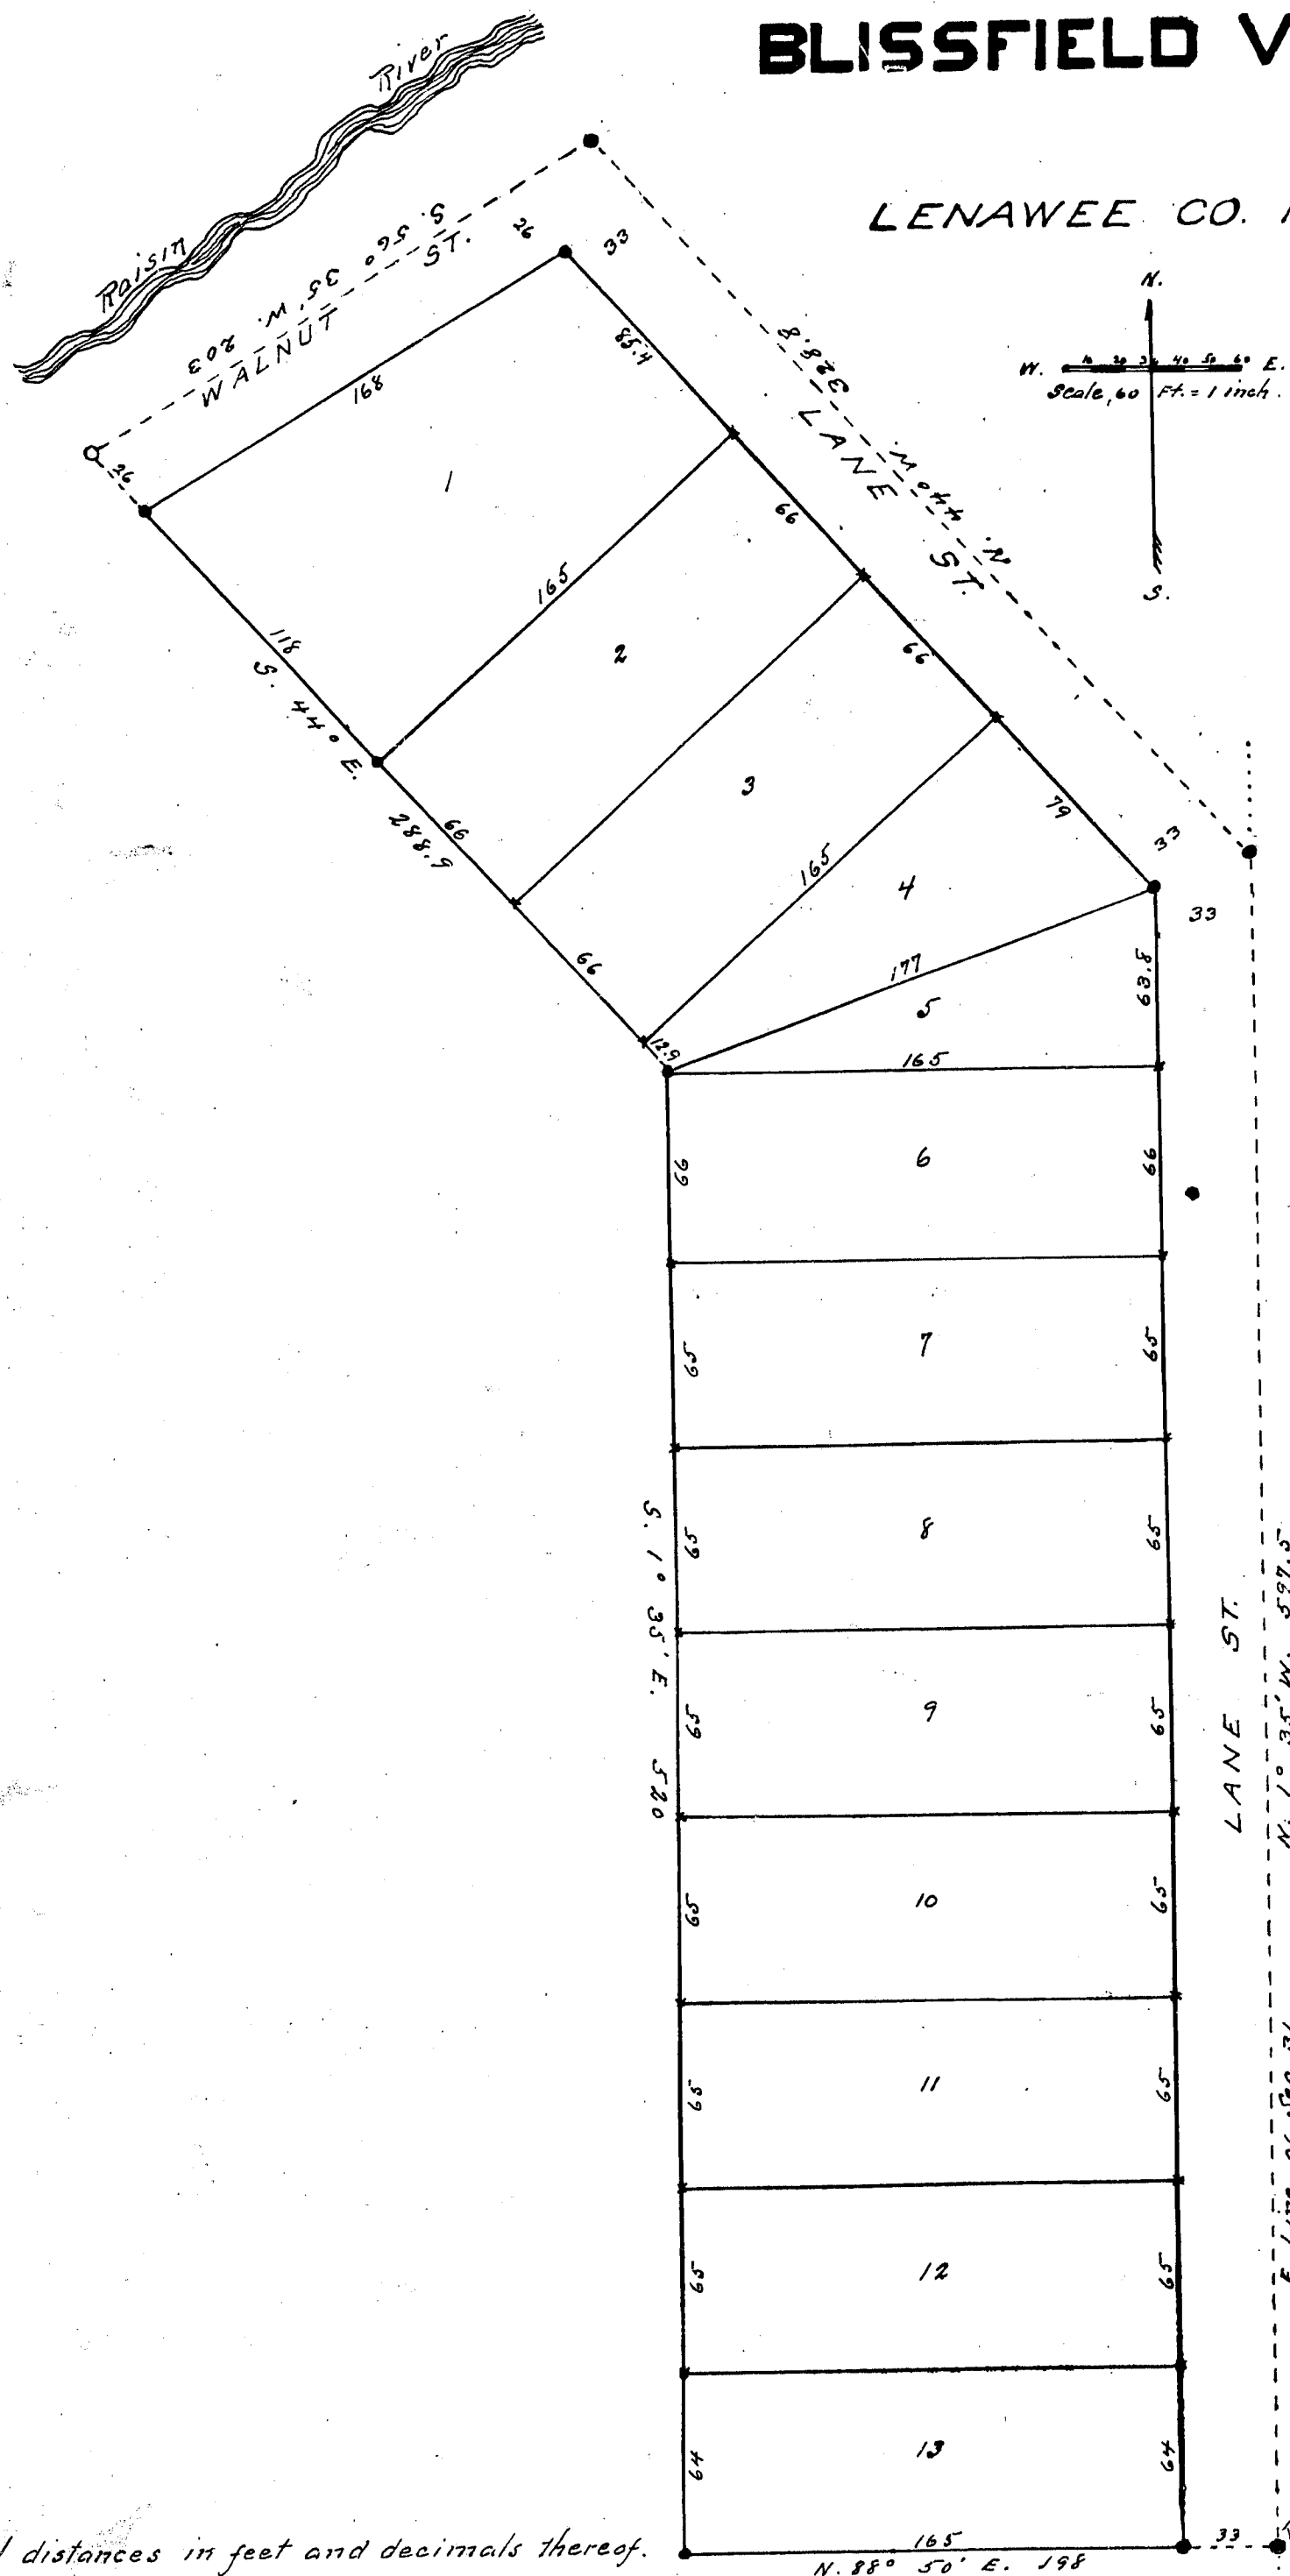

All distances in feet and decimals thereof.

Reviewed and Approved

June 7-1915
Geo. L. Houser
Deputy Auditor General

DEDICATION

KNOW ALL MEN by these Presents, that we, James H. Porter, and Oliver V. Porter, his wife, and Samuel S. Porter, and Harriet L. Porter, his wife, as proprietors, have caused the land embraced in the annexed plat to be surveyed, laid out and platted, to be known as PORTER'S ADDITION TO BLISSFIELD VILLAGE, LENAWEE CO. MICH. and that the streets as shown on said plat are hereby dedicated to the use of the public.

SIGNED AND SEALED IN PRESENCE OF

E. S. Masow

L. H. Rothfues

James H. Porter [L.S.]
Oliver V. Porter [L.S.]
Samuel S. Porter [L.S.]
Harriet L. Porter [L.S.]

STATE OF MICHIGAN } S.S.

County of Lenawee

Notary Public

On this 20th day of May, 1915, before me, a Notary Public, in and for said county, personally came the above named James H. Porter and Oliver V. Porter, his wife, and Samuel S. Porter, and Harriet L. Porter, his wife, known to me to be the persons who executed the above dedication and acknowledged the same to be their free act and deed.

Lawrence H. Rothfues

My commission expires Feb. 10, 1917

Notary Public

Lenawee Co. Mich.

DESCRIPTION OF LAND PLATTED.

The land embraced in the annexed plat of PORTER'S ADDITION TO BLISSFIELD VILLAGE, LENAWEE CO. MICH. is described as follows: Commencing at a point in the east line of Section 31, T15, R5E, Meridian of Michigan, 1525.6 feet north from the S.E. corner of said Section 31, and running thence N. 1°35' W. along the east line of said section, 597.5 feet, thence N. 44° W. 328.8 feet, thence S. 56°35' W. 203 feet, thence S. 44° E. 288.9 feet, thence S. 1°35' E. 520 feet, thence N. 88°50' E. 198 feet to the place of beginning.

SURVEYOR'S CERTIFICATE

I hereby certify, that the plat hereon delineated is a correct one, and that permanent monuments, consisting of gas pipe 1 1/2 inches in diameter and 2 1/2 feet in length and iron bars 1 1/2 inches by 2 1/2 feet have been planted at points marked thus (o) gas pipe, (i) iron bars, as thereon shown at all angles in the boundaries of the land platted and at all intersections of streets. Corners of lots, marked with oak stakes are indicated thus (x)

J. L. Richard
County Surveyor.

COUNTY TREASURER'S CERTIFICATE

Office of County Treasurer, Lenawee County.

Adrian, Mich. May 20, 1915

I hereby certify, that there are no tax liens or titles held by the state on the lands described above, and that there are no tax liens or titles held by individuals on said lands, for the five years preceding the 20th day of May, 1915, and that the taxes for said period of five years are all paid as shown by the records of this office.

George R. Holloman
County Treasurer.

VILLAGE COUNCIL'S CERTIFICATE.

I hereby certify, that this plat was approved by the Council of the Village of Blissfield at a meeting held May 24, 1915

W. Wilbur
Village Clerk.

Lenawee COUNTY

Porter's Addition

June 7-1915

Leonard A. Leachout

I hereby certify that this copy is a true copy of the MAP as forwarded the Register for recording.

June 7-1915

Geo. L. Houser



Filed in Auditor General's Office

June 9-1915

Geo. L. Houser
Deputy Auditor General.


13611

PORTER'S ADDITION

TO

BLISSFIELD VILLAGE

LENAAWEE CO. MICH.

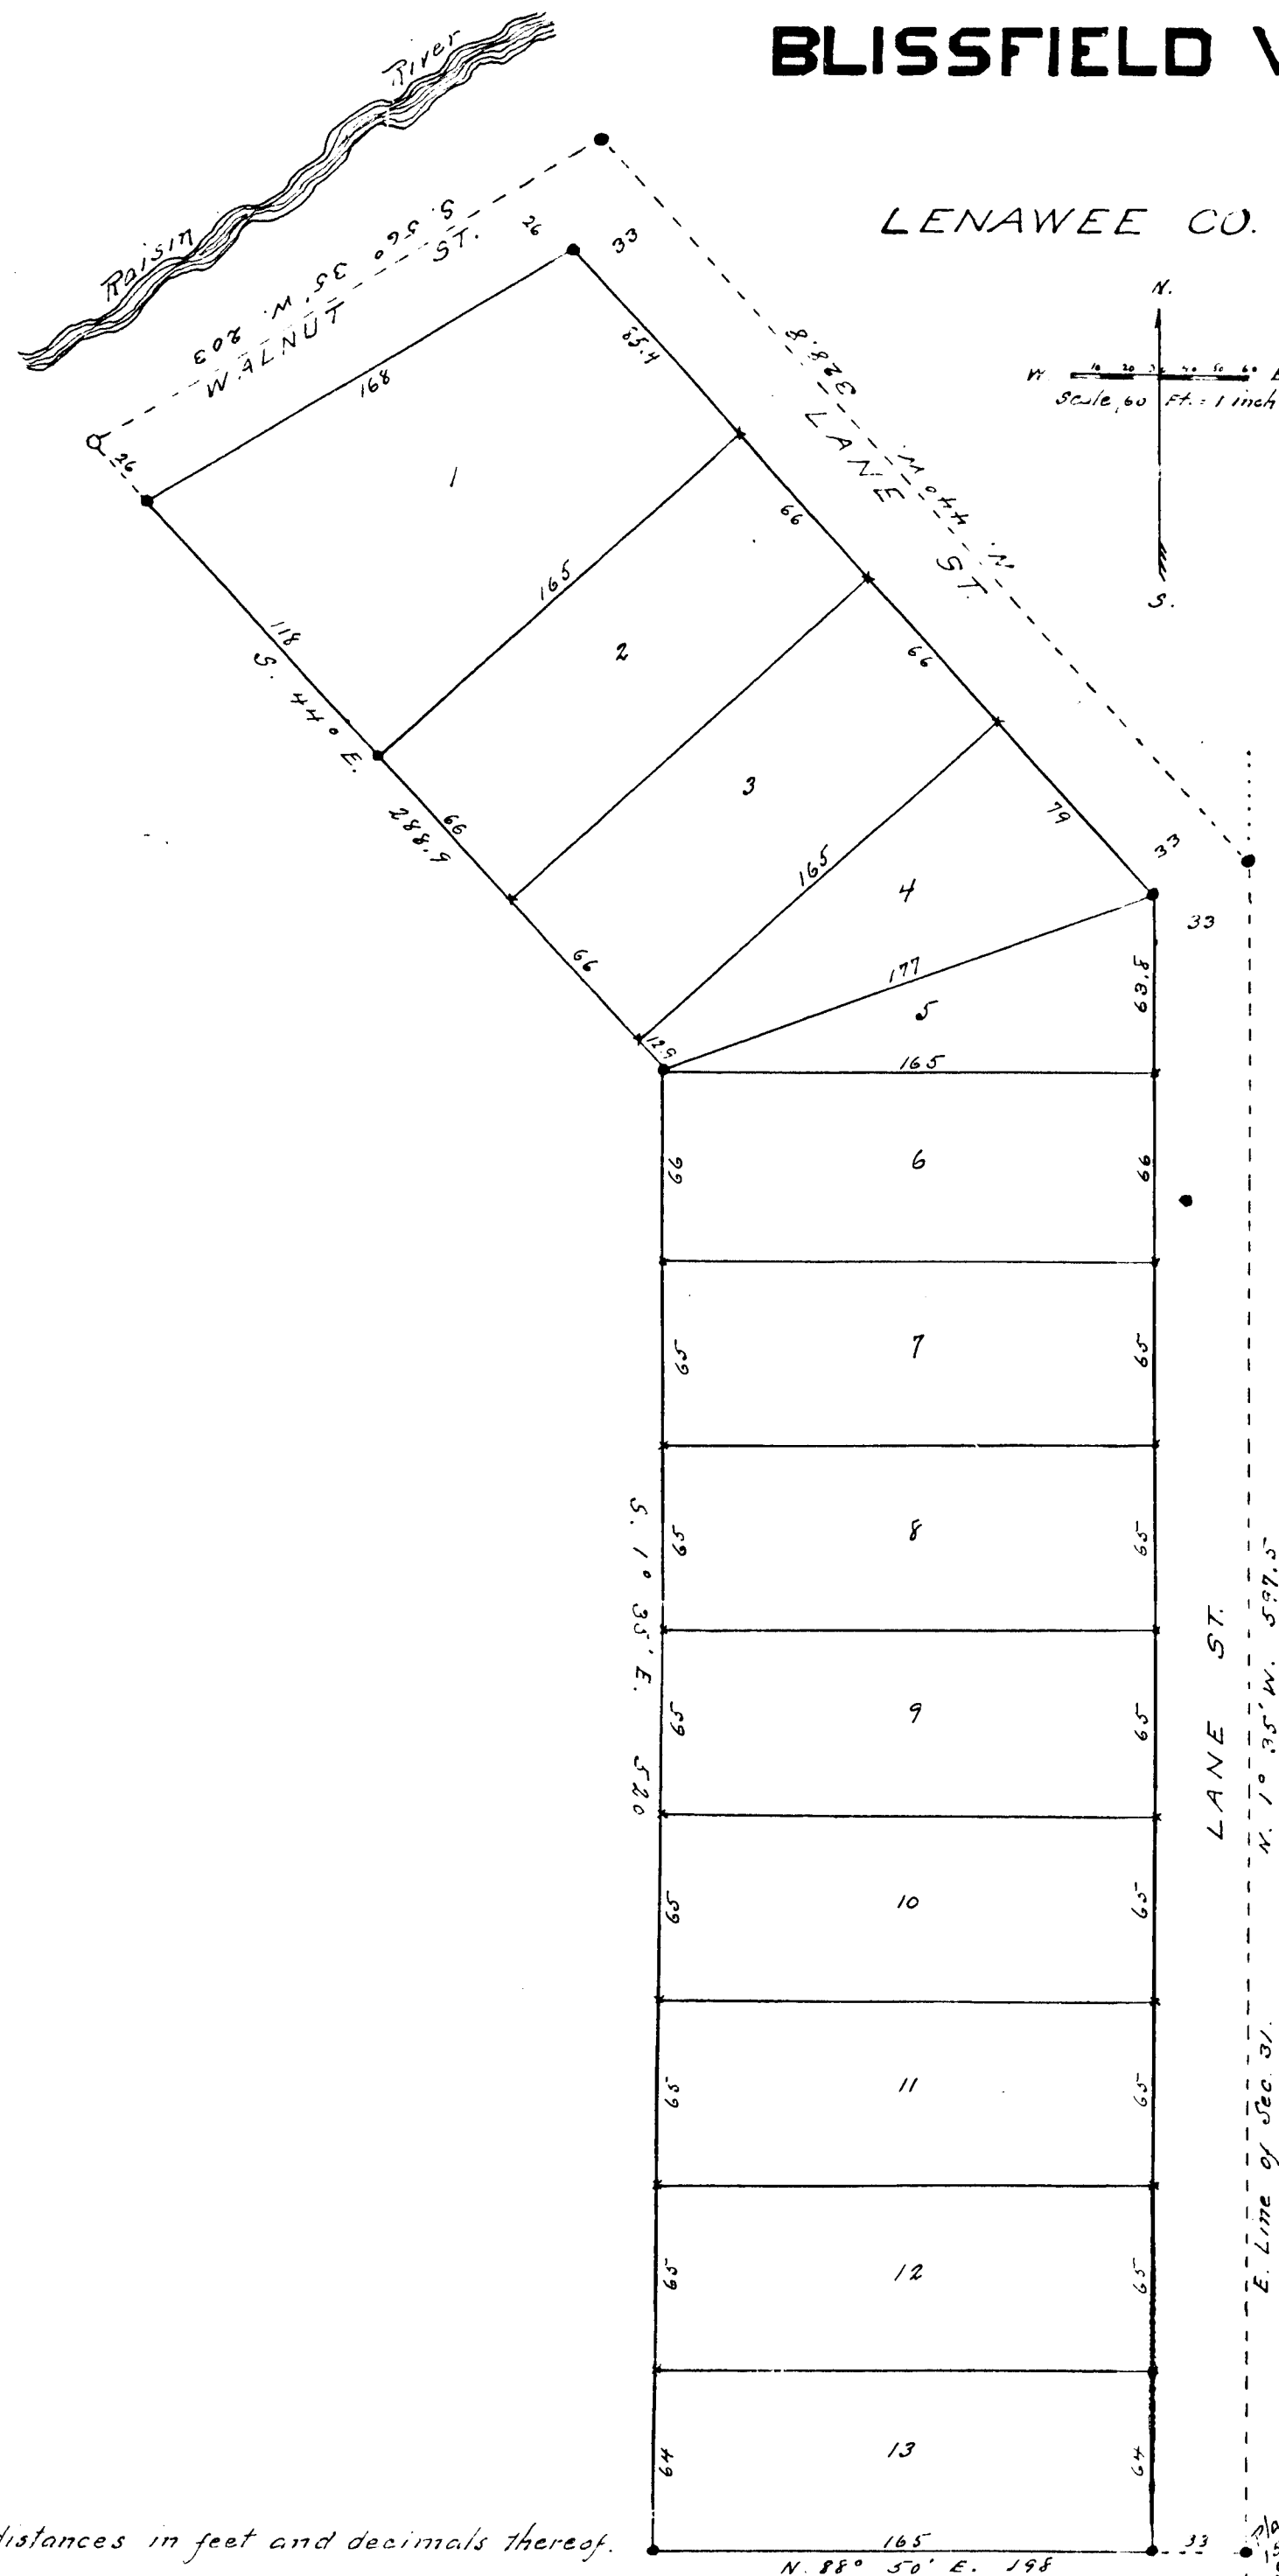

All distances in feet and decimals thereof.

DEDICATION

KNOW ALL MEN by these Presents, That we, James H. Porter, and Oliver V. Porter, his wife, and Samuel S. Porter, and Harriet L. Porter, his wife, as proprietors, have caused the land embraced in the annexed plat to be surveyed, laid out and platted, to be known as PORTER'S ADDITION TO BLISSFIELD VILLAGE, LENAAWEE CO. MICH. and that the streets as shown on said plat are hereby dedicated to the use of the public.

SIGNED AND SEALED IN PRESENCE OF

E. S. Masow
L. H. Rothman

James H. Porter [L.S.]
Oliver V. Porter [L.S.]
Samuel S. Porter [L.S.]
Harriet L. Porter [L.S.]

Plat of	Section	Sheet
Assessor's Plat of Blanton	Home Crest, a part of Sec. 3	2 sheets
Imerson's add. to Blanton Beach	Imerson's add. to Blissfield	13619
Knoblauch's 2nd add. to Blissfield	Knoblauch's 2nd add. to Blissfield	13618
Millarney Park Sub.	Millarney Park Sub.	13617
Leke add. to Blissfield	Leke add. to Blissfield	13616
Meister's add. to Blissfield	Meister's add. to Blissfield	13615
Porter's add. to Blissfield	Porter's add. to Blissfield	13614
Putnam's Grove	Putnam's Grove	13613
Villa Park add. to Lenawee	Villa Park add. to Lenawee	13612
Admission Plat of Ireland	Admission Plat of Ireland	13611
Bygonesh, 1st add. to Empire	Bygonesh, 1st add. to Empire	13610
Bouche's add. to Cedar	Bouche's add. to Cedar	13609
Burdickville, plat of	Burdickville, plat of	13608
Carp Lake, plat of	Carp Lake, plat of	13607
Cedar, plat of	Cedar, plat of	13606
Chandler's add. to Ireland	Chandler's add. to Ireland	13605
E. E. add. to Ireland	E. E. add. to Ireland	13604
Greene's North Unity add.	Greene's North Unity add.	13603
Deley's add. to Sutton's Bay	Deley's add. to Sutton's Bay	13602
Eastern Heights, plat of	Eastern Heights, plat of	13601
Ellie, plat of	Ellie, plat of	13600
Green City Sand Co's add.	Green City Sand Co's add.	13599
Hall's Bay Resort, plat of	Hall's Bay Resort, plat of	13598
Hutchinson's add. to Northport	Hutchinson's add. to Northport	13597
Island New Heights, plat of	Island New Heights, plat of	13596
Island New Heights, plat of	Island New Heights, plat of	13595
COUNTY TREASURER'S CERTIFICATE

Office of County Treasurer, Lenawee County.
Adrian, Mich. May 20, 1915

I hereby certify, that there are no tax liens or titles held by the state on these are no tax liens or titles held by individuals on said lands, for the five years May 1915, and that the taxes for said period of five years are all paid this office.

VILLAGE COUNCIL'S CERTIFICATE

I hereby certify, that this plat was approved by the Council of the Village May 24, 1915

Leonard A. Leachout

Porter's Addition

June 15, 1915

Plat

Leonard A. Leachout

that this is a copy of the MAP and the Register

June 7, 1915

Plat

Leonard A. Leachout



June 9, 1915

Plat

Leonard A. Leachout

13611