


TO

BLISSFIELD VILLAGE

LENAWEE CO. MICH.

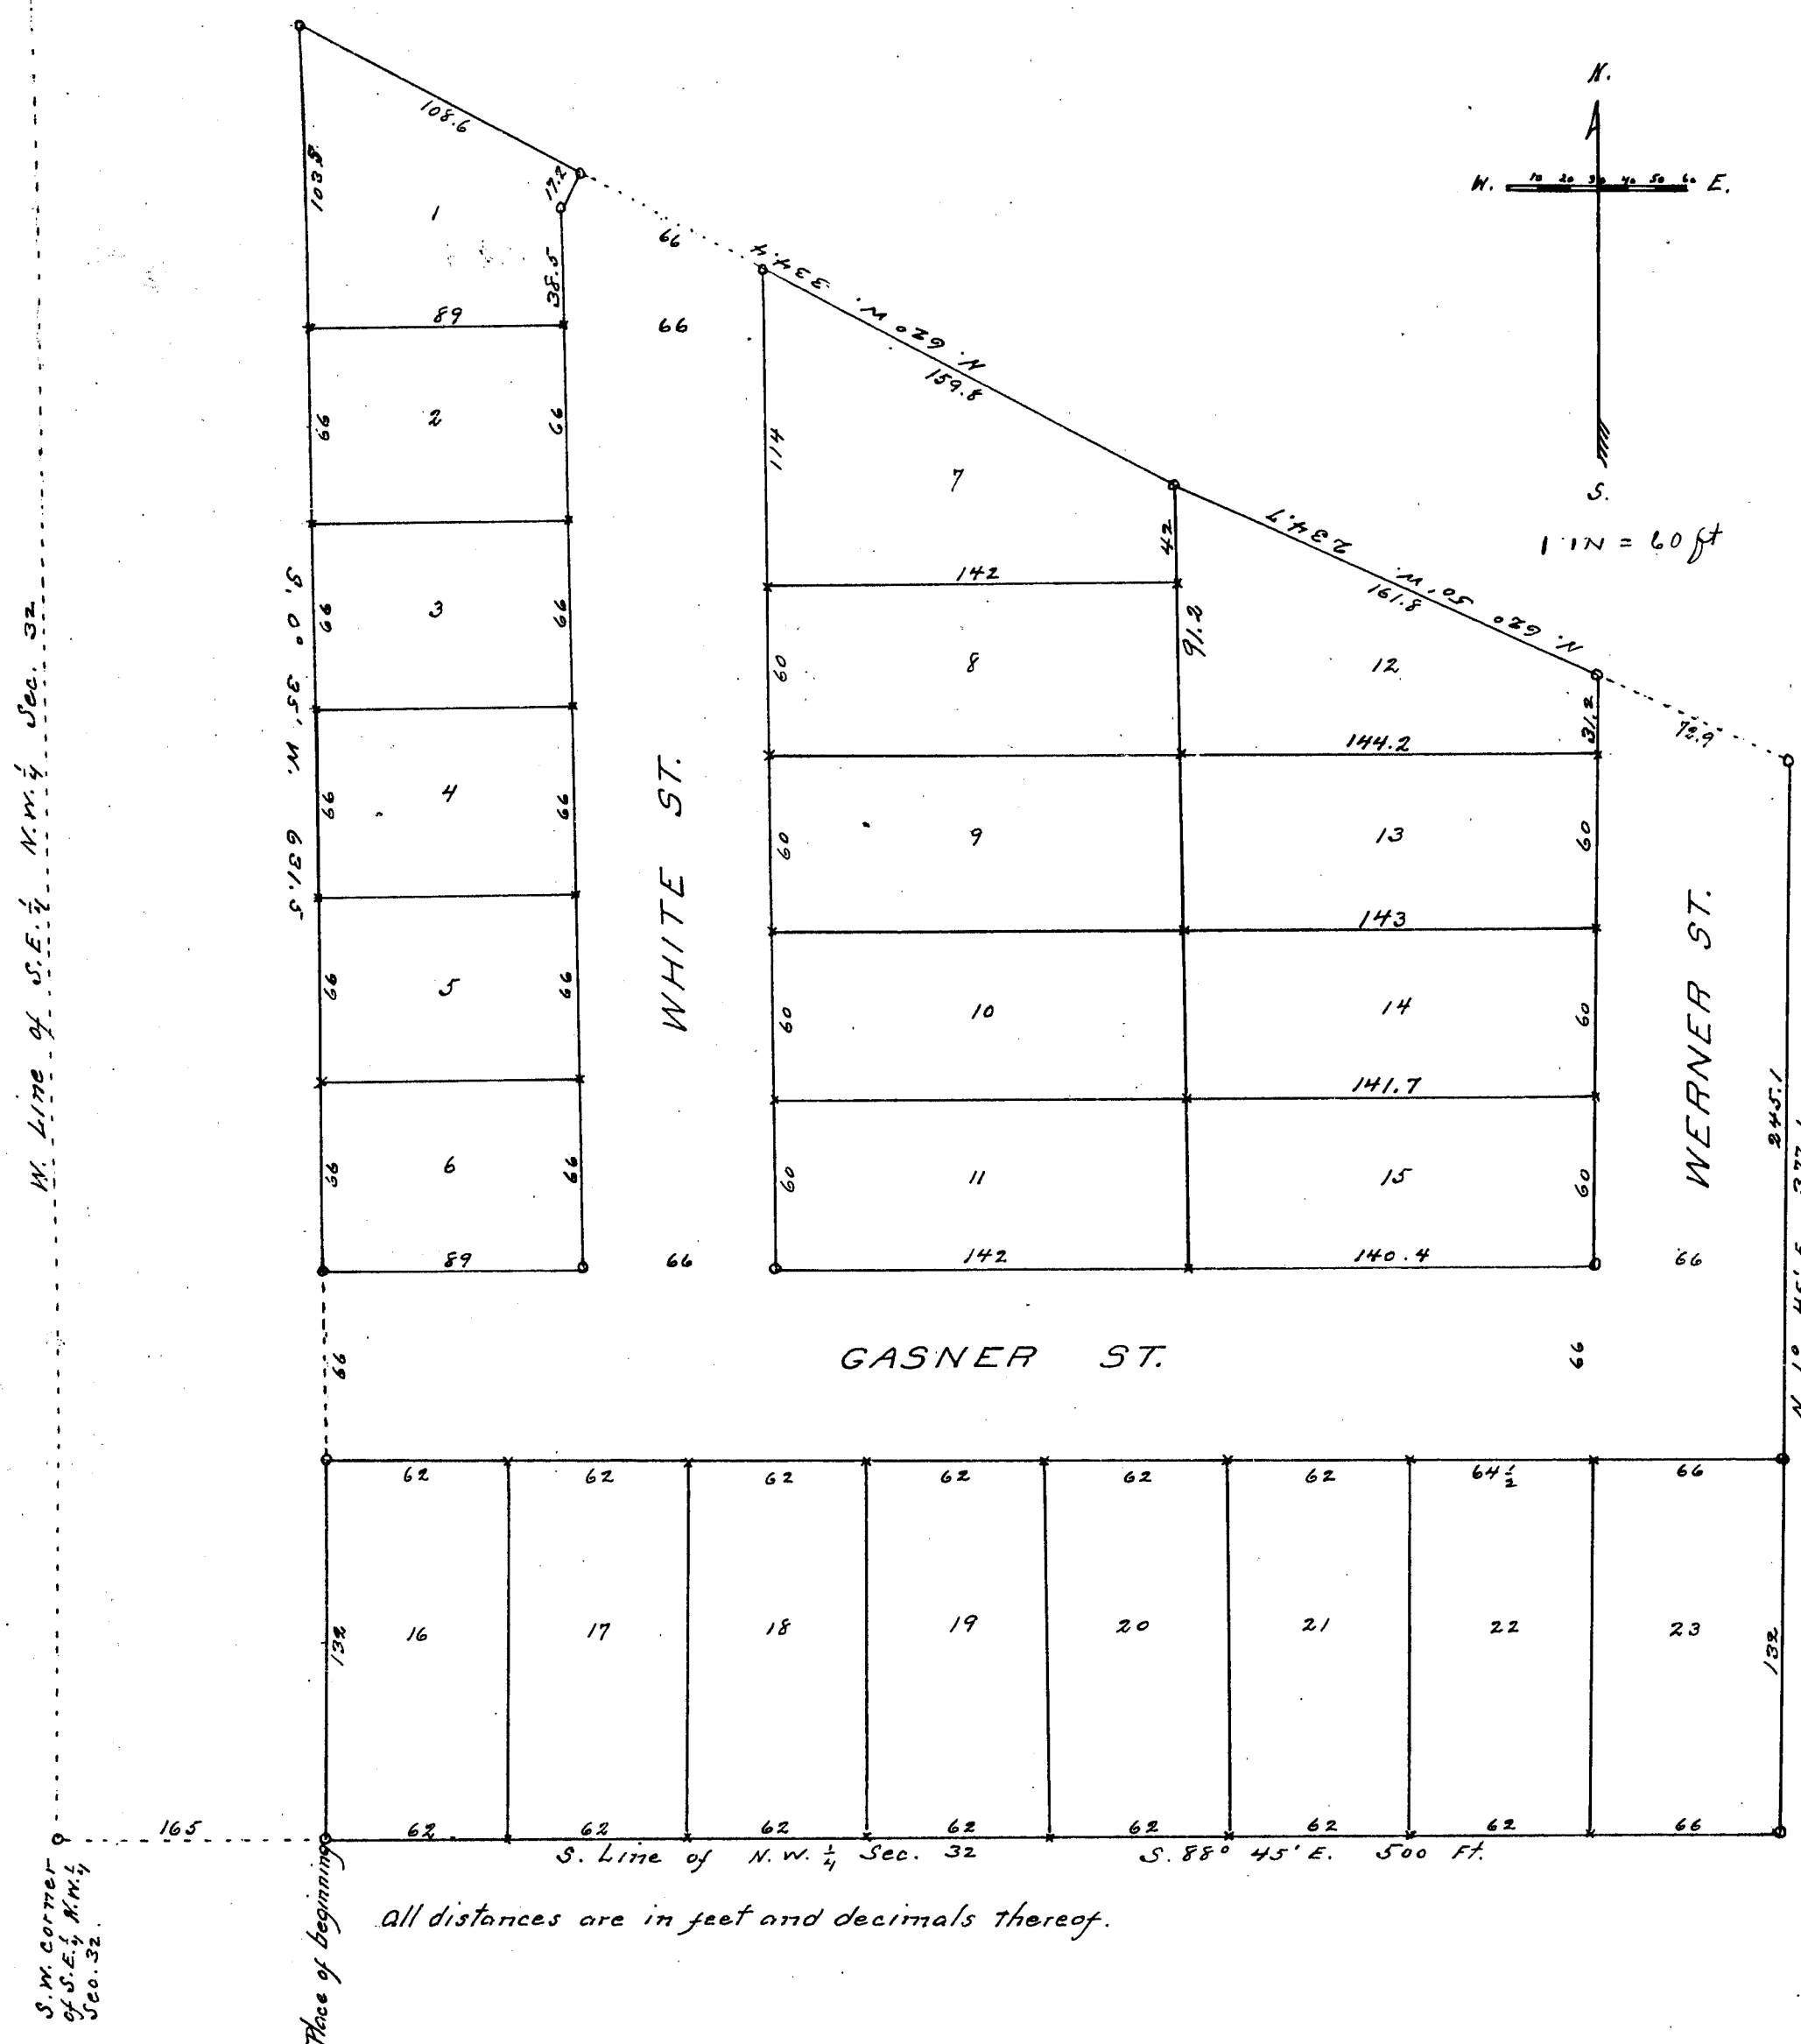

DEDICATION

KNOW ALL MEN by these Presents, That I, Mary Knoblauch, as proprietor, have caused the land embraced in the annexed plat to be surveyed, laid out and platted, to be known as KNOBLAUCH'S SECOND ADDITION TO BLISSFIELD VILLAGE, LENAWEE CO. MICH. and that the streets as shown on said plat are hereby dedicated to the use of the public.

SIGNED AND SEALED IN PRESENCE OF

Gladys Stiles
 James L. Robertson

STATE OF MICHIGAN }
 County of Lenawee } S.S.
 Notary Public

On this 4th day of May 1915, before me, a
 in and for said county, personally came the above named Mary Knoblauch,
 known to me to be the person who executed the above dedication, and acknowledged the same to be her free act
 and deed.

Mary Knoblauch [L.S.]

My commission expires January 9, 1919 Notary Public Lenawee Co. Mich.

DESCRIPTION OF LAND PLATTED.

The land embraced in the annexed plot of KNOBLAUCH'S SECOND ADDITION TO BLISSFIELD VILLAGE, LENAWEE CO. MICH. is described as follows: Commencing at a point in the south line of the N.W. $\frac{1}{4}$ of section 32, T15, R5E. Meridian of Michigan, 165 feet east from the southwest corner of the S.E. $\frac{1}{4}$ N.W. $\frac{1}{4}$ Sec. 32, said point being the southeast corner of "Knoblauch's Addition to the Village of Blissfield," and running thence S. $88^{\circ} 45'$ E. 500 feet, thence N. $1^{\circ} 45'$ E. 377.1 feet to the south line of "Giles and White's Addition to the Village of Blissfield" thence N. $62^{\circ} 50'$ W. 234.7 feet, thence N. 62° W. 334.4 feet to the N.E. corner of "Knoblauch's Addition to the Village of Blissfield" thence S. $0^{\circ} 35'$ W. along the east line of said "Knoblauch's Addition to the Village of Blissfield," 631.5 feet to the place of beginning.

SURVEYOR'S CERTIFICATE

Whereby certify, that the plat hereon delineated is a correct one, and that permanent monuments, consisting of gas pipes 1 inch in diameter and 2 feet in length have been planted at points marked thus (o) as thereon shown at all angles in the boundaries of the land platted, and at all intersections of streets. Corners of lots, marked with oak stakes are indicated thus (x)

J. L. Richard

County Surveyor.

COUNTY TREASURER'S CERTIFICATE

Office of County Treasurer, Lenawee County.
Adrian, Mich. . . . May 12 1915

I hereby certify, that there are No. tax liens or titles held by the State on the lands described above, and that there are No. tax liens or titles held by individuals on said lands, for the five years preceding the first day of March 1915, and that the taxes for said period of five years all paid, as shown by the records of this office.

George R. Hallonay...
County Treasurer.

VILLAGE COUNCIL'S CERTIFICATE

I hereby certify, that this plat was approved by the Council of the Village of Blissfield, at a meeting held
 May 24. 1915.

H. Wilbur

H. Wilbur...
Village Clerk

I hereby certify that this copy is a true copy of the MAP or PLAT forwarded the Register of Deeds for recording.

James G. 1915

of Deeds for recording.
Compared *June 9-1915*
Geo. L. Hauser
Auditor General

Filed in Auditor General's Dept.

June 12-1913
Geo. L. Hume



SENATE COUNTY
PLAT OF Knoelanch
Second Addition

WAS RECORDED THIS 11th DAY
June A. D. 1915 AT 8 O'CLOCK


16
Leonard A. Leuchow

13612

June 9 1913
W. L. H. H. H.

BLISSFIELD VILLAGE

LENAWEE CO. MICH.

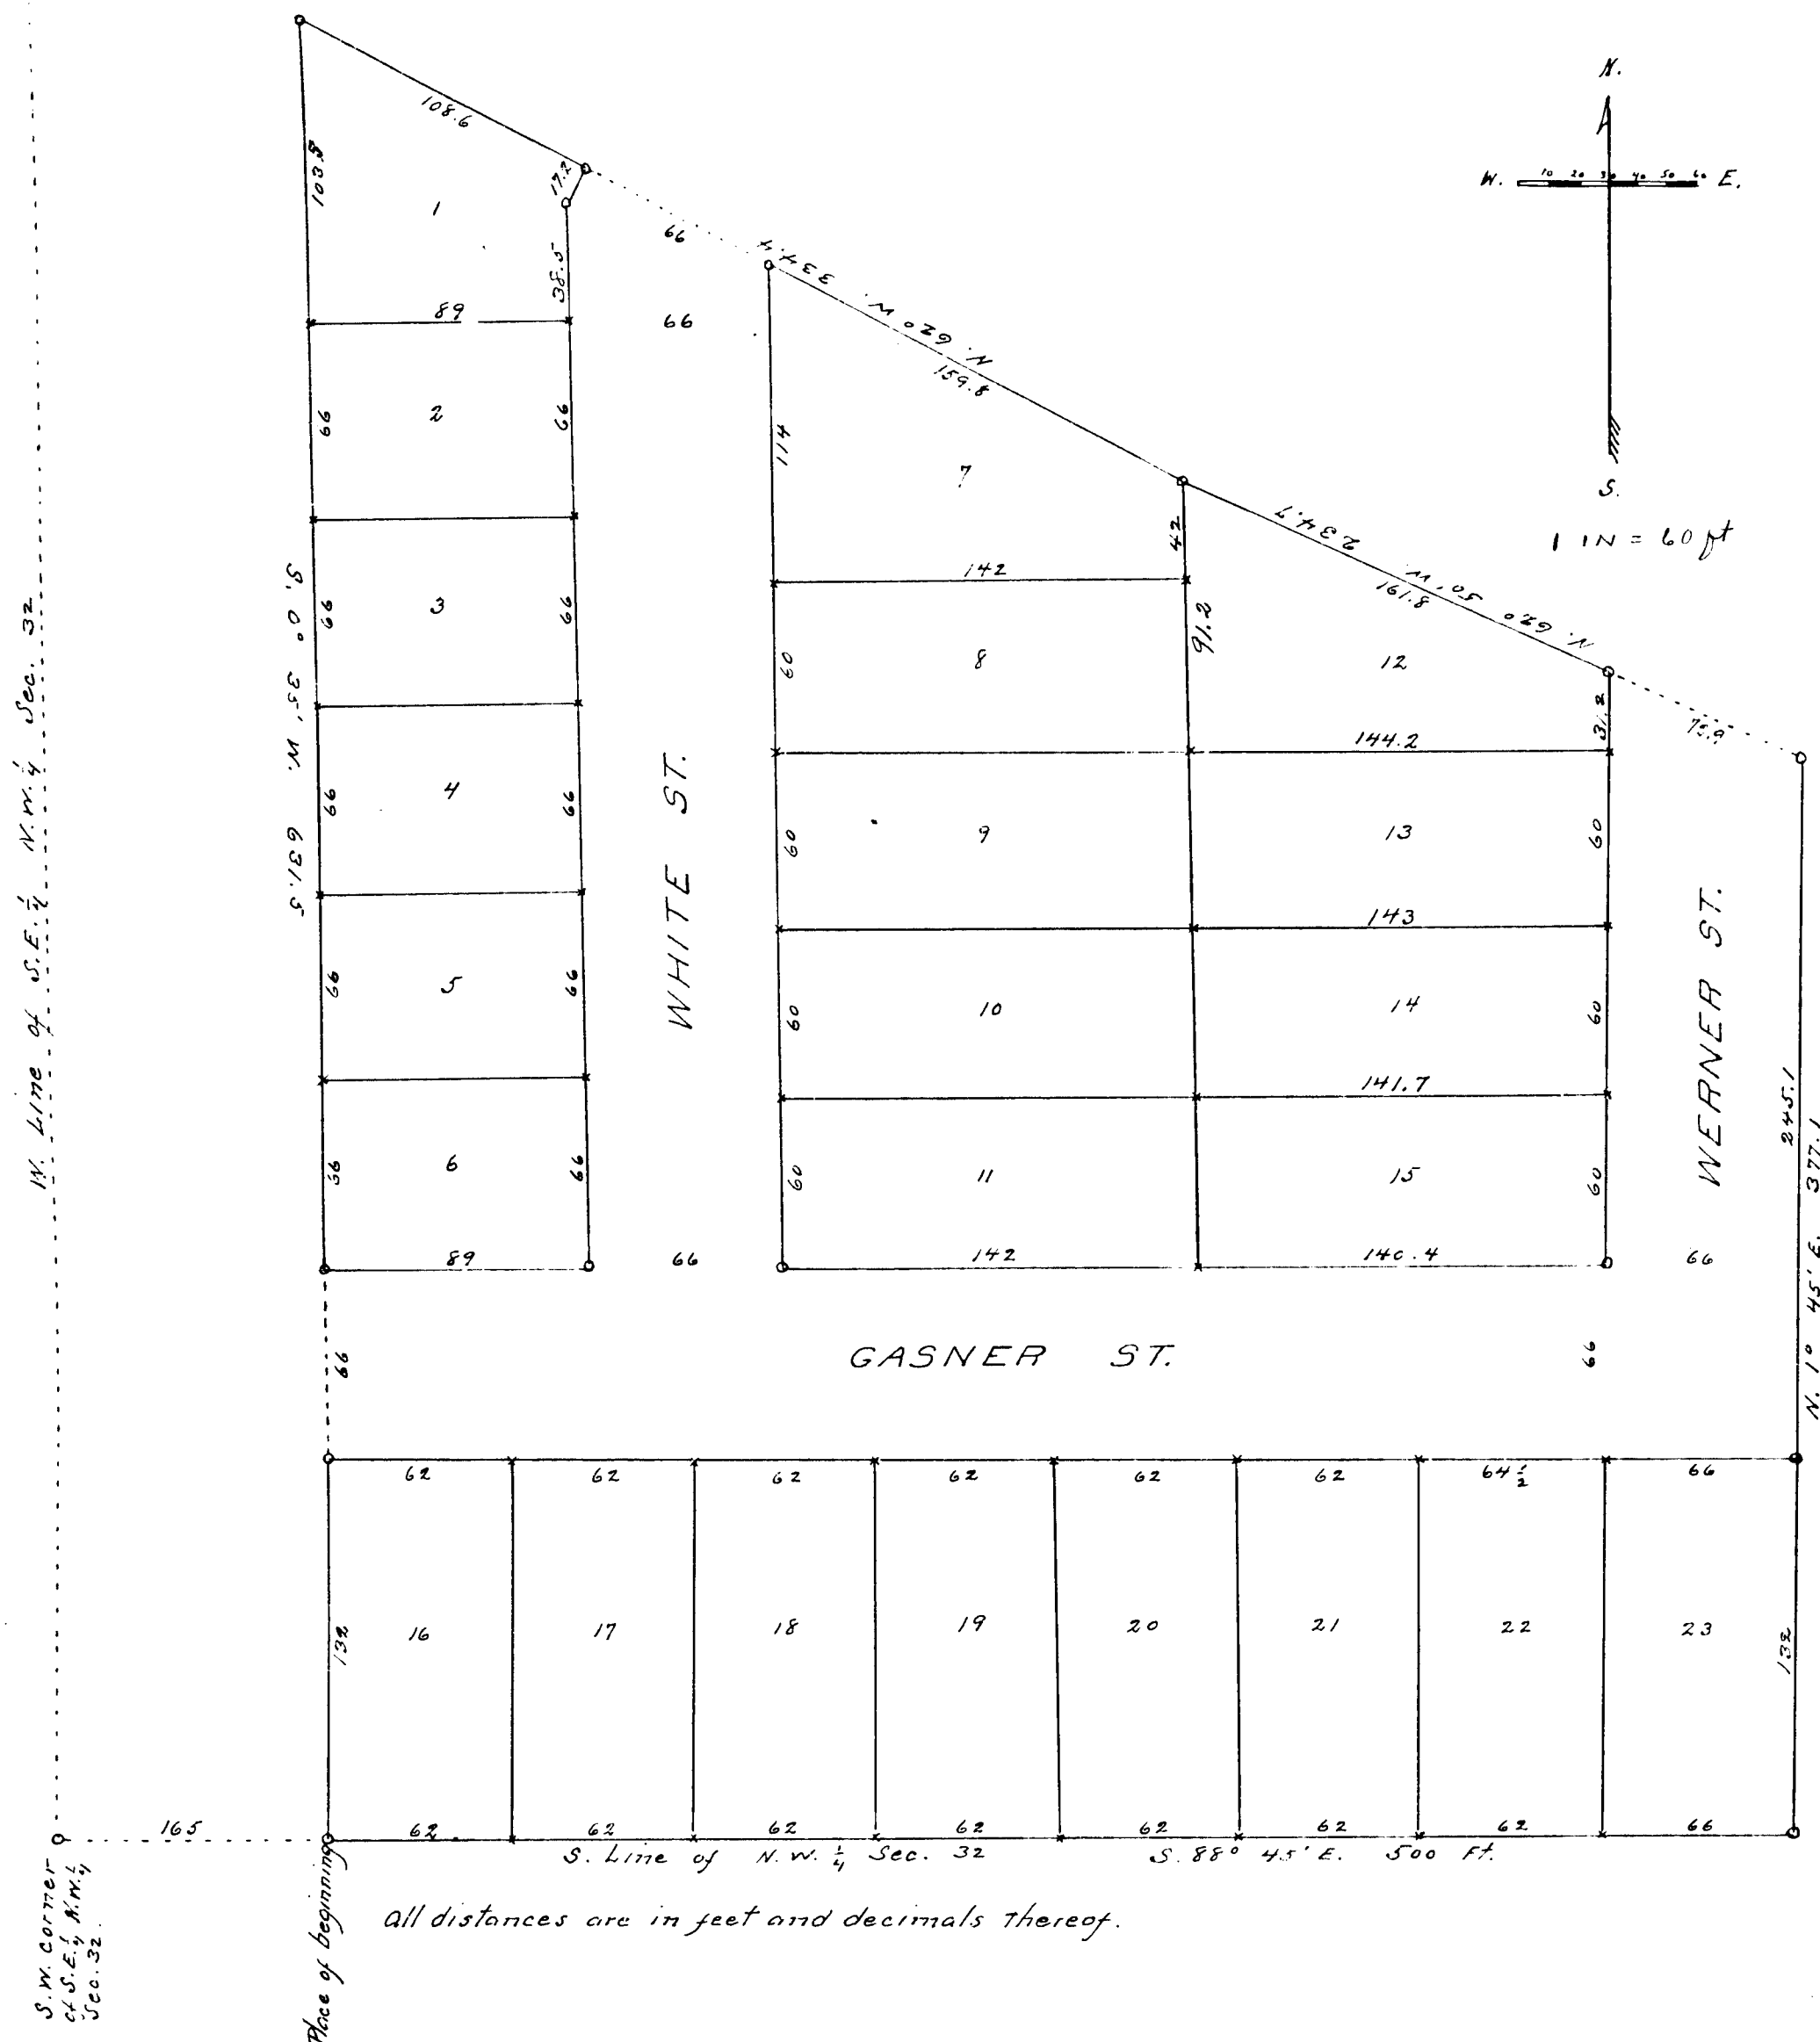

KNOW ALL MEN by these Presents, That I, Mary Knoblauch, as proprietor, have caused the land embraced in the annexed plat to be surveyed, laid out and plotted, to be known as KNOBLAUCH'S SECOND ADDITION TO BLISSFIELD VILLAGE, LENAWEE CO. MICH. and that the streets as shown on said plat are hereby dedicated to the use of the public.

SIGNED AND SEALED IN PRESENCE OF

Gladys Stiles }
 James L. Robertson } Mary Knoblauch [L. 3]

STATE OF MICHIGAN

STATE OF MICHIGAN)

County of Linn } S.S. On this 4th day of May 1915, before me, a
Notary Public in and for said county, personally came the above named Mary Knoblauch,
known to me to be the person who executed the above dedication, and acknowledged the same to be her free act
and deed.

My commission expires January 9, 1919. Notary Public Lenawee Co. Mich.

DESCRIPTION OF LAND PLATTED.

The land embraced in the annexed plat of KNOBLAUCH'S SECOND ADDITION TO BLISSFIELD VILLAGE, LENAWEE CO. MICH. is described as follows: Commencing at a point in the south line of the N.W. $\frac{1}{4}$ of Section 32, T15, R5E. Meridian of Michigan, 165 feet east from the southwest corner of the S.E. $\frac{1}{4}$ N.W. $\frac{1}{4}$ Sec. 32, said point being the southeast corner of "Knoblauch's Addition to the Village of Blissfield," and running thence S. 88° 45' E. 500 feet, thence N. 1° 45' E. 377.1 feet to the south line of "Giles and White's Addition to the Village of Blissfield" thence N. 62° 50' W. 234.7 feet, thence V. 62° W. 334.4 feet to the N.E. corner of "Knoblauch's Addition to the Village of Blissfield" thence S. 0° 35' W. along the east line of said "Knoblauch's Addition to the Village of Blissfield," 631.5 feet to the place of beginning.

SURVEYOR'S CERTIFICATE

I hereby certify, that the plat hereon delineated is a correct one, and that permanent monuments, consisting of gas pipes 1 inch in diameter and 2 feet in length have been planted at points marked thus (o) as thereon shown at all angles in the boundaries of the land platted, and at all intersections of streets. Corners of lots, marked with oak stakes are indicated thus (x)

J. L. Richard

County Surveyor.

COUNTY TREASURER'S CERTIFICATE

Office of County Treasurer, Lenawee County.
Adrian, Mich. . . . May 12 1915

I hereby certify, that there are No... tax liens or titles held by the State on the lands described above, and that there are No... tax liens or titles held by individuals on said lands, for the five years preceding the first day of March, 1915, and that the taxes for said period of five years all paid, as shown by the records of this office.

George P. Hallonay...
County Treasurer.

VILLAGE COUNCIL'S CERTIFICATE

I hereby certify, that this plat was approved by the Council of the Village of Blissfield, at a meeting held
 May 24. 1915.

H. Wilbur

H. Wilbur
Village Clerk.

I hereby certify that this
is a true and correct copy of the Map
of PLAT for the Register
of the County of [redacted] recording.

James, 9-18
Geo. L. House



Senawer
Knohlman's
Second Edition

RECORDED THIS 11th DAY OF June A. D. 1915 AT 8 O'CLOCK
a 1 Plot

Filed in Attorney General's Office

June 12-1913
Geo. L. Haines

76
Leonard A. Leuchowt

13612