

ROLLIN TP. LENAWEE CO. MICH.

ROLLIN TP. LENAWEE CO. MICH.

KNOW ALL MEN by these Presents, That we, Claud H. Imerson, as proprietor, and Mary O. Imerson, his wife, have caused the land embraced in the annexed plat to be surveyed, laid out and platted, to be known as IMERSON'S ADDITION TO MANITOU BEACH, ROLLIN TP. LENAWEE CO. MICH., and that the streets as shown on said plat are hereby dedicated to the use of the public.

SIGNED AND SEALED IN PRESENCE OF

Chas. Thill	Clavel M. Emerson	[L.S.]
Dorson Warr	Mary A. Emerson	[L.S.]

STATE OF MICHIGAN)

County of Lemmon } S.S. On this 4th day of September 1915, before
me, a Notary Public in and for said county, personally came the above named
Claud H. Emerson, and Mary A. Emerson, his wife, known to me to be the persons who
executed the above dedication and acknowledged the same to be their free act and deed.

My commission expires Jan. 8, 1917. 191...

DESCRIPTION OF LAND PLATTED

The land embraced in the annexed plot of IMERSON'S ADDITION TO MANITOU BEACH, ROLLIN T.P. LENAWEE CO. MICH., is described as follows: Commencing at the southwest corner of the $E\frac{1}{2}$ N.E. $\frac{1}{4}$ of Section 9, Town 6 South, Range 1 East, and running thence North $0^{\circ}55'$ West 687 feet to the southwest corner of Plot of Manitou Beach, thence North 89° East along the south side of said plat 952.7 feet to the southeast corner of the same, thence South $0^{\circ}55'$ East 698.2 feet to the south line of the $E\frac{1}{2}$ N.E. $\frac{1}{4}$ of section 9, thence South $89^{\circ}25'$ west, along said line, 952.7 feet to the place of beginning.

COUNTY TREASURER'S CERTIFICATE

Office of County Treasurer, Lenawee County.
Adrian, Mich. Sept. 4. 1915

I hereby certify, that there are no tax liens or titles held by the State on the lands described above, and that there are no tax liens or titles held by individuals on said lands, for the five years preceding the 1st day of September 1915, and that the taxes for said period of five years are all . . . paid, as shown by the records of this office.

George B. Malloway
County Treasurer

TOWNSHIP BOARD'S CERTIFICATE.

I hereby certify, that this plat was approved by the Township Board of the township of Rollin
at a meeting held September 4th 1915.

Edward M. Rawson
Township Clerk.

CERTIFICATE OF APPROVAL BY COUNTY BOARD

This plat was approved on the 4th day of September 1915

Harry L. Gault

Judge of Probate

Herbert B. Knowles

County Clerk.

Grace R. Holladay

County Treasurer.

I hereby certify that this copy is a true copy of the MAP or PLAT forwarded the Register of Deeds for recording.

Compared Sept 7-7/1915
In L. Hunter
Deputy Auditor General.

Filed in Auditor General's Dep't

Sept 13-1915
 Jas L. Hunter
 Deputy Auditor General.

[illegible]

SURVEYOR'S CERTIFICATE

I hereby certify, that the plat hereon delineated is a correct one, and that permanent monuments consisting of gas pipes $1\frac{1}{2}$ inches in diameter and 20 inches long have been planted at points marked thus (c) as thereon shown at all angles in the boundaries of the land platted, and at all intersections of streets. Corners of lots not otherwise shown are marked with stakes and indicated thus (x) All distances in feet and decimals thereof.

J. L. Richard
County Surveyor

[illegible]

13613

PLAT OF
IMERSON'S ADDITION
TO
MANITOU BEACH

ROLLIN TP. LENAWEE CO. MICH.

DEDICATION

KNOW ALL MEN by these Presents, That we, *Claud H. Imerson*, as proprietor, and *Mary G. Imerson*, his wife, have caused the land embraced in the annexed plat to be surveyed, laid out and platted, to be known as **IMERSON'S ADDITION TO MANITOU BEACH, ROLLIN TP. LENAWEE CO. MICH.**, and that the streets as shown on said plat are hereby dedicated to the use of the public.

SIGNED AND SEALED IN PRESENCE OF

Chas. Thill *Claud H. Imerson* [L.S.]
Larson, Harv. *Mary G. Imerson* [L.S.]

STATE OF MICHIGAN } S.S.

County of *Lenawee* On this *4th* day of *September* 1915, before me, a *Notary Public* in and for said county, personally came the above named *Claud H. Imerson*, and *Mary G. Imerson*, his wife, known to me to be the persons who executed the above dedication and acknowledged the same to be their free act and deed.

My commission expires *Jan. 8, 1917* *Edward M. Ransom*
Notary Public, Lenawee Co. Mich.

DESCRIPTION OF LAND PLATTED

The land embraced in the annexed plat of **IMERSON'S ADDITION TO MANITOU BEACH, ROLLIN TP. LENAWEE CO. MICH.**, is described as follows: Commencing at the southwest corner of the *E $\frac{1}{2}$ N.E. $\frac{1}{4}$* of Section 9, Town 6 South, Range 1 East, and running thence North *0° 55'* West *687* feet to the south west corner of Plat of Manitou Beach, thence North *89° East* along the south side of said plat *952.7* feet to the southeast corner of the same, thence South *0° 55'* East *698.2* feet to the south line of the *E $\frac{1}{2}$ N.E. $\frac{1}{4}$* of section 9, thence South *89° 25'* west, along said line, *952.7* feet to the place of beginning.

COUNTY TREASURER'S CERTIFICATE

Office of County Treasurer, Lenawee County,
Adrian, Mich. *Sept. 4, 1915*
I hereby certify, that there are *no* tax liens or titles held by the state on the lands described above, and that there are *no* tax liens or titles held by individuals on said lands, for the five years preceding the *4th* day of *September* 1915, and that the taxes for said period of five years are *all* paid, as shown by the records of this office.

(Stamp)

TOWNSHIP BOARD'S CERTIFICATE.

I hereby certify, that this plat was approved by the Township Board of the township of *Rollin* at a meeting held *September 4th* 1915.

CERTIFICATE OF APPROVAL BY COUNTY BOARD

This plat was approved on the *4th* day of *September* 1915.

Noted and Approved

W. J. Egan
County Auditor General.




I hereby certify that this copy is a true copy of the MAP or PLAT forwarded the Register of Deeds for recording.
Sept 7-1915
John L. Hunsicker
Deputy Auditor General.

Filed in Auditor General's Dep't
Sept 13-1915
John L. Hunsicker
Deputy Auditor General.

SURVEYOR'S CERTIFICATE

I hereby certify, that the plat hereon delineated is a correct one, and that permanent monuments consisting of gas pipes $\frac{1}{2}$ inches in diameter and 20 inches long have been planted at points marked thus (o) as thereon shown at all angles in the boundaries of the land platted, and at all intersections of streets. Corners of lots not otherwise shown are marked with stakes and indicated thus (x). All distances in feet and decimals thereof.

J. S. Richard
County Surveyor.

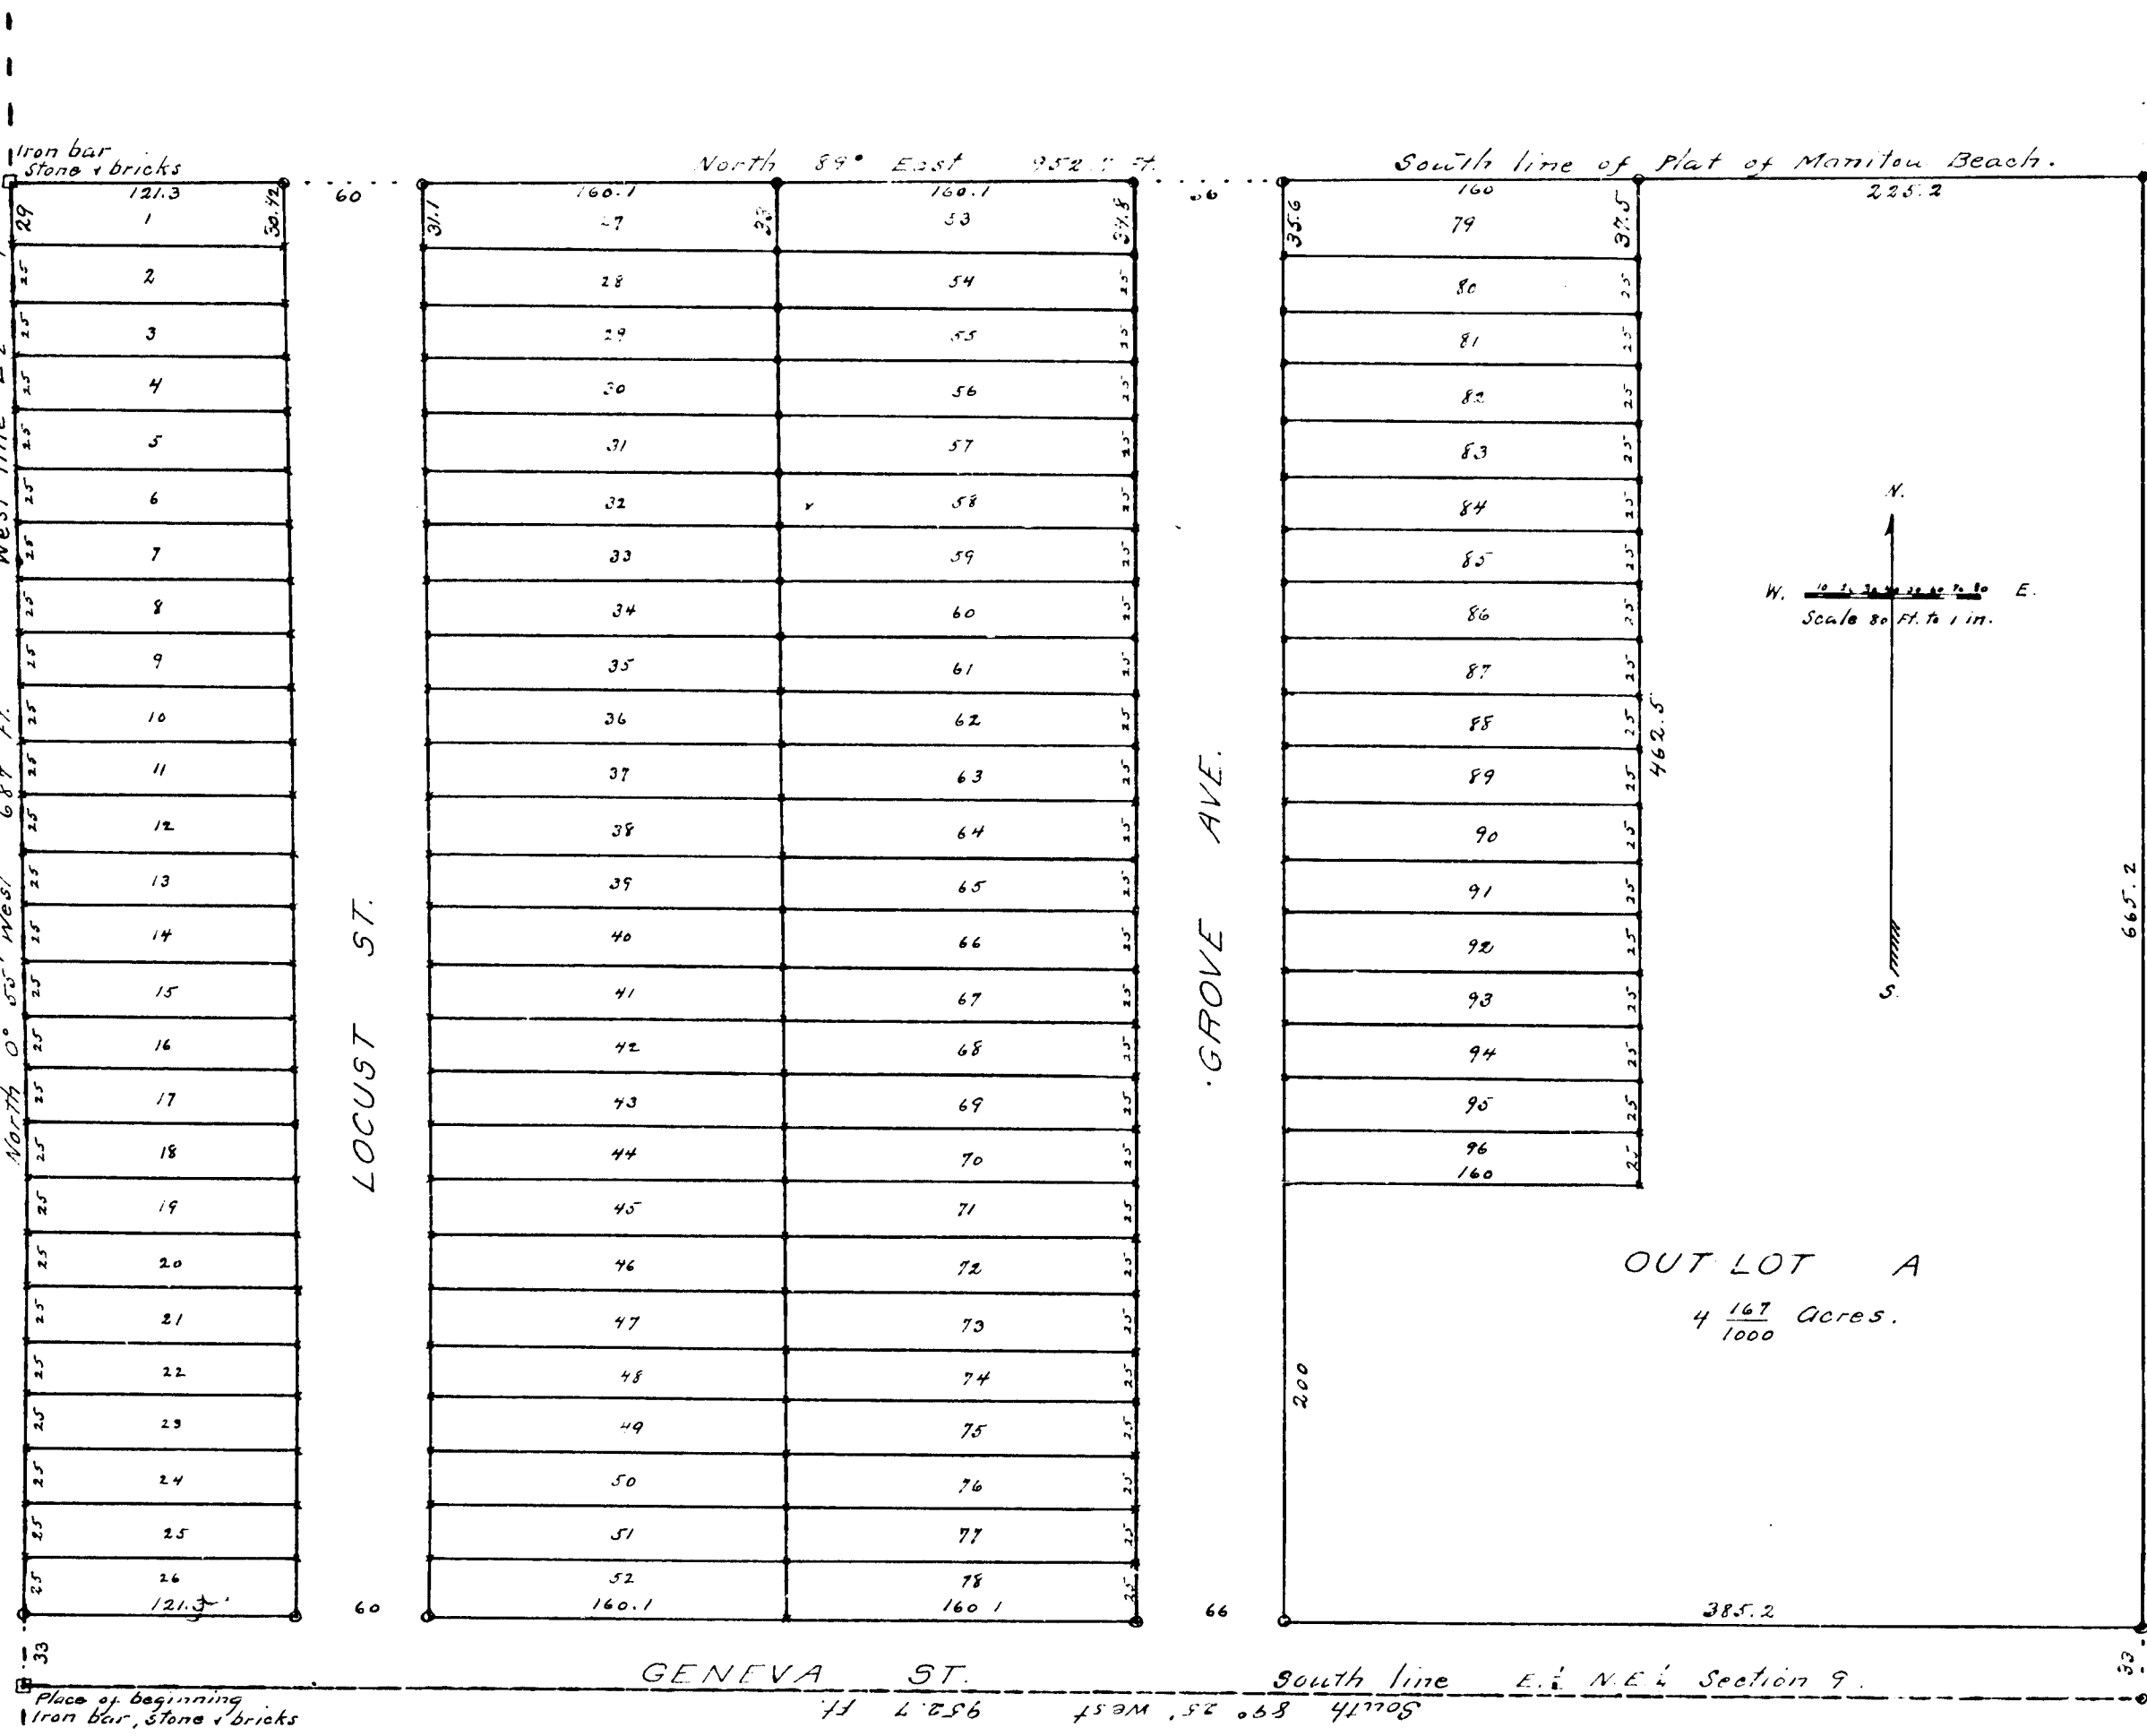

13613