

PLAT OF  
"HOME CREST"

A Part of Section 3,

ROLLIN TWP. LENAWEE CO. MICH.

Mar 25-1916  
J. L. Hawley

DEDICATION

KNOW ALL MEN by these Presents, That we, Myrta Hamilton and Claude B. Cleveland as proprietors, have caused the land embraced in the annexed plat to be surveyed, laid out and platted, to be known as "HOME CREST", a part of Section 3, ROLLIN TWP. LENAWEE CO. MICH. and that the alleys as shown on said plat are hereby dedicated to the use of the public.

SIGNED AND SEALED IN PRESENCE OF

Barrie K. Stewart  
Ruth Hamilton

Myrta Hamilton [L.S.]  
Claude B. Cleveland [L.S.]

STATE OF MICHIGAN

County of Lenawee } S.S.  
Public in and for said county,

On this 17 day of August 1915, before me, a Notary

personally came the above named Myrta Hamilton and Claude B. Cleveland known to me to be the persons who executed the above dedication, and acknowledged the same to be their free act and deed.

Lora A. Foote

My commission expires March 10 - 1918.

Lenawee County, Mich.

DESCRIPTION OF LAND PLATTED

The land embraced in the annexed plat of "HOME CREST" a Part of Section 3, ROLLIN TWP. LENAWEE CO. MICH. is described as follows: Commencing at the southeast corner of the S.W. 1/4 N.W. 1/4 Section 3, T.6S, R.1E, Meridian of Michigan, and running thence N. 89° W. along the south line of said S.W. 1/4 N.W. 1/4 Section 3, 680 feet to the shore of Devil's Lake, thence north 3 feet, thence N. 56° 45' W. 320 feet, thence N. 45° 4' W. 100 feet, thence N. 38° 38' W. 200 feet, thence N. 61° 32' E. 120 feet, thence S. 25° 48' E. 165.9 feet, thence S. 42° 13' E. 75.5 feet, thence S. 55° 55' E. 281 feet, thence S. 89° E. 656.2 feet to the east line of said S.W. 1/4 N.W. 1/4 Section 3, thence S. 1° 53' W. 103 feet to the place of beginning.

SURVEYOR'S CERTIFICATE.

I hereby certify that the plat hereon delineated is a correct one, and that permanent monuments, consisting of iron pipes and rods 3 feet in length have been planted at points marked thus (o) as thereon shown at all angles in the boundaries of the land platted and at all angles in alleys. Corners of lots not otherwise shown are marked with oak stakes and indicated thus (x)

J. L. Richard

County Surveyor.

COUNTY TREASURER'S CERTIFICATE

Office of County Treasurer, Lenawee County  
Adrian, Mich. March 20th 1916

I hereby certify that there are no tax liens or titles held by the state on the lands described above, and that there are no tax liens or titles held by individuals on said lands, for the five years preceding the first day of March 1916, and that the taxes for said period of five years are all paid, as shown by the records of this office.

George P. Holloman

County Treasurer.

TOWNSHIP BOARD'S CERTIFICATE.

I hereby certify, that this plat was approved by the Township Board of the township of Rollin at a meeting held December Twenty Third 1915.

Edward M. Rawson

Township Clerk.

CERTIFICATE OF APPROVAL BY COUNTY BOARD.

This plat was approved on the 24th day of March 1916

Harry L. Laniell


Judge of Probate.

Herbert B. Knowles

County Clerk.

George P. Holloman

County Treasurer.

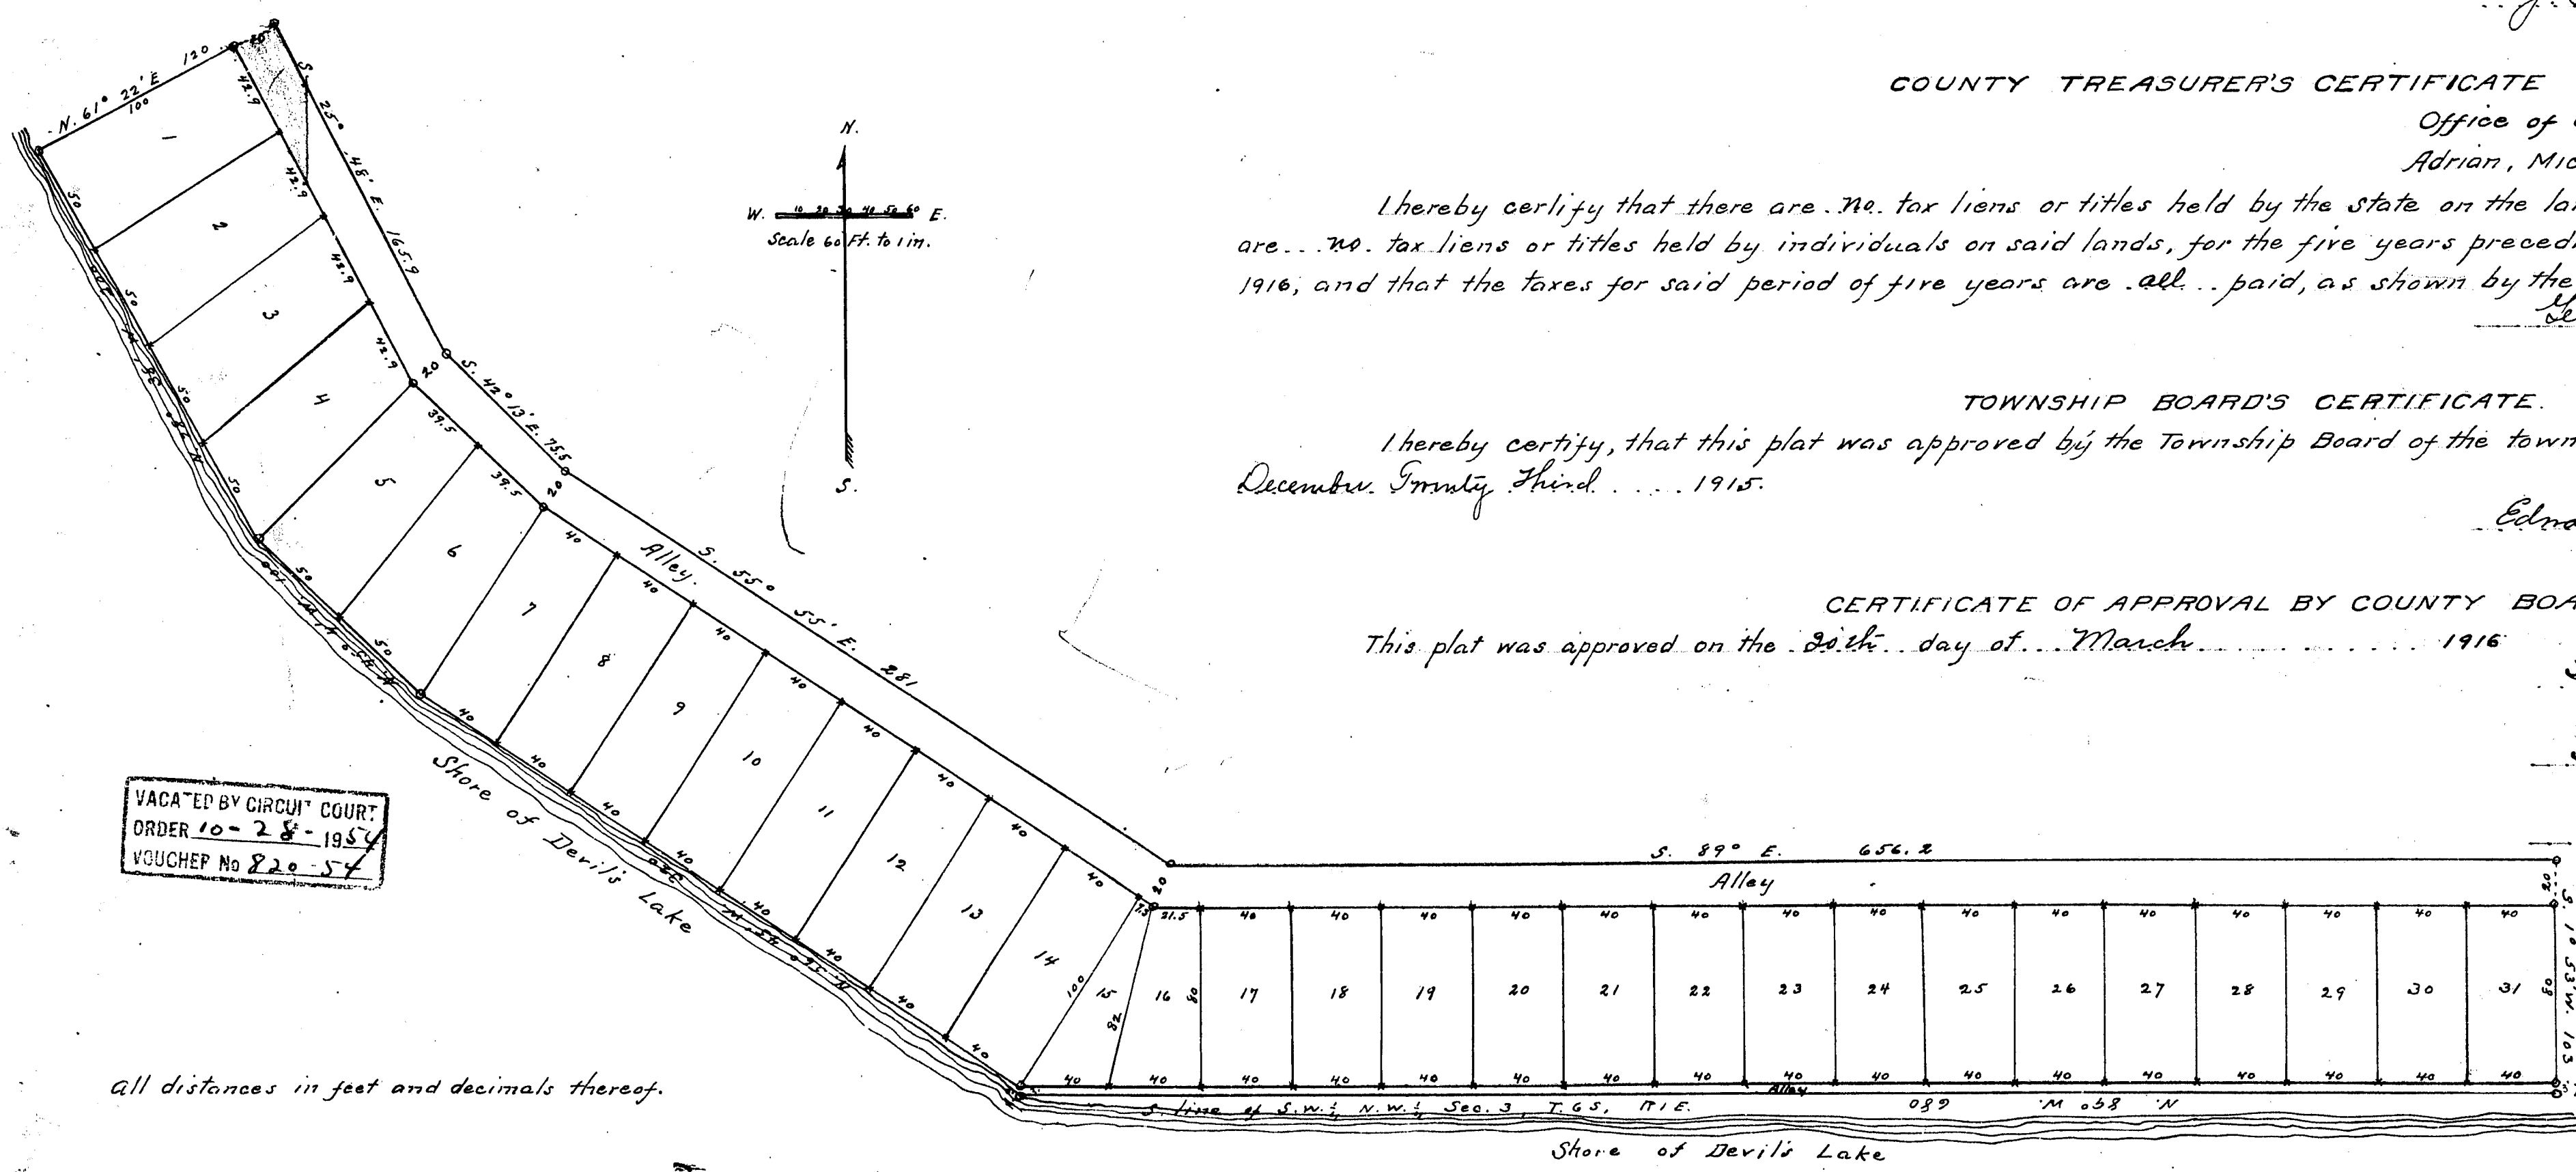

VACATED BY CIRCUIT COURT  
ORDER 10-28-1954  
VOUCHER No 220-54

all distances in feet and decimals thereof.

13614

PLAT OF  
"HOME CREST"

A Part of Section 3,

ROLLIN TP. LENAWEE CO. MICH.

Mar 25 1916  
J. L. Hamilton

DEDICATION

KNOW ALL MEN by these Presents, That we, Myrta Hamilton... and Claude B. Cleveland... as proprietors, have caused the land embraced in the annexed plat to be surveyed, laid out and platted, to be known as "HOME CREST", a part of Section 3, ROLLIN TP. LENAWEE CO. MICH. and that the alleys as shown on said plat are hereby dedicated to the use of the public.

SIGNED AND SEALED IN PRESENCE OF

Carrie K. Stewart...  
Ruth Hamilton...

Myrta Hamilton... [L.S.]  
Claude B. Cleveland... [L.S.]

STATE OF MICHIGAN

County of Lenawee... S.S.

Public... in and for said county, personally came the above named Myrta Hamilton... and Claude B. Cleveland... known to me to be the persons who executed the above dedication, and acknowledged the same to be their free act and deed.

Dora A. Dorte...  
Lenawee... County, Mich.

My commission expires March 10, 1918.

DESCRIPTION OF LAND PLATTED

The land embraced in the annexed plat of "HOME CREST" a Part of Section 3, ROLLIN TP. LENAWEE CO. MICH. is described as follows: Commencing at the southeast corner of the S.W. 1/4 N.W. 1/4 Section 3, T. 6 S., R. 1 E., Meridian of Michigan, and running thence N. 89° W. along the south line of said S.W. 1/4 N.W. 1/4 Section 3, 680 feet to the shore of Devil's Lake, thence north 3 feet, thence N. 16° 45' W. 330 feet, thence N. 45° 4' W. 100 feet, thence N. 38° 38' W. 200 feet, thence N. 61° 22' E. 120 feet, thence S. 25° 48' E. 165.9 feet, thence S. 42° 13' E. 75.5 feet, thence S. 55° 55' E. 281 feet, thence S. 89° E. 656.2 feet to the east line of said S.W. 1/4 N.W. 1/4 Section 3, thence S. 1° 53' W. 103 feet to the place of beginning.

SURVEYOR'S CERTIFICATE.

I hereby certify that the plat hereon delineated is a correct one, and that permanent monuments, consisting of iron pipes and rods 3 feet in length have been planted at points marked thus (c) as thereon shown at all angles in the boundaries of the land platted and at all angles in alleys. Corners of lots not otherwise shown are marked with oak stakes and indicated thus (x).

J. L. Richard...  
County Surveyor.

COUNTY TREASURER'S CERTIFICATE

Office of County Treasurer, Lenawee County  
Adrian, Mich. March 20th... 1916

I hereby certify that there are no tax liens or titles held by the state on the lands described above, and that there are no tax liens or titles held by individuals on said lands, for the five years preceding the first day of March... 1916, and that the taxes for said period of five years are all paid, as shown by the records of this office.

George P. Holloway...  
County Treasurer.

TOWNSHIP BOARD'S CERTIFICATE.


I hereby certify, that this plat was approved by the Township Board of the township of Rollin at a meeting held December Twenty Third... 1915.

Edward M. Rawson...  
Township Clerk.

CERTIFICATE OF APPROVAL BY COUNTY BOARD.

This plat was approved on the 20th day of March... 1916

Harry L. Lavinell...  
Judge of Probate.  
Herbert B. Knowles...  
County Clerk.  
George P. Holloway...  
County Treasurer.

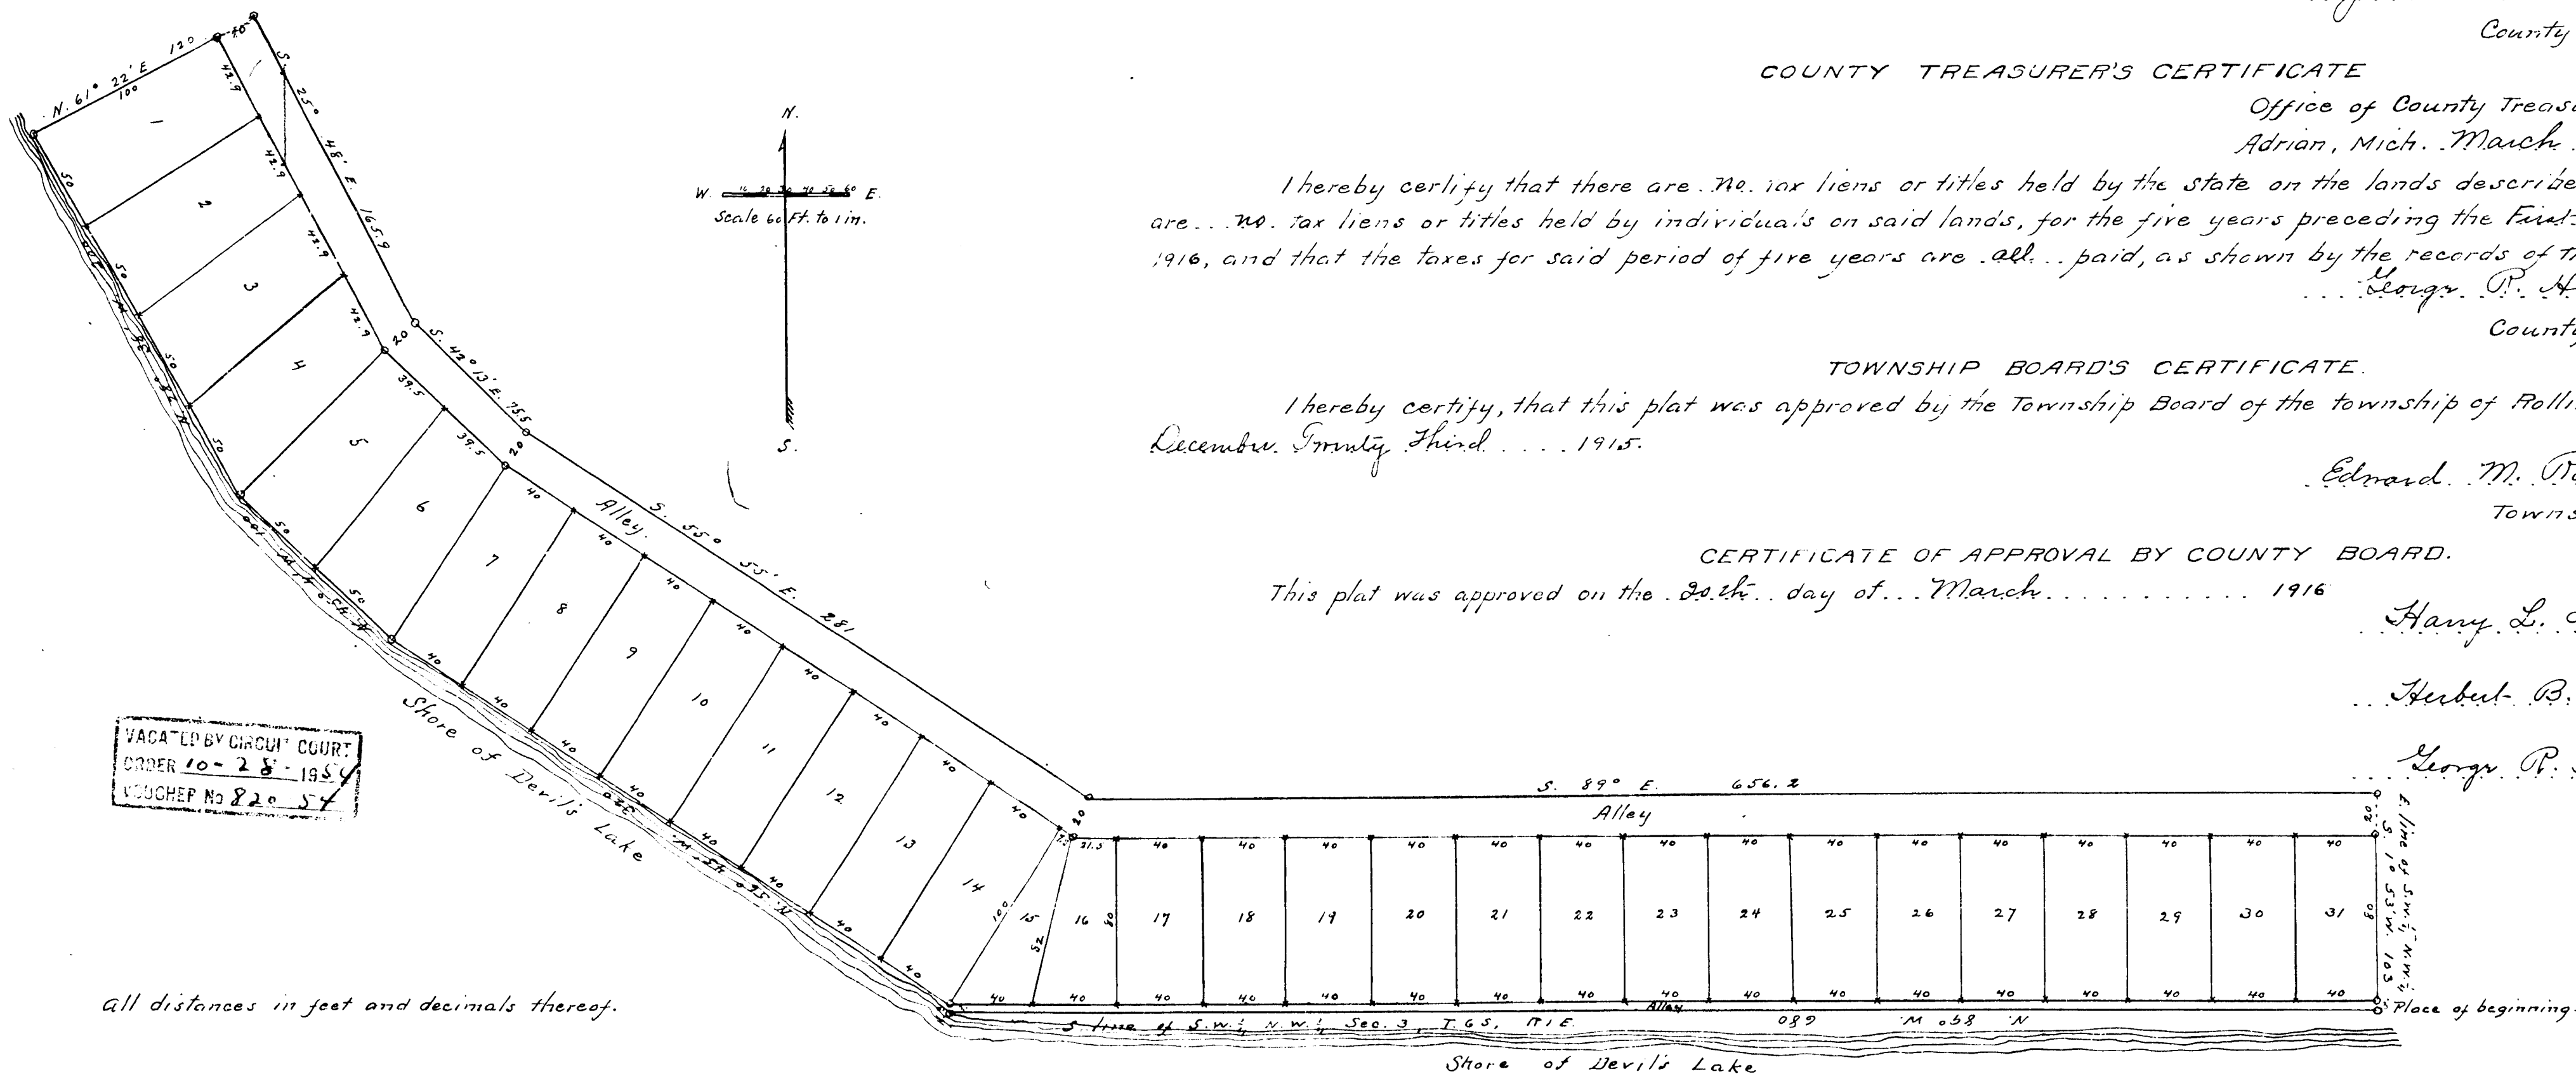

VACATED BY CIRCUIT COURT  
ORDER 10-28-1916  
VOUCHER No 820-57

All distances in feet and decimals thereof.

13614