


PLAT OF
LANE'S ADDITION TO BLISSFIELD VILLAGE
LENAWEE CO. MICH.

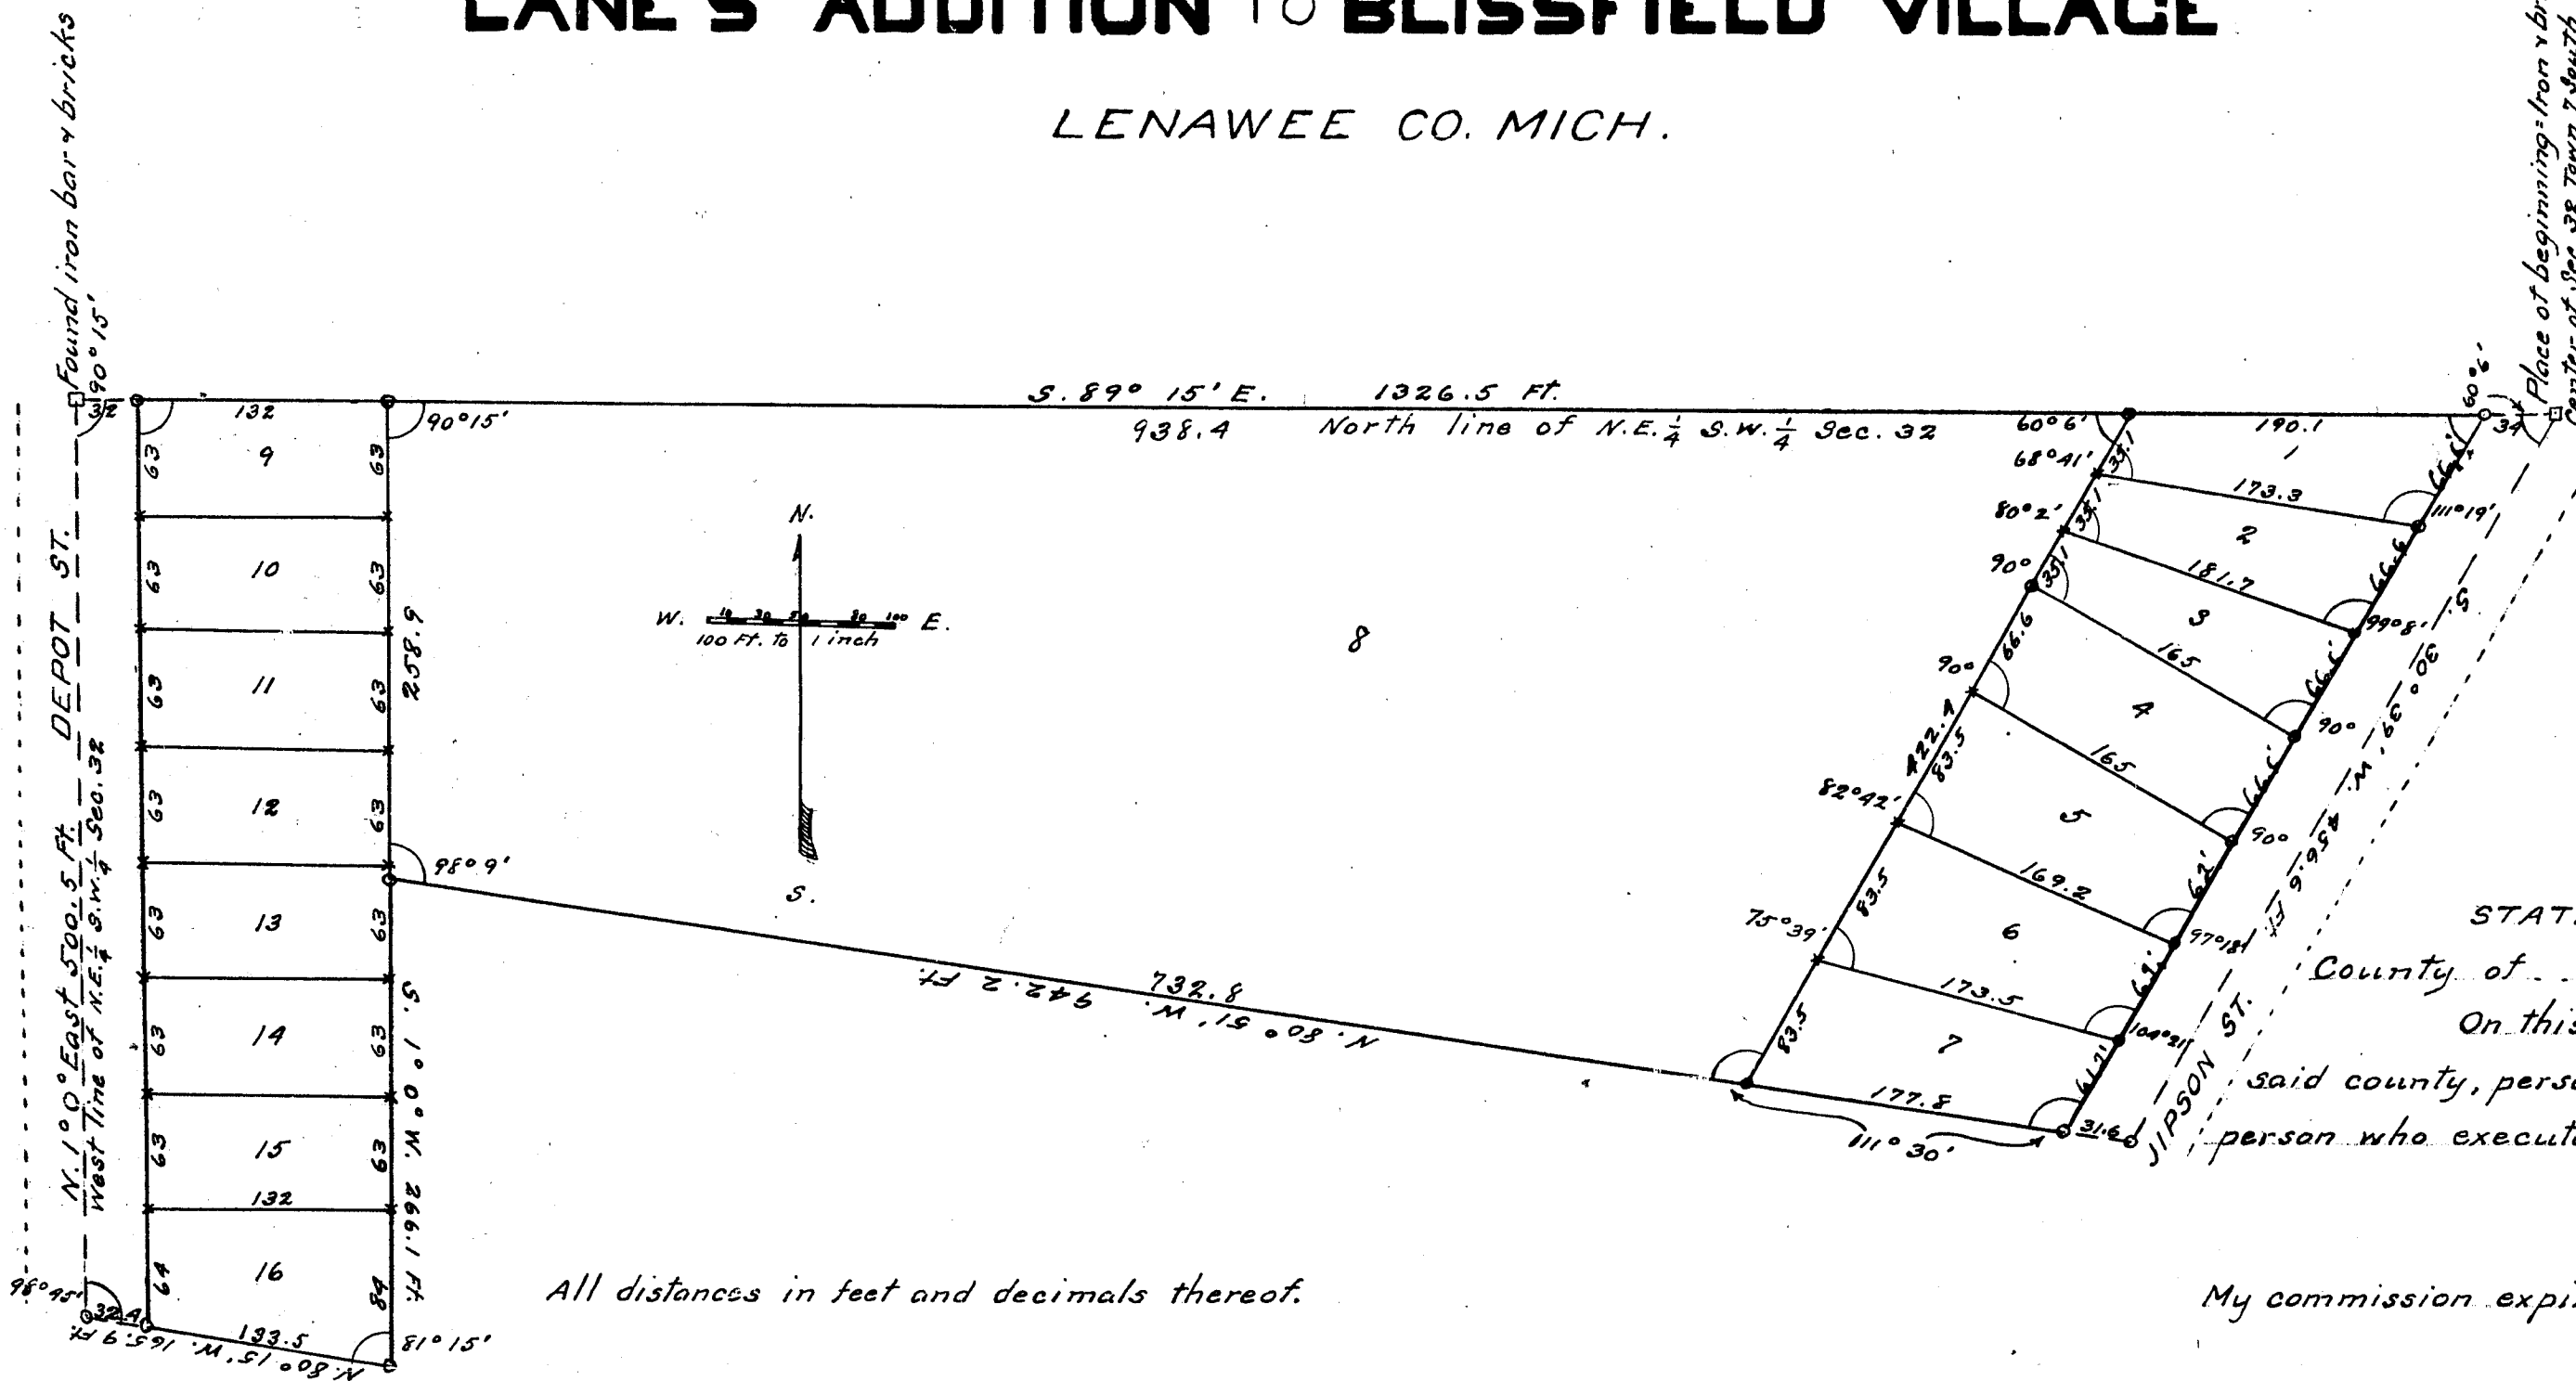

All distances in feet and decimals thereof.

CERTIFICATE OF APPROVAL OF COUNTY BOARD.

This plat was approved on the 31st day of May, 1916.

Harry L. Larnell

Judge of Probate.

Herbert B. Knowles

County Clerk.

George R. Hallonay

County Treasurer.

I hereby certify that this
copy is a true and correct copy
of the original as filed in the
Office of the Auditor General.
Compared June 10-1916
Geo. L. Hallonay
Deputy Auditor General.

Filed in Auditor General's Dep't
June 13-1916
Geo. L. Hallonay
Deputy Auditor General.

DEDICATION

KNOW ALL MEN by these Presents, That we, Jennie J. Lane and Annabel Lane Houghtby, as proprietors, have caused the land embraced in the annexed plat to be surveyed, laid out and platted, to be known as "LANE'S ADDITION TO BLISSFIELD VILLAGE, LENAWEE CO. MICH. and that the streets as shown on said plat are hereby dedicated to the use of the public.

SIGNED AND SEALED IN PRESENCE OF
Marjorie V. Wood, Daisy E. Mathurstons, Jennie J. Lane [L.S.]
Laverne Cassett, Harry J. LeMontaine, Annabel Lane Houghtby [L.S.]

STATE OF MICHIGAN } S.S.
County of Wayne }

On this 8th day of May, 1916, before me, a Notary Public in and for said county, personally came the above named Jennie J. Lane known to me to be the person who executed the above dedication and acknowledged the same to be her free act and deed.

Laverne Cassett
Notary Public, Wayne Co. Mich.

My commission expires July 22, 1917.

STATE OF MICHIGAN } S.S.

County of Macomb }

On this 11th day of May, 1916, before me, a Notary Public in and for said county, personally came the above named Annabel Lane Houghtby known to me to be the person who executed the above dedication, and acknowledged the same to be her free act and deed.

Harry J. LeMontaine
Notary Public, Macomb Co. Mich.

My commission expires Feb. 7th, 1920.

DESCRIPTION OF LAND PLATTED.

The land embraced in the annexed plat of "LANE'S ADDITION TO BLISSFIELD VILLAGE," LENAWEE CO. MICH. is described as follows: Commencing at the center of Section 32, Town 7 South, Range 5 East, and running thence South 30° 39' West 456.6 Ft., thence North 80° 51' West 942.2 Ft. thence South 1° 0' West 266.1 Ft. thence North 80° 15' West 165.9 Ft. to the west line of the North East 1/4 of the South West 1/4 of Section 32, thence North 1° 0' East along said line 500.5 Ft. to the North line of the North East 1/4 of the South West 1/4 of Section 32, thence South 89° 15' East along said North line of North East 1/4 South West 1/4 of Section 32, 1326.5 Ft. to the place of beginning.

SURVEYOR'S CERTIFICATE.

I hereby certify that the plat hereon delineated is a correct one, and that permanent monuments, consisting of iron pipes 1 inch in diameter and 2 1/2 feet in length have been planted at points marked thus, (o) as thereon shown at all angles in the boundaries of the land platted and at all intersections of streets. Corners of lots not otherwise shown are marked with wooden stakes and indicated thus (x).

John L. Richard
County Surveyor

COUNTY TREASURER'S CERTIFICATE.

Office of County Treasurer, Adrian, Mich.

May 13, 1916.

I hereby certify, That there are no tax liens or titles held by the State on the lands described above, and that there are no tax liens or titles held by individuals on said lands, for the five years preceding the 8th day of May, 1916, and that the taxes for said period of five years are all paid, as shown by the records of this office.

George R. Hallonay
County Treasurer.

CERTIFICATE OF MUNICIPAL APPROVAL.


This plat was approved by the common council of the Village of Blissfield at a meeting held May 23rd, 1916.

H. Wilber
Clerk.

13615

PLAT OF
LANE'S ADDITION TO BLISSFIELD VILLAGE
 LENAWEЕ CO. MICH.

Found iron bar & bricks
 N. 1° 0' East 500.5 ft. — DEPT. ST. —
 West line of N.E. 1/4 S.W. 1/4 Sec. 32

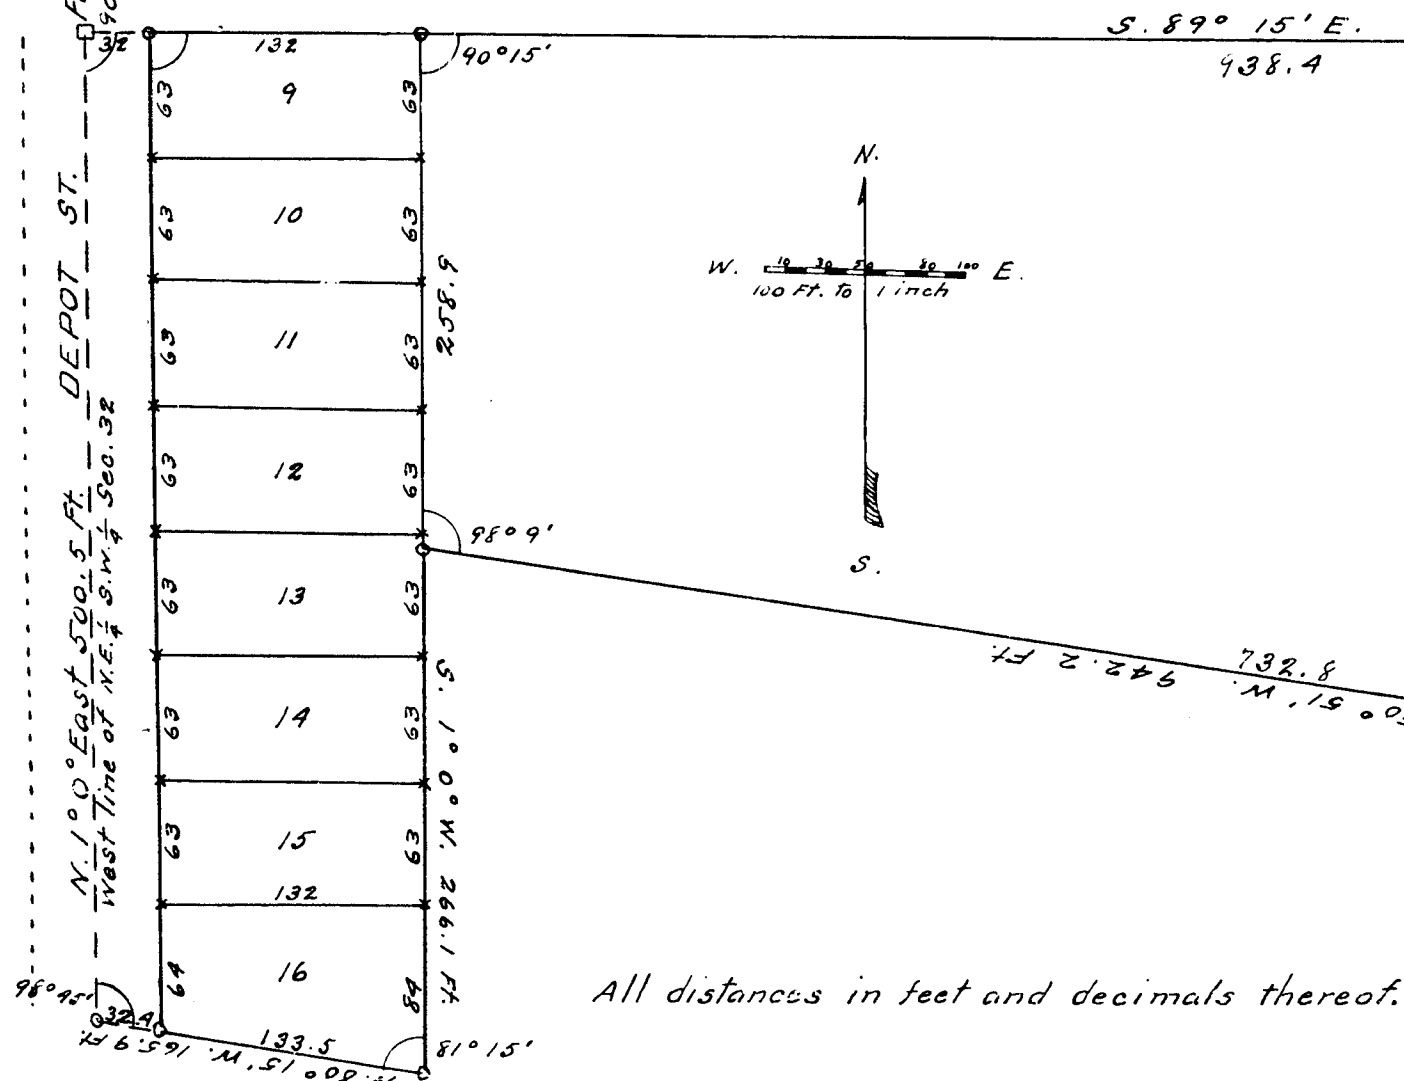

All distances in feet and decimals thereof.

CERTIFICATE OF APPROVAL OF COUNTY BOARD.

This plat was approved on the 31st day of May, 1916.

Harry L. Laurill, Judge of Probate.
 Herbert B. Knowles, County Clerk.
 George P. Hollomay, County Treasurer.

REGISTERED OFFICE
 LENAWEЕ COUNTY
 PLAT OF
 Lane's Addition
 12"
 June 16 1916
 A.D. 1916
 IN LIBER 1 of Plat
 ON PAGE 1
 L.A. Teachout
 REGISTER OF DEEDS
 ORIGINAL ON FILE

Filed in Auditor General's Book
 June 13 1916
 Geo. L. Haines
 Deputy Auditor

DEDICATION

KNOW ALL MEN by these Presents, That we, Jennie J. Lane and Annabel Lane Houghtby, as proprietors, have caused the land embraced in the annexed plat to be surveyed, laid out and platted, to be known as "LANE'S ADDITION TO BLISSFIELD VILLAGE, LENAWEЕ CO. MICH. and that the streets as shown on said plat are hereby dedicated to the use of the public.

SIGNED AND SEALED IN PRESENCE OF
 Marjorie V. Wood, Daisy B. Mathurst, Jennie J. Lane [L.S.]
 Laverne Bassett, Harry J. LeMontaine, Annabel Lane Houghtby [L.S.]
 STATE OF MICHIGAN } S.S.
 County of Wayne }

On this 8th day of May, 1916, before me, a Notary Public, in and for said county, personally came the above named Jennie J. Lane, known to me to be the person who executed the above dedication and acknowledged the same to be her free act and deed.

Laverne Bassett, Notary Public, Wayne Co. Mich.
 My commission expires July 22, 1917.

STATE OF MICHIGAN } S.S.
 County of Macomb }

On this 11th day of May, 1916, before me, a Notary Public, in and for said county, personally came the above named Annabel Lane Houghtby, known to me to be the person who executed the above dedication, and acknowledged the same to be her free act and deed.

Harry J. LeMontaine, Notary Public, Macomb Co. Mich.
 My commission expires Feb. 7th, 1920.

DESCRIPTION OF LAND PLATTED.

The land embraced in the annexed plat of "LANE'S ADDITION TO BLISSFIELD VILLAGE," LENAWEЕ CO. MICH. is described as follows: Commencing at the center of Section 32, Town 7 South, Range 5 East, and running thence South 30° 39' West 456.6 Ft., thence North 80° 51' West 942.2 Ft., thence South 1° 0' West 266.1 Ft., thence North 80° 15' West 165.9 Ft. to the west line of the North East 1/4 of the South West 1/4 of Section 32, thence North 1° 0' East along said line 500.5 Ft. to the North line of the North East 1/4 of the South West 1/4 of Section 32, thence South 89° 15' East along said North line of North East 1/4 South West 1/4 of Section 32, 1326.5 Ft. to the place of beginning.

SURVEYOR'S CERTIFICATE.

I hereby certify that the plat hereon delineated is a correct one, and that permanent monuments, consisting of iron pipes 1 inch in diameter and 2 1/2 feet in length have been planted at points marked thus, (o) as thereon shown at all angles in the boundaries of the land platted and at all intersections of streets. Corners of lots not otherwise shown are marked with wooden stakes and indicated thus (x).

John L. Richard, County Surveyor

COUNTY TREASURER'S CERTIFICATE.

Office of County Treasurer, Adrian, Mich.
 May 13 1916.

I hereby certify, That there are no tax liens or titles held by the state on the lands described above, and that there are no tax liens or titles held by individuals on said lands, for the five years preceding the 8th day of May, 1916, and that the taxes for said period of five years are all paid, as shown by the records of this office.

George P. Hollomay, County Treasurer.

CERTIFICATE OF MUNICIPAL APPROVAL.

This plat was approved by the common council of the Village of Blissfield at a meeting held May 23rd, 1916.

W. Wilber, Clerk.

13615