


LENAWEE CO. MICH.

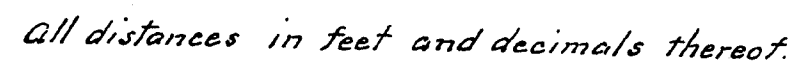


Filed in Auditor General's Dep't
June 13-1916
Thos L. Hawley
Deputy Auditor General.

13616

PLAT OF
MEISTER'S ADDITION
 TO
MORENCI VILLAGE

LENAWEE CO. MICH.

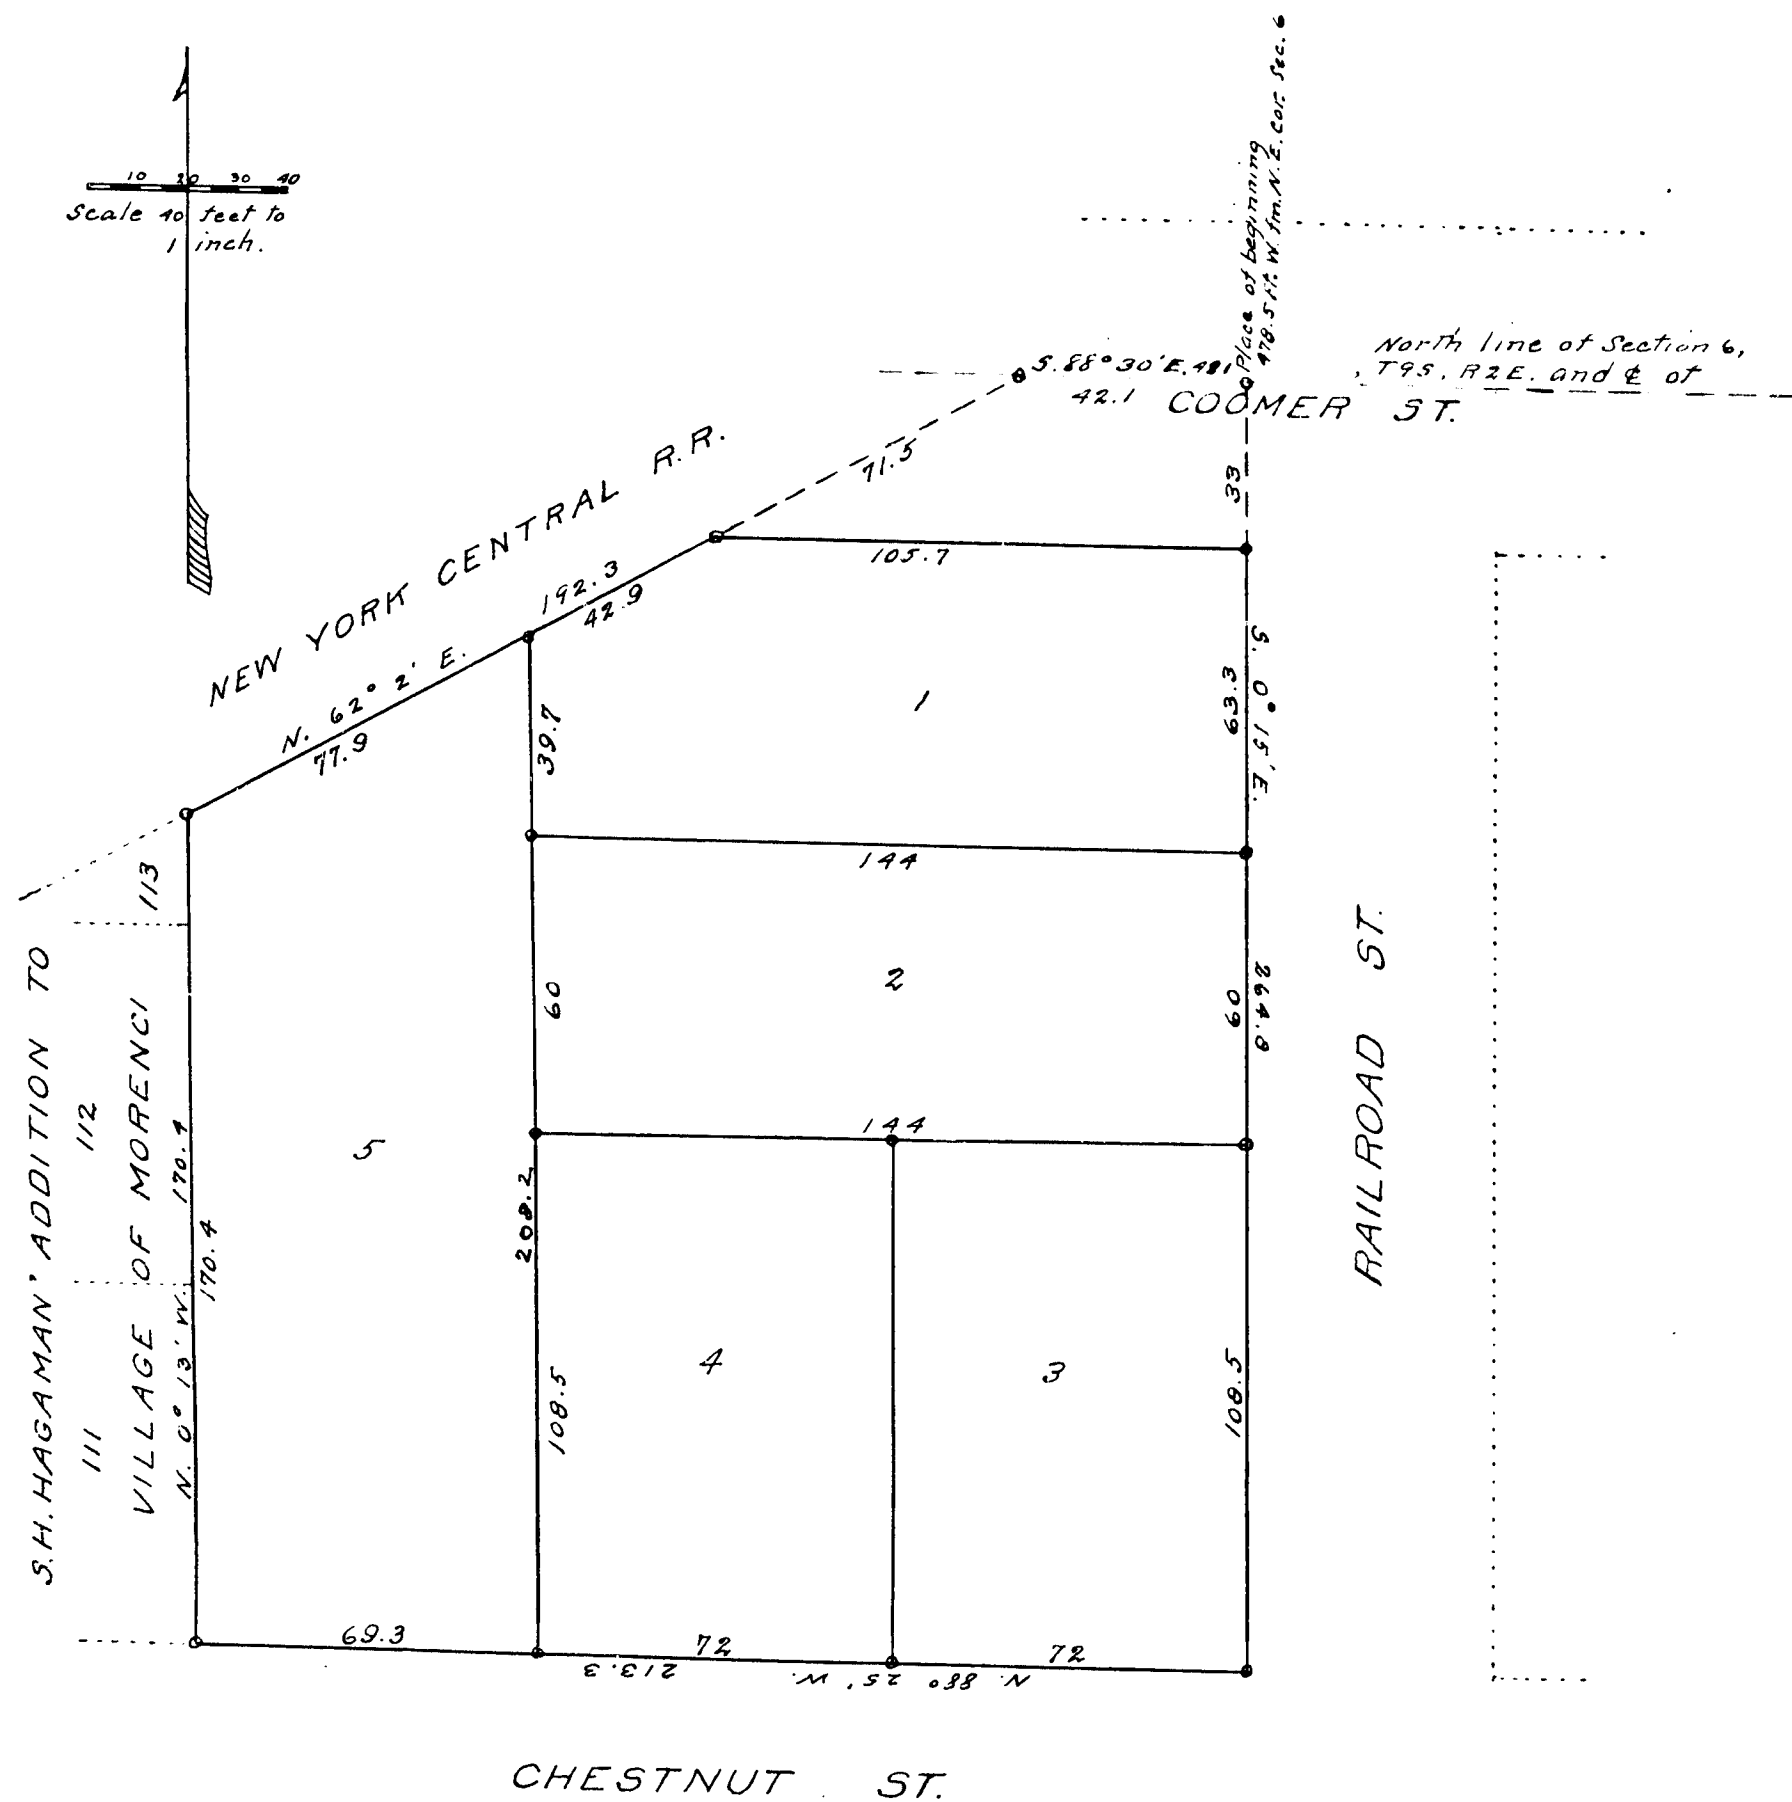

All distances in feet and decimals thereof.

I hereby certify that a copy of this plat of Meister's Addition to Morenci Village, Lenawee Co. Mich., was deposited in the office of the County Auditor General, Lenawee Co. Mich., on the 10th day of June, 1916.

John L. Leuchant
 County Auditor General.

June 14 8 1916
L. H. Leuchant

Filed for Record June 13-1916
Thos L. Hawley
 Deputy Auditor General.

DEDICATION

KNOW ALL MEN by These Presents, That we *Jacob G. Meister* as proprietor, and *Millie C. Meister* his wife, have caused the land embraced in the annexed plat to be surveyed, laid out and platted, to be known as MEISTER'S ADDITION TO MORENCI VILLAGE, LENAWEE CO. MICH. and that the streets as shown on said plat are hereby dedicated to the use of the public.

SIGNED AND SEALED IN PRESENCE OF
Clarence A. Wilson
Bertha Muller

Jacob G. Meister [L.S.]
Millie C. Meister [L.S.]

STATE OF MICHIGAN } ss.
 County of Lenawee }

On this 22nd day of May, 1916, before me, a Notary Public in and for said county, personally came the above named *Jacob G. Meister* and *Millie C. Meister* his wife, known to me to be the persons who executed the above dedication, and acknowledged the same to be their free act and deed.

My commission expires Nov. 2nd, 1916.

Clarence A. Wilson [L.S.]
 Notary Public, Lenawee Co. Mich.

DESCRIPTION OF LAND PLATTED.

The land embraced in the annexed plat of "MEISTER'S ADDITION TO MORENCI VILLAGE", LENAWEE CO. MICH. is described as follows: Commencing at a point in the north line of section 6, Town 9 South, Range 2 East, 478.5 feet West from the northeast corner of said section 6, and running thence south 0°15' East, along the west line of Railroad Street, 264.8 feet to the north line of Chestnut Street, thence North 88°25' West along the north line of Chestnut Street, 213.3 feet to the southeast corner of lot No. 111 of S.H. Hagaman's Addition to the Village of Morenci, thence North 0°13' West along the East line of said lot No. 111 and lots No. 112 and 113 of said S.H. Hagaman's Addition, 170.4 feet to the south line of the Right of way of the New York Central Railroad, thence North 62°2' East along said south line, 192.3 feet to the north line of section 6, thence South 88°30' East along said north line of section 6, 42.1 feet to the place of beginning.

SURVEYOR'S CERTIFICATE.

I hereby certify that the plat hereon delineated is a correct one, and that permanent monuments, consisting of iron pipes 1 inch in diameter and 2½ feet long have been planted at points marked thus (o) as thereon shown at all angles in the boundaries of the land platted, and at all intersections of streets and corners of lots.

John L. Richard
 County Surveyor.

COUNTY TREASURER'S CERTIFICATE.

Office of County Treasurer, Lenawee County.
 Adrian, Mich. May 25th, 1916.

I hereby certify, That there are no tax liens or titles held by the State on the lands described above, and that there are no tax liens or titles held by individuals on said lands, for the five years preceding the 22nd day of May, 1916, and that the taxes for said period of five years are all paid, as shown by the records of this office.

George F. Holloway
 County Treasurer.

CERTIFICATE OF MUNICIPAL APPROVAL.

This plat was approved by the Common Council of the Village of Morenci, at a meeting held May 22, 1916.

Leo O. Baker
 Clerk.

CERTIFICATE OF APPROVAL BY COUNTY BOARD.

This plat was approved on the 25th day of May, 1916.

Harry L. Lawwill
 Judge of Probate.
Hubert B. Knowles
 County Clerk.
George F. Holloway
 County Treasurer.

13616