
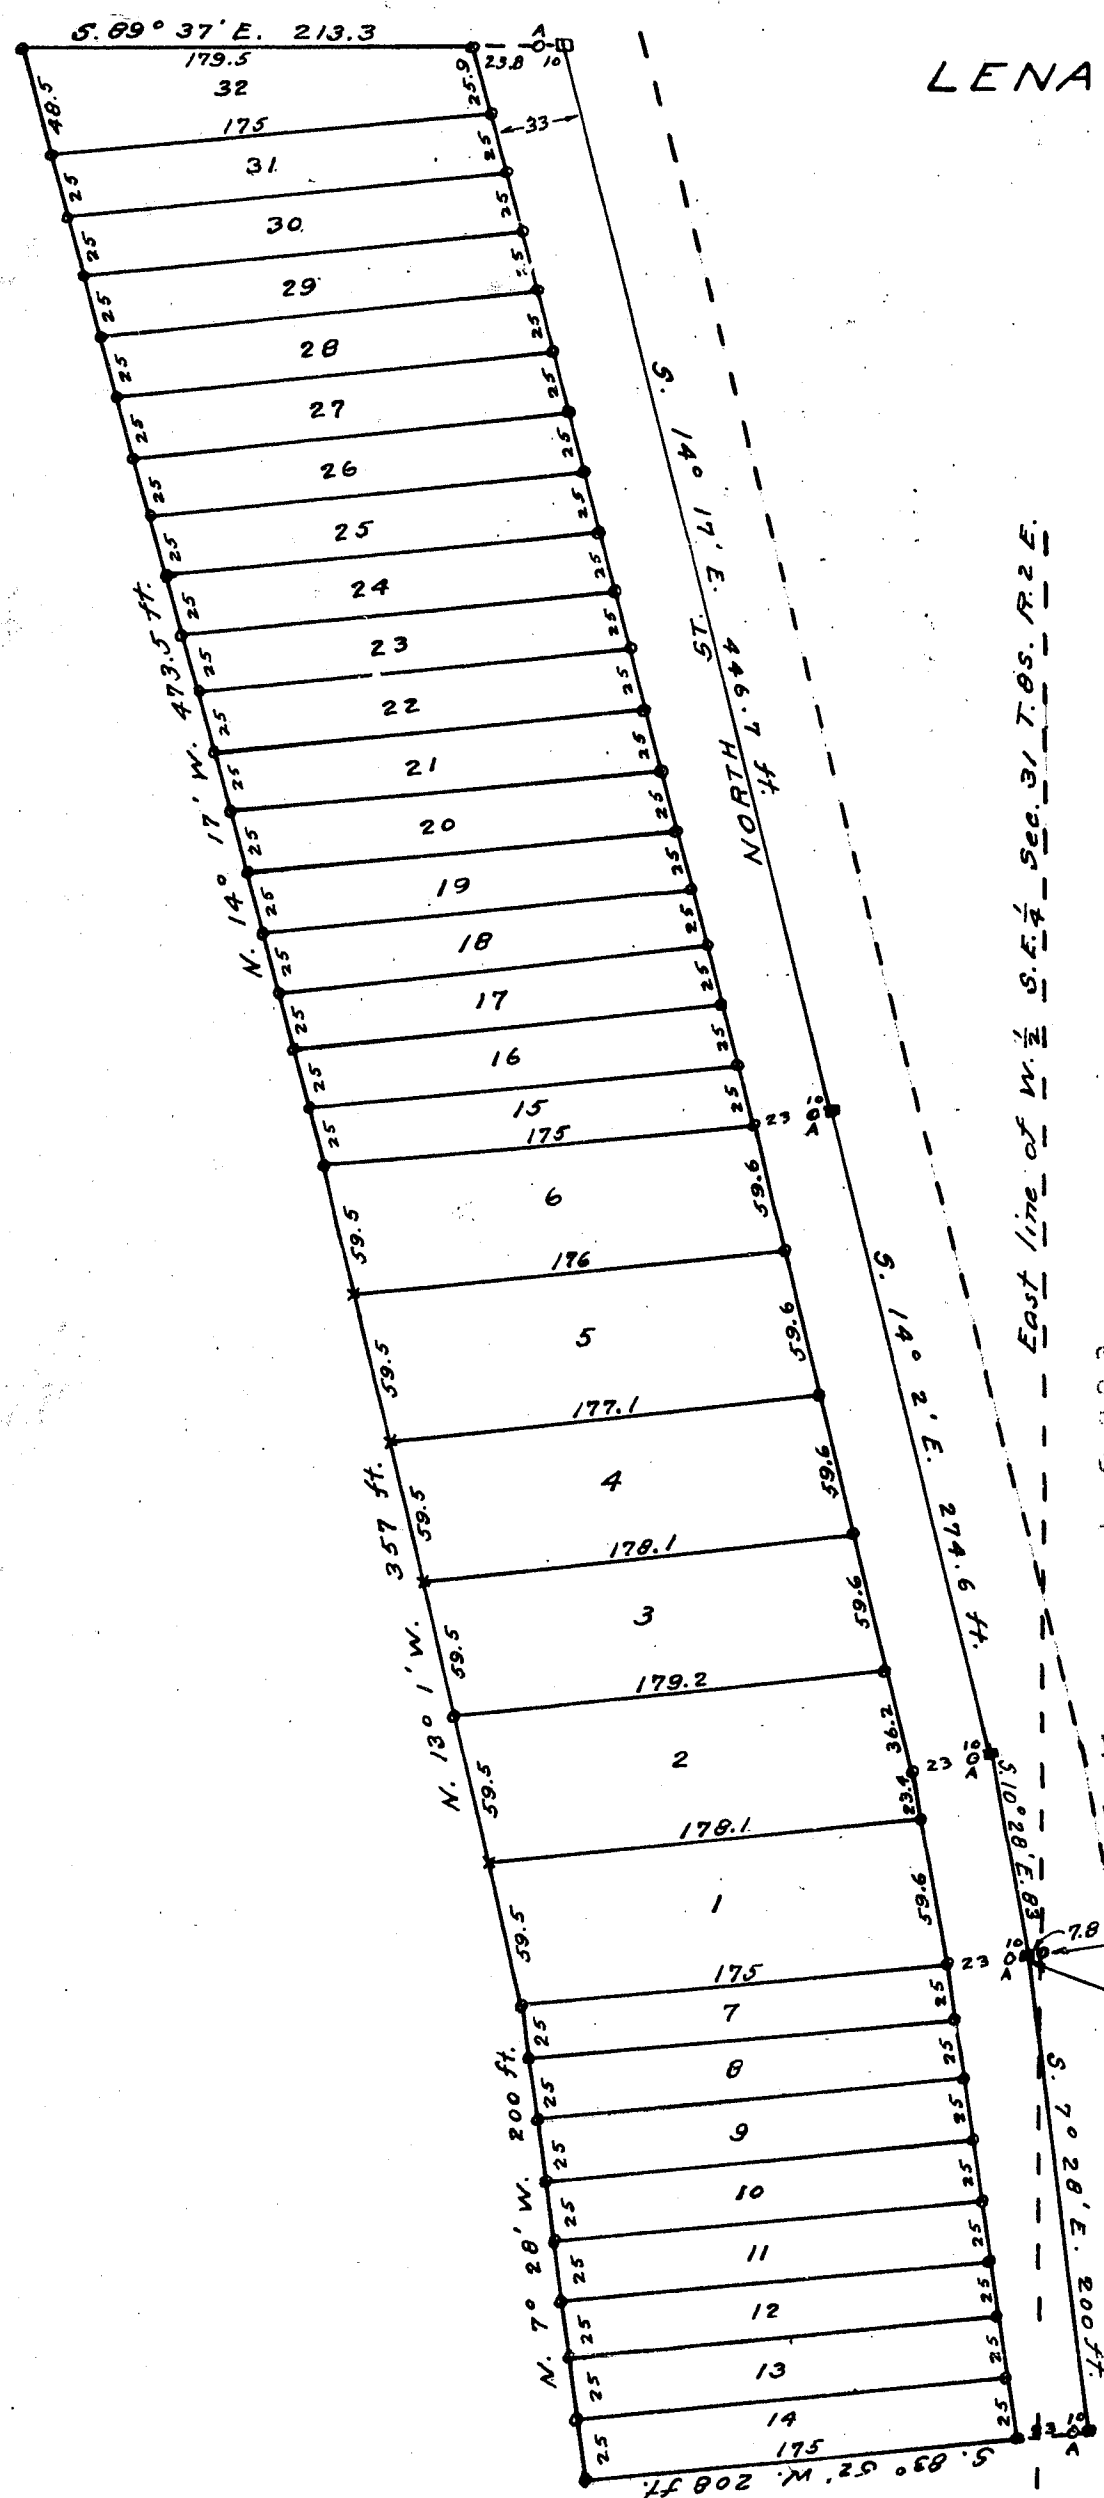


PLAT OF
"VILLA NORTH ADDITION"
TO
MORENCI VILLAGE

LENAAWEE CO. MICHIGAN

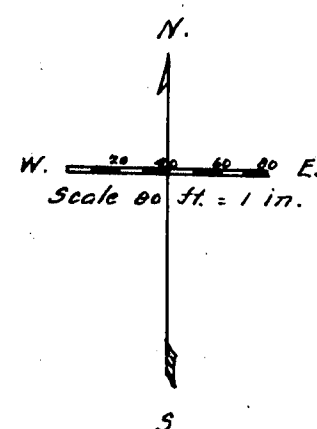

PLAT OF
Villa North Addition
WAS RECORDED THIS 1st DAY OF
Mar A.D. 1917 AT 8:20 O'CLOCK
IN LIBER 4 OF PLAT
ON PAGE 83
W. A. Smith
REGISTERED
ORIGINAL ON FILE

I hereby certify that this
copy is a true copy of the Map
or PLAT forwarded the Register
for recording.

Witnessed
Feb 28-1917
J. E. House
Deputy Auditor

Filed in Auditor General's Day Book
Mar 2-1917
J. E. House
Deputy Auditor

All distances in feet and decimals thereof
Owing to concrete pavement, gas pipes were
driven 10 ft. from center of St. at points marked A.

DEDICATION

KNOW ALL MEN BY THESE PRESENTS, That we, Chas. H. Awkerman and Louva B. Awkerman his wife and Charles Gallutia and Sarah J. Gallutia his wife, as proprietors, have caused the land embraced in the annexed plat to be surveyed, laid out and platted, to be known as "VILLA NORTH ADDITION" TO MORENCI VILLAGE, LENAAWEE CO. MICHIGAN, and that the street as shown on said plat is hereby dedicated to the use of the public.

SIGNED AND SEALED IN PRESENCE OF
Bertha Muller
Arthur Turner

Charles Gallutia [L.S.]
Louva B. Awkerman [L.S.]
Chas. H. Awkerman [L.S.]
Sarah J. Gallutia [L.S.]

STATE OF MICHIGAN } S.S.
County of Lenawee

On this 23 day of February 1917, before me, a Notary Public in and for said County, personally came the above named Chas. H. Awkerman and Louva B. Awkerman his wife, and Charles Gallutia and Sarah J. Gallutia his wife, known to me to be the persons who executed the above dedication, and acknowledged the same to be their free act and deed.

My commission expires Oct. 3 - 1918.

Arthur Turner
Notary Public, Lenawee Co. Michigan

DESCRIPTION OF LAND PLATTED

The land embraced in the annexed plat of "VILLA NORTH ADDITION" TO MORENCI VILLAGE, LENAAWEE CO. MICHIGAN is described as follows: Commencing at a point in the east line of the W. 1/2 S.E. 1/4 Section 31, T. 85. R. 2 E., 550.8 feet north from the south line of Section 31, and running thence S. 83° 52' W. 7.8 feet to the center of North Street, thence S. 7° 28' E. along the center of North Street, 200 feet, thence S. 83° 52' W. 200 feet, thence N. 7° 28' W. 200 feet, thence N. 13° 1' W. 357 feet, thence N. 14° 17' W. 473.5 feet, thence S. 89° 37' E. 213.3 feet to the center of North Street, thence S. 14° 17' E. along the center of North Street 446.7 feet, thence S. 14° 2' E. 274.6 feet, thence S. 10° 28' E. 83 feet to the place of beginning.

SURVEYOR'S CERTIFICATE

I hereby certify that the plat hereon delineated is a correct one, and that permanent monuments, consisting of iron pipes 1 inch in diameter and 2 feet long have been planted at points marked thus (o) as thereon shown at all angles in the boundaries of the land platted, and at all intersections of streets. Corners of lots not otherwise shown are marked with Oak stakes and indicated thus (x)

John L. Richard
County Surveyor

COUNTY TREASURER'S CERTIFICATE

Adrian Mich. Feb. 26 1917
Office of County Treasurer, Lenawee County.
I hereby certify that there are no tax liens or titles held by the State on the lands described above, and that there are no tax liens or titles held by individuals on said lands for the five years preceding the 23rd day of Feb. 1917, and that the taxes for said period of five years are all paid as shown by the records of this office.

A. W. Brown
County Treasurer

CERTIFICATE OF MUNICIPAL APPROVAL

This plat was approved by the Common Council of the Village of Morenci at a meeting held Feb. 21st 1917.

E. B. Root
Clerk. Pres. Vrm.

CERTIFICATE OF APPROVAL BY COUNTY BOARD



This plat was approved on the 26th day of February 1917.

Harry L. Larwell
Judge of Probate
Herbert B. Knowles
County Clerk
A. W. Brown
County Treasurer

13618

PLAT OF
"VILLA NORTH ADDITION"
TO
MORENCI VILLAGE

LENAWEE CO. MICHIGAN

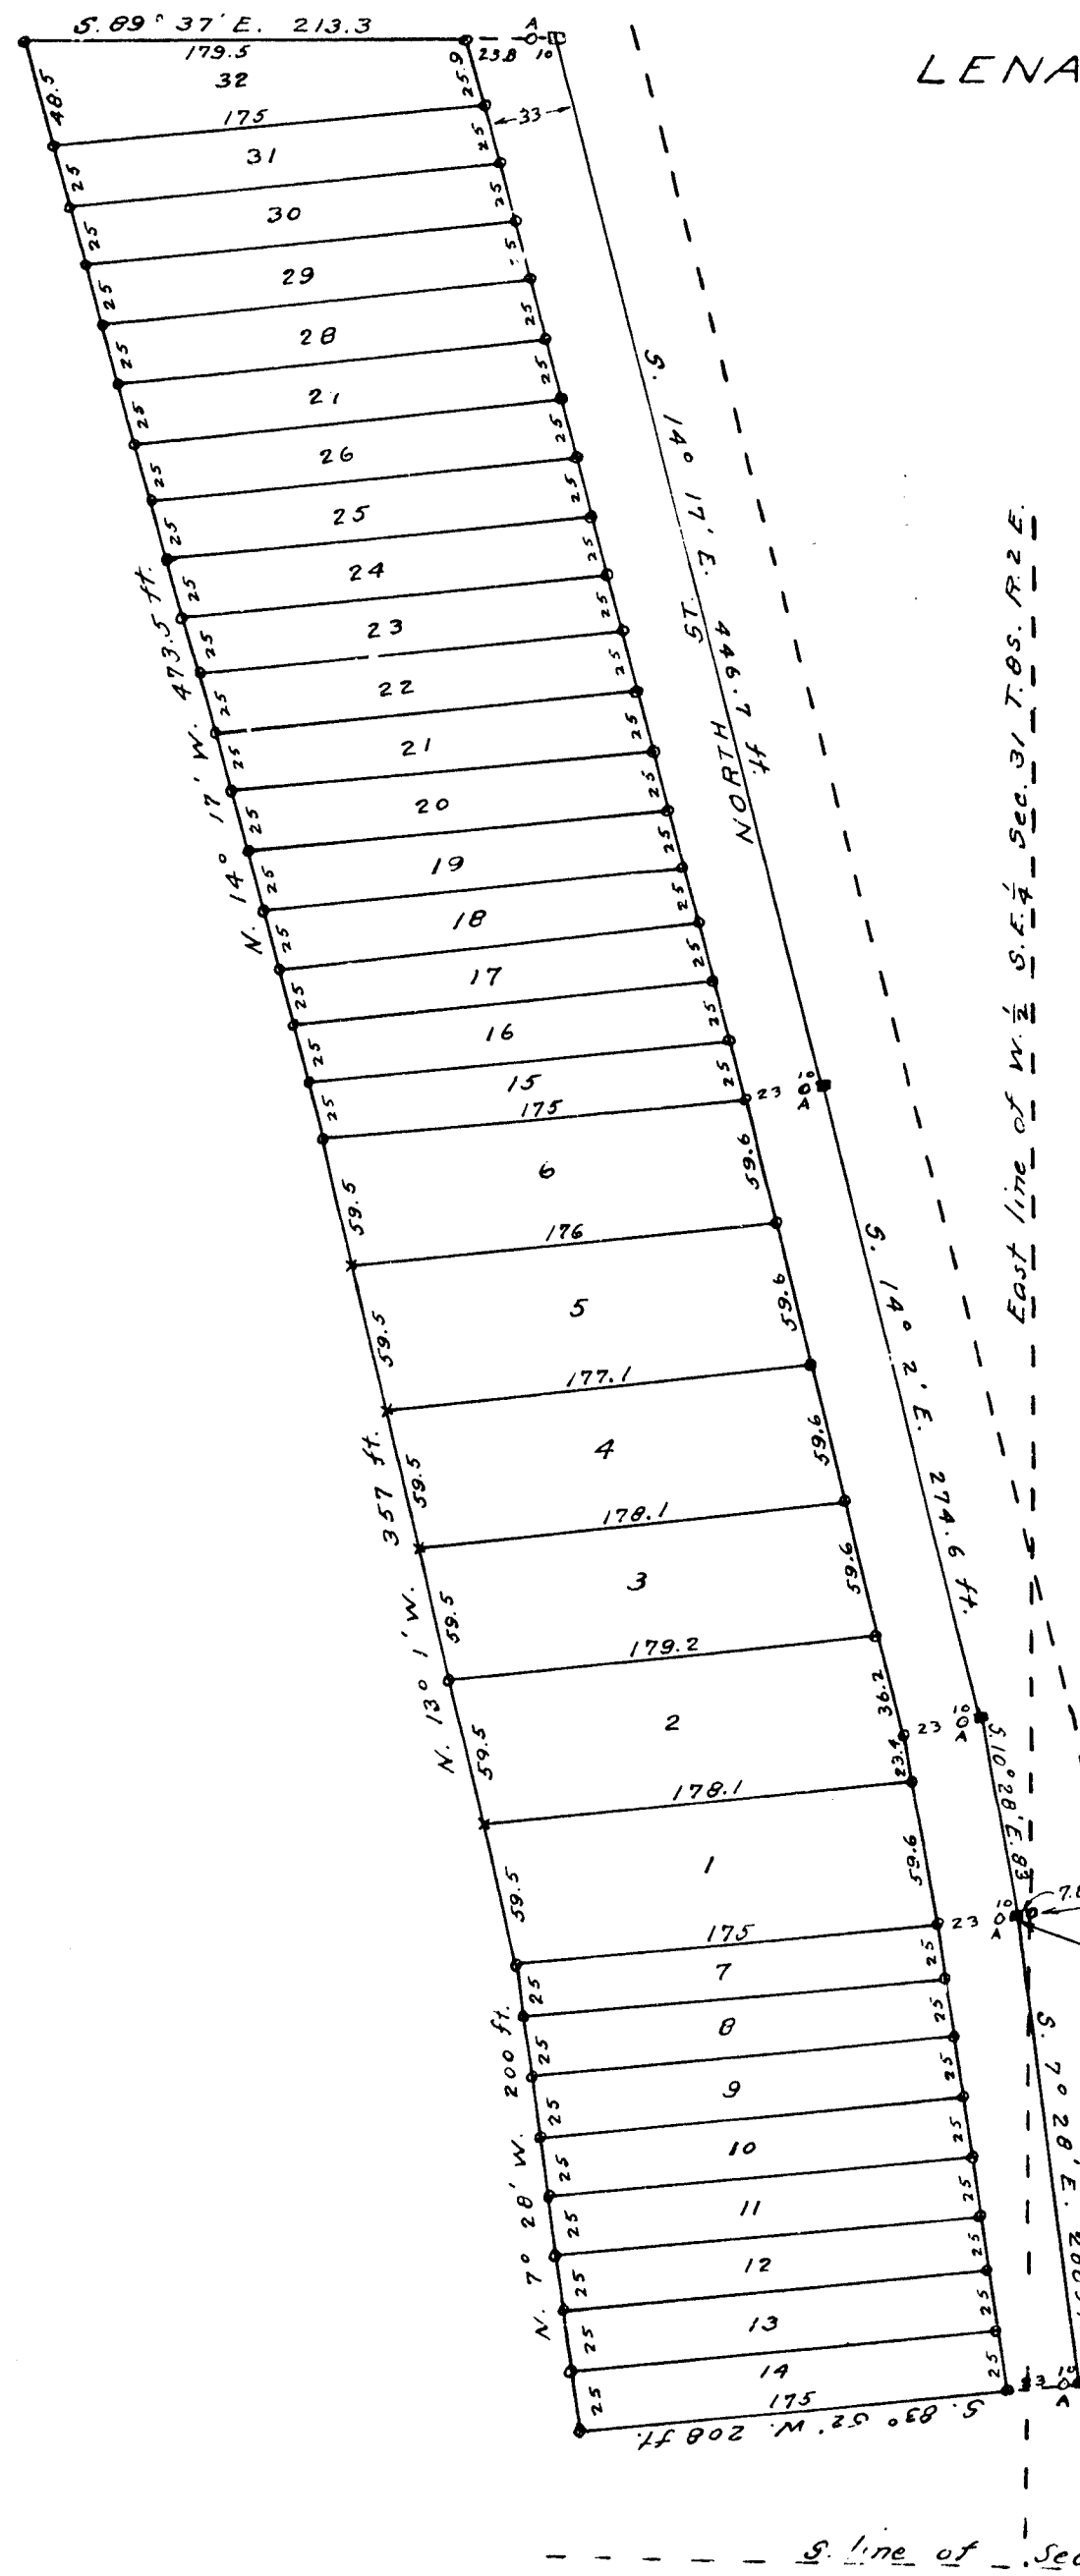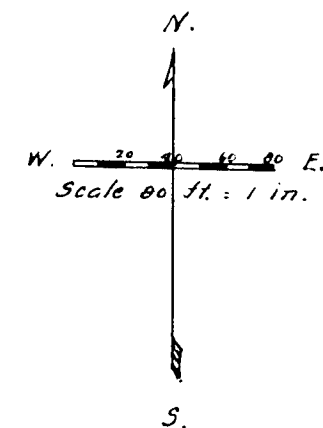

Lenawee
Villa North Addition
RECORDED THIS 17th day of Feb. 1917
IN LIBER 4 Plate 85
W. A. Smith
ORIGINAL ON FILE

I hereby certify that this is a true and correct copy of the original plat as recorded in the records of the County of Lenawee, Michigan.
Feb. 28-1917
J. L. Hauer

Filed in Auditor General's Dep't.
Mar 2-1917
J. L. Hauer

All distances in feet and decimals thereof
Owing to concrete pavement, gas pipes were
driven 10 ft. from center of St. at points marked A.

DEDICATION

KNOW ALL MEN BY THESE PRESENTS, That we, Chas. H. Auerhman and Louva B. Auerhman his wife and Charles Gallutia and Sarah J. Gallutia his wife, as proprietors, have caused the land embraced in the annexed plat to be surveyed, laid out and platted, to be known as "VILLA NORTH ADDITION" TO MORENCI VILLAGE, LENA WEE CO. MICHIGAN, and that the street as shown on said plat is hereby dedicated to the use of the public.

SIGNED AND SEALED IN PRESENCE OF
..... Lucha Muller
..... Arthur Turner

Charles Gallutia [L.S.]
Louva B. Auerhman [L.S.]
Chas. H. Auerhman [L.S.]
Sarah J. Gallutia [L.S.]

STATE OF MICHIGAN } S.S.
County of Lenawee }

On this 23rd day of February, 1917, before me, a Notary Public in and for said County, personally came the above named Chas. H. Auerhman and Louva B. Auerhman his wife, and Charles Gallutia and Sarah J. Gallutia his wife, known to me to be the persons who executed the above dedication and acknowledged the same to be their free act and deed.

My commission expires Oct. 3-1918.
Arthur Turner
Notary Public, Lenawee Co. Michigan.

DESCRIPTION OF LAND PLATTED

The land embraced in the annexed plat of "VILLA NORTH ADDITION" TO MORENCI VILLAGE, LENA WEE CO. MICHIGAN is described as follows: Commencing at a point in the east line of the $W. \frac{1}{2}$ S.E. $\frac{1}{4}$ Section 31, T. 8 S., R. 2 E., 550.8 feet north from the south line of Section 31, and running thence S. $83^{\circ} 52'$ W. 7.8 feet to the center of North Street, thence S. $7^{\circ} 28'$ E. along the center of North Street, 200 feet, thence S. $83^{\circ} 52'$ W. 200 feet, thence N. $7^{\circ} 28'$ W. 200 feet, thence N. $13^{\circ} 1'$ W. 357 feet, thence N. $14^{\circ} 17'$ W. 473.5 feet, thence S. $89^{\circ} 37'$ E. 213.3 feet to the center of North Street, thence S. $14^{\circ} 17'$ E. along the center of North Street 446.7 feet, thence S. $14^{\circ} 2'$ E. 274.6 feet, thence S. $10^{\circ} 28'$ E. 83 feet to the place of beginning.

SURVEYOR'S CERTIFICATE.

I hereby certify that the plat hereon delineated is a correct one, and that permanent monuments, consisting of iron pipes 1 inch in diameter and 2 feet long have been planted at points marked thus (o) as thereon shown at all angles in the boundaries of the land platted, and at all intersections of streets. Corners of lots not otherwise shown are marked with Oak stakes and indicated thus (x)

John L. Packard
County Surveyor.

COUNTY TREASURER'S CERTIFICATE

Adrian, Mich. Feb. 26, 1917
Office of County Treasurer, Lenawee County.
I hereby certify that there are no tax liens or titles held by the State on the lands described above, and that there are no tax liens or titles held by individuals on said lands for the five years preceding the 23rd day of Feb. 1917, and that the taxes for said period of five years are all paid as shown by the records of this office.

A. W. Brown
County Treasurer.

CERTIFICATE OF MUNICIPAL APPROVAL

This plat was approved by the Common Council of the Village of Morenci at a meeting held Feb. 21st, 1917.

E. B. Root
Clerk. Pro. Tem.

CERTIFICATE OF APPROVAL BY COUNTY BOARD

This plat was approved on the 26th day of February, 1917.

Harry L. Sawell
Judge of Probate
Herbert B. Knowles
County Clerk
A. W. Brown
County Treasurer.

13618