

DEDICATION

KNOW ALL MEN BY THESE PRESENTS, That we, the Putnam Resort Company, a Michigan corporation by Frederick B. Wood, its President, and Wm. L. Carr, its Secretary, and Elmer E. Putnam, as proprietors, and Adelaide Putnam, wife of Elmer E. Putnam, have caused the land embraced in the annexed plat to be surveyed, laid out, and platted to be known as "PUTNAM'S GROVE", FRANKLIN TWP. LENAWE CO. MICHIGAN and that the streets as shown on said plat are hereby dedicated to the use of the public.

SIGNED AND SEALED IN PRESENCE OF

A. B. Stephlet.
E. N. Smith.

Putnam Resort Company [L.S.]
Frederick B. Wood President
Wm. L. Carr Secretary
Elmer E. Putnam [L.S.]
Adelaide Putnam [L.S.]

STATE OF MICHIGAN }
County of Lenoire }

On this 30th day of June, A.D. 1917, before me, E. N. Smith, a Notary Public in and for said county appeared Frederick B. Wood and Wm. L. Carr, to me personally known, who being each by me duly sworn did say that they are the President and Secretary, respectively of the Putnam Resort Company, a Michigan corporation, and that the seal affixed to said instrument is the corporate seal of said corporation and that said instrument was signed and sealed in behalf of said corporation by authority of its Board of Directors, and the said Frederick B. Wood and Wm. L. Carr, acknowledged said instrument to be the free act and deed of said corporation.

My commission expires June 9, 1919.

STATE OF MICHIGAN }
County of Lenoire }

On this 30th day of June, A.D. 1917, before me, a Notary Public in and for said county, personally came the above named Elmer E. Putnam and Adelaide Putnam his wife, known to me to be the persons who executed the above dedication, and acknowledged the same to be their free act and deed.

My commission expires June 9, 1919.

E. N. Smith
Notary Public Lenoire Co.

DESCRIPTION OF LAND PLATTED

The land embraced in the annexed plat of "PUTNAM'S GROVE", FRANKLIN TWP. LENAWE CO. MICHIGAN, is described as follows: Commencing at a point in the north line of Section 18, Town 5 South, Range 3 East, Meridian of Michigan, 3102 feet westerly along the north line of said section from the north quarter post of said section 18, and running thence S. 1° 30' W. 1318.6 feet, thence N. 83° 45' W. 1811.7 feet, thence N. 0° 45' E. 350.7 feet to the south shore of Sand Lake, thence N. 81° 12' E. 353 feet, thence N. 53° 38' E. 420 feet, thence N. 47° 55' E. 278 feet, thence N. 42° 57' E. 125 feet, thence N. 68° 29' E. 298 feet, thence N. 49° 41' E. 32 feet, thence N. 32° 32' E. 201 feet to the north line of Section 18, thence S. 84° 24' E. 409.4 feet along said line to the place of beginning.

SURVEYOR'S CERTIFICATE

I hereby certify that the plat hereon delineated is a correct one, and that permanent monuments, consisting of iron pipes 1 1/2 inches in diameter and 1 1/2 feet long have been planted at points marked thus (o) as thereon shown at all angles in the boundaries of the land platted and at all intersections of streets.

J. L. Richard
County Surveyor

COUNTY TREASURER'S CERTIFICATE

July 9th 1917. Office of County Treasurer, Lenoire Co.
I hereby certify that there are no tax liens or titles held by the state on the lands described above and that there are no tax liens or titles held by individuals on said lands, for the five years preceding the 30th day of June, 1917, and that the taxes for said period of five years are paid, as shown by the records of this office.

A. M. Brown
County Treasurer.

CERTIFICATE OF APPROVAL BY TOWNSHIP BOARD


This plat was approved by the Township Board of the township of Franklin at a meeting held July 28th 1917.

John A. Russink
Clerk.

CERTIFICATE OF APPROVAL BY COUNTY BOARD

This plat was approved on the 30th day of July, 1917.

Harry L. Sawell
Judge of Probate
Herbert R. Knowles
County Clerk
A. M. Brown
County Treasurer.

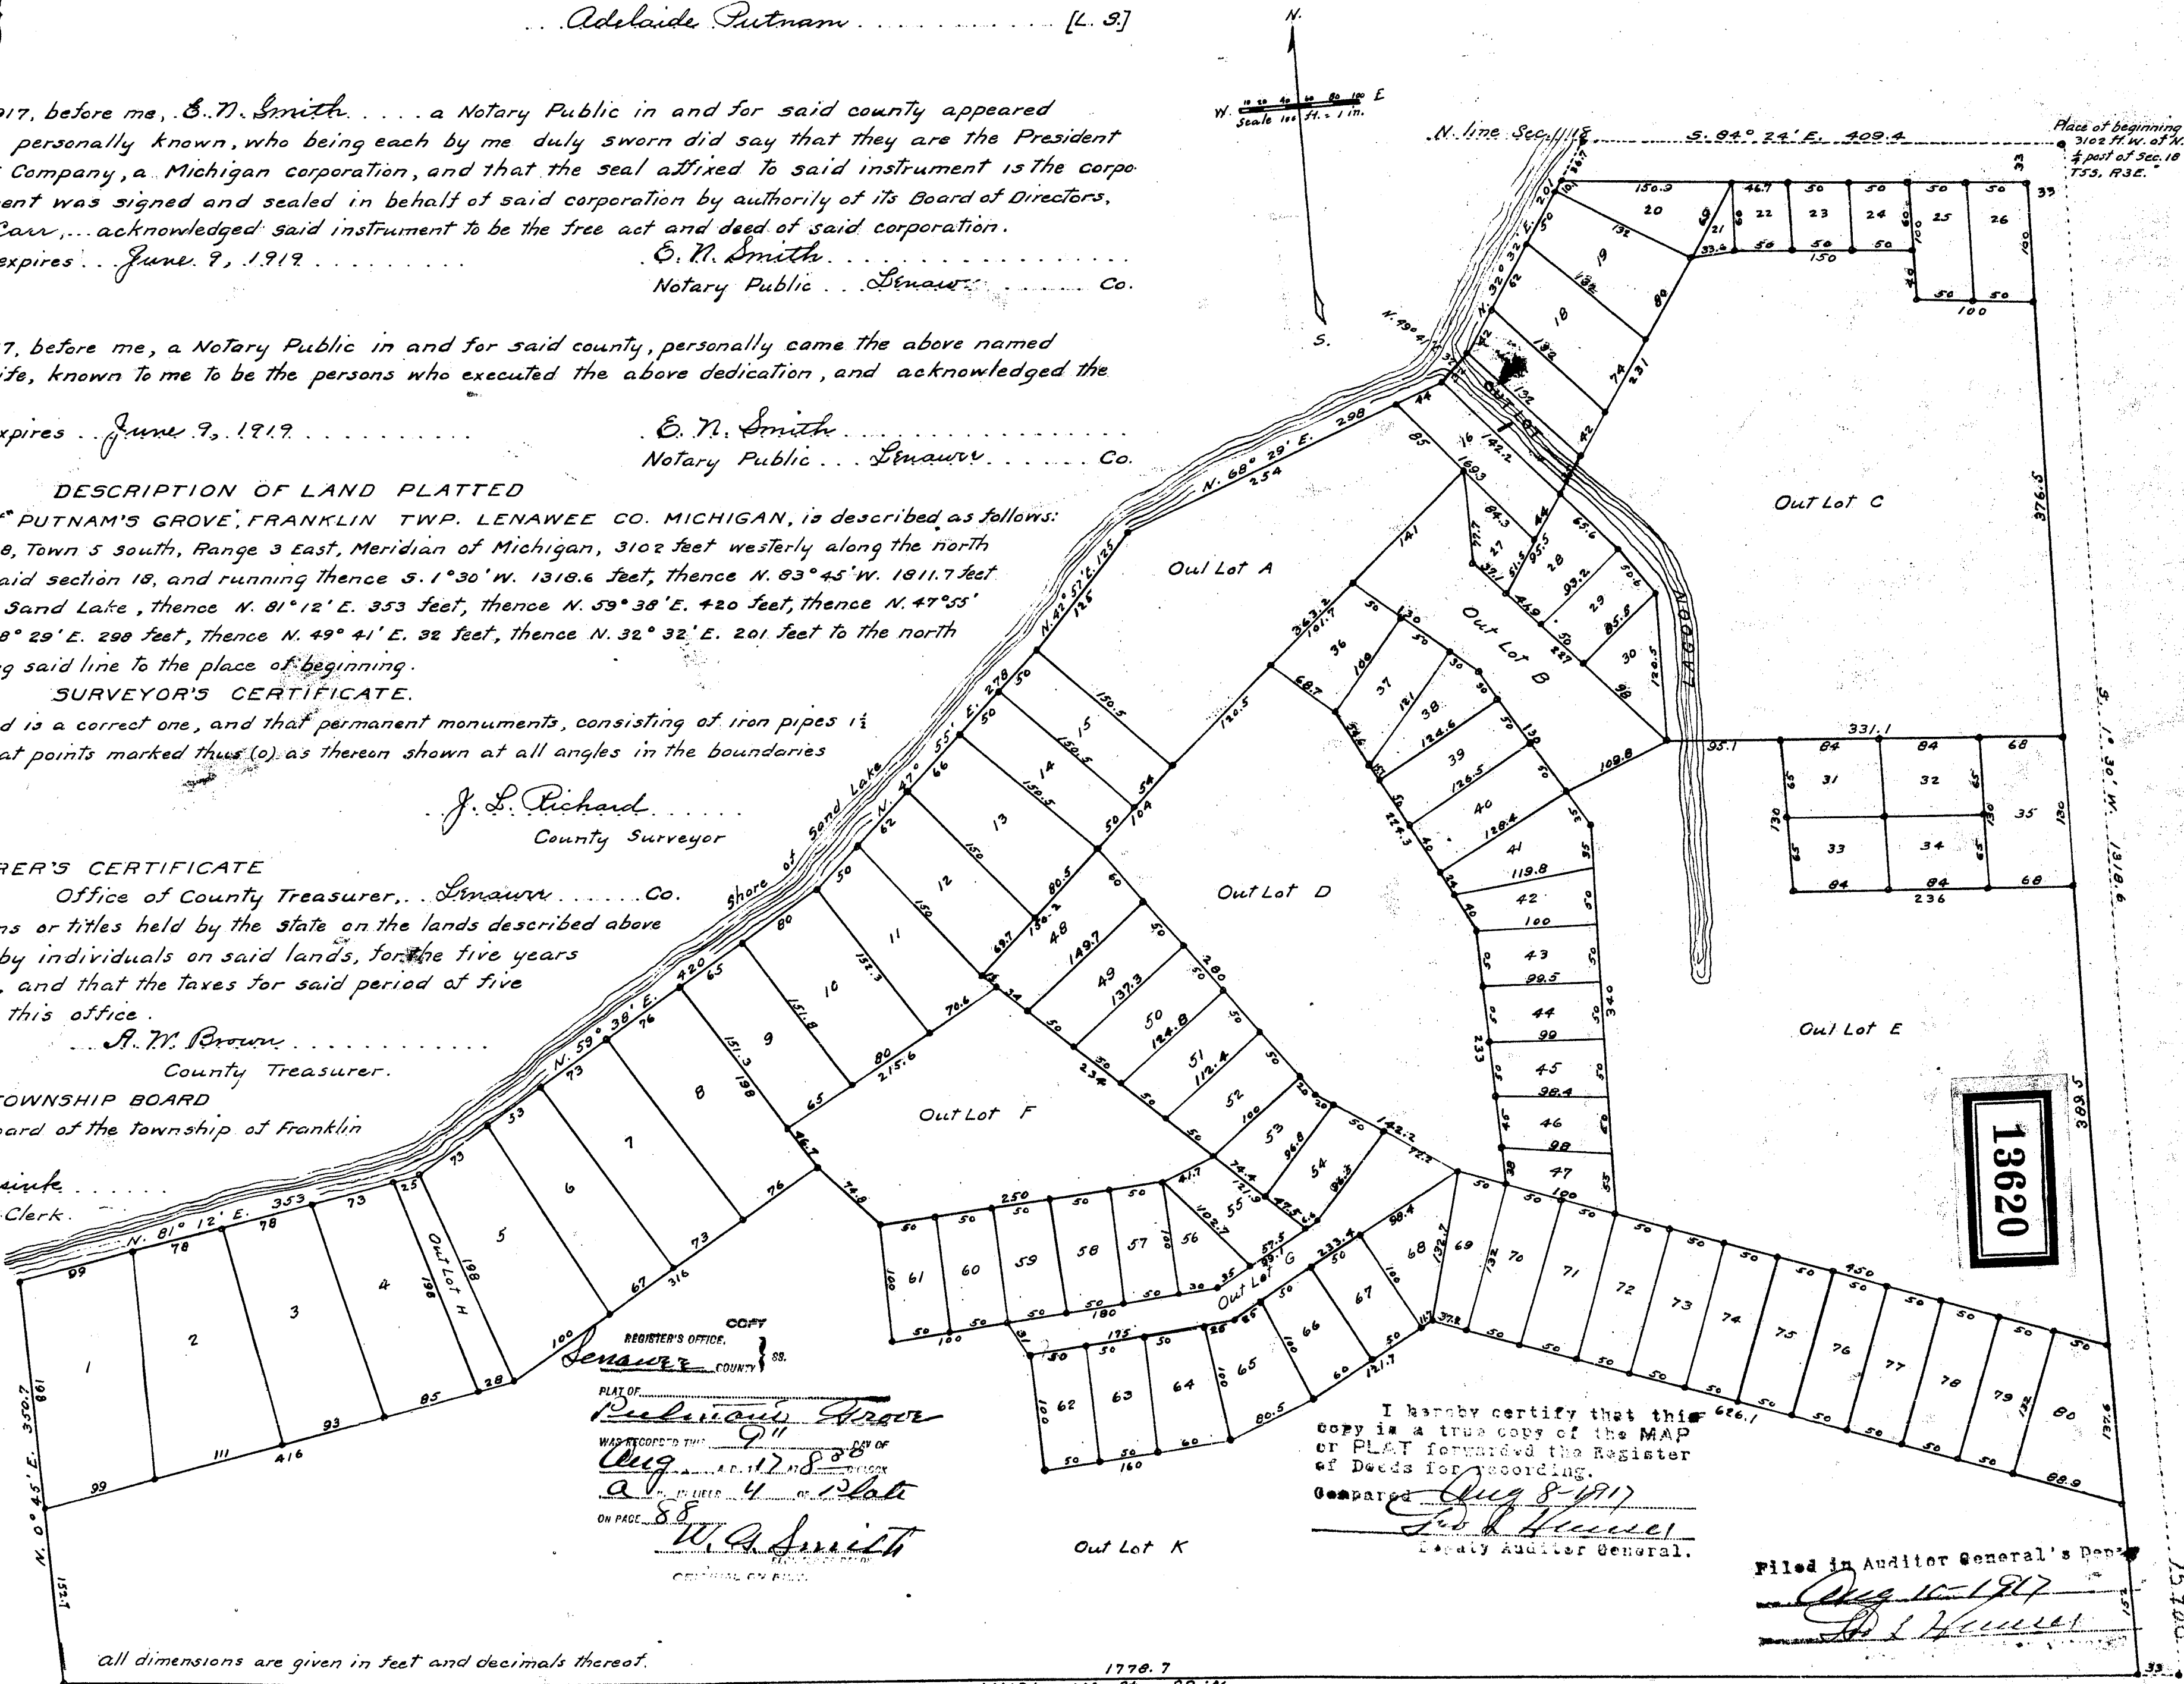

PLAT OF "PUTNAM'S GROVE"

FRANKLIN TWP.

LENAWE CO. MICHIGAN

Examined and Approved
Aug 8-1917
J. L. Richard
Deputy Auditor General

Place of beginning
3102 ft. W. of N.
1/4 post of Sec. 18
T5S, R3E.

13620

I hereby certify that this copy is a true copy of the MAP or PLAT forwarded the Register of Deeds for recording.
Aug 8-1917
J. L. Richard
Deputy Auditor General.

Filed in Auditor General's Office
Aug 10-1917
J. L. Richard

All dimensions are given in feet and decimals thereof.

1778.7
21181 N. 54° 58' W

PLAT OF

"PUTNAM'S GROVE"

Putnam Resort Company [L.S.]

Frederick B. Wood	President
Wm. C. Carr	Secretary
Elmer E. Putnam	[L. S.]
Adelaide Putnam	[L. S.]

LENAWEE CO. MICHIGAN

On this 30th day of June, A.D. 1917, before me, S. M. Smith, a Notary Public in and for said county appeared Frederick B. Wood and Wm. C. Carr, to me personally known, who being each by me duly sworn did say that they are the President and Secretary, respectively of the Putnam Resort Company, a Michigan corporation, and that the seal affixed to said instrument is the corporate seal of said corporation and that said instrument was signed and sealed in behalf of said corporation by authority of its Board of Directors, and the said Frederick B. Wood and Wm. C. Carr, acknowledged said instrument to be the free act and deed of said corporation.

My commission expires . . . June 7, 1919

O. P. Smith
Notary Public Seneca Co

On this 30th day of June . . . A.D. 1917, before me, a Notary Public in and for said county, personally came the above named Elmer E. Putnam and Adelaide Putnam his wife, known to me to be the persons who executed the above dedication, and acknowledged the same to be their free act and deed.

My commission expires . . . June 9, 1919

E. N. Smith
Notary Public Co

The land embraced in the annexed plat of "PUTNAM'S GROVE", FRANKLIN TWP. LENAWEE CO. MICHIGAN, is described as follows:
Commencing at a point in the north line of Section 18, Town 5 South, Range 3 East, Meridian of Michigan, 3102 feet westerly along the north line of said section from the north quarter post of said section 18, and running thence S. 1° 30' W. 1318.6 feet, thence N. 83° 45' W. 1911.7 feet thence N. 0° 45' E. 350.7 feet to the south shore of Sand Lake, thence N. 81° 12' E. 353 feet, thence N. 59° 38' E. 420 feet, thence N. 47° 55' E. 278 feet, thence N. 42° 57' E. 125 feet, thence N. 68° 29' E. 298 feet, thence N. 49° 41' E. 32 feet, thence N. 32° 32' E. 201 feet to the north line of section 18, thence S. 84° 24' E. 409.4 feet along said line to the place of beginning.

Out Lot C

I hereby certify that the plat hereon delineated is a correct one, and that permanent monuments, consisting of iron pipes 1 1/2 inches in diameter and 2 feet long have been planted at points marked thus (o) as thereon shown at all angles in the boundaries of the land platted and at all intersections of streets.

J. L. Richard
County Surveyor

Office of County Treasurer, . . . Lincoln Co.

July 9th 1917. Office of County Treasurer, Lima, Peru. C
 I hereby certify that there are no tax liens or titles held by the state on the lands described above
 and that there are no tax liens or titles held by individuals on said lands, for the five years
 preceding the 30th day of June 1917, and that the taxes for said period of five
 years are paid, as shown by the records of this office.

A. M. Brown
County Treasurer

This plat was approved by the Township Board of the township of Franklin at a meeting held July 28th 1917.

John A. Pucinski
Clerk

This plat was approved on the 30th day of July 1917.

Harry L. Lawvil Judge of Probate
 Herbert W. Knowles County Clerk
 W. M. Brown County Treasurer.

CC#7
PROFFER & HITCHCOCK
Demande }
50
RECEIVED
Rudman's Assoc
Aug 17 8 30 PM '07
a 4 plate
88
W. A. Smith

I hereby certify that this copy is a true copy of the MAP of FLINT furnished the Registrar of Deeds for recording.

Given at _____ Aug 8 1917

Sgt. J. H. Jones
Sgt. J. H. Jones General

THE AUDITOR GENERAL'S REPORT

all dimensions are given in feet and decimals thereof.

Dist Lot A

1778.7

13620