Plat of the Village of Suttonsburg
Leelanau County Michigan

Received for Record October 19th 1865 at 8 o'clock P.M.
E Cromwell Tuttle
Actg. Register

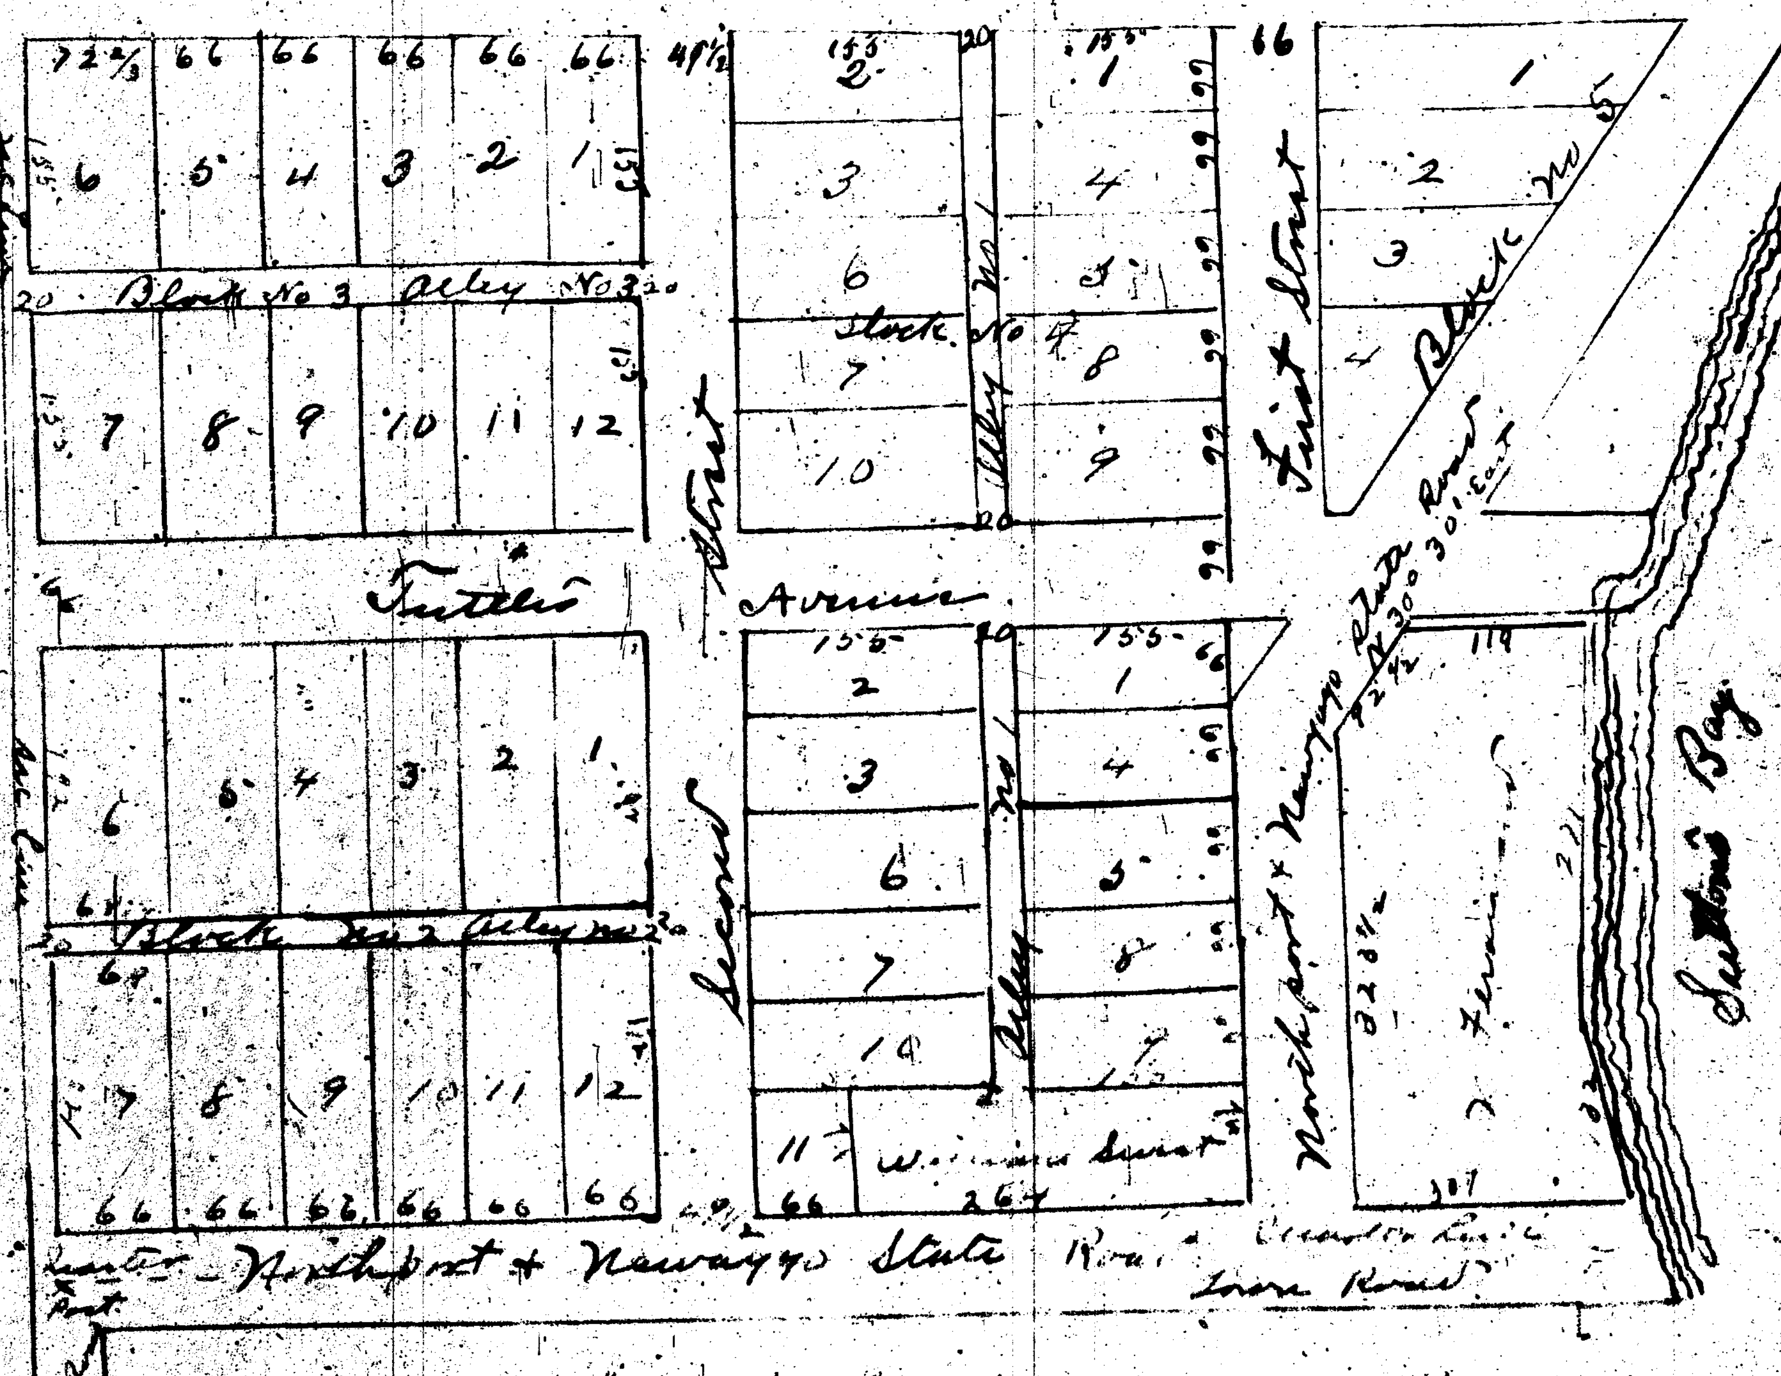

scale 132 feet to an inch distances in feet

State of Michigan }
Leelanau County } ss

On this 14th day of October A D 1865 personally appeared William Slawson a practical Surveyor of Barry County Michigan before me a Notary Public in and for said Leelanau County and acknowledged that he laid out and platted the above Village of Suttonsburg - the same being situated on Lot No Two (2) Section Twenty eight (28) Township Thirty (30) North Range Eleven (11) West

E Cromwell Tuttle (L S)
Notary Public

State of Michigan }
Leelanau County } ss

On this 18th day of October A D 1865. before me a Justice of the Peace in and for said County personally appeared Martha Sutton of said County to me known to be the person who owned the Lot No Two (2) Section Twenty eight (28) Township Thirty (30) North Range Eleven (11) West on which the above Village of Suttonsburgh is located and acknowledged the laying out of said Village to be her free act and deed

A De Belloy L S
Justice of the Peace

We hereby certify this is a true and compared copy of Plat on Record in Register of Deeds office Leelanau County Michigan. Traced Aug 20th 1913. Under the Supervision of the Aud. Gen. Dept.

E. J. Curts
Sam'l Taylor
Clerks Aud Gen Dept

13623

Plat of the Village of Suttonsburg
Leelanau County Michigan
Received for Record October 19th 1865 at 8 o'clock P.M.
E. Cromwell Tuttle
Actg. Register

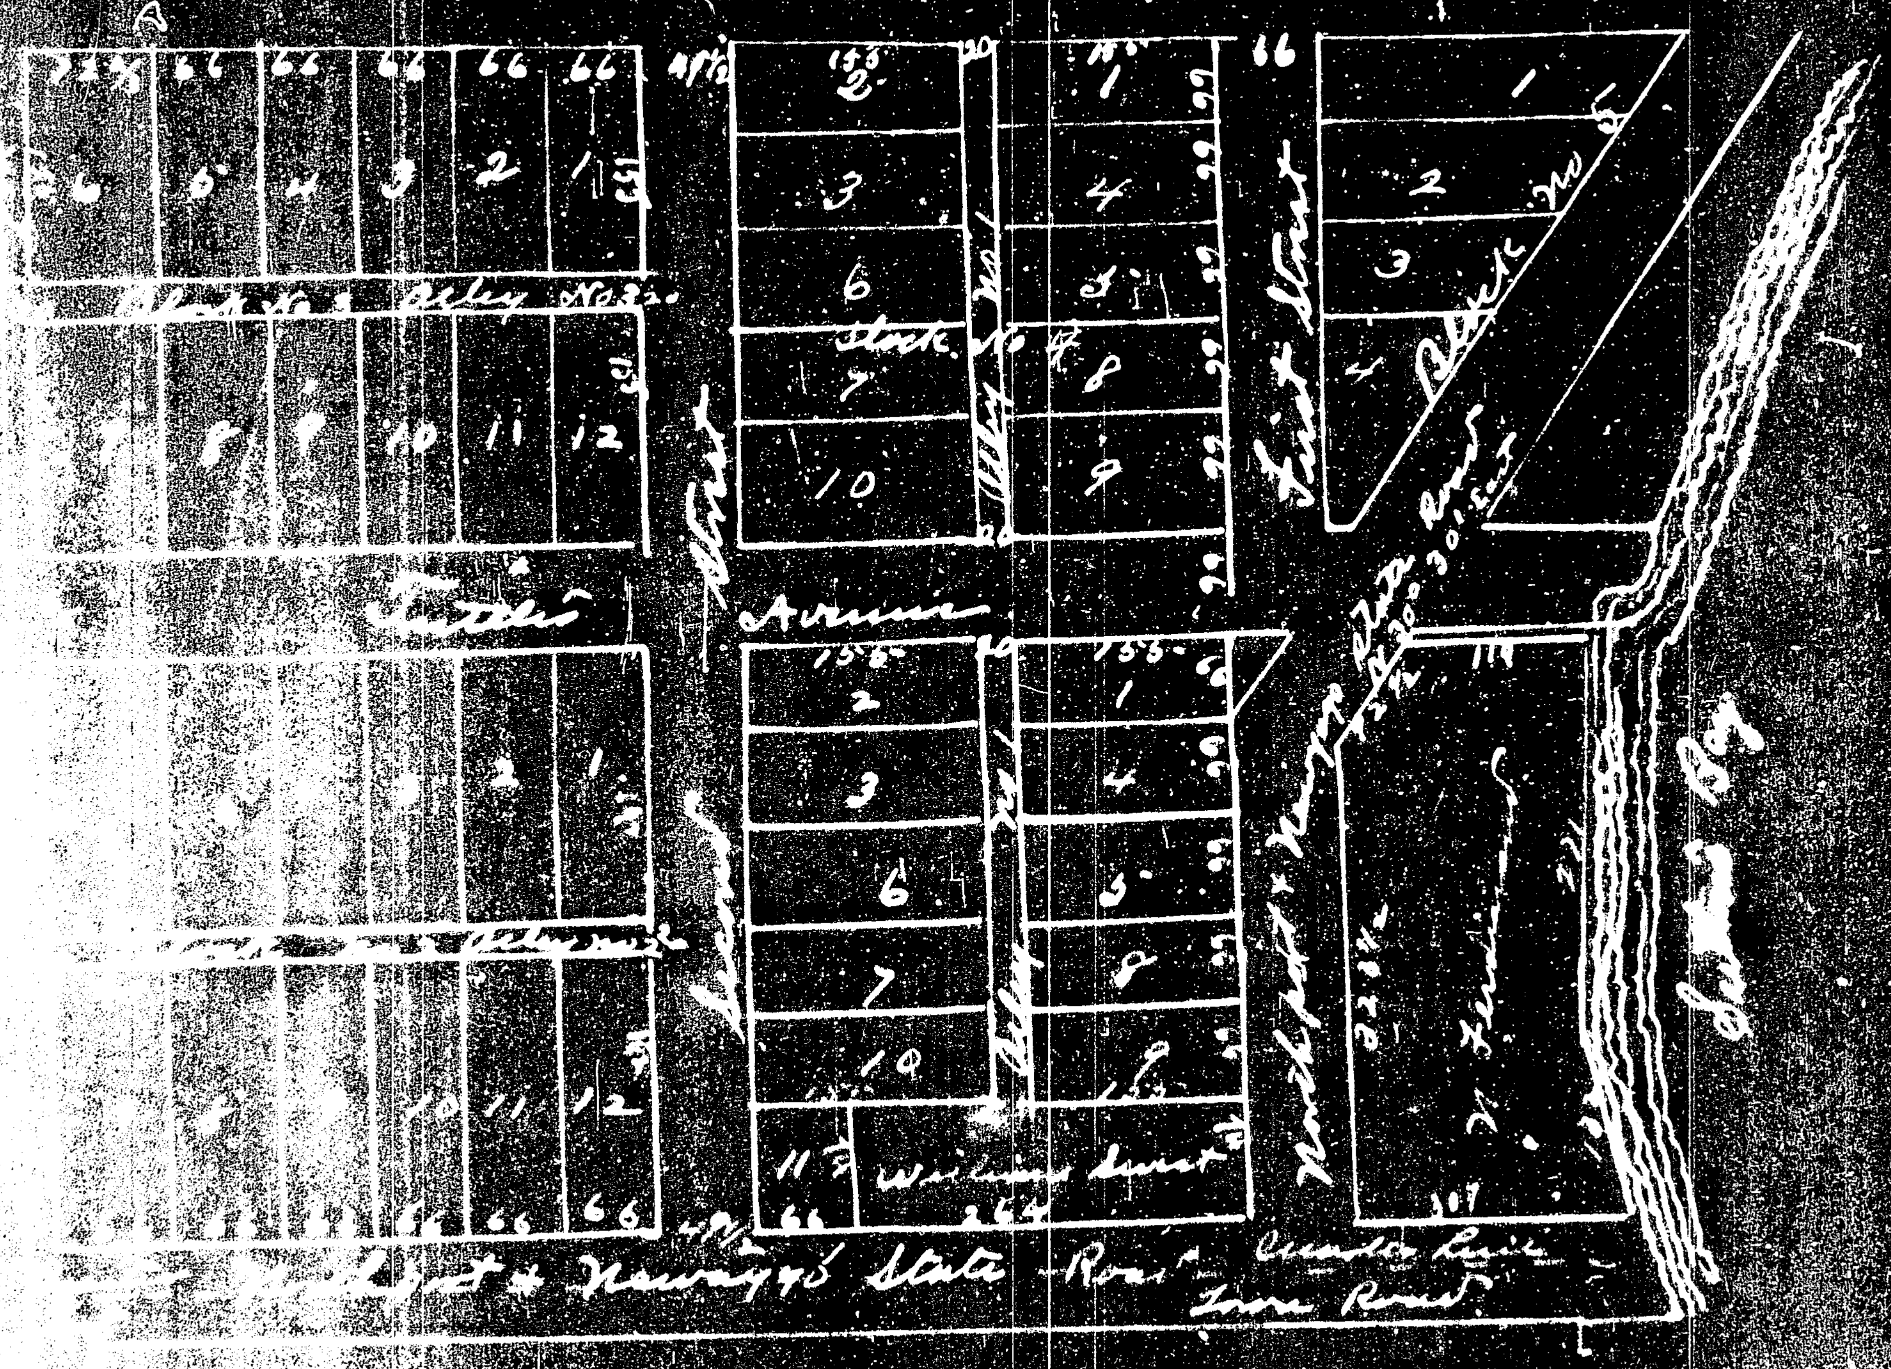

[illegible] 132 feet to an inch Distances in feet

State of Michigan } ss
[illegible] County }
On this 14th day of October A D 1865 personally [illegible] [illegible] Slawson a practical Surveyor of Bay County [illegible] before me a Notary Public in and for said Leelanau [illegible] and acknowledged that he laid out and platted the above [illegible] of Suttonsburg - the same being situated on Lot No two (2) [illegible] twenty eight (28) Township Thirty (30) North Range Eleven

E. Cromwell Tuttle L.S.
Notary Public

State of Michigan } ss
Leelanau County }
On this 18th day of October A D 1865 before me a Justice of the Peace in and for said County personally appeared Martha Sutton of said County to me known to be the person who owned the Lot No Two (2) Section Twenty eight (28) Township Thirty (30) North Range Eleven (11) west on which the above Village of Suttonsburgh is located and acknowledged the laying out of said Village to be her free act and deed
A. De Belly L.S.
Justice of the Peace

We hereby certify this is a true and compared copy
of Plat on Record in Register of Deeds office
Leelanau County Michigan Traced Aug 20th 1915
Under the supervision of the Aud. Gen Dept
E. J. Curtis
Saml Taylor
Clerks Aud Gen Dept