Plat of the Village of Pashawbytown

(Sheet No. 1)

Comprising Lots 3 and 4 of Sec 2, Lots 1 and 2 Sec 10.
and Lots 1, 2 and 3 of Sec 11 Town 30 N. Range 11 W.
Scale - 200 ft to an inch

RECEIVED AND FILED
In Auditor General's Office
March 15 1886
H. R. Pratt
Dep. Aud. Gen'l.

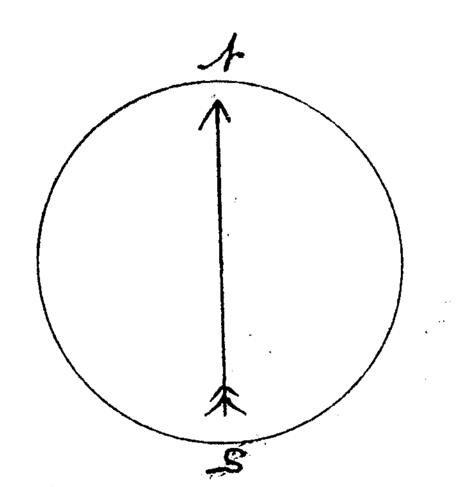

Examined and Approved.
February 10 - 1886.
H. R. Pratt
Dep. Auditor Gen'l.

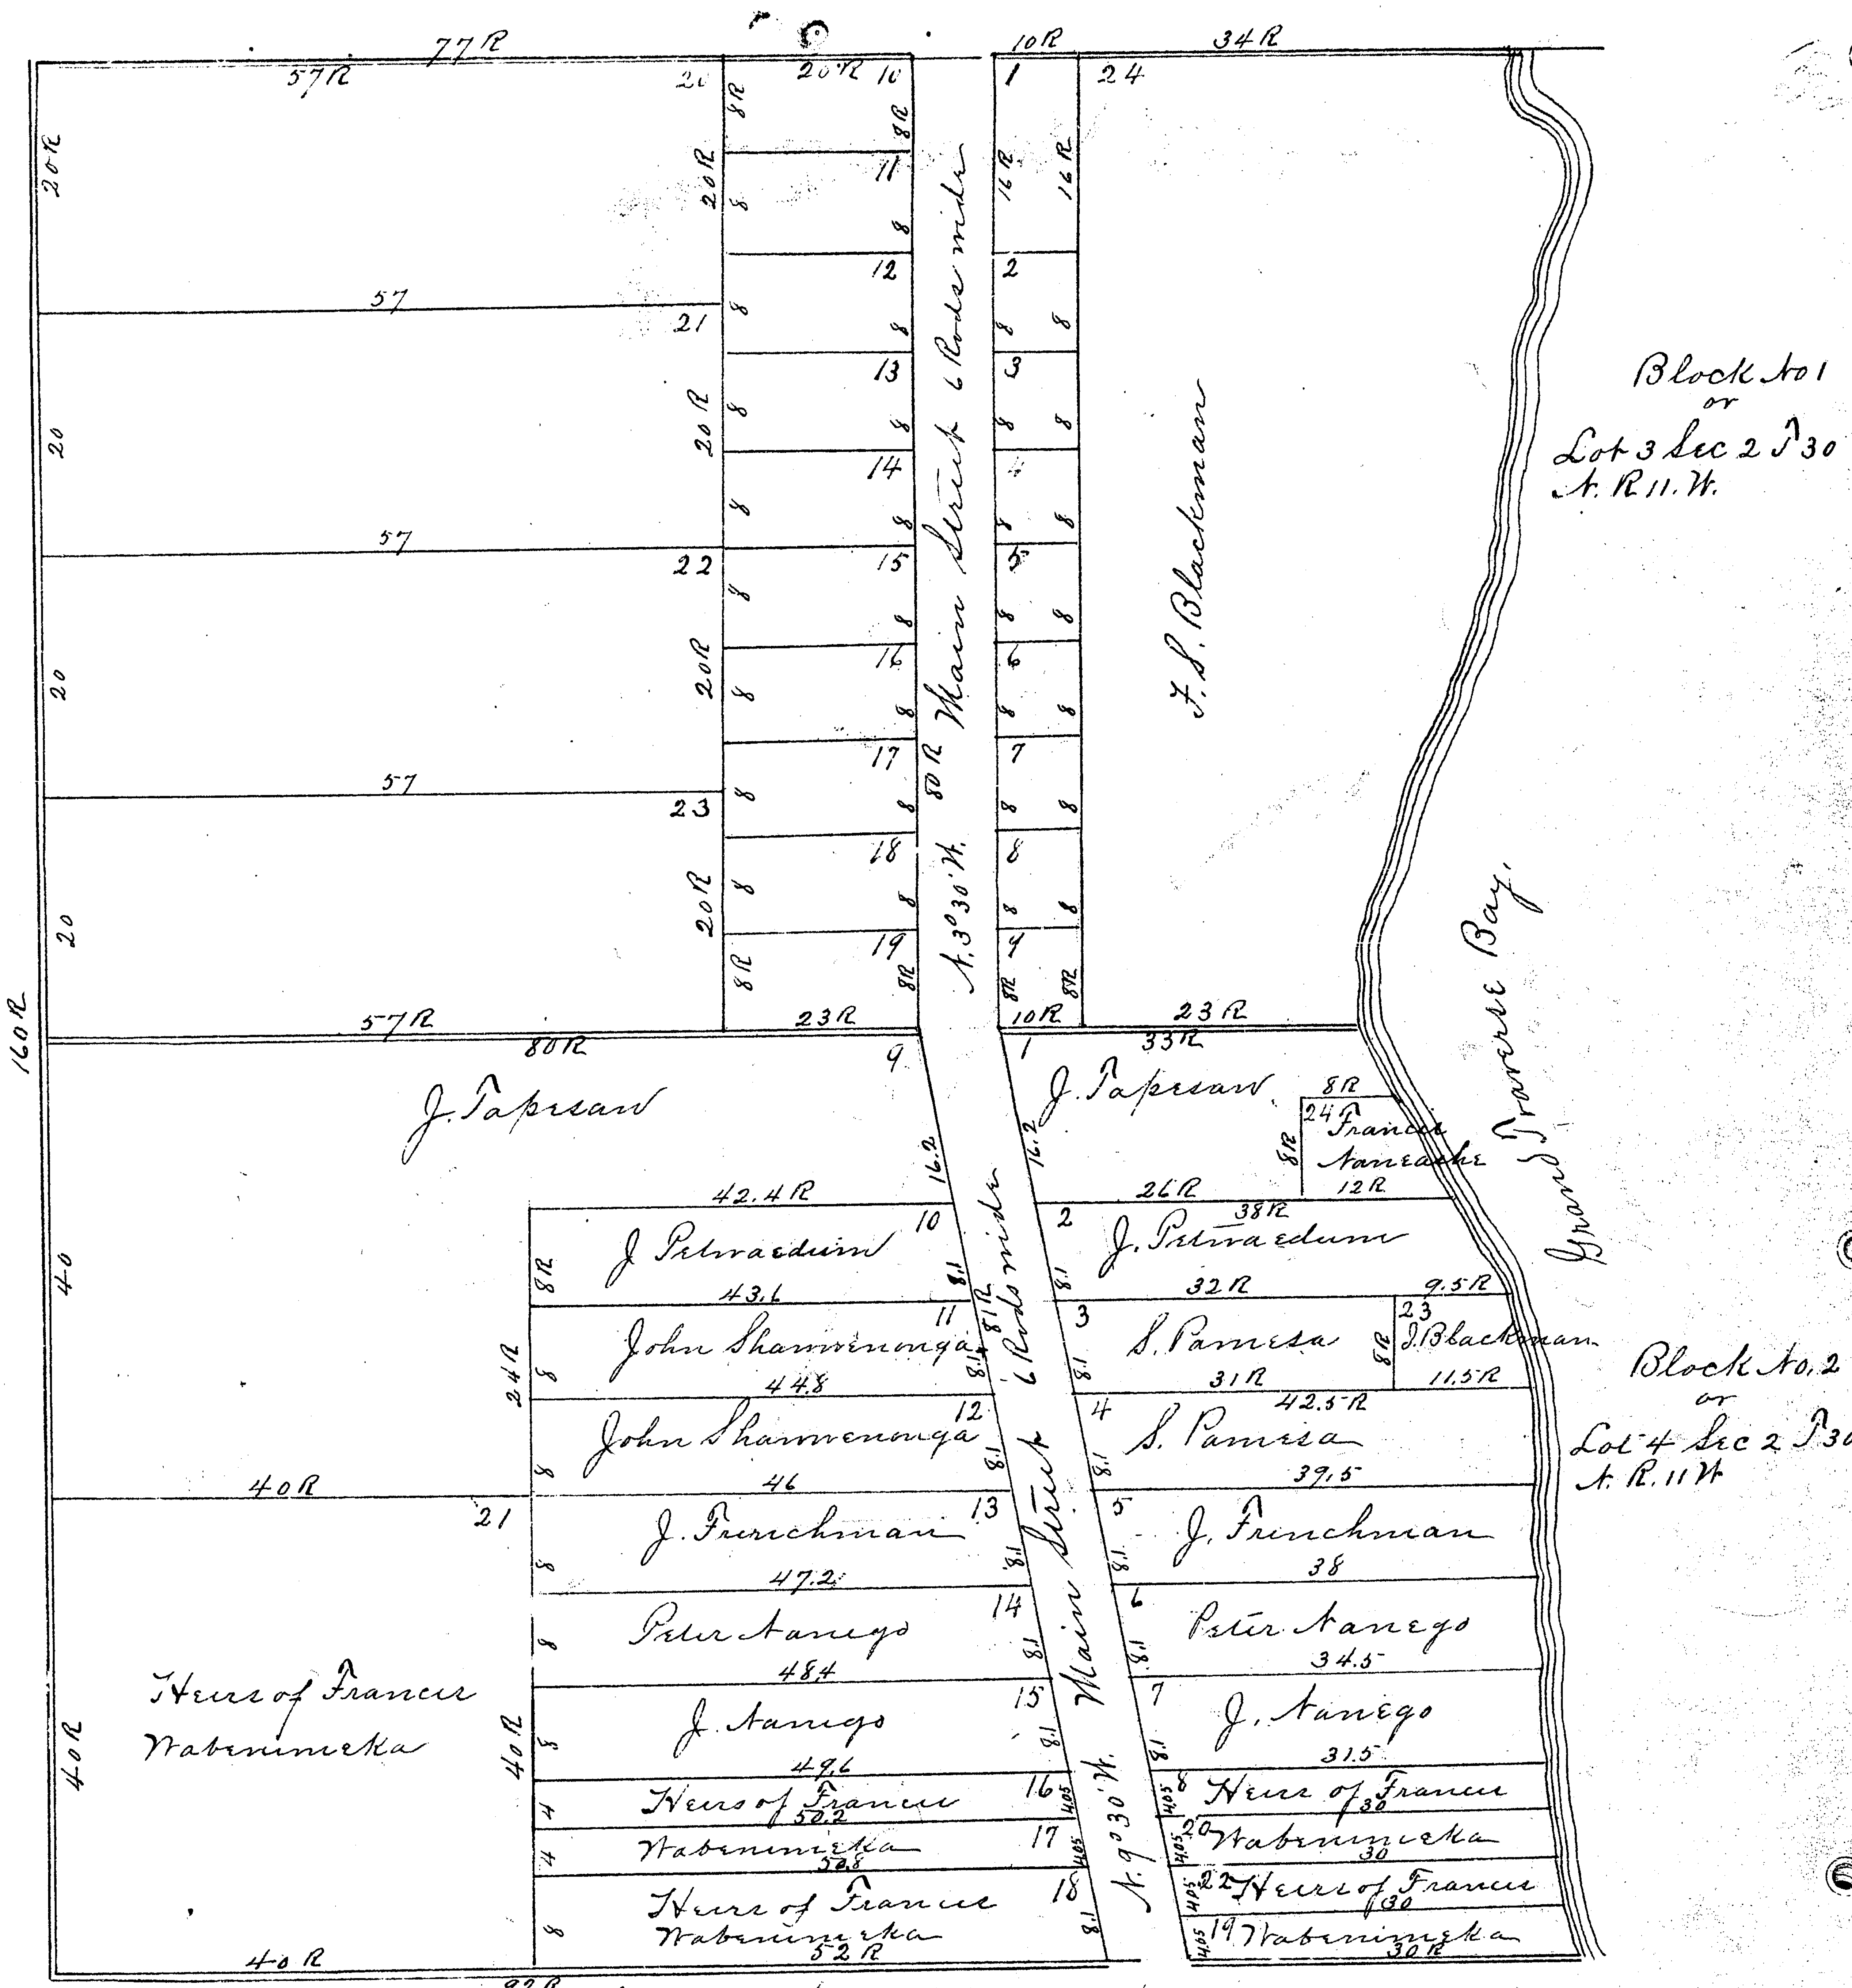

Section lines are indicated by double black lines and quarter & half quarter lines by a black and a red line.

Block 1, commencing on the north comprises all the territory embraced in first series of numbers; the same being Lot 3, Section 2, Town 30 N. Range 11 W.; Block 2 comprises second series of numbers, or Lot 4 of Sec 2 Town 30 N. Range 11 W.; Block 3 comprises the third series of numbers, or Lot 1 of Section 11 Town 30 N. Range 11 W.; Block 4 comprises the fourth series of numbers or Lot 2 Section 11, Town 30 N. Range 11 W.; Block 5 comprises the fifth series of numbers or Lot 3 Section 11 Town 30 N Range 11 W.; Block 6 comprises the sixth series of numbers or Lot 1 of Section 10 Town 30 N. Range 11 W.; Block 7 comprises the seventh series of numbers or Lot 2 Section 10 Town 30 N. Range 11 W.

The Village of Pashawbytown is platted on three sheets. -
Sheet No 1 embraces Lots 3 and 4 Sec 2 Town 30 N. R. 11 W.
Sheet No 2 " Lots 1 and 2 Sec 11 Town 30 N. R 11 W.
Sheet No 3 " Lots 1 and 2 Sec 10, and Lot 3 Sec 11 Town 30 N. R. 11 W.
There is one street (Main Street), 6 Rods wide, and 586.16 Rods long.

Register's Office
Leelanau County } ss. Received for record the 27th day of February A.D. 1886, at 11 o'clock A.M. and recorded in Miscellaneous Records Book 2, between pages 636 and 640.

William Hitchcock
Depty Reg.

1890

13625

Plat of the
Village of Pashawbytown
comprising Lots 3 and 4 of Sec 2 Lots
1 and 2 of Sec 10 and Lots 1, 2 and 3 of Sec 11 T.
30 N. R. 11 W.

(Sheet No. 2)

Scale - 200 ft to an inch

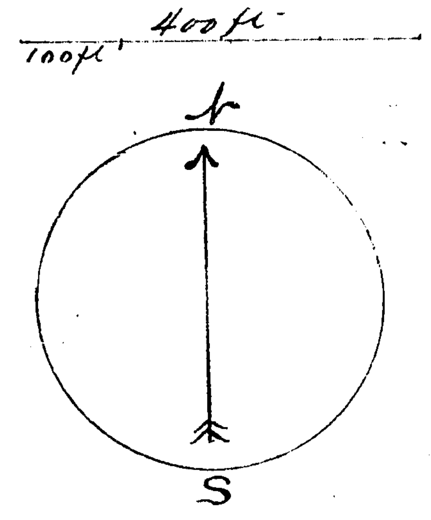

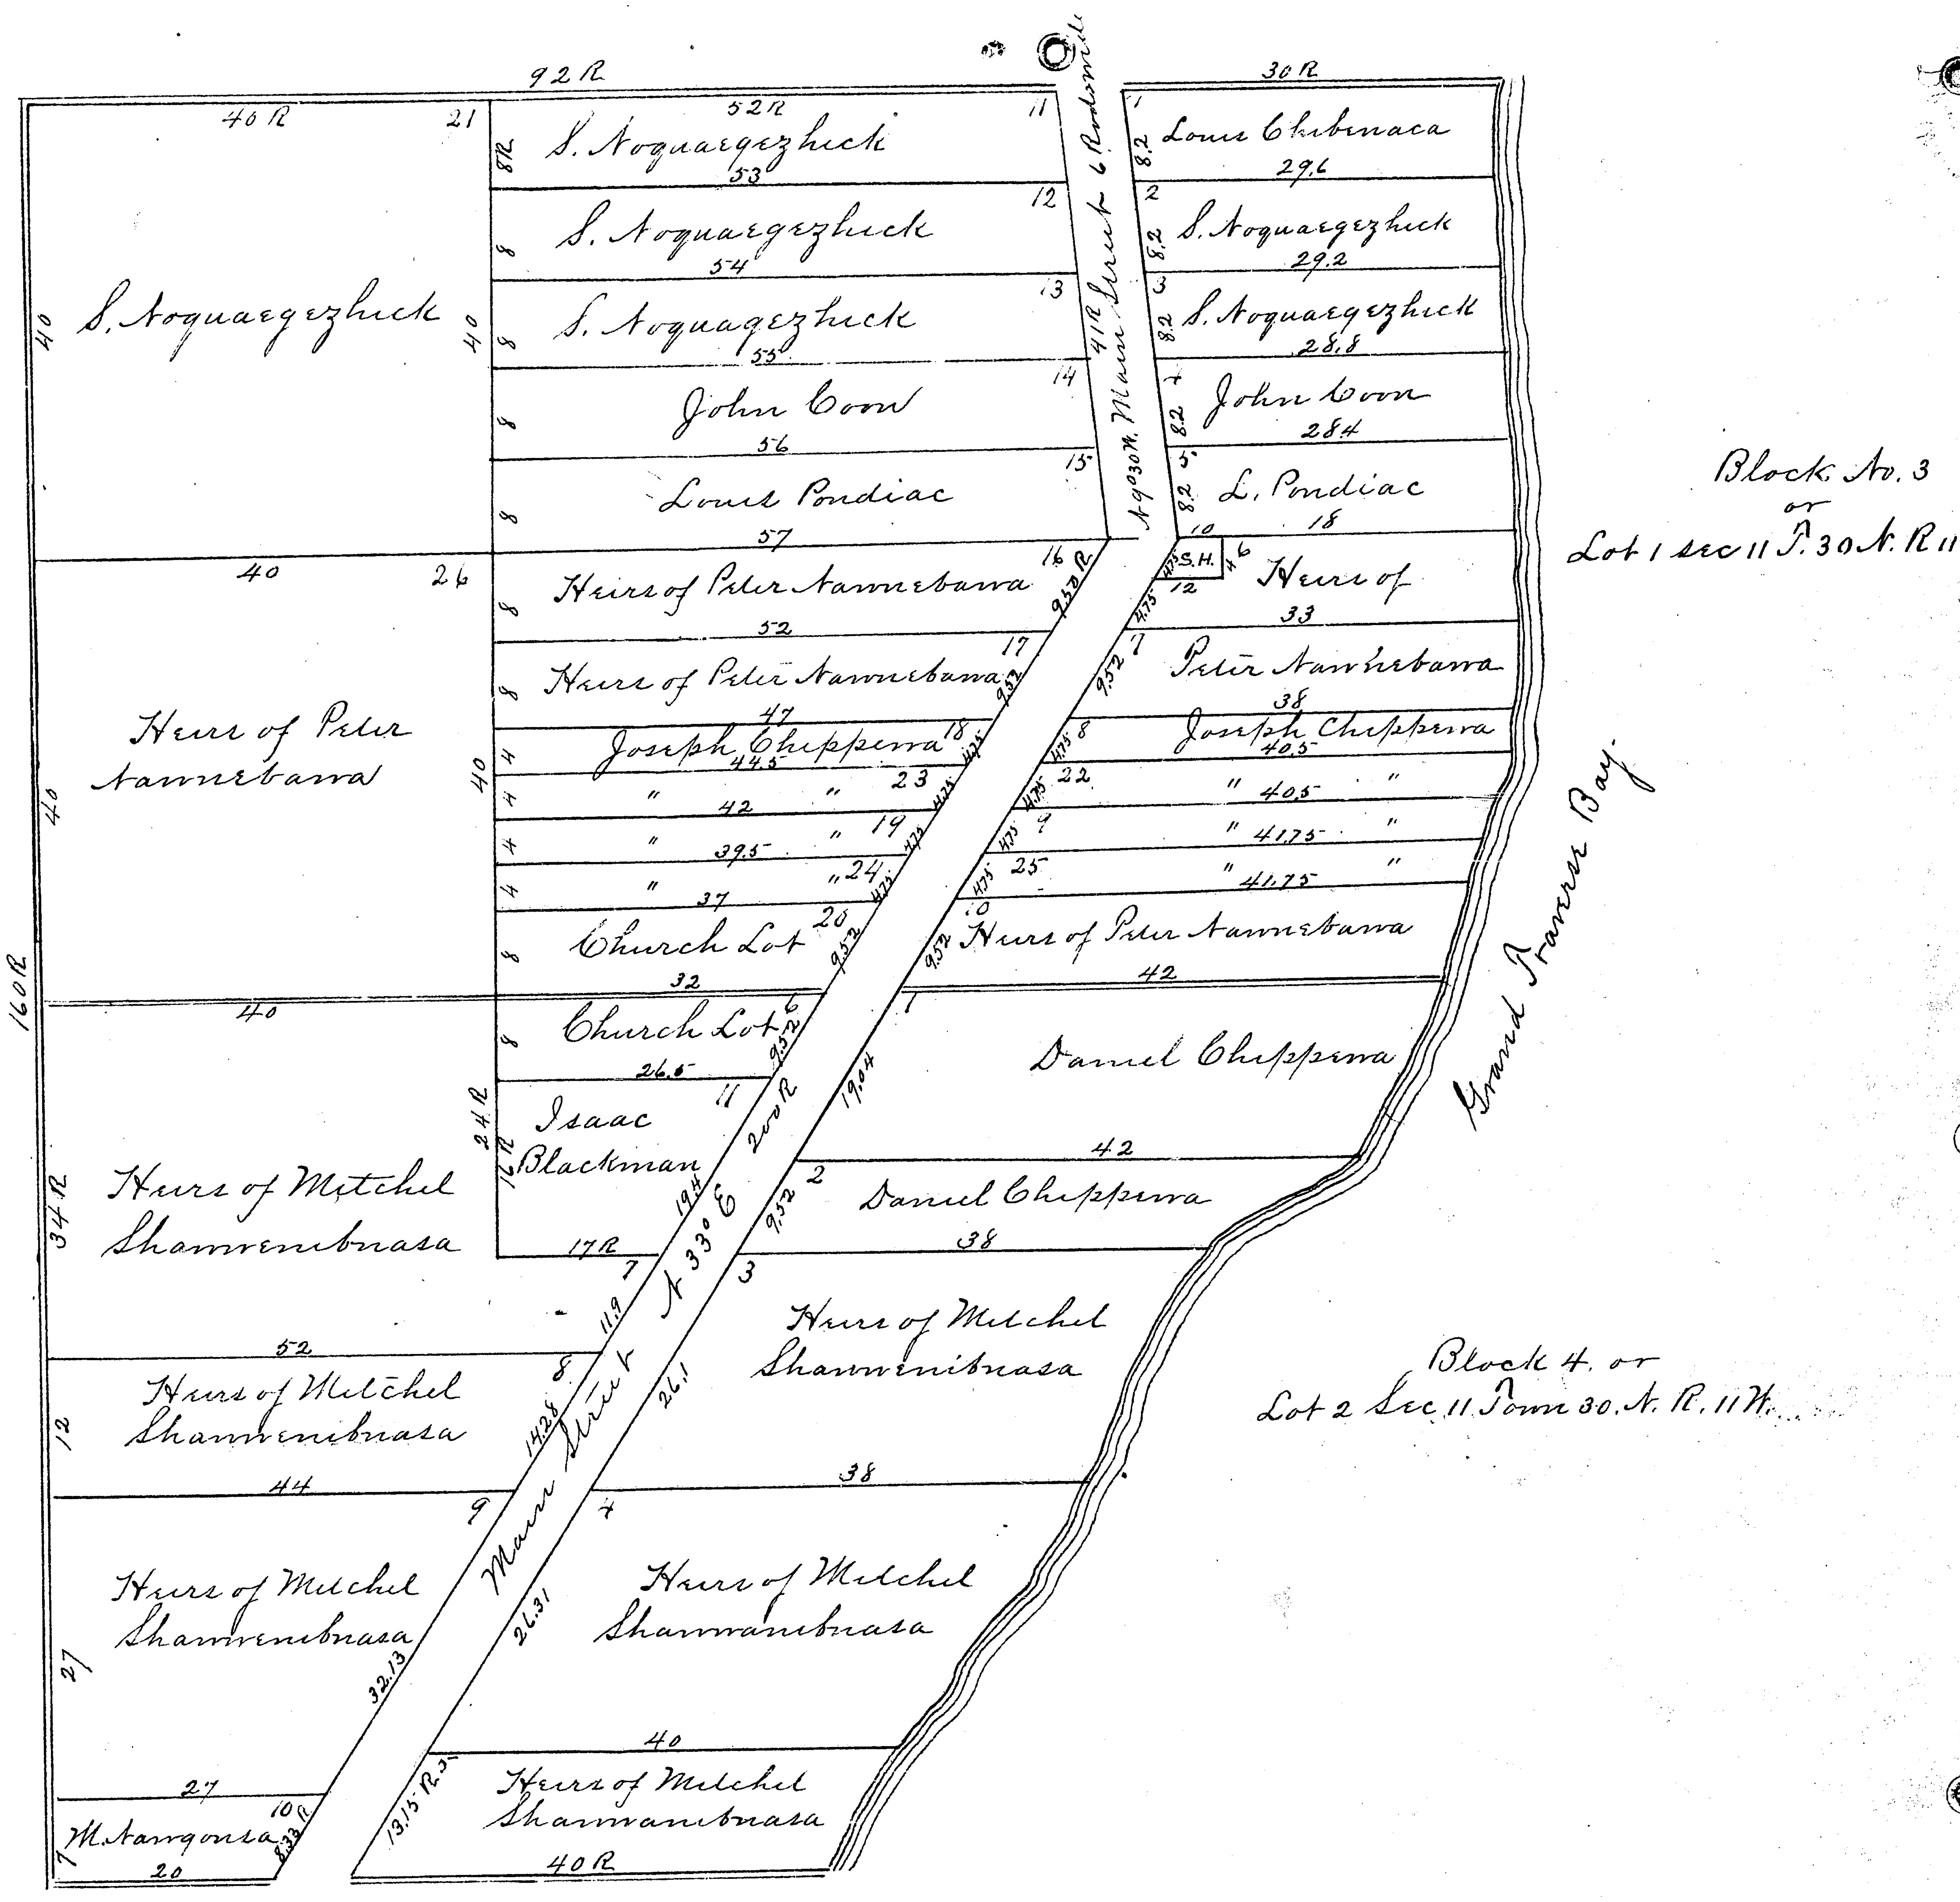

1890

13625

Plat of the Village of Pashawbytown

(Sheet No. 3)

Comprising Lots 3 and 4 of Sec. 2, Lots 1 and 2 of Sec. 10 and Lots 1.2 and 3 of Sec. 11 T. 30 N. R. 11 W.

Scale - 200 ft to an inch

State of Michigan } ss We Wm Hitchcock Dep. Register of Deeds and
County of Leelanaw } W. O. Greene Surveyor, hereby certify that we
have separately carefully compared the annexed copy with the
duplicate plats of the Village Pashawbytown now of record in the
office of said Register of Deeds, and that it is a true transcript
therefrom and of the whole of such duplicate plat so recorded

William Hitchcock Dep. Register of Deeds
W. O. Greene Surveyor

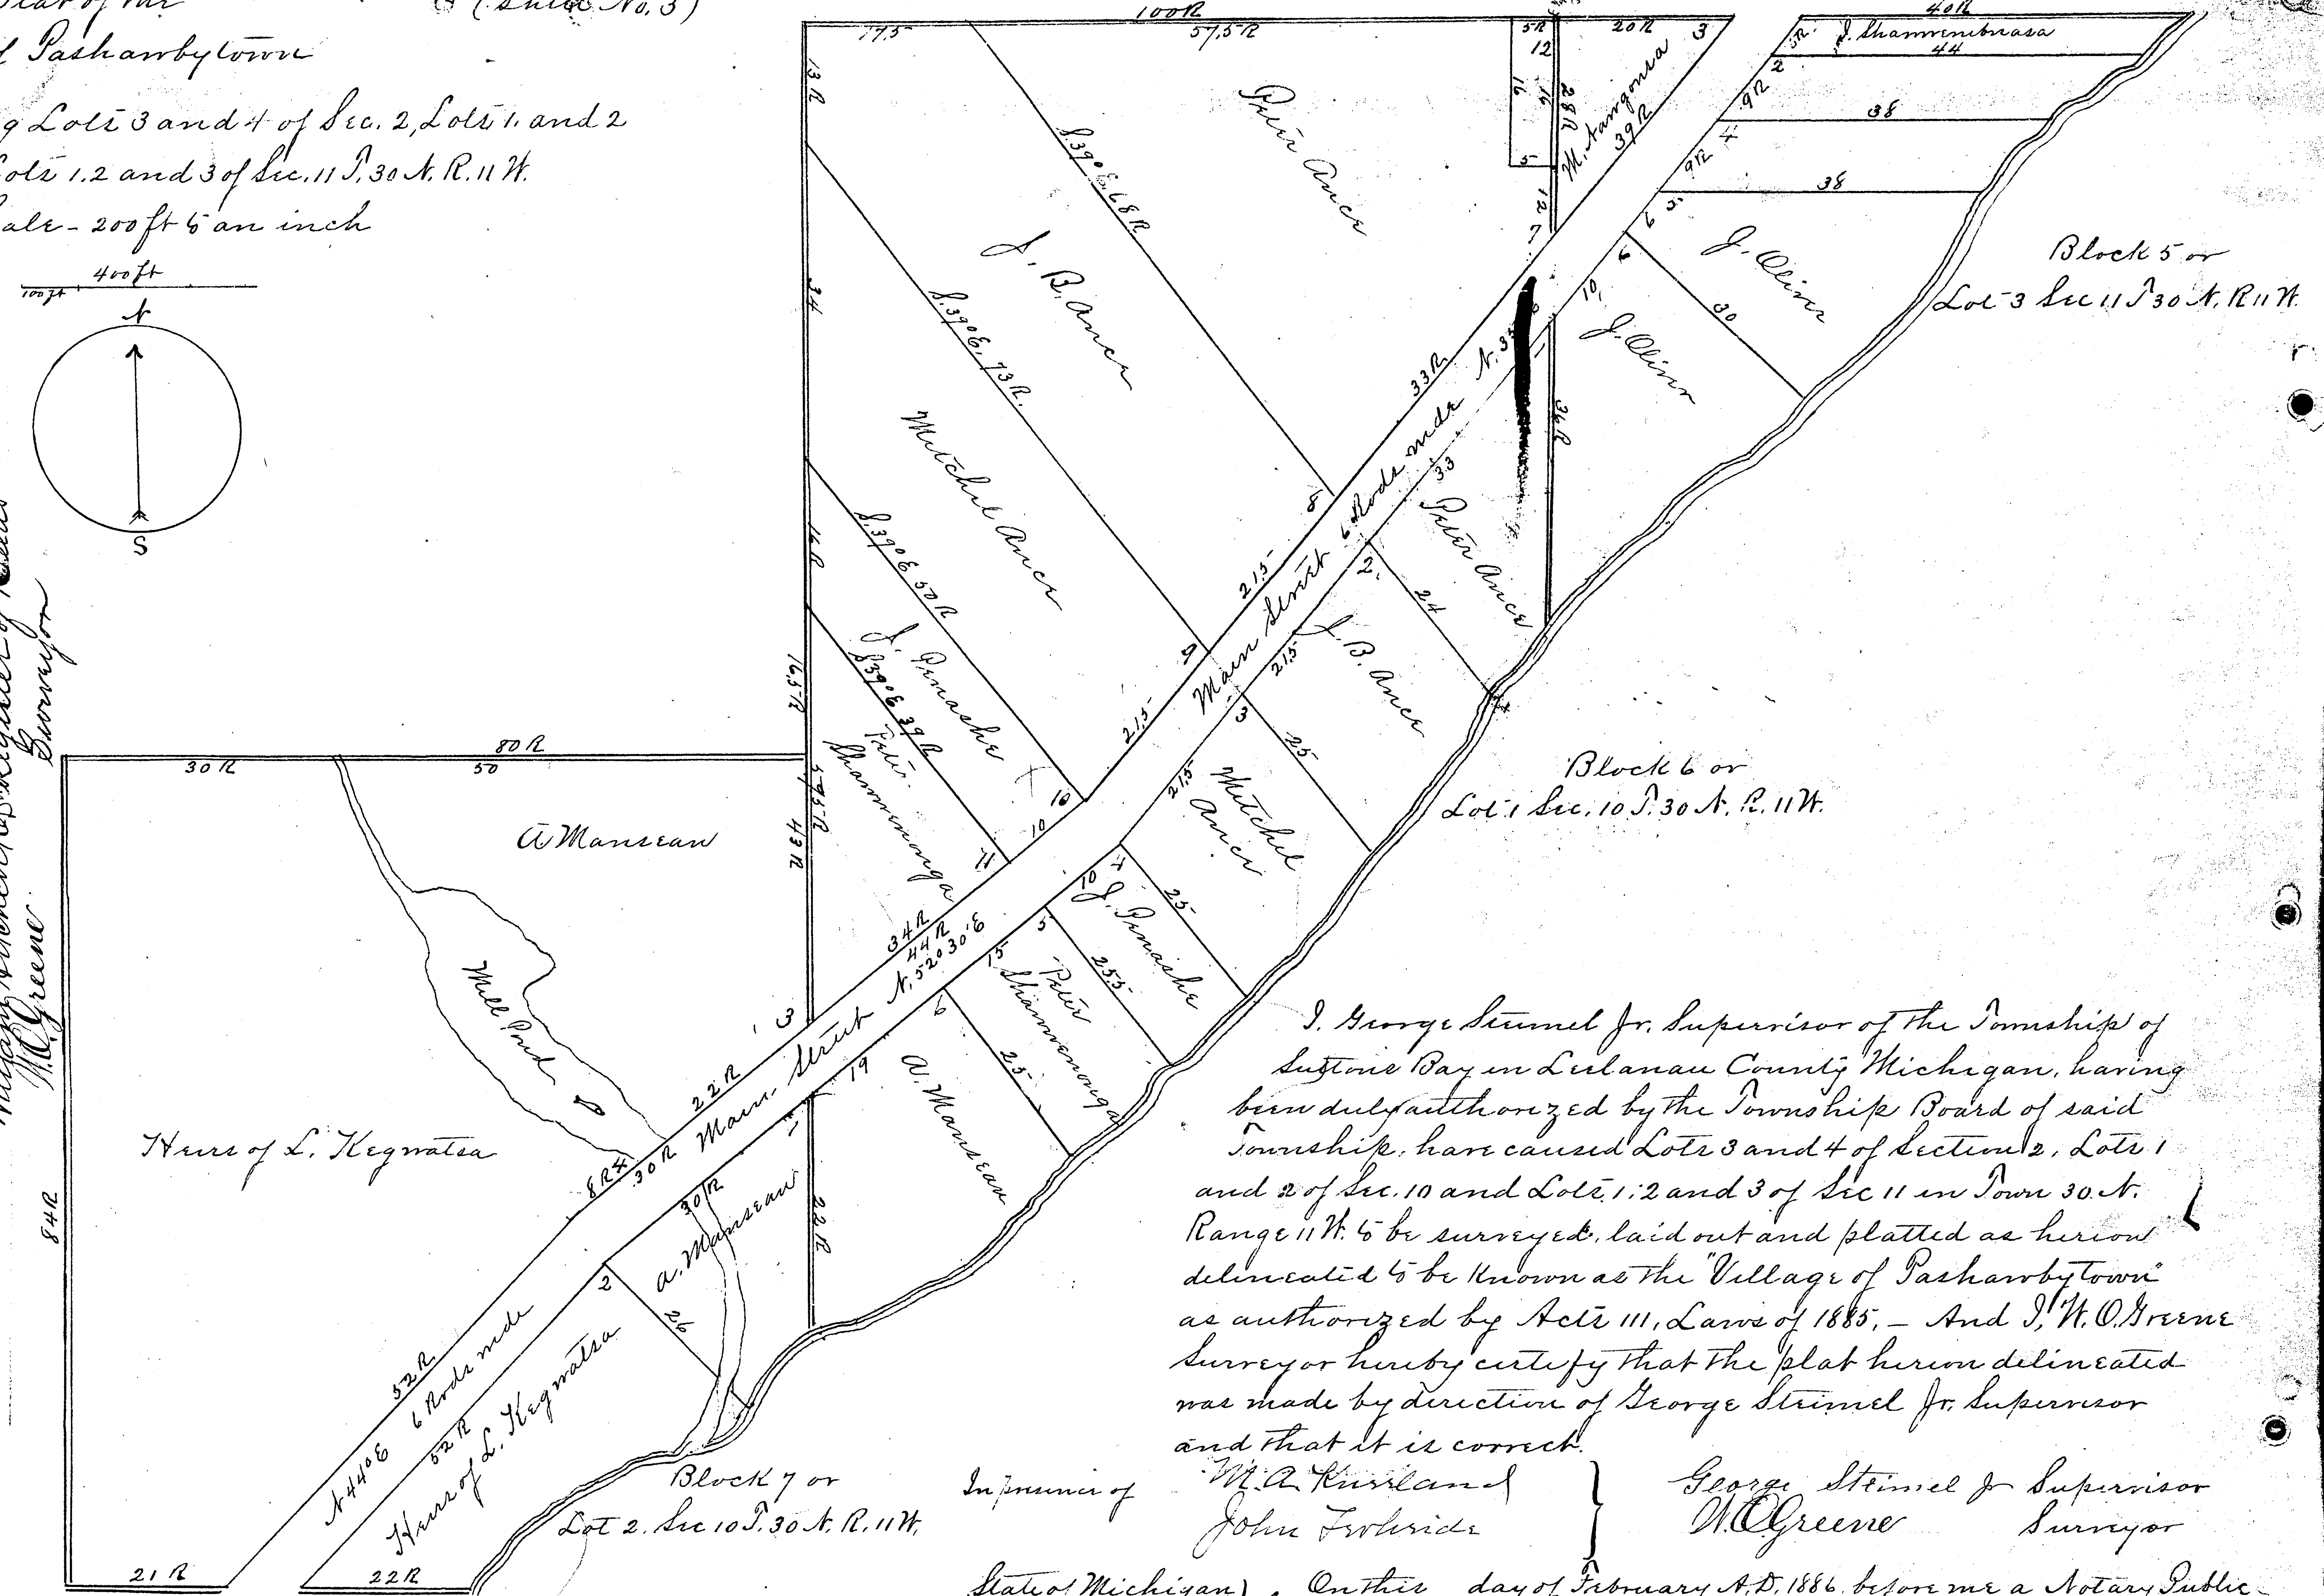

I. George Steimel Jr. Supervisor of the Township of Suttons Bay in Leelanau County Michigan, having been duly authorized by the Township Board of said Township, have caused Lots 3 and 4 of Section 2, Lots 1 and 2 of Sec. 10 and Lots 1, 2 and 3 of Sec 11 in Town 30 N. Range 11 W. to be surveyed, laid out and platted as hereon delineated to be known as the "Village of Pashawbytown" as authorized by Acts 111, Laws of 1885, - And I, W. O. Greene Surveyor hereby certify that the plat hereon delineated was made by direction of George Steimel Jr. Supervisor and that it is correct.

In presence of
M. A. Kussland }
John Fvlkside }

George Steimel Jr Supervisor
W. O. Greene Surveyor

State of Michigan } ss
County of Leelanau }

On this day of February A.D. 1886 before me a Notary Public in and for said County personally appeared George Steimel Jr. Supervisor of the Township of Suttons Bay, and W. O. Greene, Surveyor, known to me to be the persons who executed the above certificate and the plat therein referred to and acknowledged the same to be their free act and deed.

Michael A. Heuss
Notary Public in and for Leelanau Co.
State of Michigan

Michael A. Heuss Notary Public Leelanau Co Mich

13625

State of Michigan } ss
County of Leelanaw }

We William Hitchcock Depty. Register of Deeds, and W. O. Greene Surveyor hereby certify that we have separately carefully compared this duplicate plat with the original plat of the "Village of Pashawbytown" and that it is an exact duplicate thereof and of the whole of such plat

William Hitchcock Dep. Register of Deeds
W. O. Greene Surveyor

1590

Plat of the Village of Pashawbytown

(Sheet No. 1)

Comprising Lots 3 and 4 of Sec 2. Lots 1 and 2 Sec 10
and Lots 1, 2 and 3 of Sec 11 Town 30 N. Range 11 W.

Scale – 200 ft to an inch

100 400 ft

March 15, 86
H. R. Pratt

Froman 10,– 1886,
H. R. Pratt

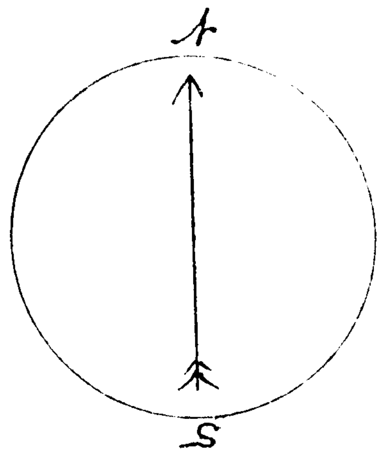

Block 1, commencing on the north comprises all the territory embraced in first series of numbers: the same being Lot 3. Section 2. Town 30 N. Range 11 W.; Block 2 comprises second series of numbers or Lot 4 of Sec 2 Town 30 N. Range 11 W.; Block 3 comprises the third series of numbers, or Lot 1 of Section 11 Town 30 N. Range 11 W.; Block 4 comprises the fourth series of numbers or Lot 2 Section 11, Town 30 N. Range 11 W.; Block 5 comprises the fifth series of numbers or Lot 3 Section 11 Town 30 N. Range 11 W.; Block 6 comprises the sixth series of numbers or Lot 1 of Section 10 Town 30 N. Range 11 W.; Block 7 comprises the seventh series of numbers or Lot 2 Section 10 Town 30 N. Range 11 W.

The Village of Pashawbytown is platted on three sheets.–
Sheet No 1 embraces Lots 3 and 4 Sec 2 Town 30 N. R 11 W.
Sheet No 2 " Lots 1 and 2 Sec 11 Town 30 N. R 11 W.
Sheet No 3 " Lots 1 and 2 Sec 10 and Lot 3 Sec 11 Town 30 N. R. 11 W. There is one street (Main Street) 6 Rods wide, and 586.16 Rods long.

Register of Deeds
Leelanau County } ss. Received for record the 27th day of February A.D. 1886 at 11 o'clock A.M. and recorded in Miscellaneous Records Book 2. Plats pp 63 and 64.
William [illegible]
Reg.

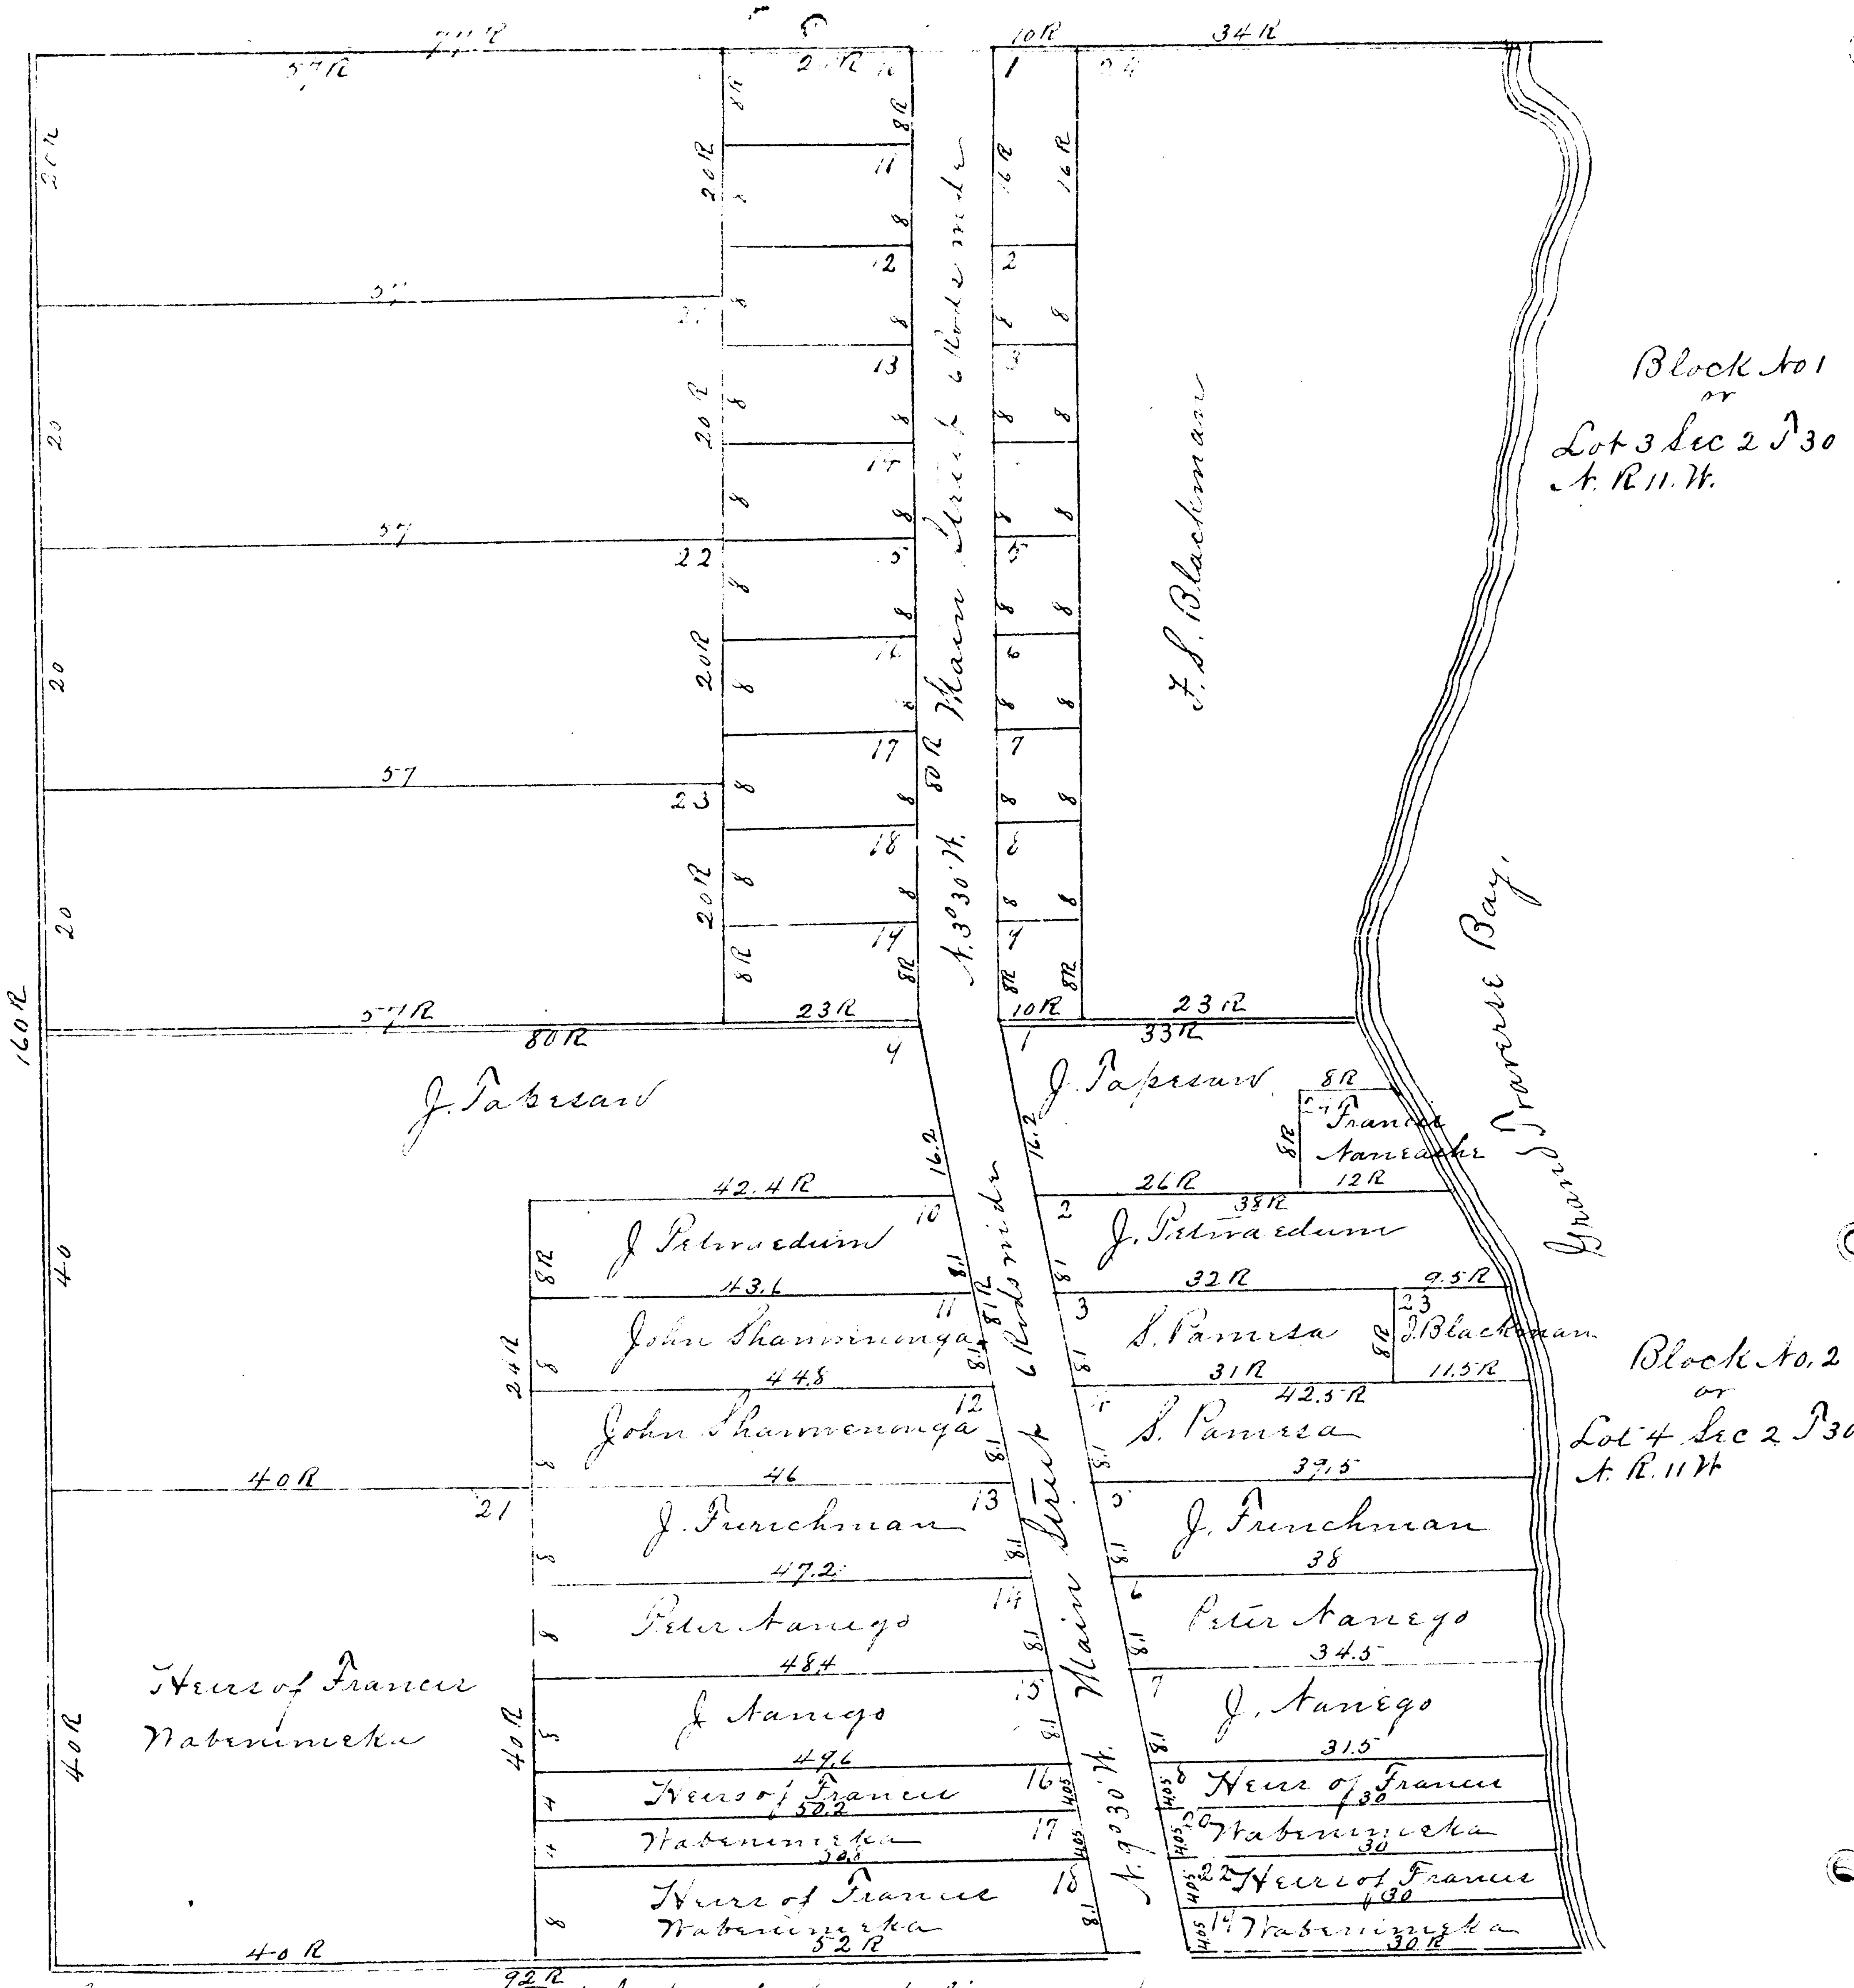

Section lines are indicated by double black lines and quarter & half quarter lines by a black and a red line.

X 1890

13625

Plat of the (Sheet No. 2)
Village of Peshanbytown
Comprising Lots 3 and 4 of Sec 2 Lots
1 and 2 of Sec 10 and Lots 1, 2 and 3 of Sec 11 T
30 N. R. 11 W.

Scale 200 ft to an inch

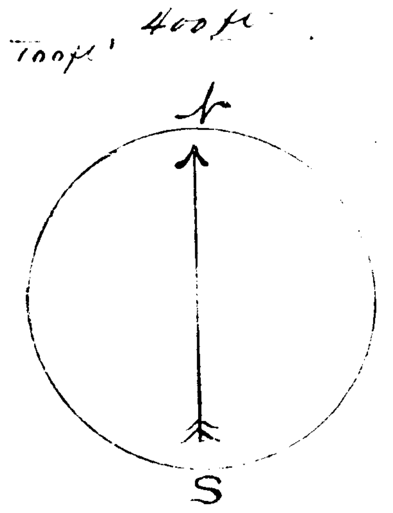

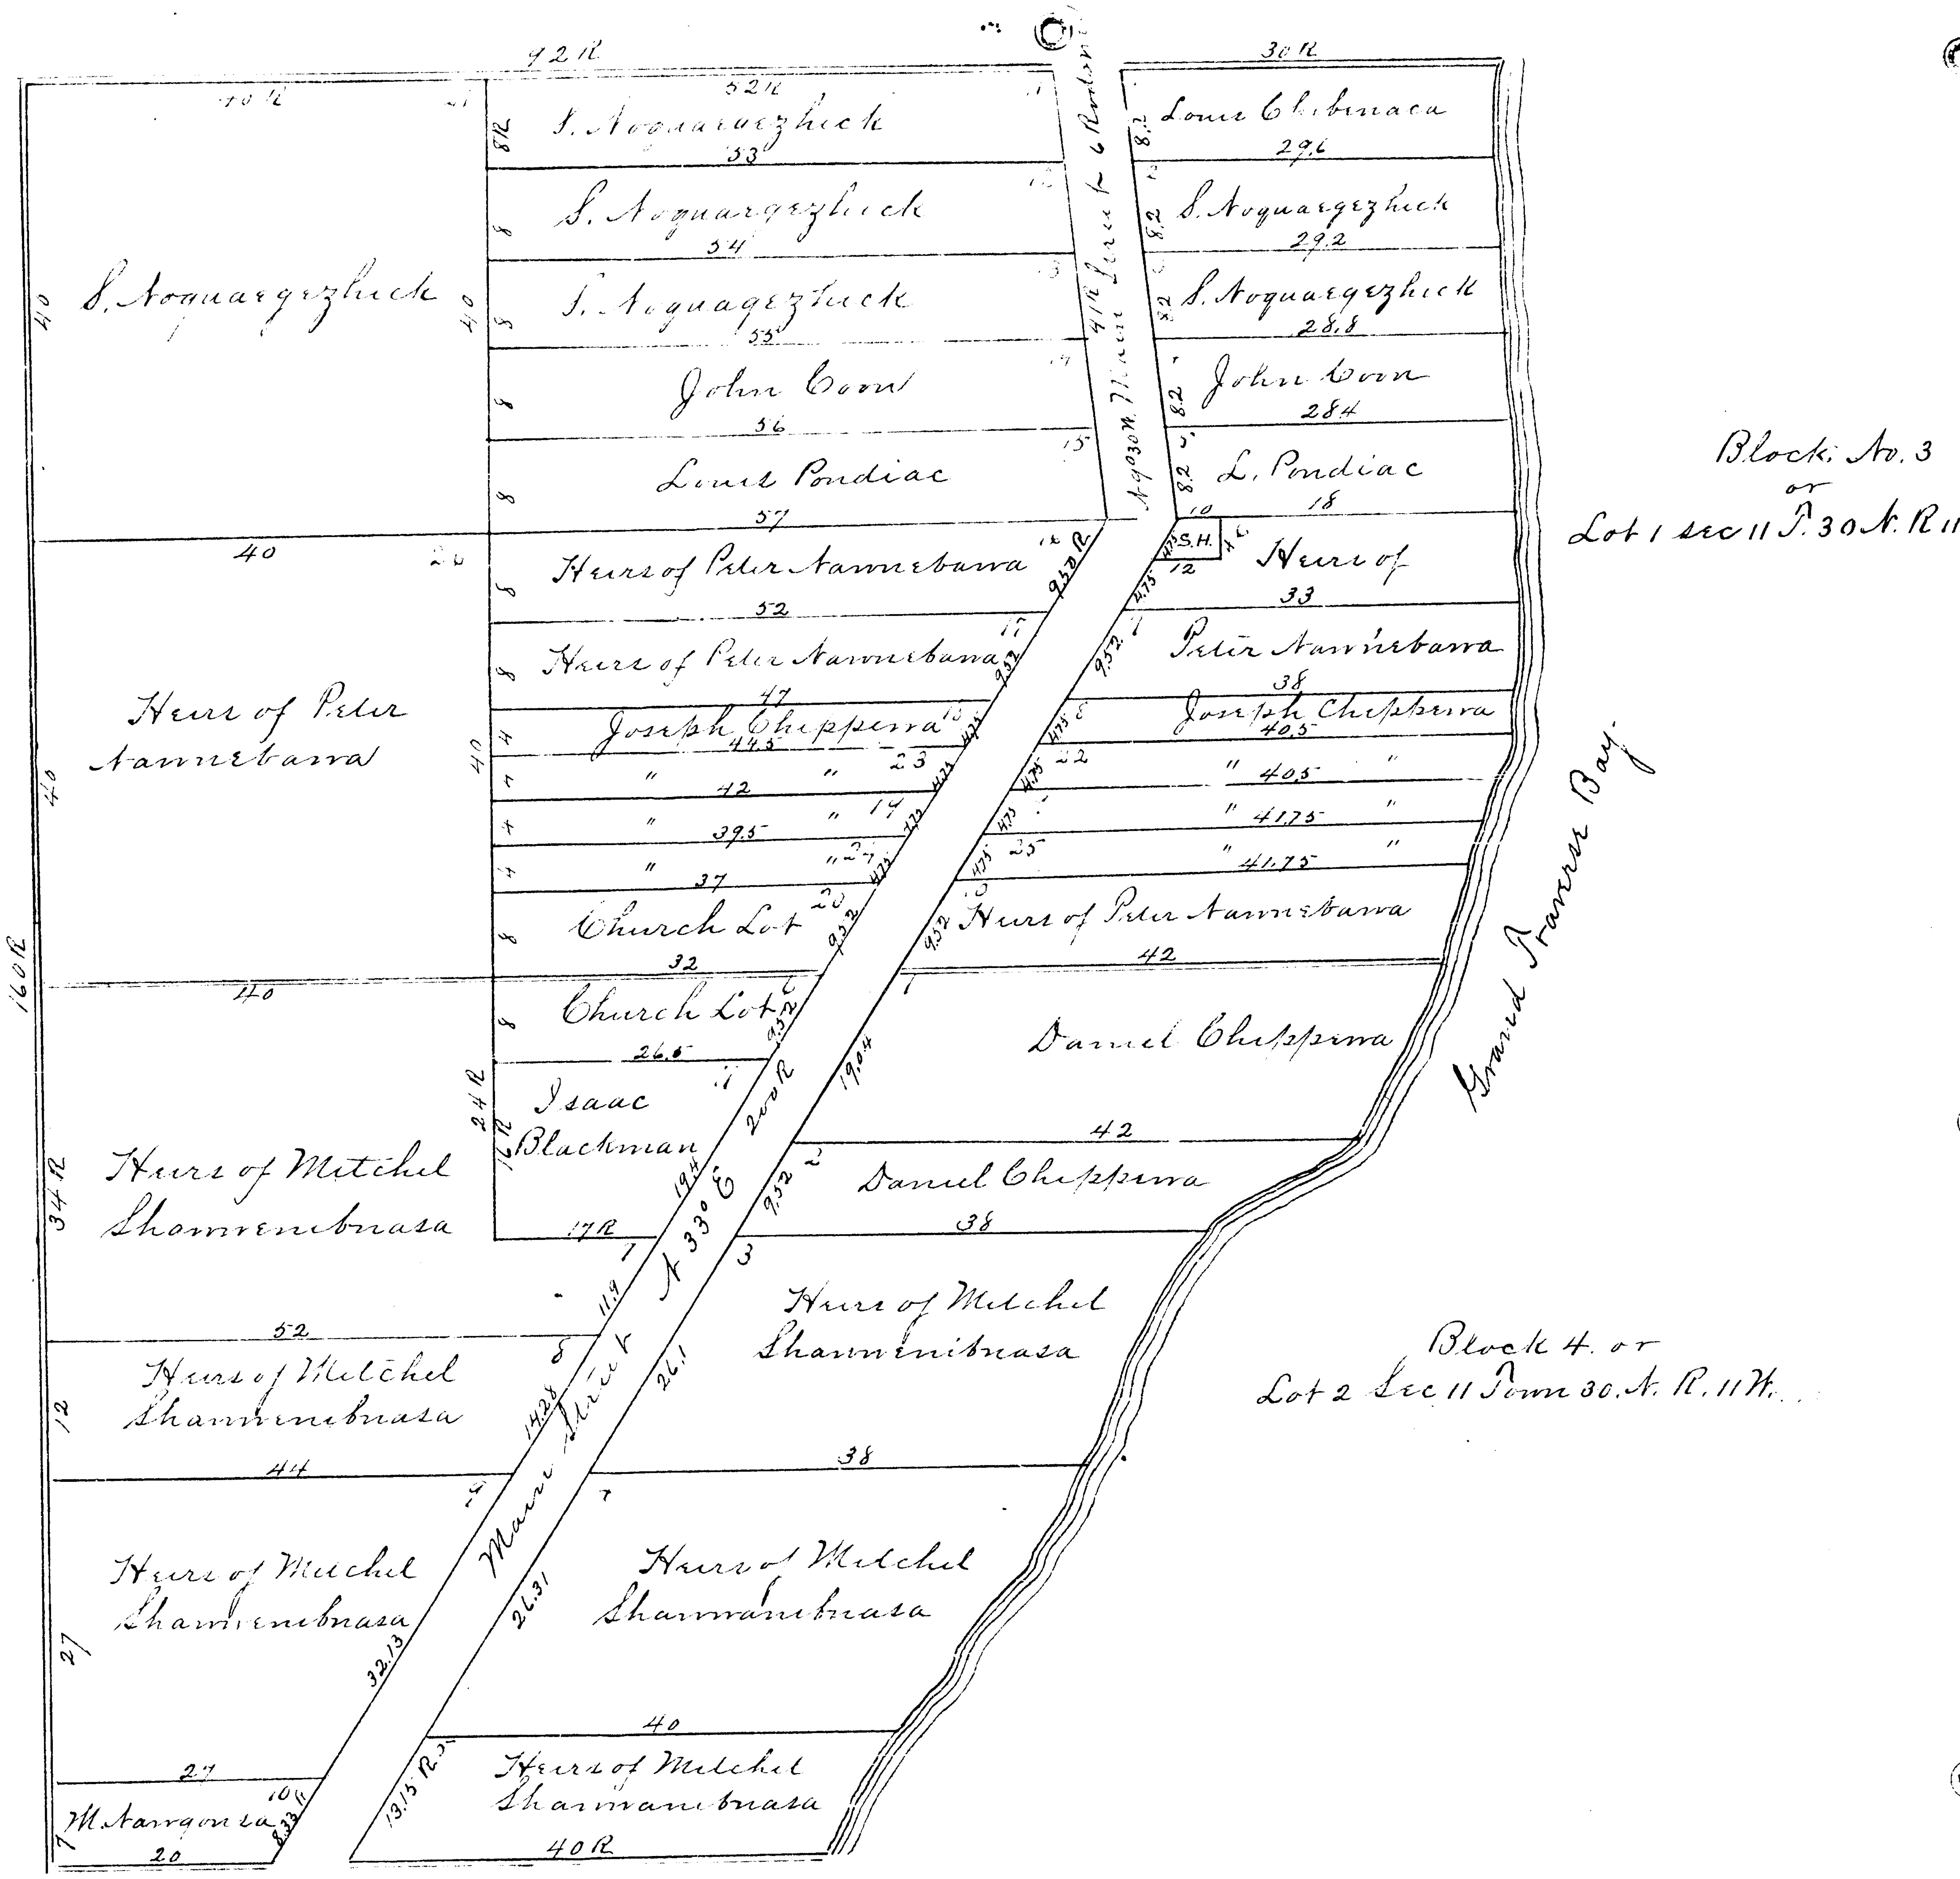

1890

13625

Plat of the
Village of Pashawbytown

(Sheet No. 3)

Comprising Lots 3 and 4 of Sec. 2, Lots 1 and 2 of Sec. 10 and Lots 1, 2 and 3 of Sec. 11 T. 30 N. R. 11 W.

Scale – 200 ft to an inch

State of Michigan }
County of Leelanau } ss. We Wm Hitchcock Dep. Register of Deeds and W. O. Greene Surveyor hereby certify that we have separately carefully compared the annexed copy with the duplicate plat of the Village Pashawbytown now of record in the office of said Register of Deeds, and that it is a true transcript therefrom and of the whole of such duplicate plat so recorded.

William Hitchcock Dep. Register of Deeds
W. O. Greene Surveyor

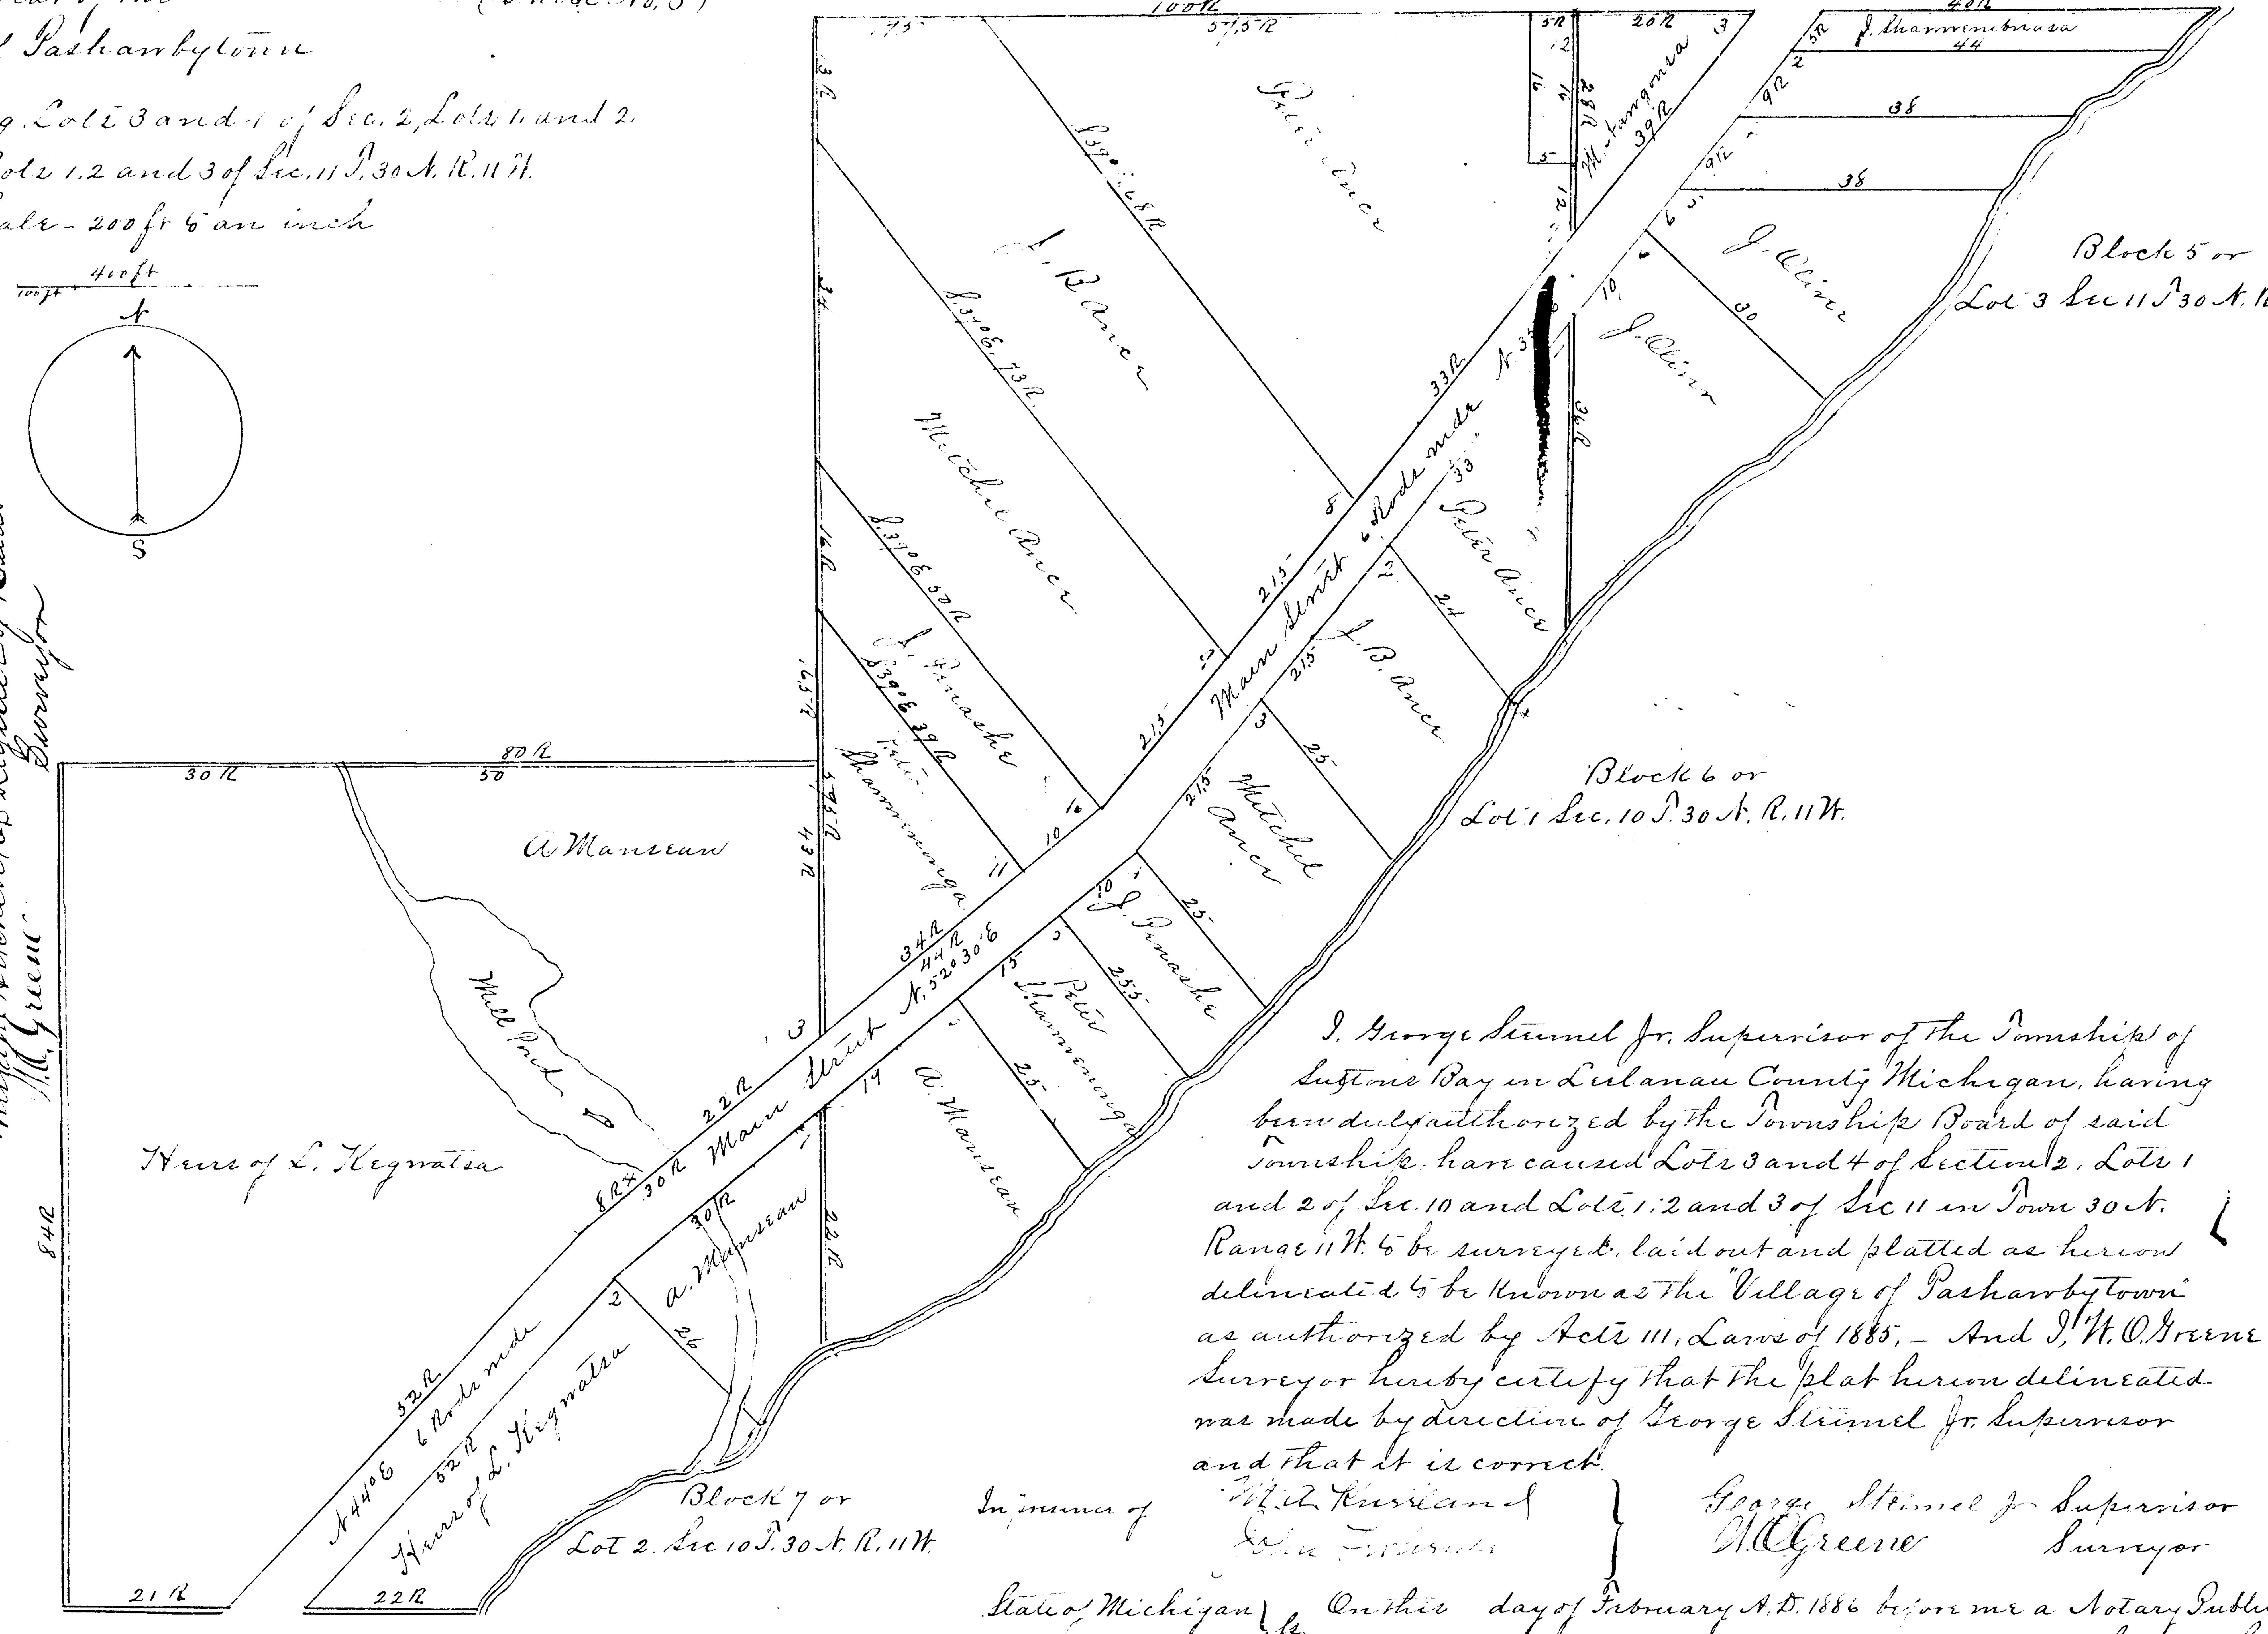

I, George Steimel Jr. Supervisor of the Township of Suttons Bay in Leelanau County Michigan, having been duly authorized by the Township Board of said Township, have caused Lots 3 and 4 of Section 2, Lots 1 and 2 of Sec. 10 and Lots 1, 2 and 3 of Sec 11 in Town 30 N. Range 11 W. to be surveyed, laid out and platted as hereon delineated to be known as the "Village of Pashawbytown" as authorized by Acts 111, Laws of 1885. – And I, W. O. Greene Surveyor hereby certify that the plat hereon delineated was made by direction of George Steimel Jr. Supervisor and that it is correct.

In presence of
M. L. Kusland
John [illegible]

George Steimel Jr. Supervisor
W. O. Greene Surveyor

State of Michigan }
County of Leelanau } ss. On this day of February A.D. 1886 before me a Notary Public in and for said County personally appeared George Steimel Jr. Supervisor of the Township of Suttons Bay, and W. O. Greene, Surveyor, known to me to be the persons who executed the above certificate and the plat therein referred to and acknowledged the same to be their free act and deed.

Michael A. Hine
Notary Public in and for Leelanau
State of Michigan

Michael A. Hine Notary Public Leelanau Co.

1880

State of Michigan }
County of Leelanau } ss. We William Hitchcock Dep'y Register of Deeds, and W. O. Greene Surveyor hereby certify that we have separately carefully compared this duplicate plat with the original plat of the Village of Pashawbytown and that it is an exact duplicate thereof and of the whole of such plat.

William Hitchcock Dep. Register of Deeds
W. O. Greene Surveyor

13625

clibPDF - www.fastio.com