3914

13627

Plat of Provemont

The land embraced in the annexed plat of Provemont is described as follows: Beginning at a point 33 feet West of the Cor to Sections 23, 24, 25 and 26, Town 30 N. Range 12 W. Meridian of Michigan. Thence run W. on Section line between Sections 23 and 26 along N. side of William Street 412 ft to Sta 2 and S.W. Cor of Block 1; thence N. across St Joseph St 66 ft to Sta 3. thence S. along W. side of St Joseph St 1362.5 ft to Sta 4. thence E. along S. side of Anthony Street 536 ft to Sta 5. thence N. 21° E. along E. side of St Marys Street 848.5 ft to Sta 6 and S.W. Cor of Block 6. Thence on same course 454.5 ft to the N.W. Cor of Block 6 and Sta 7. thence E. along S. side of William Street 175 ft to Sta 8 on shore of Carp Lake. Thence from Sta 7 run W. across St Mary St 66 ft to Sta 9 on N.E. Cor of Block 2. thence W. along S. side of William St 412 ft to Sta 10 and N.W. Cor of Block 2. thence S. along E. side of St Joseph St 286 ft to Sta 11 on S.W. Cor of Block 2. thence S. 66 ft across Philip Street to Sta 12 and N.W. Cor of Block 3. thence S. 20 ft to Sta 13 and N. side of Main St. thence S. 855 ft across Main St to Sta 14. " S. 145.5 ft to Sta 15 and S.W. Cor of Block 3. thence S. 66 ft across Monrad St to Sta 16 and N.W. Cor of Block 4. thence S. 1155 ft to Sta 17 and N. side of 20 ft Alley. thence S. 20 ft across Alley to Sta 18. thence S. 1155 ft to Sta 19 and S.W. Cor of Block 4. thence S. 66 ft across Louisa St to Sta 20 and N.W. Cor of Block 5. thence S. 1155 ft to Sta 21. thence S. 20 ft across Alley to Sta 22. thence S. 1155 ft to Sta 23 and S.W. Cor of Block 5. thence E. along N. side of Anthony St 404.30 ft to Sta 24 and S.E. Cor of Block 5. thence N. 21° E. along W. side of St Marys St 1155 ft to Sta 25. thence N. 21° E. 20 ft to Sta 26. thence N. 21° E. 1155 ft to Sta 27 and N.E. Cor of Block 5. thence N. 21° E. 66 ft across Louisa St to Sta 28 and S.E. Cor of Block 4. thence N. 21° E. 1155 ft to Sta 29. thence N. 21° E. 20 ft across Alley to Sta 30. " N. 21° E. 1155 ft to Sta 31 and N.E. Cor of Block 4. thence N. 21° E. 66 ft across Monrad St to Sta 32 and S.E. Cor of Block 3. thence N. 21° E. 1155 ft to Sta 33. thence N. 21° E. 20 ft across Alley to Sta 34. thence N. 21° E. 1155 ft to Sta 35 and N.E. Cor of Block 3. thence N. 21° E. 66 ft across Philip St to Sta 36 and S.E. Cor of Block 2. thence N. 21° E. 286 ft to Sta 9. thence N. 21° E. 66 ft across William St to Place of Beginning or S.E. Cor of Block 1. Thence N. 21° E along W. side of St Mary St and E. side of Block 1 135 ft to Sta 37 on Shore of Carp Lake.

Thence from Place of Beginning run E. on Section line across St Marys Street 66 ft to Sta 38 and S.W. Cor of Block 7. thence E. on same course between Sects 24 & 25. along N. side of Williams St and S. side of Block 7 - 99 ft to Sta 39 on shore of Carp Lake or Meander Post - No 11 of Government Survey - Thence from Sta 38 run N. 21° E. along E. side of St Marys St and W. side of Block 7 - 100 ft to Sta 40 on shore of Carp Lake. Thence from Sta 2 run North along E. side of St Joseph St and W. side of Block 1 - 295 ft to Sta 41 on shore of Carp Lake. Thence from Sta 3 run N. along West side of St Joseph St 345 ft to Sta 42 on same Carp Lake.


Thence from Sta 6 on S.W. Cor of Block 6 run E. on S. line of Block 6 - 500 ft to Sta 43 on shore of Carp Lake - Thence from Sta 13 (or 20 ft S. of the N.W. Cor of Block 3) run S. 50° 30' E 151 ft along E. side of Main St to Sta 44 Thence on same course across Alley 31 ft to Sta 45. thence on same course 181 ft to Sta 46 on N. side of Monrad St. thence West across end of Main St 104 ft to Sta 47. Thence N. 50° 30' W along W. side of Main St 228.3 ft to Sta 14. Thence from Sta 47 run W. along N. side of Monrad St 176 ft to Sta 15 on S.W. Cor of Block 3.

The following Courses are meanders:

Meander Cor No 11 (Sta 39)
Cedar 4 in. S. 36° 30' W 80 ft
Birch 4 " S. 83° 40' W 81 "
Sta 5. — Stone on Section W. 33 "
Sta 6. — " " " " W. 33 "

Register's Office. } S. S.
Leelanau County, Mich.
Received for record the 21st day of June A.D., 1892, at 2 o'clock P. M., and recorded in Lib. One of Plats on page —
William Hitchcock
Register.

VACATED BY CIRCUIT COURT
ORDER 117 1895
VOUCHER No. 244-60

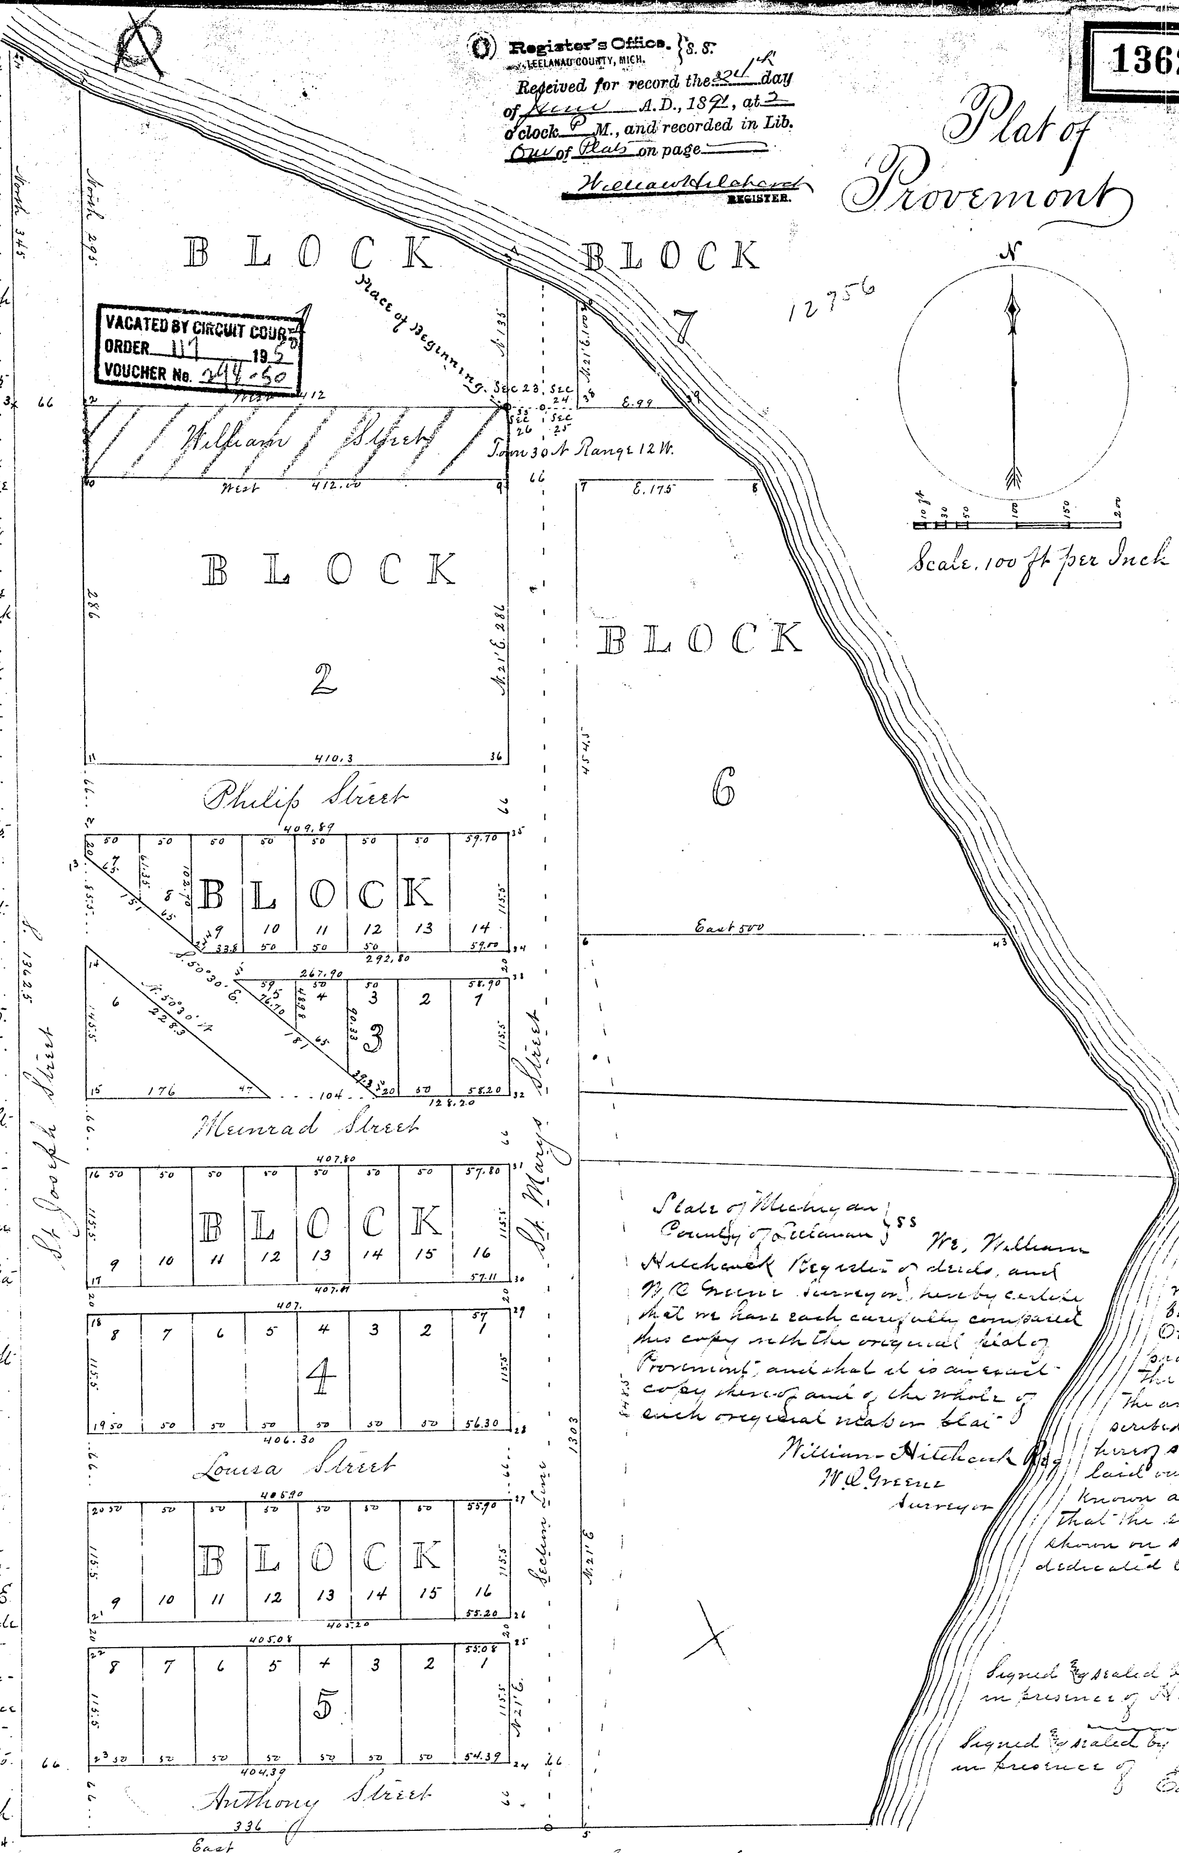

State of Michigan } ss
County of Leelanau }

We, William Hitchcock Register of deeds, and W. O. Greene Surveyor hereby certify that we have each carefully compared this copy with the original plat of Provemont; and that it is a true copy thereof and of the whole of such original as shown by said plat.

William Hitchcock Register
W. O. Greene Surveyor

Know all men by these presents that we, Rev. Philip S. Zorn bachelor and Mary Obermiller widow, as proprietors, have caused the land embraced in the annexed plat and described as on the margin hereof, to be surveyed laid out and platted, to be known as Provemont and that the streets and alleys as shown on said plat are hereby dedicated to the use of the public

Rev Philip S. Zorn
Mary Obermiller

Signed & sealed by Rev Philip S. Zorn in presence of Samuel W. Dingatt
C. H. Prall

Signed & sealed by Mary Obermiller in presence of Louis Obermiller
Edmund F. Dunne

State of Michigan } ss
County of Leelanau }

I, William Hitchcock Register of deeds in and for said County of Leelanau do hereby certify that the annexed is a true and correct copy of the plat of Provemont as the same appears of record in my office.

In witness whereof I have hereunto set my hand and affixed the seal of said office this 21st day of June A.D. 1892.

William Hitchcock Register of Deeds
W. O. Greene Surveyor

Surveyor's Certificate

I hereby certify that the plat hereon described is a correct one and that permanent monuments consisting of stone and wooden stakes have been planted at points marked as hereafter described at all angles in the boundaries of the land platted and at all intersections of Streets or Streets and Alleys.

W. O. Greene
Surveyor

Stone monuments are planted at all points indicated on the plat by small circle (o). and wooden stakes are planted at points marked by small cross (X)

All distances are given in feet

State of Michigan } ss
County of Missaukee }

On this 13th day of April 1891, before me a Notary Public in and for said County personally came the above named Rev Philip S. Zorn bachelor, known to me to be the person who executed the above dedication and acknowledged the same to be his free act and deed

Churchill H. Prall
Notary Public for Missaukee Co Michigan

State of Ohio } ss
County of Lucas }

On this 3d day of April, before me, a Michigan Commissioner in and for said County personally came the above named Mary Obermiller widow, known to me to be the person who joined in the execution of the above dedication and acknowledged the same to be her free act and deed.

Thomas H. Tracy of Lucas Co. Ohio a Michigan Commissioner authorized by the Governor of Michigan to take acknowledgements &c.

Examined and approved May 4th 1891
H. R. Prall
Deputy Auditor General

RECEIVED AND FILED
IN AUDITOR GENERAL'S OFFICE
Apr 29 1891
D. B. Hinsdill
Deputy Auditor General


3914

13627

Register's Office. } S.S.
LEELANAU COUNTY, MICH.
Received for record the 21st day of June A.D., 1892, at 3 o'clock P M., and recorded in Lib. One of Plats on page ___
William Hitchcock
REGISTER.

Plat of Fremont

The land embraced in the annexed plat of Fremont is described as follows: Beginning at a point 33 feet West of the Cor to Sections 23, 24, 25 and 26, Town 30 N. Range 12 W. Meridian of Michigan. Thence run [illegible] section line between sections 23 and 26 along N. side of William Street 412 ft to Sta. 2 and S.W. Cor of Block 1, thence [illegible] [illegible]

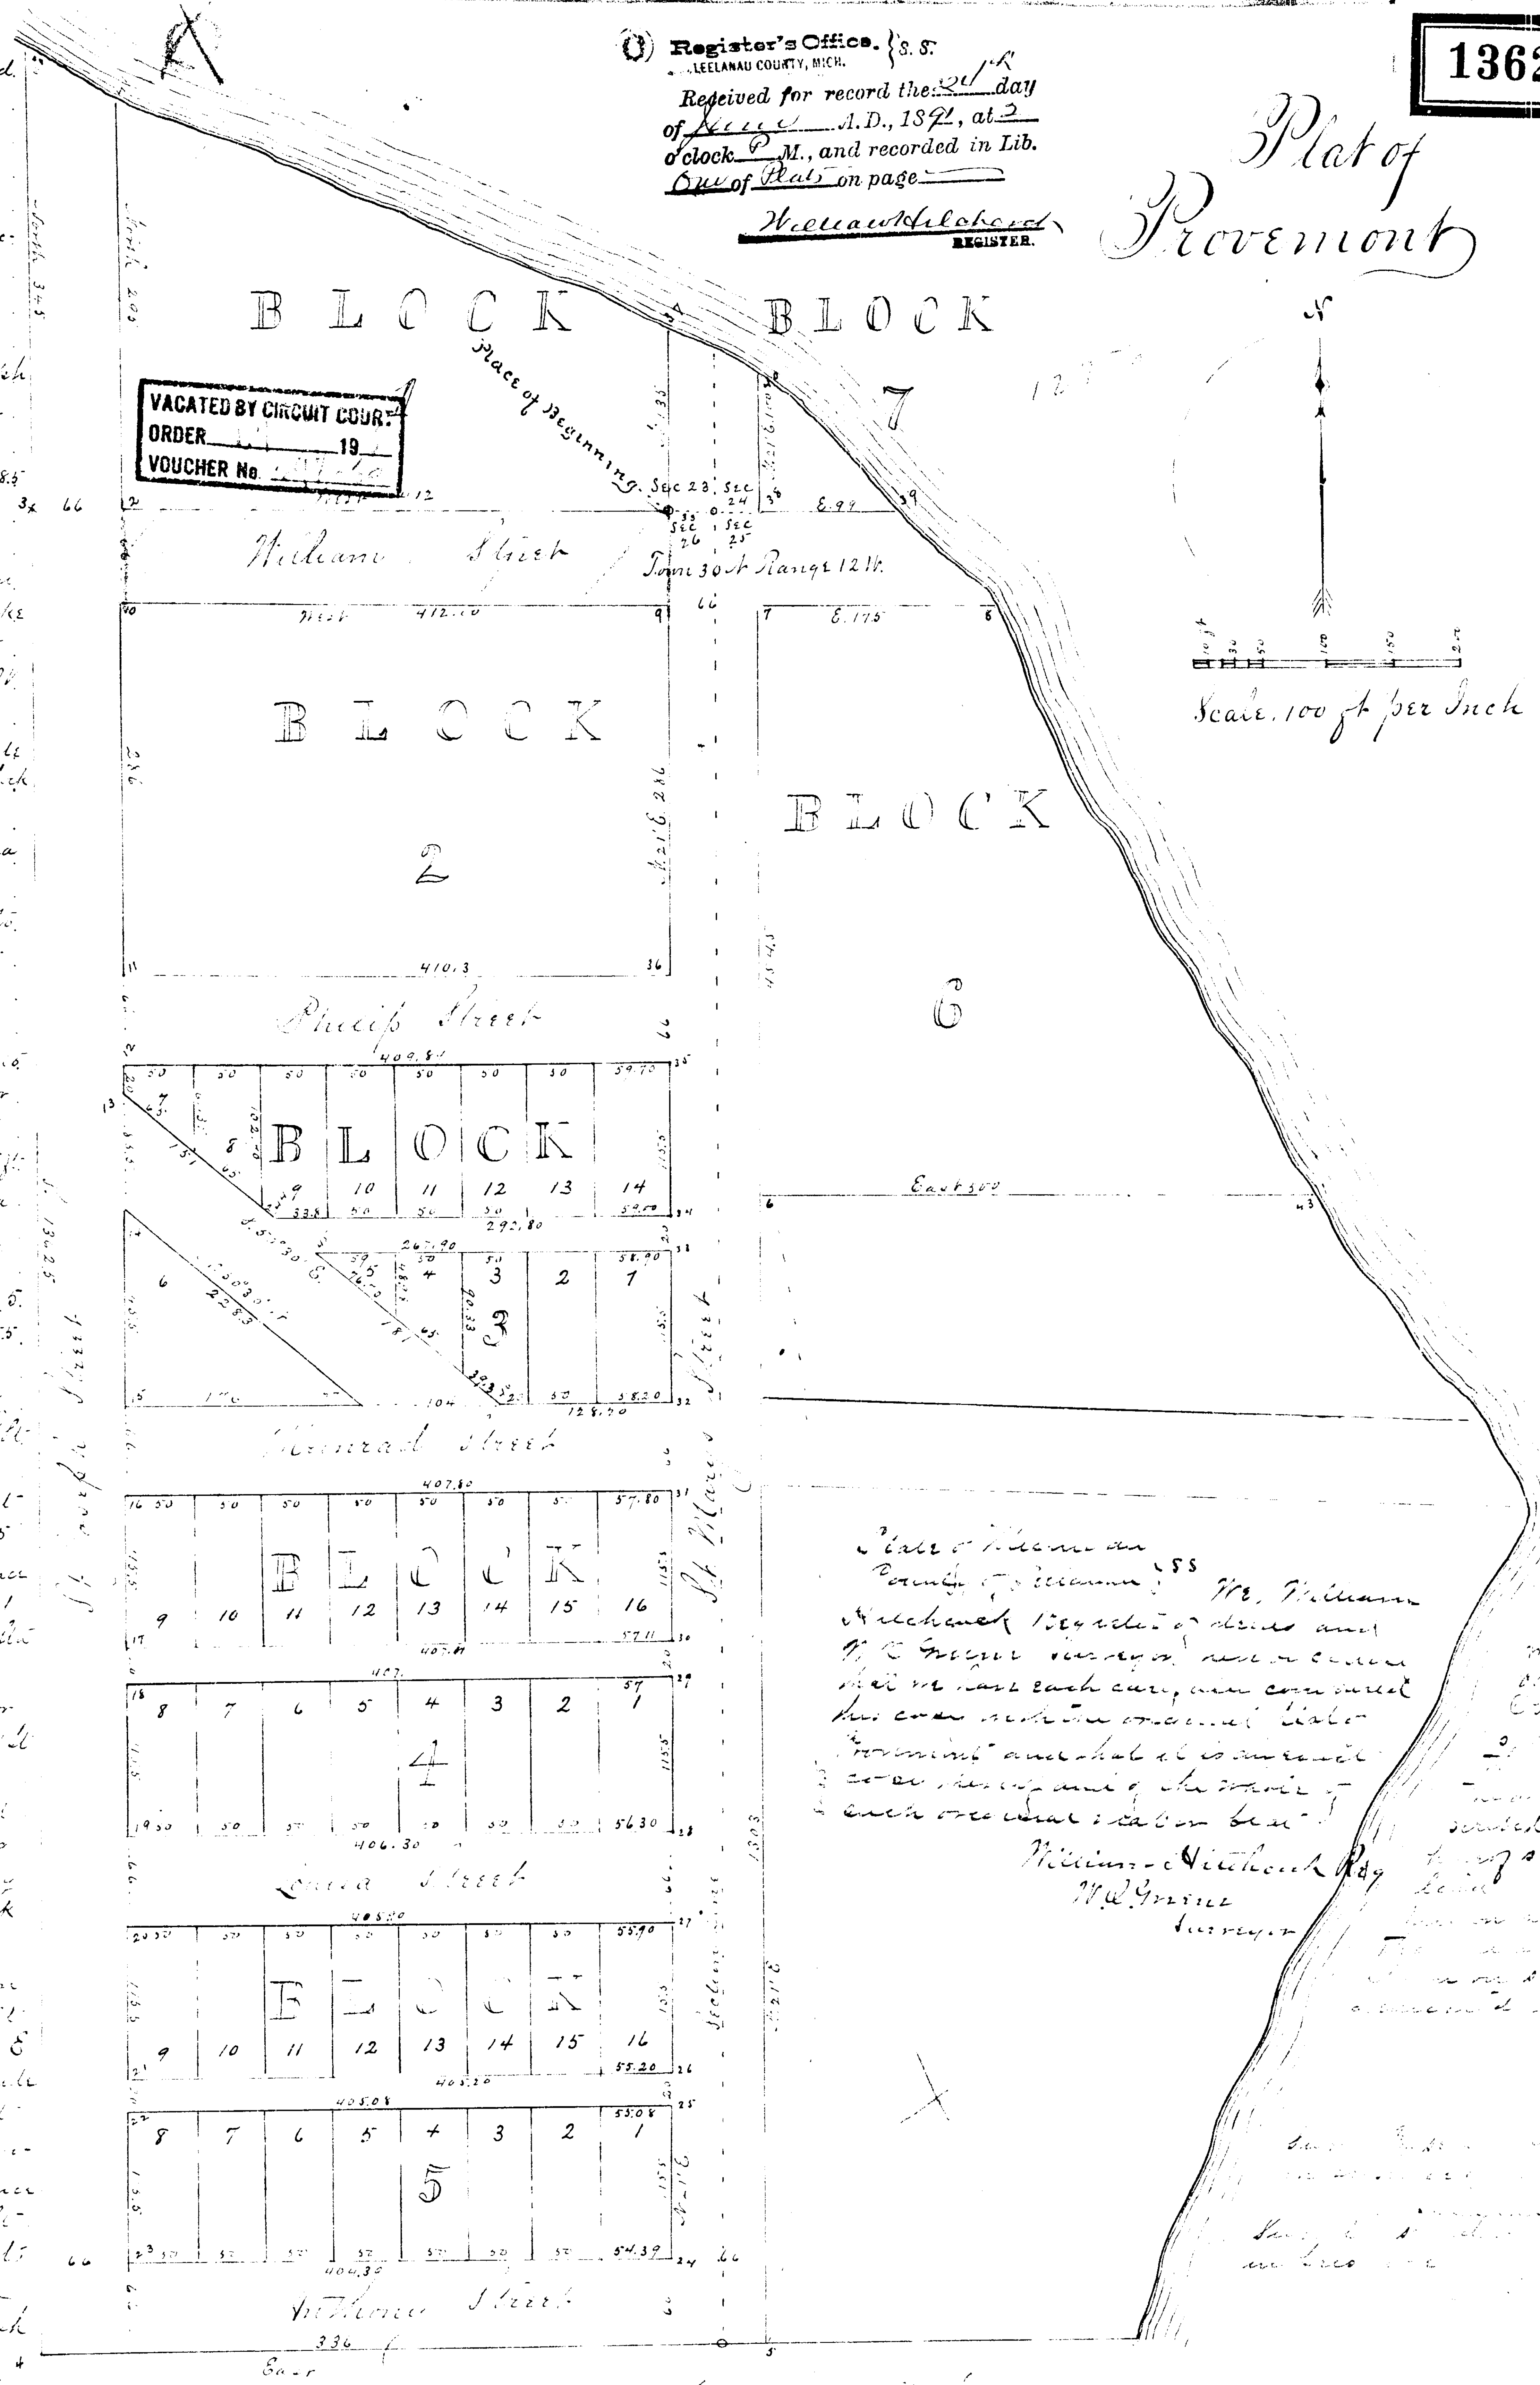

Surveyor's Certificate

I hereby certify that the Plat hereon [illegible] stated is a correct one and that permanent monuments consisting of stone and wooden posts have been planted and marked as hereafter designated at all angles in the boundaries of the land platted and at the intersection of streets or [illegible] [illegible]

W. C. Greene
Surveyor

Stone monuments are located at all points indicated on the plat by small circles (o) and wooden posts are located at points marked by small cross (X)

All distances are given in feet

The following corners are witnessed (:
Meander Cor N°11 [illegible]
[illegible] 4 in S 30° 3' W 50 ft
Birch 4 in S 83° 40' W 81 in
Sta 5 — Stone in Section N 33
Sta 6 — " " " N 33

State of Michigan }
County of Leelanau } SS
We, William Hitchcock Register of deeds and W. C. Greene Surveyor [illegible] [illegible] that we have each compared the [illegible] [illegible] [illegible] plat of Fremont and that it is a correct [illegible] [illegible] [illegible]
William Hitchcock Reg
W. C. Greene
Surveyor

State of Michigan }
County of Lucas } SS
[illegible]

Thomas H. [illegible]
Lucas Co. [illegible]

Examined and approved March 4th 1891
H. K. Pratt
Dep Aud. Gen.

LAND FILED
[illegible] OFFICE
Apr 27 1893
D. B. Ainger

William Hitchcock Register of Deeds
[illegible]