


# THE GARDEN CITY SAND COMPANY'S SUBDIVISION

of Lot One (1) of Section Three (3) Township Thirty (30) North, of Range Fifteen (15) West of the Michigan Meridian.

RECEIVED AND FILED  
IN AUDITOR GENERAL'S OFFICE  
May 7 1892  
Deputy Auditor General.

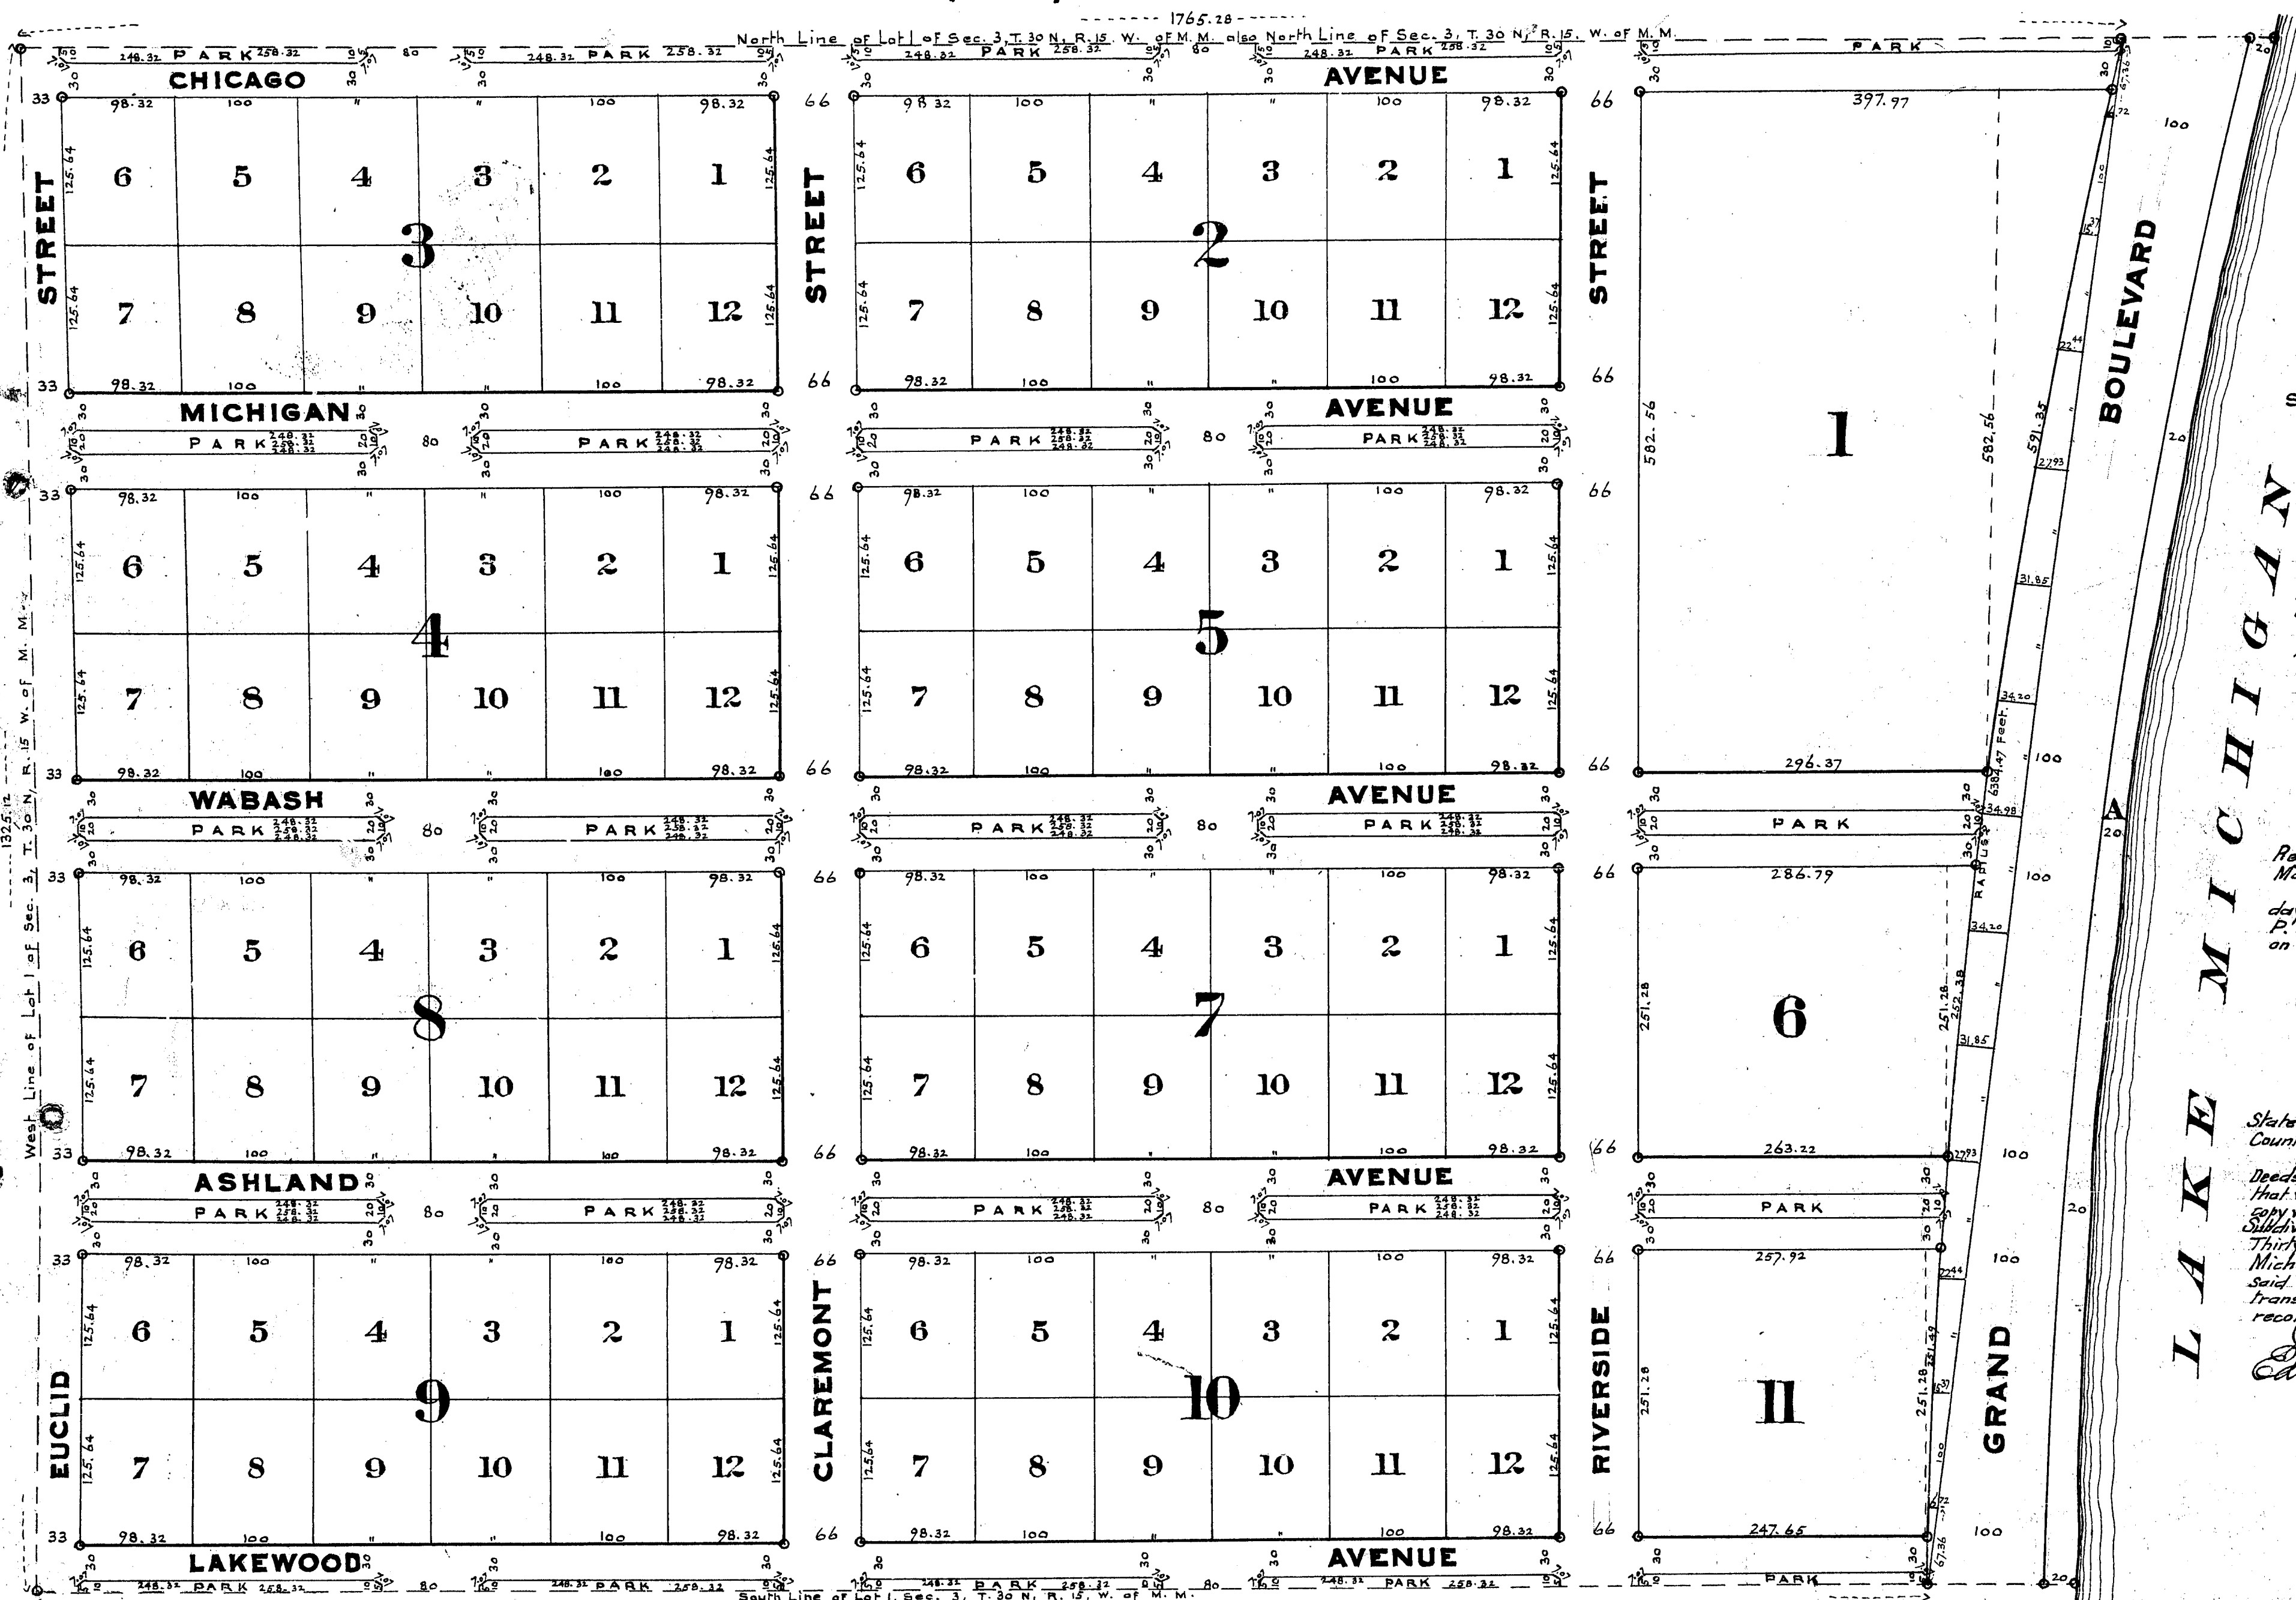

Scale: 100 ft. to 1 inch

State of Michigan } S.S.  
County of Manitowish }  
We, John Dunlevy, Register of Deeds, and Edward E. Fox, Surveyor, hereby certify that we have each carefully compared this copy with the original plat of The Garden City Sand Company's Subdivision of Lot One (1) of Section Three (3) Township Thirty (30) North, of Range Fifteen (15) West of the Michigan Meridian, and that it is an exact copy thereof and of the whole of such original map or plat.

John Dunlevy, Register of Deeds  
Edward E. Fox, Surveyor.

Registers Office  
Manitowish County, Mich. } S.S.  
Received for record the 11th  
day of February, A.D. 1892, at 4 o'clock  
P.M. and recorded liber 2 of deeds  
on page 424.  
John Dunlevy  
Register.

State of Michigan } S.S.  
County of Manitowish }  
We, John Dunlevy, Register of Deeds, and Edward E. Fox, Surveyor, hereby certify that we have each carefully compared the annexed copy with the plat of The Garden City Sand Company's Subdivision of Lot One (1) of Section Three (3) Township Thirty (30) North, of Range Fifteen (15) West of the Michigan Meridian, now of record in the office of said Register of Deeds, and that it is a true transcript therefrom and of the whole of such record.

John Dunlevy, Register of Deeds  
Edward E. Fox, Surveyor.

Know all men by these presents: That the Garden City Sand Company, as proprietor, has caused the land embraced in the above plat to be surveyed, laid out and platted, to be known as The Garden City Sand Company's Subdivision of Lot One (1) of Section Three (3) of Township Thirty (30) North, of Range Fifteen (15) West of the Michigan Meridian, and that the Streets, Avenues and Boulevard, as shown on said plat, are hereby dedicated to the use of the public.

Signed and sealed in presence of  
C. E. Gurley  
J. T. Haynes

State of Illinois }  
County of Cook }  
On this 22nd day of December 1891, before me a Notary Public in and for said County, personally came the above named C. E. Gurley, and N. C. Fisher, Secretary of the Garden City Sand Company, known to me to be the persons, who executed the above dedication, and acknowledged the same to be their free act and deed.

Thos. H. Gale  
Notary Public.

I hereby certify, that the plat hereon delineated, is a correct one and that the permanent monuments, consisting of cedar posts, have been planted at points marked thus: o so thereon shown at all angles in the boundaries of the land platted, and at all intersections of Streets, Avenues and Boulevard.

Chicago, Ill. November 13th A.D. 1891.

Edward E. Fox.  
Surveyor.


Examined and approved  
December 31, 1891.  
H. R. Pratt  
Deputy Auditor General

13629

# THE GARDEN CITY SAND COMPANY'S SUBDIVISION

of Lot One (1) of Section Three (3) Township Thirty (30) North, of Range Fifteen (15) West of the Michigan Meridian.

RECEIVED AND FILED  
IN AUDITOR GENERAL'S OFFICE  
1892  
Deputy Auditor General.

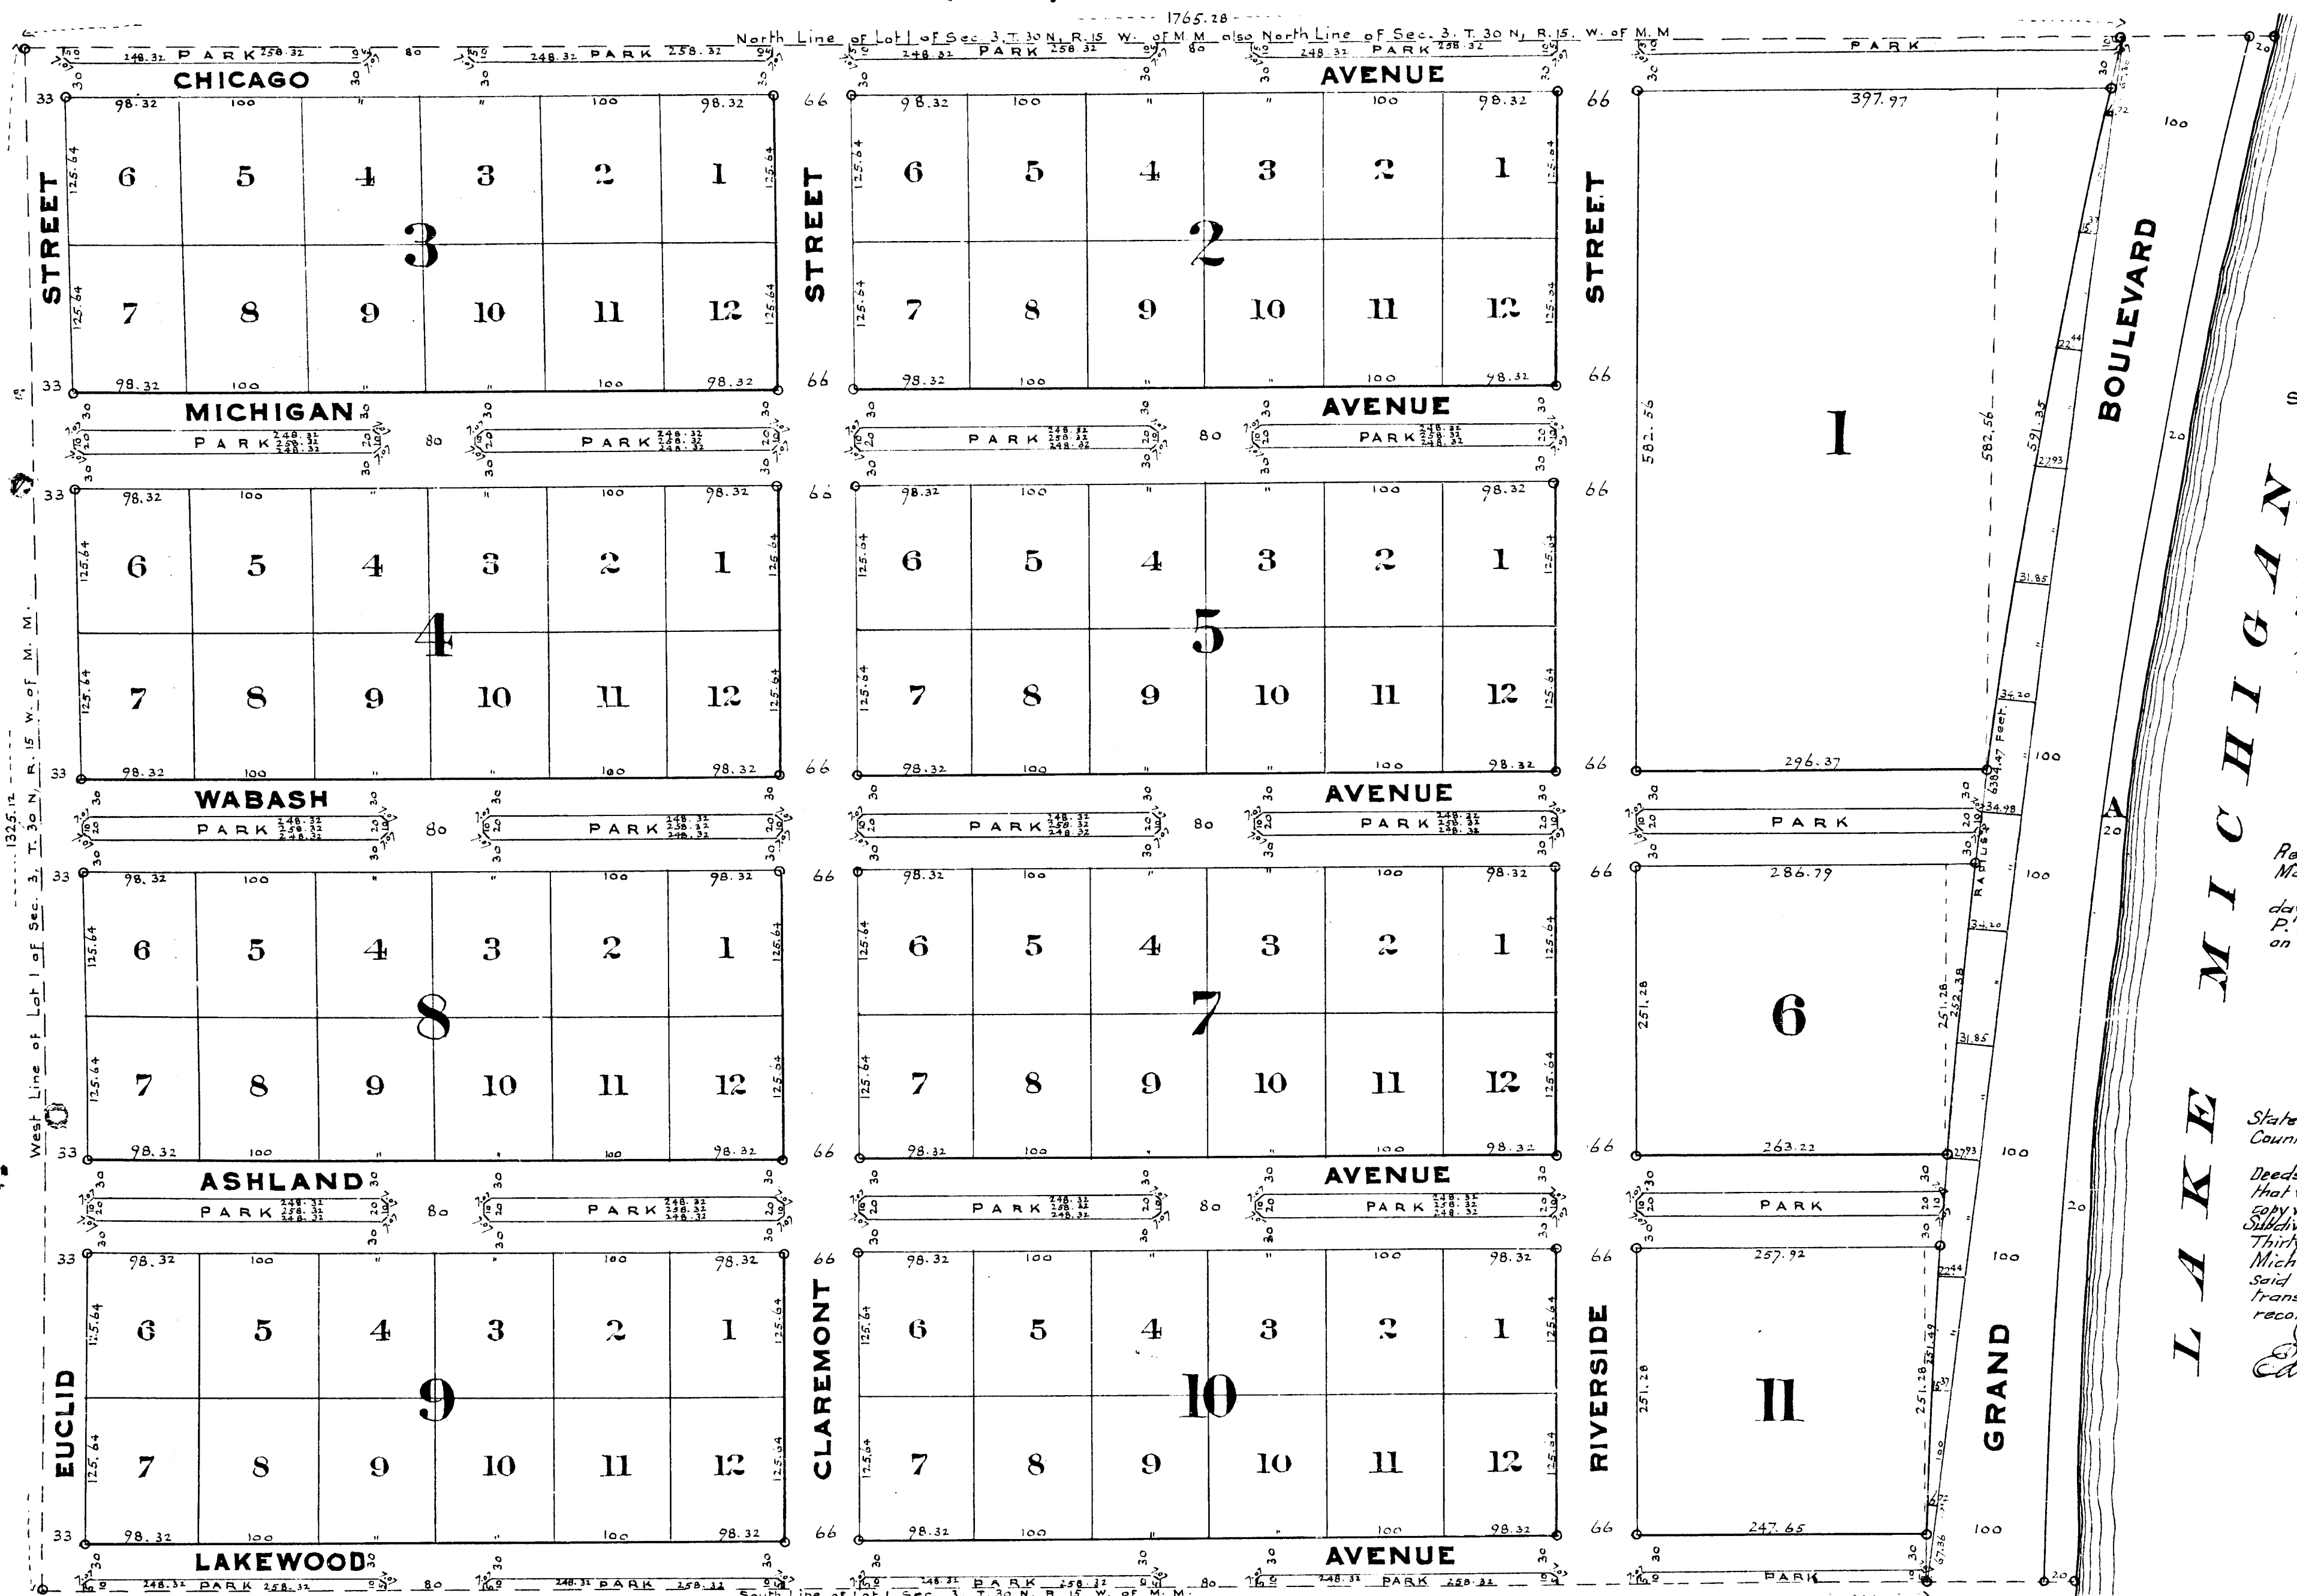

Scale: 100 ft. to 1 inch

State of Michigan } S.S.  
County of Manitou }  
We, John Dunlevy, Register of Deeds, and Edward E. Fox, Surveyor, hereby certify that we have each carefully compared this copy with the original plat of The Garden City Sand Company's Subdivision of Lot One (1) of Section Three (3) Township Thirty (30) North, of Range Fifteen (15) West of the Michigan Meridian, and that it is an exact copy thereof and of the whole of such original map or plat.

John Dunlevy, Register of Deeds  
Edward E. Fox, Surveyor.

Registers Office,  
Manitou County, Mich. } S.S.  
Received for record the 11th  
day of February, A.D. 1892, at 4 o'clock  
P.M. and recorded liber 2 of deeds  
on page 424.  
John Dunlevy, Register.

State of Michigan } S.S.  
County of Manitou }  
We, John Dunlevy, Register of Deeds, and Edward E. Fox, Surveyor, hereby certify that we have each carefully compared the annexed copy with the plat of The Garden City Sand Company's Subdivision of Lot One (1) of Section Three (3) Township Thirty (30) North, of Range Fifteen (15) West of the Michigan Meridian, now of record in the office of said Register of Deeds, and that it is a true transcript therefrom and of the whole of such record.

John Dunlevy, Register of Deeds  
Edward E. Fox, Surveyor.

I hereby certify, that the plat hereon delineated, is a correct one and that the permanent monuments, consisting of cedar posts, have been planted at points marked thus: o as thereon shown at all angles in the boundaries of the land platted, and at all intersections of streets, avenues and boulevard.  
Chicago, Ill. November 13th A.D. 1891.

Edward E. Fox,  
Surveyor.

Know all men by these presents: That the Garden City Sand Company, as proprietor, has caused the land embraced in the above plat to be surveyed, laid out and platted, to be known as "The Garden City Sand Company's Subdivision of Lot One (1) of Section Three (3), of Township Thirty (30) North, of Range Fifteen (15) West of the Michigan Meridian, and that the Streets, Avenues and Boulevard, as shown on said plat, are hereby dedicated to the use of the public.

Signed and sealed in presence of  
C. E. Gurley  
J. T. Haynes

The Garden City Sand Company  
by C. B. Shepler, President  
N. C. Fisher, Secretary

State of Illinois } ss.  
County of Cook } On this 22nd day of December, 1891, before me, a Notary Public in and for said County, personally came the above named C. B. Shepler, President, and N. C. Fisher, Secretary of the Garden City Sand Company, known to me to be the persons, who executed the above dedication, and acknowledged the same to be their free act and deed.

Thos. H. Gale  
Notary Public.



Examined and approved  
December 31, 1891.  
H. R. Pratt  
Deputy Auditor General

13629