

PLAT of AYLSWORTH'S FIRST ADDITION TO EMPIRE

RECEIVED AND FILED
IN AUDITOR GENERAL'S OFFICE
July 1 1892
W.R. Pratt
Deputy Auditor General.

LEELANAW COUNTY MICHIGAN.

State of Michigan }
County of Leelanaw } ss.
I hereby certify that this is a correct Plat of Aylsworth's first Addition to the village of Empire, Leelanaw County, Michigan, as surveyed and laid out by me, that said Plat is made to a scale of one hundred feet to an inch, and that all dimensions are given in figures denoting feet and inches. I further certify that permanent monuments consisting of stone, marked, have been placed at all points marked thus * at all angles of boundary and at all intersections of streets and alleys.

Aylsworth's first Addition, to the village of Empire, as delineated on this Plat, is laid out on the North East quarter of the North East quarter of Section Twenty-five (25) of Township Twenty-eight (28) North of Range Fifteen (15) West, Leelanaw Co., Mich. And is now particularly defined as follows, Commencing at the North East corner of said Section which is perpetuated by a stone marked * Eighty-nine inches in diameter set from the original Bearing Tree, thence West on Section line Thirteen hundred twenty six feet (1326') to the One half quarter (1/4) post thence South One degree East, One hundred fifty feet (150') thence South Sixty six degrees and twenty minutes East (S 66° 20' E) Six hundred seventy seven feet (677') thence East Sixteen feet (16') thence North Eighteen degrees and thirty minutes East (N 18° 30' E) Six hundred seventy six feet (676') to place of beginning.

In Dedication whereof the Proprietress Graggie Aylsworth has caused the same to be platted to be known as Aylsworth's First Addition to Empire, Leelanaw Co. Mich. and hereby set apart for public use the streets and alleys designated as such. In testimony whereof the said Proprietress has hereby attached her signature and seal this sixth day of June A.D. 1892.


In Presence of
A. E. Willard
G. A. Voice
Graggie Aylsworth, L. S.

State of Michigan }
County of Leelanaw } ss.
On this sixth day of June A.D. 1892 personally came Graggie Aylsworth before me the subscriber a Notary Public in and for said County to me well known as the Proprietress of the annexed Plat who acknowledged the execution thereof to be her free act and deed.

Ernest A. Voice
Notary Public

State of Michigan }
County of Leelanaw } ss.
at 5 o'clock P.M. Received for record this 7th day of June 1892 and recorded in Liber out of Village Plat on page 8
Weiceman Blotack
Register of Deeds
Examined and Approved
June 16th 1892
W. R. Pratt
Deputy Auditor General.

State of Michigan }
County of Leelanaw } ss.
We William Hitehcock Register of Deeds and Frank S. Howell Surveyor do hereby certify that we have carefully compared this copy of the Original Plat of Aylsworth's first Addition to Empire, Mich. and find that it is an exact copy thereof. Frank S. Howell Surveyor
State of Michigan }
County of Leelanaw } ss.
We William Hitehcock Register of Deeds and Frank S. Howell Surveyor do hereby certify that we have compared this copy of Aylsworth's first Addition to Empire, Mich. and find that it is an exact copy thereof. William Hitehcock Register of Deeds
Frank S. Howell Surveyor

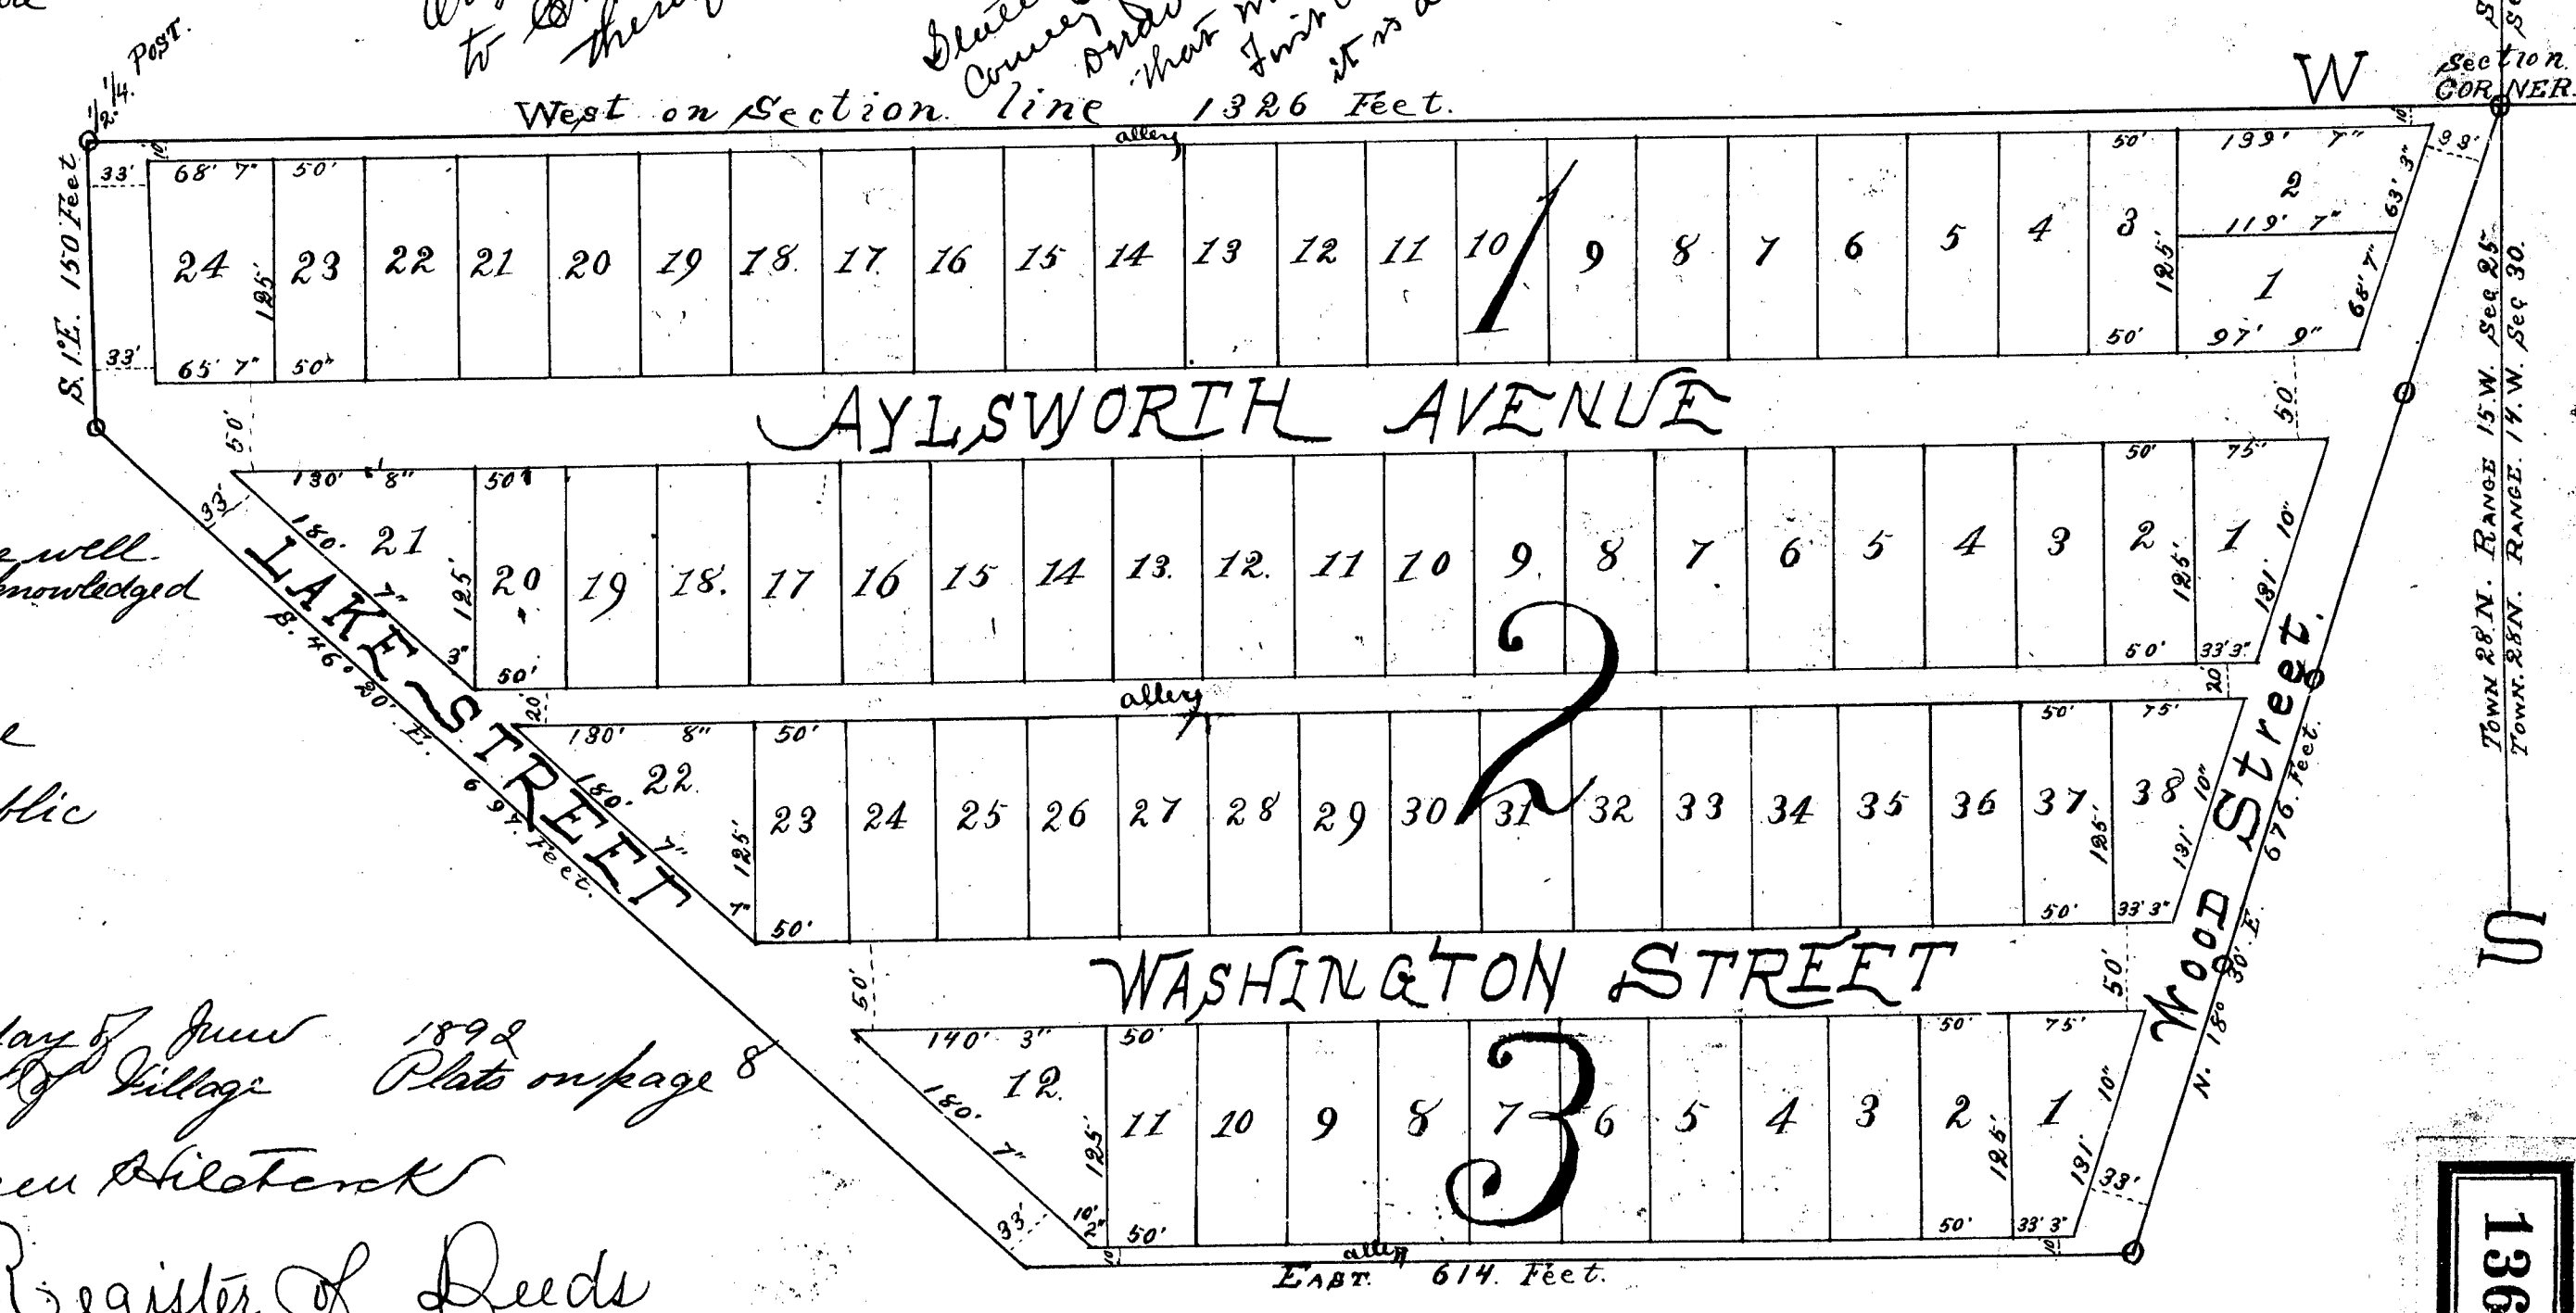

3705
13630

PLAT of AYLSWORTH'S FIRST ADDITION To EMPIRE

RECEIVED AND FILED
IN THE CLERK'S OFFICE
July 1 1892
W. B. Pratt
Deputy Auditor General.

LEELANAW COUNTY MICHIGAN.

State of Michigan }
County of Leelanaw } ss.

I hereby certify that this is a correct Plat of Aylsworth's First Addition to the village of Empire, Leelanaw County, Michigan, as surveyed and laid out by me, that said Plat is made to a scale of one hundred feet to an inch, and that all dimensions are given in figures denoting feet and inches. I further certify that permanent monuments consisting of stone marked with the letter 'A' have been placed at all points marked thus 'A' at all angles of boundary and at all intersections of streets or streets and alleys.

Aylsworth's First Addition, to the village of Empire, as delineated on this Plat, is laid out in the North East quarter of the North East quarter of Section Twenty-five (25) of Township Twenty-eight (28) North of Range Fifteen (15) West, Leelanaw Co., Mich. - And is now particularly defined as follows: Commencing at the North East corner of said Section which is perpetuated by a stone marked 'Eighteen inches in diameter set from the original Bearing Trees. Thence West on Section line 1326 feet twenty six feet (1326') to the One half quarter (1/2 1/4) post Thence South One degree East One hundred fifty feet (150') Thence South Forty six degrees and twenty minutes East (S 46° 20') Six hundred seventy six feet (676') Thence East Sixteen feet (16') Thence North, Eighteen degrees and thirty minutes East (N 18° 31' E) Six hundred seventy six feet (676') to place of beginning.

In Dedication whereof the Proprietress Enagge Aylsworth has caused the same to be platted to be known as Aylsworth's First Addition to Empire, Leelanaw Co. Mich. and hereby set apart for public use the streets and alleys designated as such. In testimony whereof the said Proprietress has hereby attached her signature and seal this sixth day of June A.D. 1892

In Presence of
A. E. Willard
G. A. Voice

Enagge Aylsworth, L. S.

State of Michigan }
County of Leelanaw } ss.

On this Sixth day of June A.D. 1892 personally came Enagge Aylsworth before me the subscriber a Notary Public in and for said County to me well known as the Proprietress of the annexed Plat who acknowledged the execution thereof to be her free act and deed.

Ernest A. Voice
Notary Public

State of Michigan }
County of Leelanaw } ss.


Received for record this 7th day of June 1892 at 5 o'clock P. M. and recorded in Liber out of Village Plat on page 8

Examined and Approved
June 15th 1892
W. B. Pratt
Deputy Auditor General.

William Hitchcock
Register of Deeds

State of Michigan }
County of Leelanaw } ss.

We William Hitchcock Register of Deeds and Frank S. Haswell Surveyor do hereby certify that we have carefully compared this copy of the Original Plat of Aylsworth's First Addition to Empire, Mich. and find that it is an exact copy of the whole the copy of the original Plat of Aylsworth's First Addition to Empire, Mich. as surveyed and laid out by me, that said Plat is made to a scale of one hundred feet to an inch, and that all dimensions are given in figures denoting feet and inches. I further certify that permanent monuments consisting of stone marked with the letter 'A' have been placed at all points marked thus 'A' at all angles of boundary and at all intersections of streets or streets and alleys.

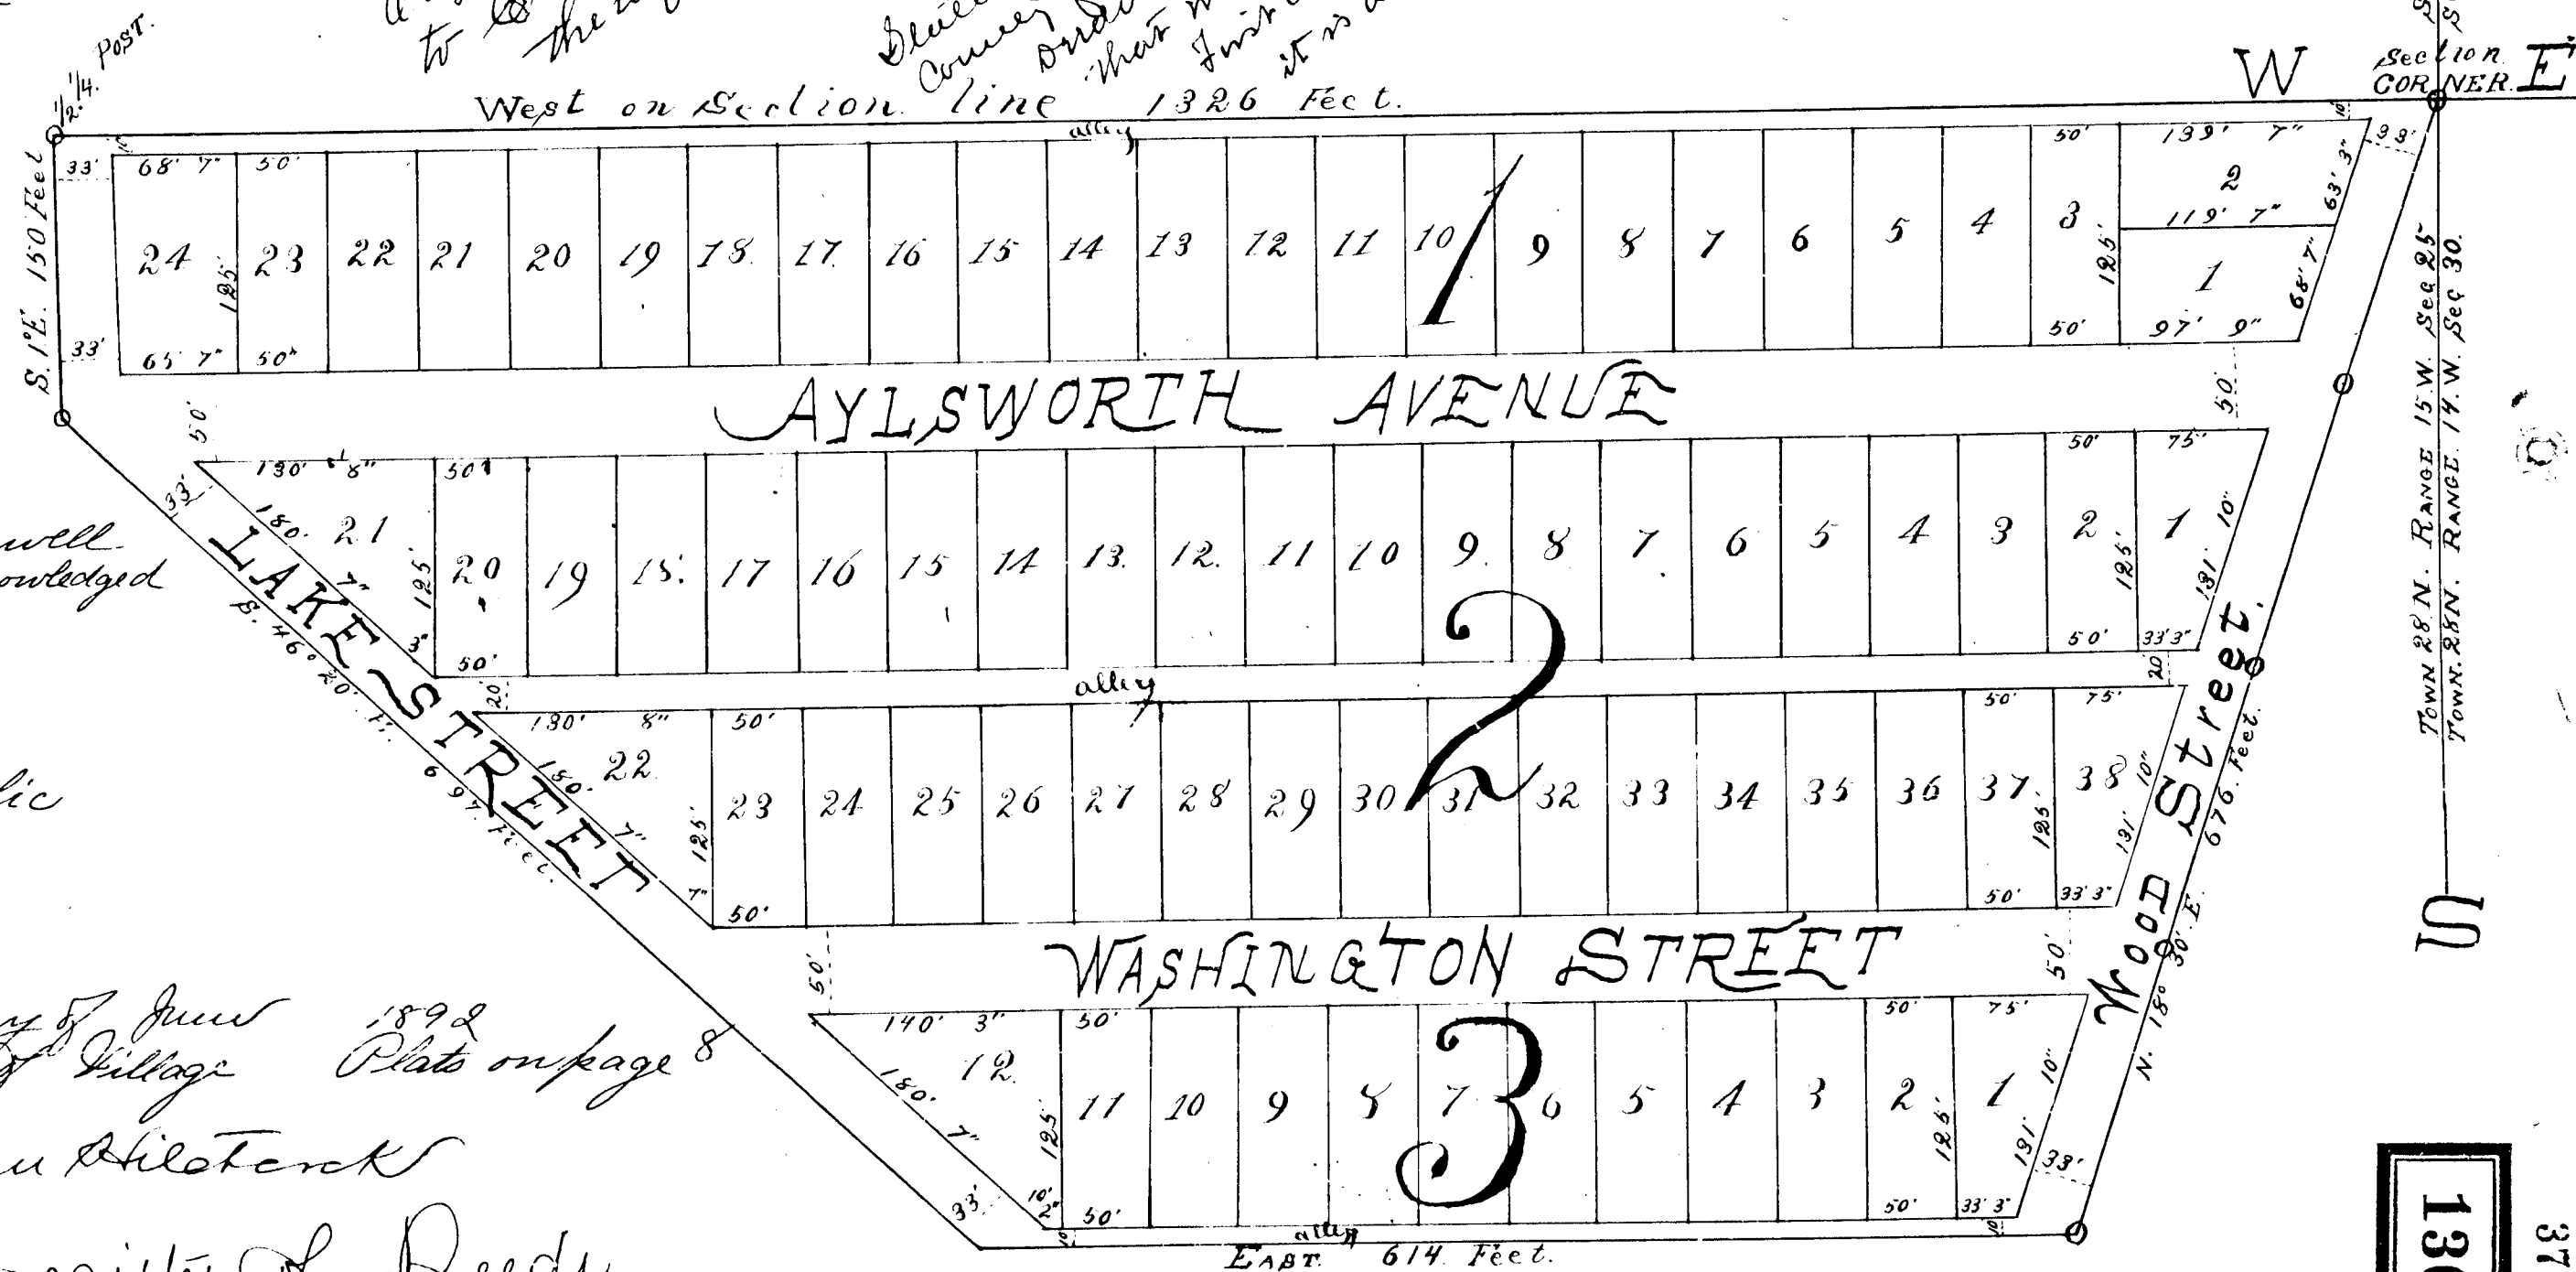

SCALE
100 FEET TO AN INCH

N
Section 25
T. 28 N. R. 15 W. Sec. 25

W
Section 25
T. 28 N. R. 15 W. Sec. 25

E
Section 25
T. 28 N. R. 15 W. Sec. 25

U

13630

3705