3756

3756

13632

PLAT OF THE VILLAGE OF CARP LAKE

LEELANAW CO. MICH.

RECEIVED AND FILED
IN AUDITOR GENERAL'S OFFICE
September 10 1892
H.R. Pratt
Deputy Auditor General

Scale 100 ft. to 1 inch.

0 50 100 200

N.

Mag. Var. 40° E.

W. E.

S.

1892.

C.W. Hubbell DEL.

SURVEYORS CERTIFICATE

I hereby certify that the plat hereon dedicated is a correct one, and that permanent monuments consisting of iron gas pipe 1" diam. x 30" long have been planted at all angles of the boundary line and marked on plat thus ○ and witnessed as noted. Also that iron stakes ¾" x 24" long have been planted at all intersections of streets and streets and alleys and marked on plat thus ○.

J.J. Hubbell Surveyor.

WITNESS TREES

At S.W. Cor. —	Beech 10" S 10° E. 49' 2"	Beech 5" S 75° E 100'
" " E. "	Maple 6" S 70° W 26' 8"	Poplar 8" N. 57° 30 E. 72' 2"
" N. "	" 4" S 18° E. 28' 2"	
" " K. "	Hemlock 15" S 31° W 3' 8"	Cedar 24" S 10° E. 11' 6"

Examined and Approved
August 23 1892
H.R. Pratt
Deputy Auditor General

Register's Office. } S.S.
LEELANAU COUNTY, MICH.

Received for record the 26th day of August A.D., 1892, at 9 o'clock A.M., and recorded in Lib. One of Plats on page 11

William Hilchcock
REGISTER.

DEDICATION

Know all Men by these presents that we, John R. Fouch and Clara Fouch, his wife, of the County of Leelanaw, State of Michigan, proprietors and owners of the land embraced in the annexed plat have caused the same to be surveyed, laid out and platted, to be known as the Village of Carp Lake, and that the streets and alleys as shown on said plat are hereby dedicated to the use of the Public.

Signed and Sealed in presence of { John Dalzell, Florence Dalzell } John R. Fouch (Seal) Clara Fouch (Seal)

State of Michigan } S.S.
County of Leelanaw }

On this 18th day of August 1892 before me John Dalzell a Justice of the Peace in and for said County, personally came the above named John R. Fouch and Clara Fouch, his wife, known to me to be the persons who executed the above dedication and acknowledged the same to be their free act and deed

John Dalzell Justice of the Peace

DESCRIPTION OF LAND PLATTED

The land embraced in the annexed plat of the Village of Carp Lake is described as follows: Beginning at the quarter post on the South side of Section Eleven (11), Town twenty-eight (28) North of Range twelve West. Thence N. 89° E. conforming to the section line on the South side of said Section (11) 1329' 7" to ¼ post, thence N. 1° W. 382' 8", thence S. 85° 31' W. 1330' 11", thence S. 1° E. 300' 3" to place of beginning, the same being a portion of Lot 4, Sec. 11, Town 28 North, Range 12 West and containing 10.41 Acres.

State of Michigan } S.S.
County of Leelanaw }

We William Hilchcock Register of Deeds, and J.J. Hubbell Surveyor, hereby certify that we have each carefully compared this copy with the original plat of the Village of Carp Lake and that it is an exact copy thereof and of the whole of such original map or plat.

William Hilchcock Register of Deeds
J.J. Hubbell Surveyor

State of Michigan } S.S.
County of Leelanaw }

We William Hilchcock Register of Deeds, and J.J. Hubbell Surveyor hereby certify that we have each carefully compared this copy with the plat of the Village of Carp Lake now on record in the office of said Register of Deeds and that it is a true transcript therefrom and of the whole of such record.

William Hilchcock Register of Deeds
J.J. Hubbell Surveyor

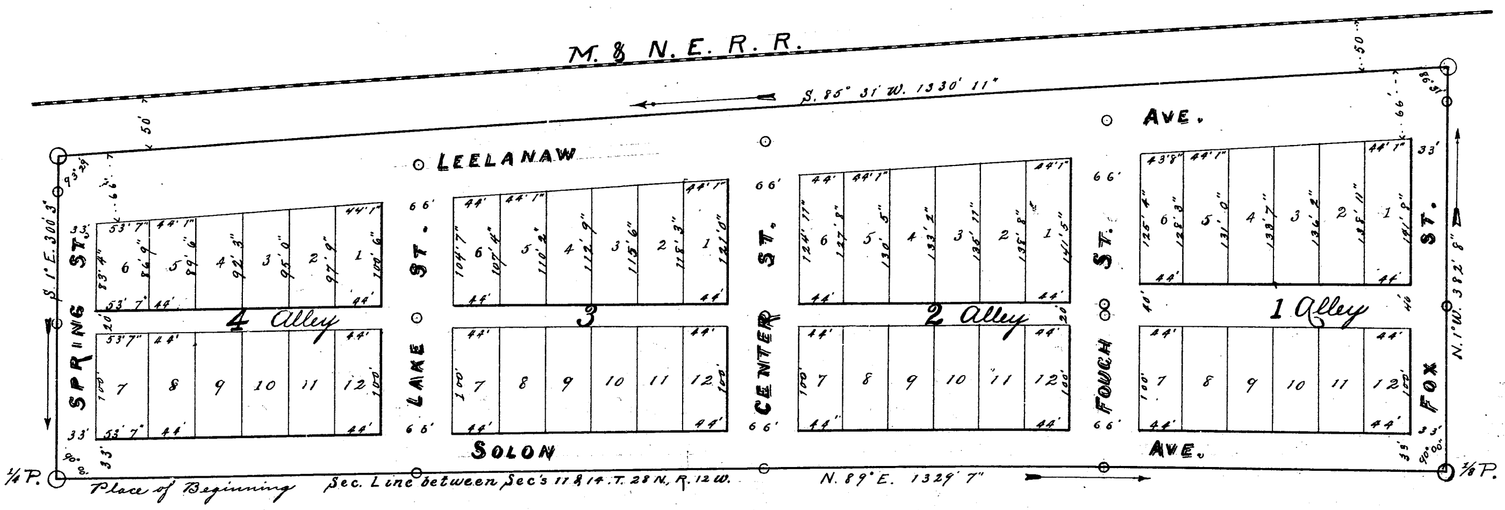

3756

3756

13632

PLAT
OF THE VILLAGE OF
CARP LAKE
LEELANAW CO. MICH.

Scale 100ft. to 1 inch.

0 10 20 30 50 100 200

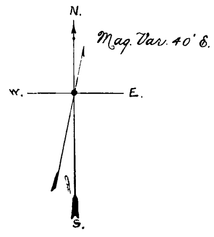

1892.

C.W. Hubbell DEL.

RECEIVED AND FILED
IN AUDITOR GENERAL'S OFFICE
September 10 1892
R.R. Pratt
Deputy Auditor General

SURVEYORS CERTIFICATE

I hereby certify that the plat hereon delineated is a correct one, and that permanent monuments consisting of iron gas pipe 1" diam. x 30" long have been planted at all angles of the boundary line and marked on plat thus ⊙ and witnessed as noted. Also that iron stakes 3/4" x 24" long have been planted at all intersections of streets and streets and alleys and marked on plat thus ○.

J. J. Hubbell Surveyor.

WITNESS TREES

At S.W. Cor. —	Beech 16" S 13° E 49' 2"	Beech 5" S 73° E 100'
" E. "	Maple 6" S 75° W 26' 8"	Poplar 8" N 5° E 72' 2"
" N. "	" 4" S 5° E 25' 2"	
" W. "	Hemlock 15" S 2° W 3' 8"	Cedar 24" S 15° E. 11' 6"

Examined and Approved
August 25 1892
R.R. Pratt
Deputy Auditor General

Register's Office. } S. S.
LEELANAU COUNTY, MICH.

Received for record the 26th day of August A.D., 1892, at 4 o'clock P. M., and recorded in Lib. Five of Plats on page 11

William Hilchcock
REGISTER.

DEDICATION

Know all Men by these presents that we, John R. Touch and Clara Touch, his wife, of the County of Leelanaw, State of Michigan, proprietors and owners of the land embraced in the annexed plat have caused the same to be surveyed, laid out and platted, to be known as the Village of Carp Lake, and that the streets and alleys as shown on said plat are hereby dedicated to the use of the Public.

Signed and Sealed in presence of { John Dalzell, Florence Dalzell } John R. Touch (Seal), Clara Touch (Seal)

State of Michigan } S.S.
County of Leelanaw }

On this 15th day of August 1892 before me John Dalzell a Justice of the Peace in and for said County, personally came the above named John R. Touch and Clara Touch his wife, known to me to be the persons who executed the above dedication and acknowledged the same to be their free act and deed.

John Dalzell Justice of the Peace

DESCRIPTION OF LAND PLATTED

The land embraced in the annexed plat of the Village of Carp Lake is described as follows:

Beginning at the quarter post on the South side of Section eleven (11), Town twenty-eight (28) North of Range twelve West. Thence N 89° E. conforming to the section line on the South side of said Section (11) 1329' 7" to 1/4 post, thence N 1° W. 332' 8", thence S. 85° 31' W. 1330' 11", thence S. 1° E. 300' 3" to place of beginning, the same being a portion of Lot 4, Sec 11 Town 28 North, Range 12 West and containing 10.41 Acres.

State of Michigan } S.S.
County of Leelanaw }

We William Hilchcock Register of Deeds, and J. J. Hubbell Surveyor, hereby certify that we have each carefully compared this copy with the original plat of the Village of Carp Lake and that it is an exact copy thereof and of the whole of such original map or plat.

William Hilchcock Register of Deeds
J. J. Hubbell Surveyor

State of Michigan } S.S.
County of Leelanaw }

We William Hilchcock Register of Deeds, and J. J. Hubbell Surveyor hereby certify that we have each carefully compared this copy with the plat of the Village of Carp Lake now on record in the office of said Register of Deeds and that it is a true transcript therefrom and of the whole of such record
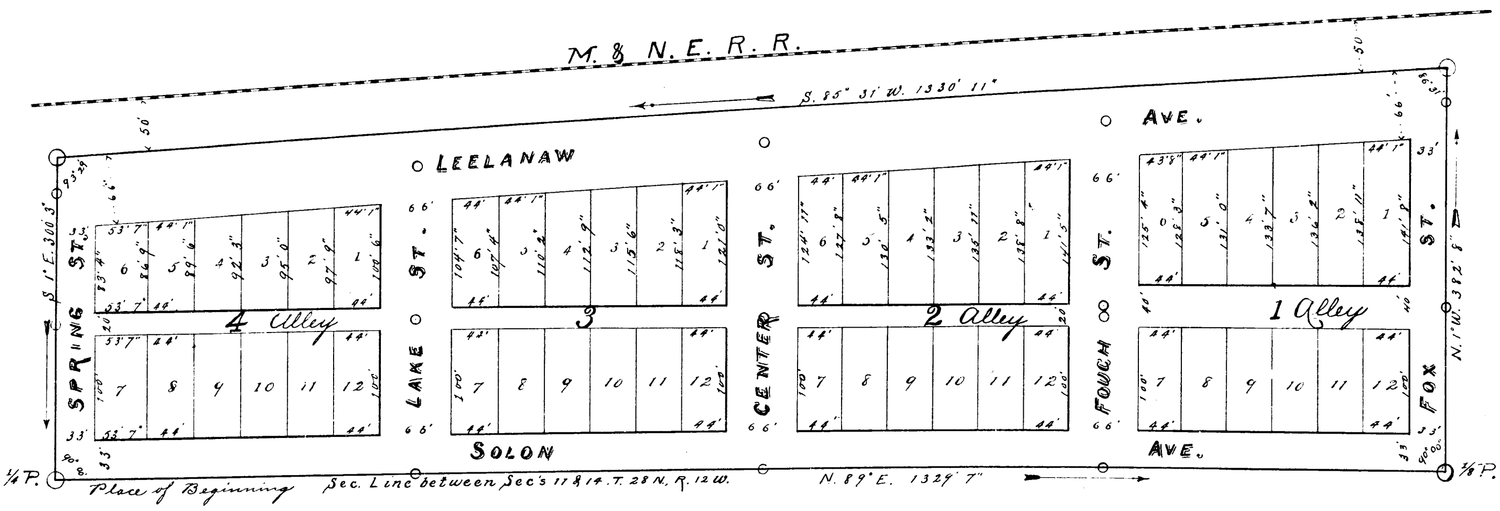
William Hilchcock Register of Deeds
J. J. Hubbell Surveyor