


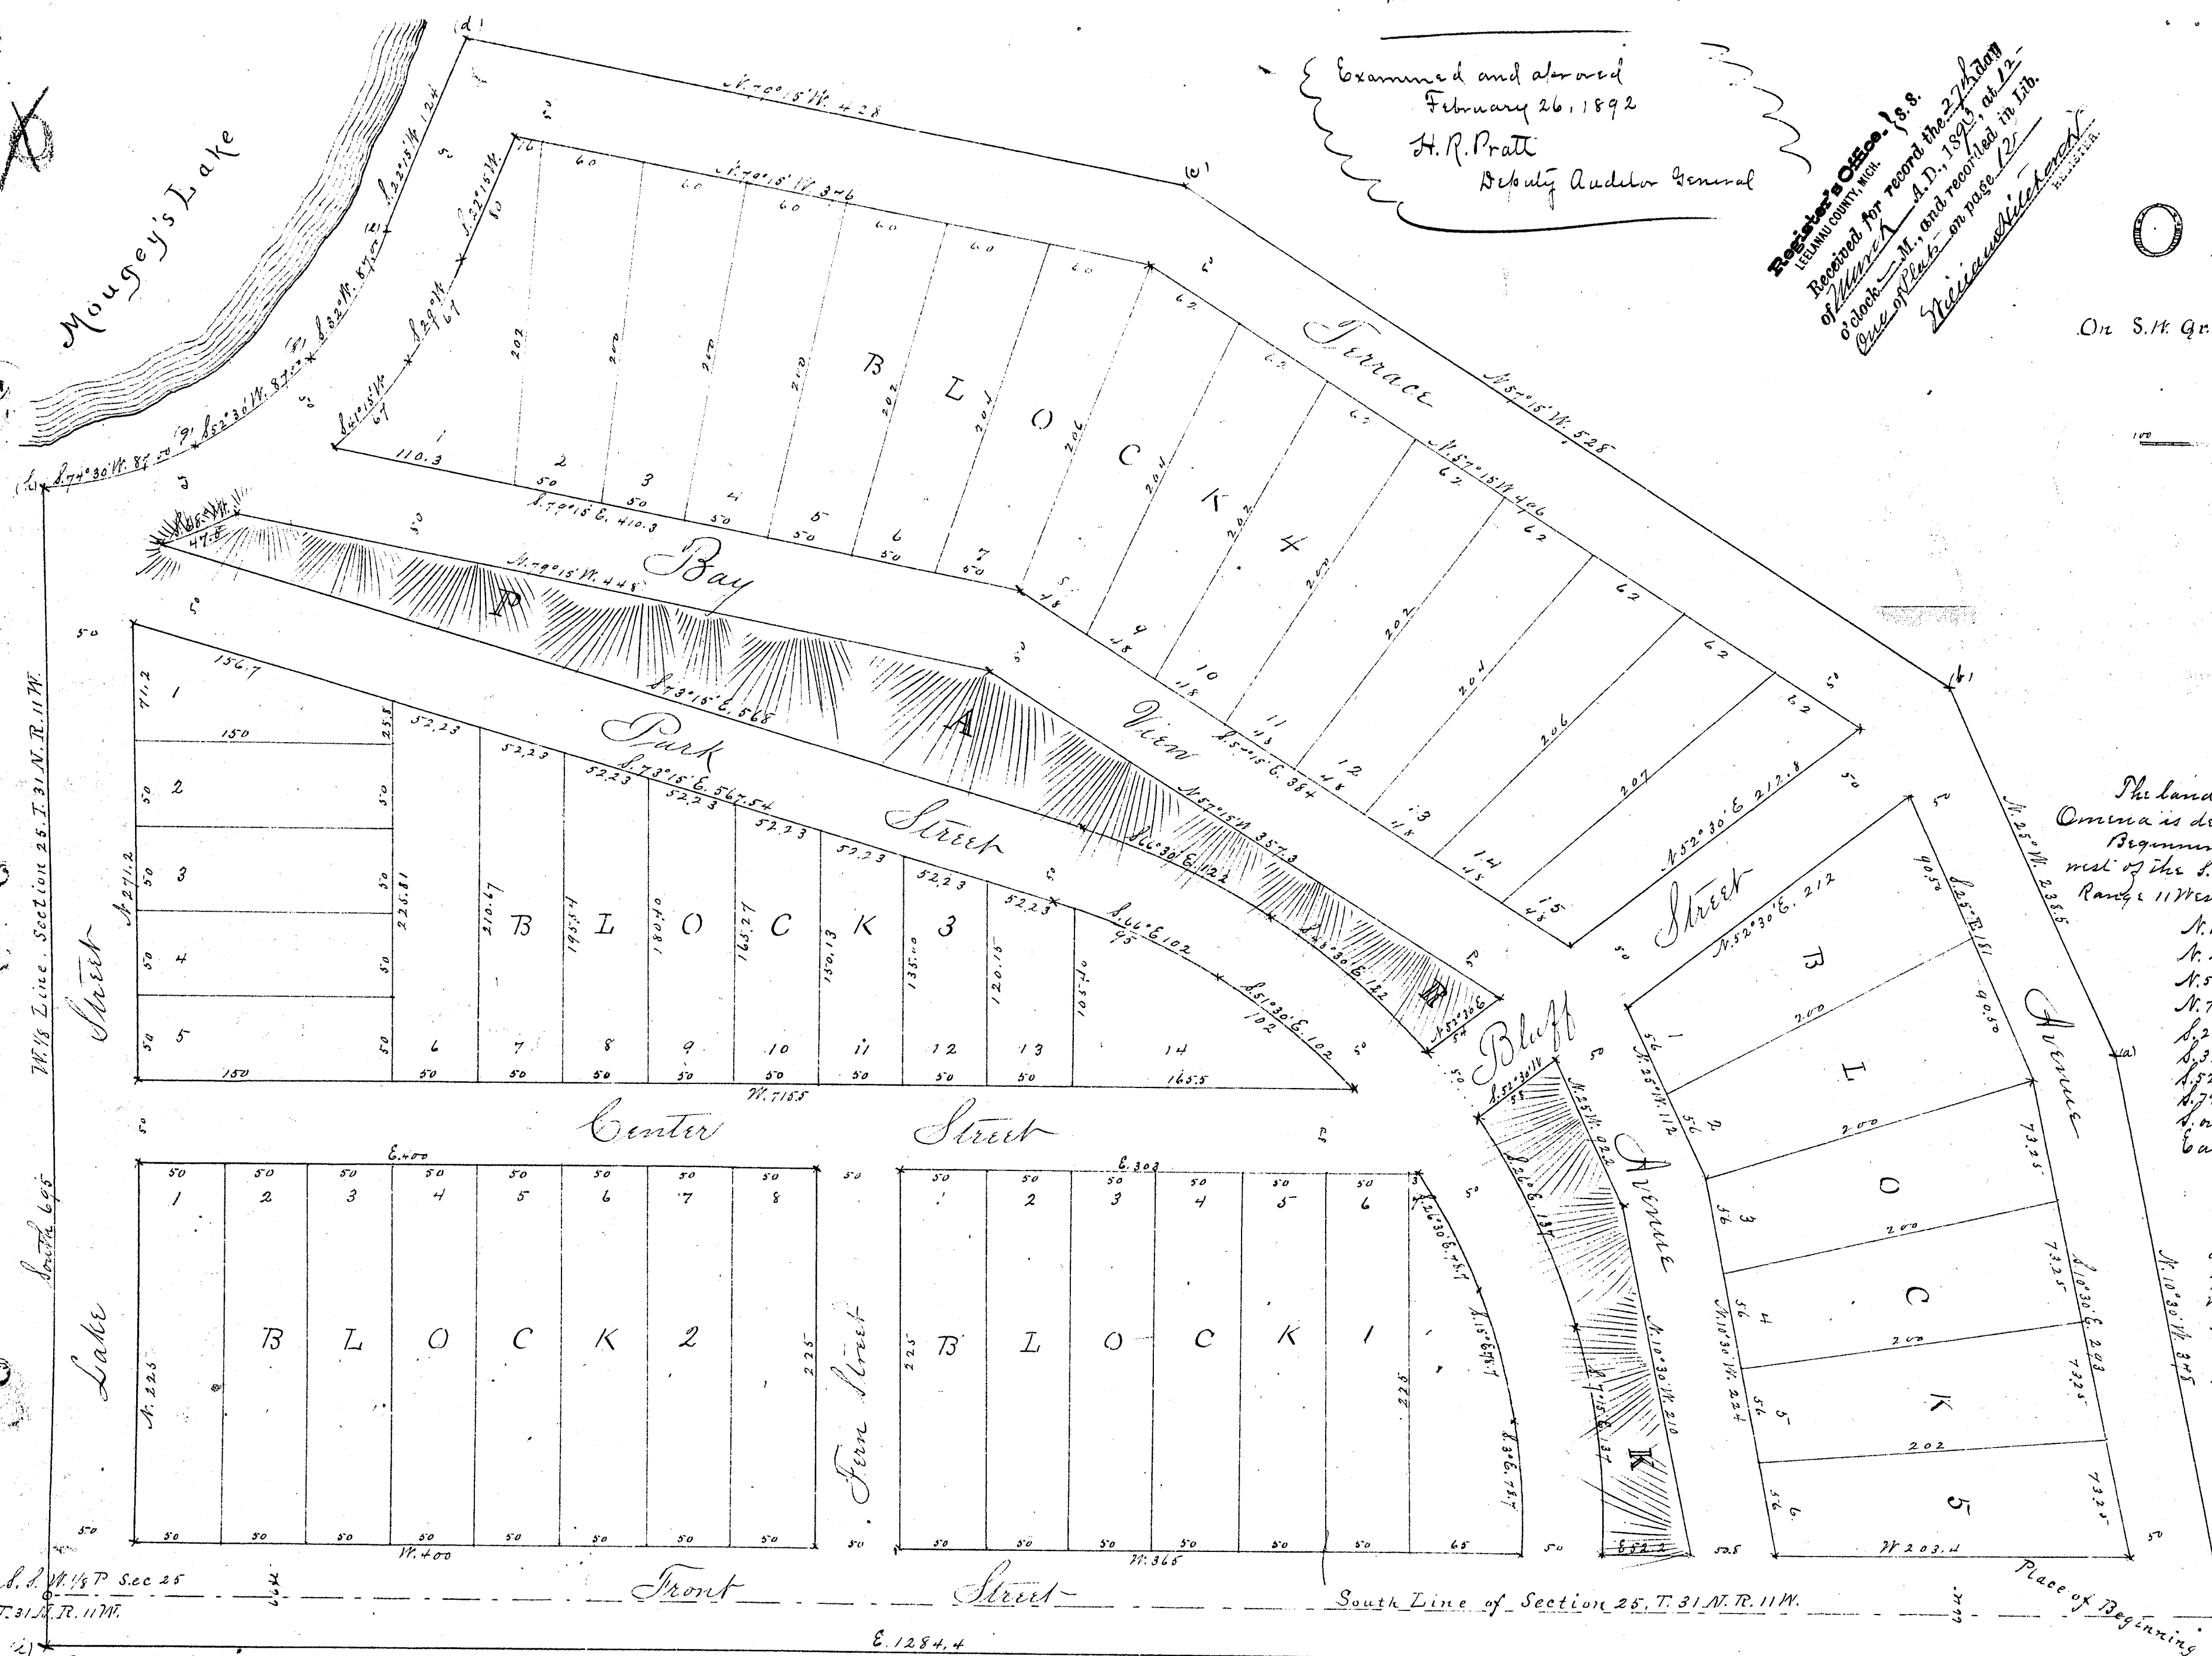

Examined and allowed
February 26, 1892
H. R. Pratt
Deputy Auditor General

Registered in Office of
LEGISLATIVE COUNCIL
Received for record the 27th day
of March A.D. 1892, at 12
o'clock P.M. and recorded in Lib.
Case of Plat on page 12
H. R. Pratt

OMENA

On S. 1/4 Gr. of Section 25, Town 31 N. R. 11 West.

Scale 166 2/3 Ft per Inch.

The land embraced in the annexed plat of
Omena is described as follows:
Beginning at a point 33 ft south and 44.18 ft
west of the S. 1/4 post of Section 25, Town 31 North
Range 11 West and thence running
N. 10° 30' W. 378.00 ft to station (a), thence
N. 25° 00' W. 238.50 " " (b) "
N. 57° 15' W. 528.00 " " (c) "
N. 79° 15' W. 428.00 " " (d) "
S. 22° 15' W. 124.00 " " (e) "
S. 32° 00' W. 87.00 " " (f) "
S. 52° 30' W. 87.00 " " (g) "
N. 74° 30' W. 87.00 " " (h) "
South 698.00 " " (i) "
East 1284.00 " " (j) "
Place of Beginning

I hereby certify that the plat herein
delimited is a correct one, and that
permanent monuments consisting of
iron or posts have been planted at
points marked thus (x) as shown above
at all angles in the boundaries of the
land platted and at all intersections
of streets or streets and alleys
H. O. Greene
Surveyor

State of Michigan
County of Leelanau
We, William Hatchcock, Register
of Deeds, and W. O. Greene, Sur-
veyor, hereby certify that we have each
carefully compared this copy with the original plat of
Omena and that it is an exact copy thereof and of the
whole of such original map or plat.
W. O. Greene Surveyor
William Hatchcock Register
RECEIVED AND FILED
DEPUTY AUDITOR GENERAL'S OFFICE
Mar 29 1892
H. R. Pratt
Deputy Auditor General

State of Michigan
County of Leelanau
We, William Hatchcock
Register of Deeds, and W. O. Greene, Sur-
veyor, hereby certify that we have each
carefully compared this copy with the original plat of
Omena and that it is an exact copy thereof and of the
whole of such original map or plat.
W. O. Greene Surveyor
William Hatchcock Register

Know all men by these presents that we, Lewis Vought individually, and Susanna Vought, his wife
Elmer C. Vought, unmarried, J. E. H. McLean, unmarried, Samuel M. Runk and Susie A. Runk, his wife, and
Lewis Vought, trustee for Elmer C. Vought, J. E. H. McLean and Samuel M. Runk, have caused the land
embraced in the annexed plat to be surveyed, laid out, and platted, to be known as Omena and that the
streets and alleys as shown on said plat are hereby dedicated to the use of the public.
State of Ohio, Hamilton Co - ss
On this 8th day of December A.D. 1891, before me, a notary public
in and for said county, personally came the above named Lewis Vought, individually
and Susanna Vought, his wife, Elmer C. Vought, unmarried, J. E. H. McLean, unmarried
and Samuel M. Runk and Susie A. Runk, his wife, and Lewis Vought, trustee for said Elmer C. Vought
unmarried, J. E. H. McLean, unmarried, and Samuel M. Runk, known to me
to be the persons who executed the above dedication and acknowledged
the same to be their free act and deed.
E. J. Howard, Notary Public, Hamilton Co
Signed and sealed
in presence of
H. M. Robinson
E. J. Howard
Lewis Vought
Susanna M. Vought
Elmer C. Vought
J. E. H. McLean
Samuel M. Runk
Susie A. Runk
Lewis Vought, Trustee
and parties

13634

8913

Mougey's Lake


Examined and approved
February 26, 1892
H. R. Pratt
Deputy Register General

Register's Office, 8.8.
LELAND COUNTY, MICH.
Received for record the 2nd day of
March A.D. 1892, at 11
o'clock A.M. and recorded in 1th
book of plat on page 121
H. R. Pratt

OMENA


On S.W. 1/4 of Section 25, Town 31 N., R. 11 W.

1/8, 66 2/3 Ft per Inch.

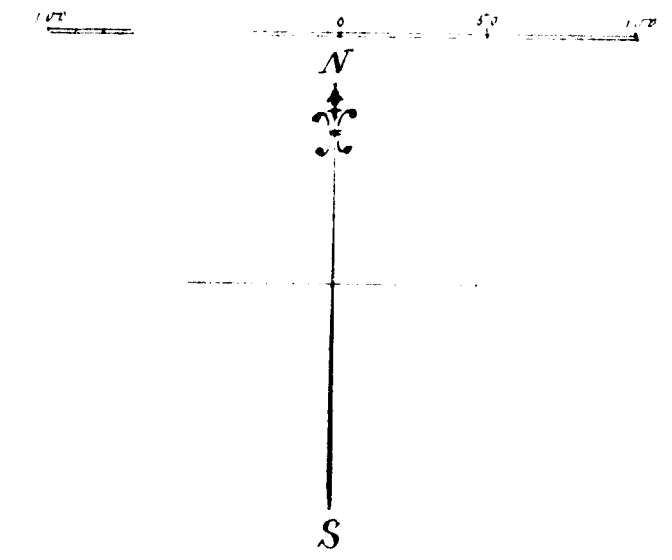

The land embraced in the annexed plat of
Omena is described as follows:
Beginning at a point 33 ft south and 24.18 ft
west of the S.W. 1/4 post of Section 25, Town 31 North
Range 11 West and thence running
N. 10° 30' W. 378.00 ft to Station (a), thence
N. 25° 00' W. 238.50 " (b)
N. 5° 15' W. 528.00 " (c)
N. 79° 15' W. 428.00 " (d)
S. 22° 15' W. 124.00 " (e)
S. 32° 00' W. 87.00 " (f)
S. 72° 30' W. 87.00 " (g)
S. 74° 30' W. 87.00 " (h)
South 698.00 " (i)
East 1284.00 " (j)
Place of Beginning

I hereby certify that the plat herein
delineated is a correct one, and that
permanent monuments consisting of
wooden posts have been planted at
points marked thus (x) as shown shown
at all angles in the boundaries of the
land plotted and at all intersections
of streets or ditches and alleys
H. D. Greene
Surveyor

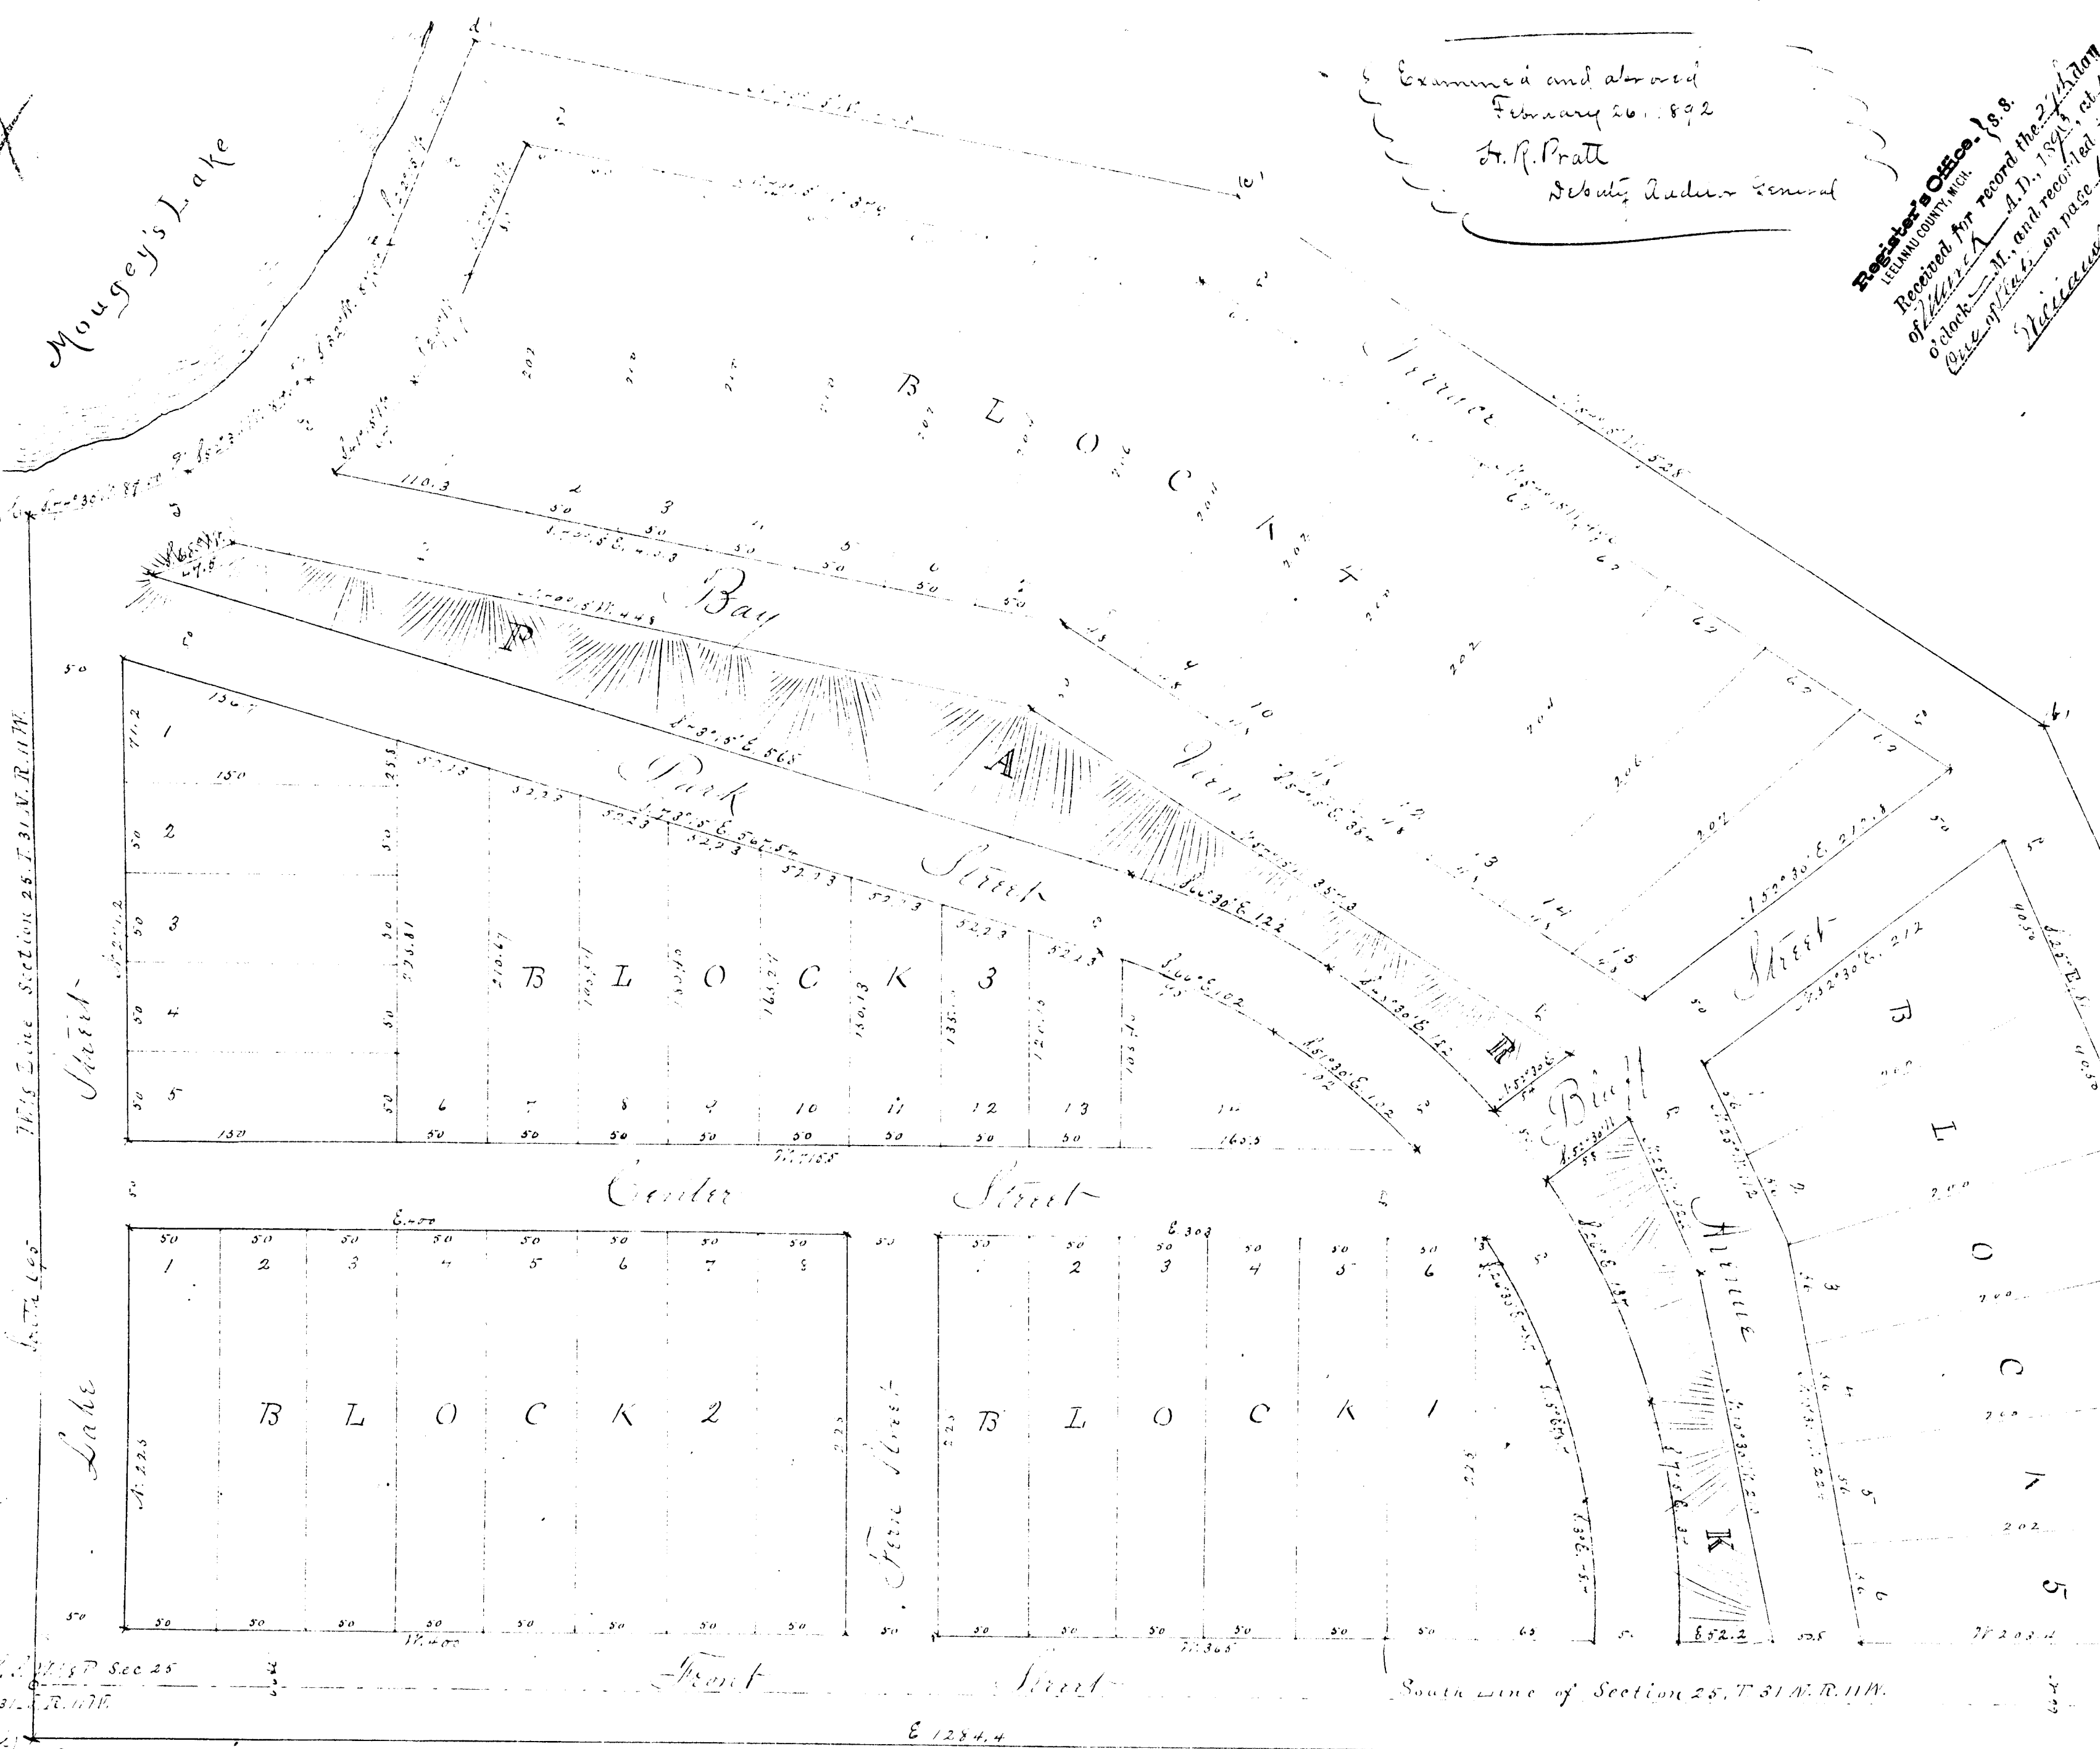

S. 1/4 Sec 25
T. 31 N., R. 11 W.

State of Michigan
County of Lapeer
We, William H. Hitchcock, Register
of deeds and H. D. Greene, Surveyor, hereby certify that we have each
carefully compared this copy with the original plat of
Omena and that it is an exact copy thereof and of the
other of such original made on plat.
H. D. Greene Surveyor
William H. Hitchcock Register

State of Michigan
County of Lapeer
We, William H. Hitchcock, Register
of deeds and H. D. Greene, Surveyor, hereby certify that we have each
carefully compared this copy with the original plat of
Omena and that it is an exact copy thereof and of the
other of such original made on plat.
H. D. Greene Surveyor
William H. Hitchcock Register

Know all men by these presents that we, Lewis Wright individually, and Susanna Wright, his wife,
Elmer C. Wright, unmarried, D. E. M. Lean, unmarried, Samuel M. Rank and Lucie A. Rank, his wife, and
L. Frank, wife of Elmer C. Wright, D. E. M. Lean and Samuel M. Rank, brothers, have caused the land
embraced in the annexed plat to be surveyed, laid out, and plotted to be known as Omena and that the
streets and alleys as shown on said plat are hereby dedicated to the use of the public.
State of Ohio, Hamilton Co - ss
On this 8th day of December A.D. 1891, before me, a notary public
in and for said county, personally came the above named Lewis Wright individually
and Susanna Wright, his wife, Elmer C. Wright, unmarried, D. E. M. Lean, unmarried,
and Samuel M. Rank and Lucie A. Rank, his wife, and L. Frank, wife of Elmer C. Wright,
unmarried, D. E. M. Lean, unmarried, and Samuel M. Rank, husband to me
to be the person who executed the above dedication and acknowledged
the same to be their free act and deed.
G. J. Howard, Notary Public, Hamilton Co.
Lewis Wright
Susanna M. Wright
Elmer C. Wright
D. E. M. Lean
Samuel M. Rank
Lucie A. Rank
L. Frank Wright

13634