4002

PLAT OF LaRue's First ADDITION TO EMPIRE.
LEELANAU COUNTY Michigan

State of Michigan } ss
County of Leelanau }

We William A Hitchcock Register of Deeds and Frank S Haswell Surveyor hereby certify that we have each carefully compared this copy of the recorded Plat of LaRue's First Addition to the village of Empire Leelana County Mich and that is an exact transcript there from and of the whole of said Plat

William A Hitchcock
Register of Deeds.

Frank S Haswell
Surveyor

State of Michigan } ss
County of Leelanau }

Received for record this day of Jan 1893 at o'clock M and recorded in Liber of village Plats on page

Register of Deeds

LaRue's First Addition to the village of Empire as delineated on this Plat is laid out on the East half of the South East quarter of Section Twenty four (24) of Township Twenty Eight (28) North of Range Fifteen (15) West. Leelanau County Michigan. And is more particularly defined as follows. Commencing at the One half quarter (1/2 1/4) post South of the East quarter (1/4) post of said section. Thence South on Section line Seven hundred fourteen and thirty five hundredths (714.35) feet. Thence North Eighty nine degrees and Thirty seven minutes West (89° 37' W) Thirteen hundred Thirty four and thirteen hundredths (1334.13) feet Thence North Thirty one minutes West (N 30' W). One hundred Eighty three (183) feet. Thence South Eighty nine degrees and Thirty seven minutes East (S 89° 37' E) Nine hundred Fifty four (954) feet. Thence North Eight hundred seventy six (876) feet. Thence South Eighty nine degrees and Thirty seven minutes West. (N 89° 37' W) Seven hundred Eighty six (786) feet. Thence North One hundred thirty seven and one half (137½) feet. Thence South Eighty nine degrees and Thirty seven minutes East (S 89° 37' E) Eleven hundred sixty six and thirteen hundredths (1166.13) feet. Thence South on Section line Four hundred and Eighty two and one half (482½) feet. to place of beginning.

IN DEDICATION whereof the proprietors thereof John LaRue and Sophia Ann LaRue his wife have caused the same to be platted to be known as LaRue's First addition to the village of Empire Leelanau Co. Michigan, and hereby set apart for public use the streets and alleys designated as such.

IN TESTIMONY whereof the said proprietors have hereby attached their signatures and seals this 12th day of June 1893

In Presence of
E. A. Voice
Frank S Haswell

John LaRue .. L.S.
Sophia Ann LaRue .. L.S.

State of Michigan } ss
County of Leelanau }

On this 12th day of June 1893 personally came before me the subscriber a Notary Public in and for said County John LaRue and Sophia Ann LaRue his wife to me well known as the proprietors of the annexed Plat who acknowledge the execution thereof to be their free act and deed

E A Voice
Notary Public

State of Michigan } ss.
County of Leelanau }

I hereby certify that this is a correct Plat of LaRue's First Addition to the village of Empire Leelanau Co Mich. as surveyed and laid out by me. That said Plat is made to a scale of Two hundred feet to an inch and that all dimensions are given in figures denoting feet and hundredths. I further certify that permanent monuments have been planted at all points marked thus ○ at all angles of boundary and at all intersections of streets or of streets and alleys

Frank S. Haswell
Surveyor

State of Michigan } ss
County of Leelanau }

We William A Hitchcock Register of Deeds and Frank S. Haswell Surveyor here by certify that we have each carefully compared this duplicate with the Original Plat of LaRue's First addition to Empire Leelanau Co. Michigan and that it is an exact copy thereof and of the whole thereof

William A Hitchcock
Register of Deeds

Frank. S. Haswell
Surveyor

Register's Office. } S. S.
LEELANAU COUNTY, MICH.
Received for record the 13 day of July A. D., 1893, at 11 o'clock A. M., and recorded in Lib. One of Plats on page 45
William A Hitchcock
REGISTER.

Examined and Approved
June 17 1893
D B Hirgel
Deputy Auditor General

RECEIVED AND FILED
IN AUDITOR GENERAL'S OFFICE
July 15 1893
Deputy Auditor General.

STATE OF MICHIGAN, } ss.
LEELANAU COUNTY,
Leland, Mich. July 18th 1893
This instrument was received for record this day, as proper certificate was furnished in compliance with Sect. 125, of Senate Bill No. 199, File 212, Act of 1893.
William A Hitchcock
Register of Deeds, Leelanau Co. Mich.

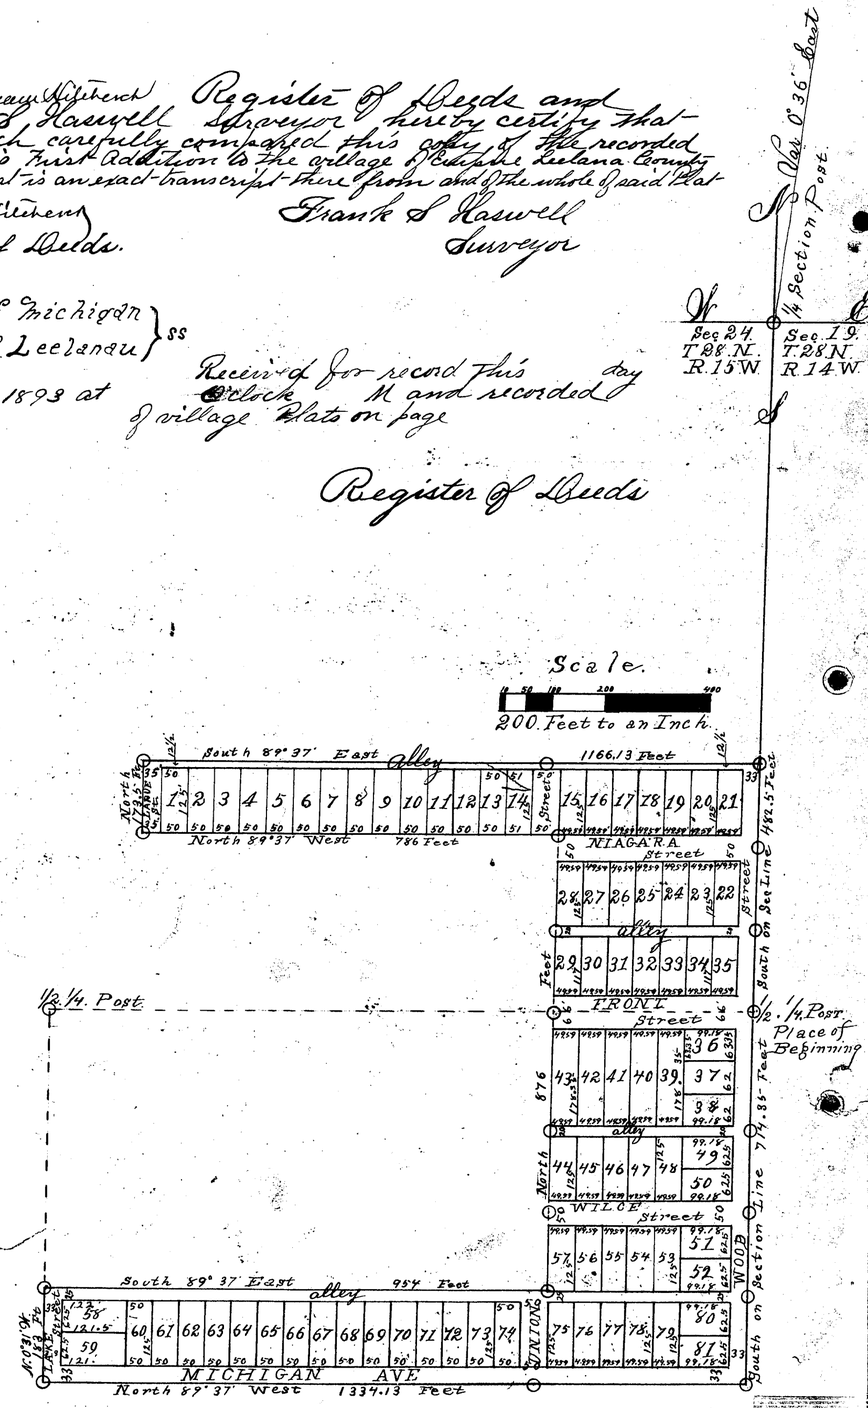

1393

PLAT OF LaRue's First ADDITION TO "EMPIRE" LEELANAU COUNTY Michigan

La Rue's First Addition to the village of Empire as delineated on this Plat is laid out on the East half of the South East Quarter of Section Twenty four (24) of Township Twenty Eight (28) North of Range Fifteen (15) West. Leelanau County Michigan. And is more particularly defined as follows. Commencing at the One hundred (1/2 M) post South of the East quarter (1/4) post of said Section. Thence South on Section line Seven hundred fourteen and thirty five hundredths (714.35) feet. Thence North Eighty nine degrees and Thirty seven minutes West (89° 37' W) Thirteen hundred thirty four and thirteen hundredths (1334.13) feet. Thence North Thirty one minutes West (N 31' W) One hundred Eighty three (183) feet. Thence South Eighty nine degrees and Thirty seven minutes East (S 89° 37' E) Nine hundred Fifty four (954) feet. Thence North Eight hundred seventy six (876) feet. Thence North Eighty nine degrees and Thirty seven minutes West (N 89° 37' W) Seven hundred Eighty six (786) feet. Thence North One hundred thirty seven and one half (137½) feet. Thence South Eighty nine degrees and Thirty seven minutes East (S 89° 37' E) Eleven hundred sixty six and thirteen hundredths (1166.13) feet. Thence South on Section line Four hundred and Eighty two and one half (482½) feet to place of beginning.

IN DEDICATION whereof the proprietors thereof John LaRue and Sophia On LaRue his wife have caused the above to be platted to be known as LaRue's First Addition to the village of Empire Leelanau Co. Michigan, and hereby set apart for public use the streets and alleys designated as such.

IN TESTIMONY whereof the said proprietors have hereby attached their signatures and seals this 12th day of June 1893

In Presence of
E. A. Voice
Frank S. Haswell

John LaRue .. L.S.
Sophia On. LaRue .. L.S.

State of Michigan } ss
County of Leelanau }

On this 12th day of June 1893 personally came before me the subscriber a Notary Public in and for said County, John LaRue and Sophia On LaRue his wife to me well known as the proprietors of the annexed Plat who acknowledge the execution thereof to be their free act and deed.

E. A. Voice
Notary Public

State of Michigan } ss.
County of Leelanau }

I hereby certify that this is a correct Plat of La Rue's First Addition to the village of Empire Leelanau Co. Mich. as surveyed and laid out by me. That said Plat is made to a scale of Two hundred feet to an inch and that all dimensions are given in figures denoting feet and hundredths. I further certify that permanent monuments have been planted at all points marked thus ○ at all angles of boundary and at all intersections of streets or of streets and alleys

Frank S. Haswell
Surveyor

State of Michigan } ss
County of Leelanau }

We William Hilchcock Register of Deeds and Frank S. Haswell Surveyor here by certify that we have each carefully compared this duplicate with the Original Plat of La Rue's first addition to Empire Leelanau Co. Michigan and that it is an exact copy thereof and of the whole thereof

William Hilchcock
Register of Deeds

Frank S. Haswell
Surveyor

Examined and Approved
June 17 1893
D B Ainger
Deputy Auditor General

State of Michigan } ss
County of Leelanau }

We William Hilchcock Register of Deeds and Frank S Haswell Surveyor hereby certify that we have each carefully compared this copy of the recorded Plat of La Rue's First Addition to the village of Empire Leelanau County Mich and that is an exact transcript therefrom and of the whole of said Plat

William Hilchcock
Register of Deeds.

Frank S Haswell
Surveyor

State of Michigan } ss
County of Leelanau }

Received for record this day of 1893 at o'clock M and recorded in Liber of village Plats on page

Register of Deeds

Register's Office. } ss.
LEELANAU COUNTY, MICH.
Received for record the 18 day of July A.D., 1893, at 11 o'clock A.M., and recorded in Lib. One of Plats on page 15
William Hilchcock
REGISTER

4002

STATE OF MICHIGAN, } ss.
LEELANAU COUNTY,
Leland, Mich. July 18th 1893.
This instrument was received for record this day, as proper certificate was furnished in compliance with Sect. 135, of Senate Bill No. 199, File 212, Act of 1893.
William Hilchcock
Register of Deeds, Leelanau Co. Mich.

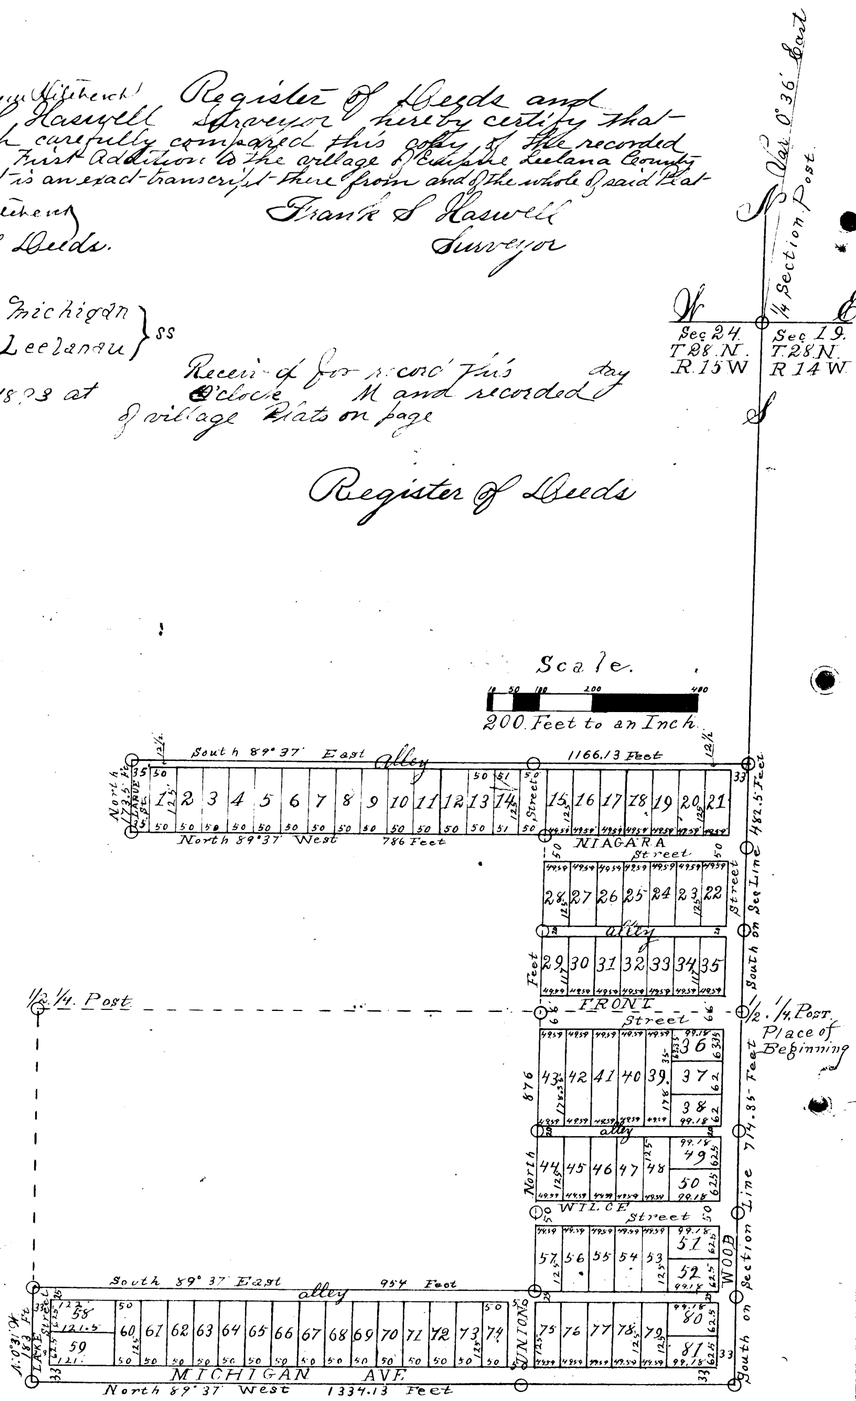

1993