Weise and Rabaut's
Subn of Lots 4, 5 and 6
O'Flynn's Subn of P.C. 688
Fairview, Wayne Co., Mich

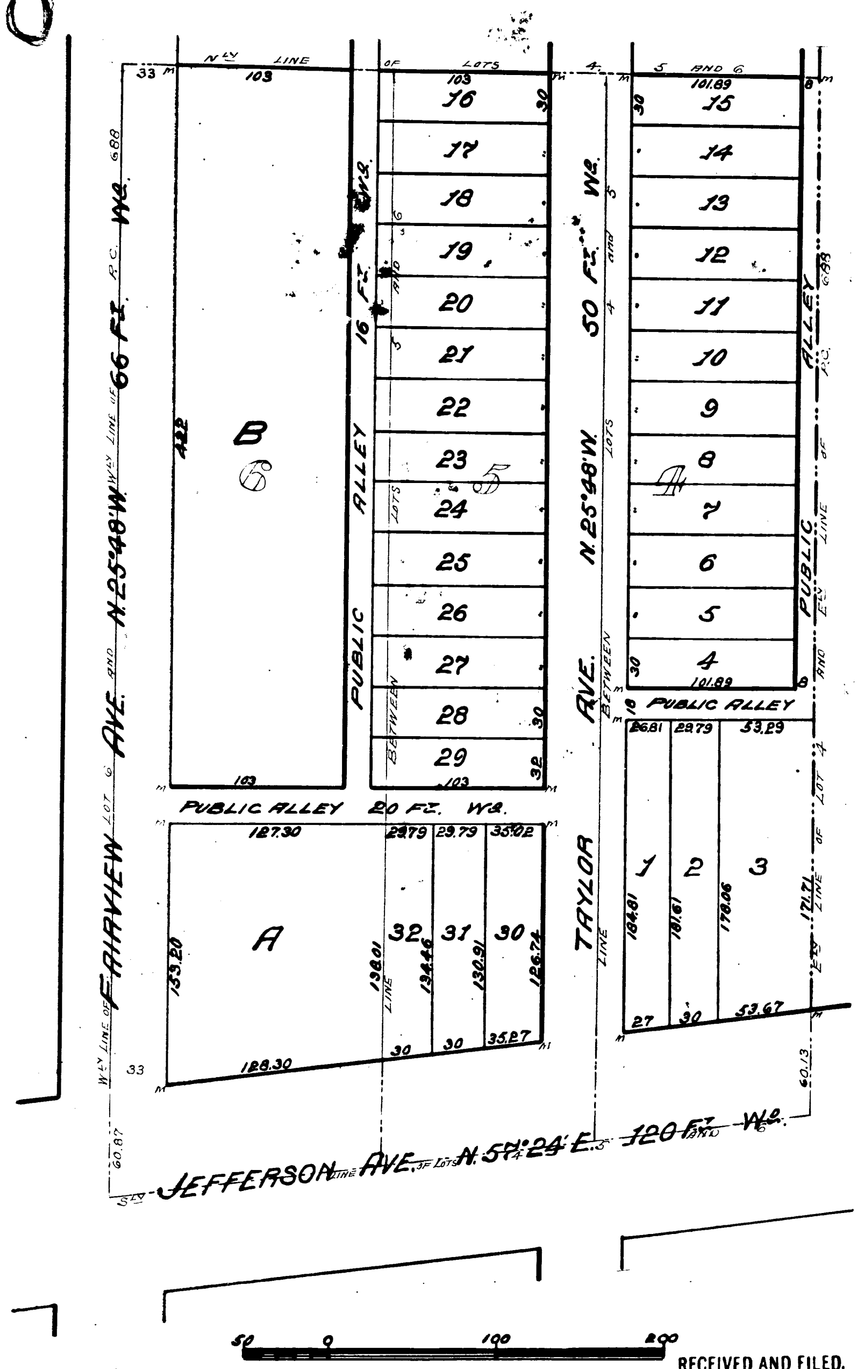

Know all Men by these Presents: That we, Paul A. Weise and Barbara Weise, his wife, and John C. Rabaut and Mary Rabaut, his wife, have caused to be made for record this map of "Weise and Rabauts Subdivision of Lots 4, 5 and 6, O'Flynns Subdivision, Private Claim 688, Fairview, Wayne County, Michigan." by Thomas Campaw & Son, Surveyors, and we hereby adopt the same and dedicate the Streets and Alleys shown for the use of the public.

Witness our Hands and Seals this Nineteenth day of February, A.D. 1906

In Presence of
Edmund A. Vien
Ariel De Vogelaer

Paul A. Weise [L.S.]
Barbara Weise [L.S.]
John C. Rabaut [L.S.]
Mary Rabaut [L.S.]

State of Michigan } ss.
County of Wayne }

On this Nineteenth day of February A.D. 1906, before me, the subscriber, a Notary Public in and for said County, personally appeared Paul A. Weise and Barbara Weise, his wife, John C. Rabaut and Mary Rabaut, his wife, known to me to be the same persons who executed the above instrument and who acknowledged the same to be their free act and deed.

Ariel De Vogelaer,
Notary Public.
Wayne County, Michigan.
My commission expires June 24th 1908.

State of Michigan } ss.
County of Wayne } We, O. P. Smalley, Register of Deeds and Thomas Campaw & Son, Surveyors, hereby certify that we have each carefully compared this copy with the plat of "Weise and Rabauts Subdivision of Lots 4, 5 and 6, O'Flynns Subdivision, Private Claim 688, Fairview, Wayne County, Michigan" and that it is an exact copy thereof and of the whole of such original map or plat

O. P. Smalley, Register of Deeds.
Thomas Campaw & Son, Surveyors.

State of Michigan } ss.
County of Wayne } We, O. P. Smalley, Register of Deeds and Thomas Campaw & Son, Surveyors, hereby certify that we have each carefully compared the annexed copy with the plat of "Weise and Rabauts Subdivision of Lots 4, 5 and 6, O'Flynns Subdivision, Private Claim 688, Fairview, Wayne County, Michigan" now of record in the office of said Register of Deeds, and that it is a true transcript therefrom and of the whole of such record.

O. P. Smalley, Register of Deeds.
Thomas Campaw & Son, Surveyors.

Examined and Approved.
Feby 24 1906.
John S. Wilkinson.
Deputy Auditor General.

County of Wayne, ss.
This instrument was received for record the 12th day of March 1906 at 12 o'clock M. and recorded in Liber 14 of Deeds, on page 45 as proper certificate was furnished in compliance with Sect. 155, of Senate Enl Act No. 179 title 24, Act of 1888.
O. P. Smalley, Register of Deeds.

We hereby certify that the plat hereon delineated is a correct one and that permanent monuments consisting of White Oak stakes have been planted at points marked "M" as thereon shown at all angles in the boundaries of the land platted and at all intersections of streets or streets and alleys.

Thomas Campaw & Son
Surveyors.

RECEIVED AND FILED.
IN AUDITOR GENERAL'S OFFICE,
Aug 30 1906.
Deputy Auditor General.

Accepted February 19/06.
Albert M. Wendt, President
Fred. E. Smith, Clerk.

WEISE AND RABAUT'S
SUB^N OF LOTS 4, 5 AND 6
O'FLYNN'S SUB^N OF P.C. 688
FAIRVIEW, WAYNE CO., MICH

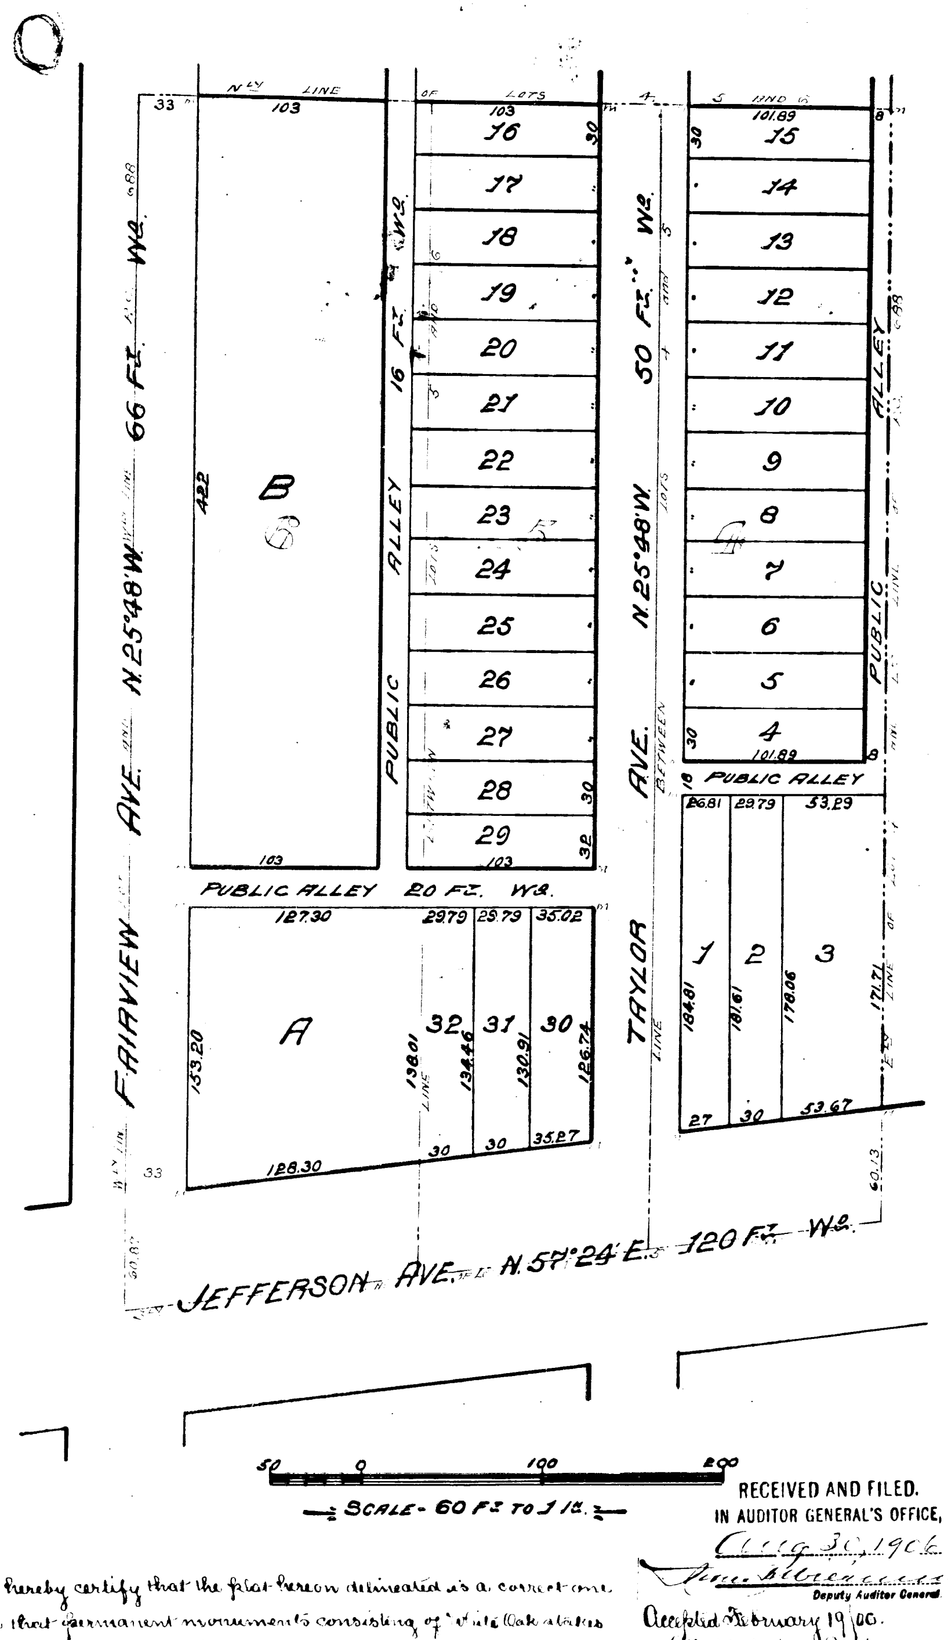

We hereby certify that the plat hereon delineated is a correct one and that permanent monuments consisting of White Oak stakes have been planted at points marked "M" as thereon shown at all angles in the boundaries of the said plat and at all intersections of streets, avenues and alleys.

Thomas Campau & Son
Surveyors.

RECEIVED AND FILED.
IN AUDITOR GENERAL'S OFFICE,
Feb 20, 1906.
Deputy Auditor General.

Accepted February 19/06.
Albert E. Wendt, President.
Fred. E. Smith, Clerk.

Know all Men by these Presents: That we, Paul A. Weise and Barbara Weise, his wife, and John C. Rabaut and Mary Rabaut, his wife, have caused to be made for record this map of "Weise and Rabauts Subdivision of Lots 4, 5 and 6, O'Flynns Subdivision, Private Claim 688, Fairview, Wayne County, Michigan." by Thomas Campau & Son, Surveyors, and we hereby adopt the same and dedicate the Streets and Alleys shown for the use of the public.

Witness our Hands and Seals this Nineteenth day of February, A.D. 1906

In Presence of
Edmund C. Vien
Acil De Vogelaer

Paul A. Weise [SS]
Barbara Weise [SS]
John C. Rabaut [SS]
Mary Rabaut [SS]

State of Michigan } ss.
County of Wayne }

On this Nineteenth day of February A.D. 1906, before me, the subscriber, a Notary Public in and for said County, personally appeared Paul A. Weise and Barbara Weise, his wife, John C. Rabaut and Mary Rabaut, his wife, known to me to be the same persons who executed the above instrument and who severally acknowledged the same to be their free act and deed.

Acil De Vogelaer,
Notary Public.
Wayne County, Michigan.
My commission expires June 24th 1908.

State of Michigan } ss.
County of Wayne }

We, O. P. Geer, Register of Deeds and Thomas Campau & Son, Surveyors, hereby certify that we have carefully compared this copy with the plat of "Weise and Rabauts Subdivision of Lots 4, 5 and 6, O'Flynns Subdivision, Private Claim 688, Fairview, Wayne County, Michigan" and that it is an exact copy thereof and of the whole of such original map or plat.

O. P. Geer, Register of Deeds.
Thomas Campau & Son Surveyors.

State of Michigan } ss.
County of Wayne }

We, O. P. Geer, Register of Deeds and Thomas Campau & Son, Surveyors, hereby certify that we have carefully compared the annexed copy with the plat of "Weise and Rabauts Subdivision of Lots 4, 5 and 6, O'Flynns Subdivision, Private Claim 688, Fairview, Wayne County, Michigan" now of record in the office of said Register of Deeds, and that it is a true transcript therefrom and of the whole of such record.

O. P. Geer, Register of Deeds.
Thomas Campau & Son Surveyors.

Examined and Approved
Feb'y 24 1906.
John S. Wilkinson.
Deputy Auditor General.

12th instrument was presented for record the ... day of March A.D. 1906 at ... o'clock A.M. and recorded in Liber ... 24 ... Plats on page ... 64 ... as proper certificate was endorsed thereon in compliance with Sect. 135, of Chapter 314 of the Laws of 1905, Act of 1905.

O. P. Geer, Register of Deeds.