


4511 4511

MESHOMACOPING

The Plat of Meshomacoping is laid out on a part of lot Five 's' of Section Nine 'q' of Township Thirtieth '30' North of Range Twelve '12' West in Leelanaw County Michigan and may be more closely defined as follows: Commencing on the East Line of Section Nine 'q' down hundred and sixty one '61' feet South of the East quarter of said section, thence defect eight '8' feet seven hundred thirty eight and three tenths '738.3' feet, thence defect left '90' feet four hundred eighty two and five tenths '482.5' feet to the shore of Carp Lake; thence South Easterly and North Easterly along the shore of Carp Lake to the East Line of Section Nine 'q' thence North along said East Line of Section Nine 'q' five hundred twenty five and five tenths '525.5' feet to the place of beginning.

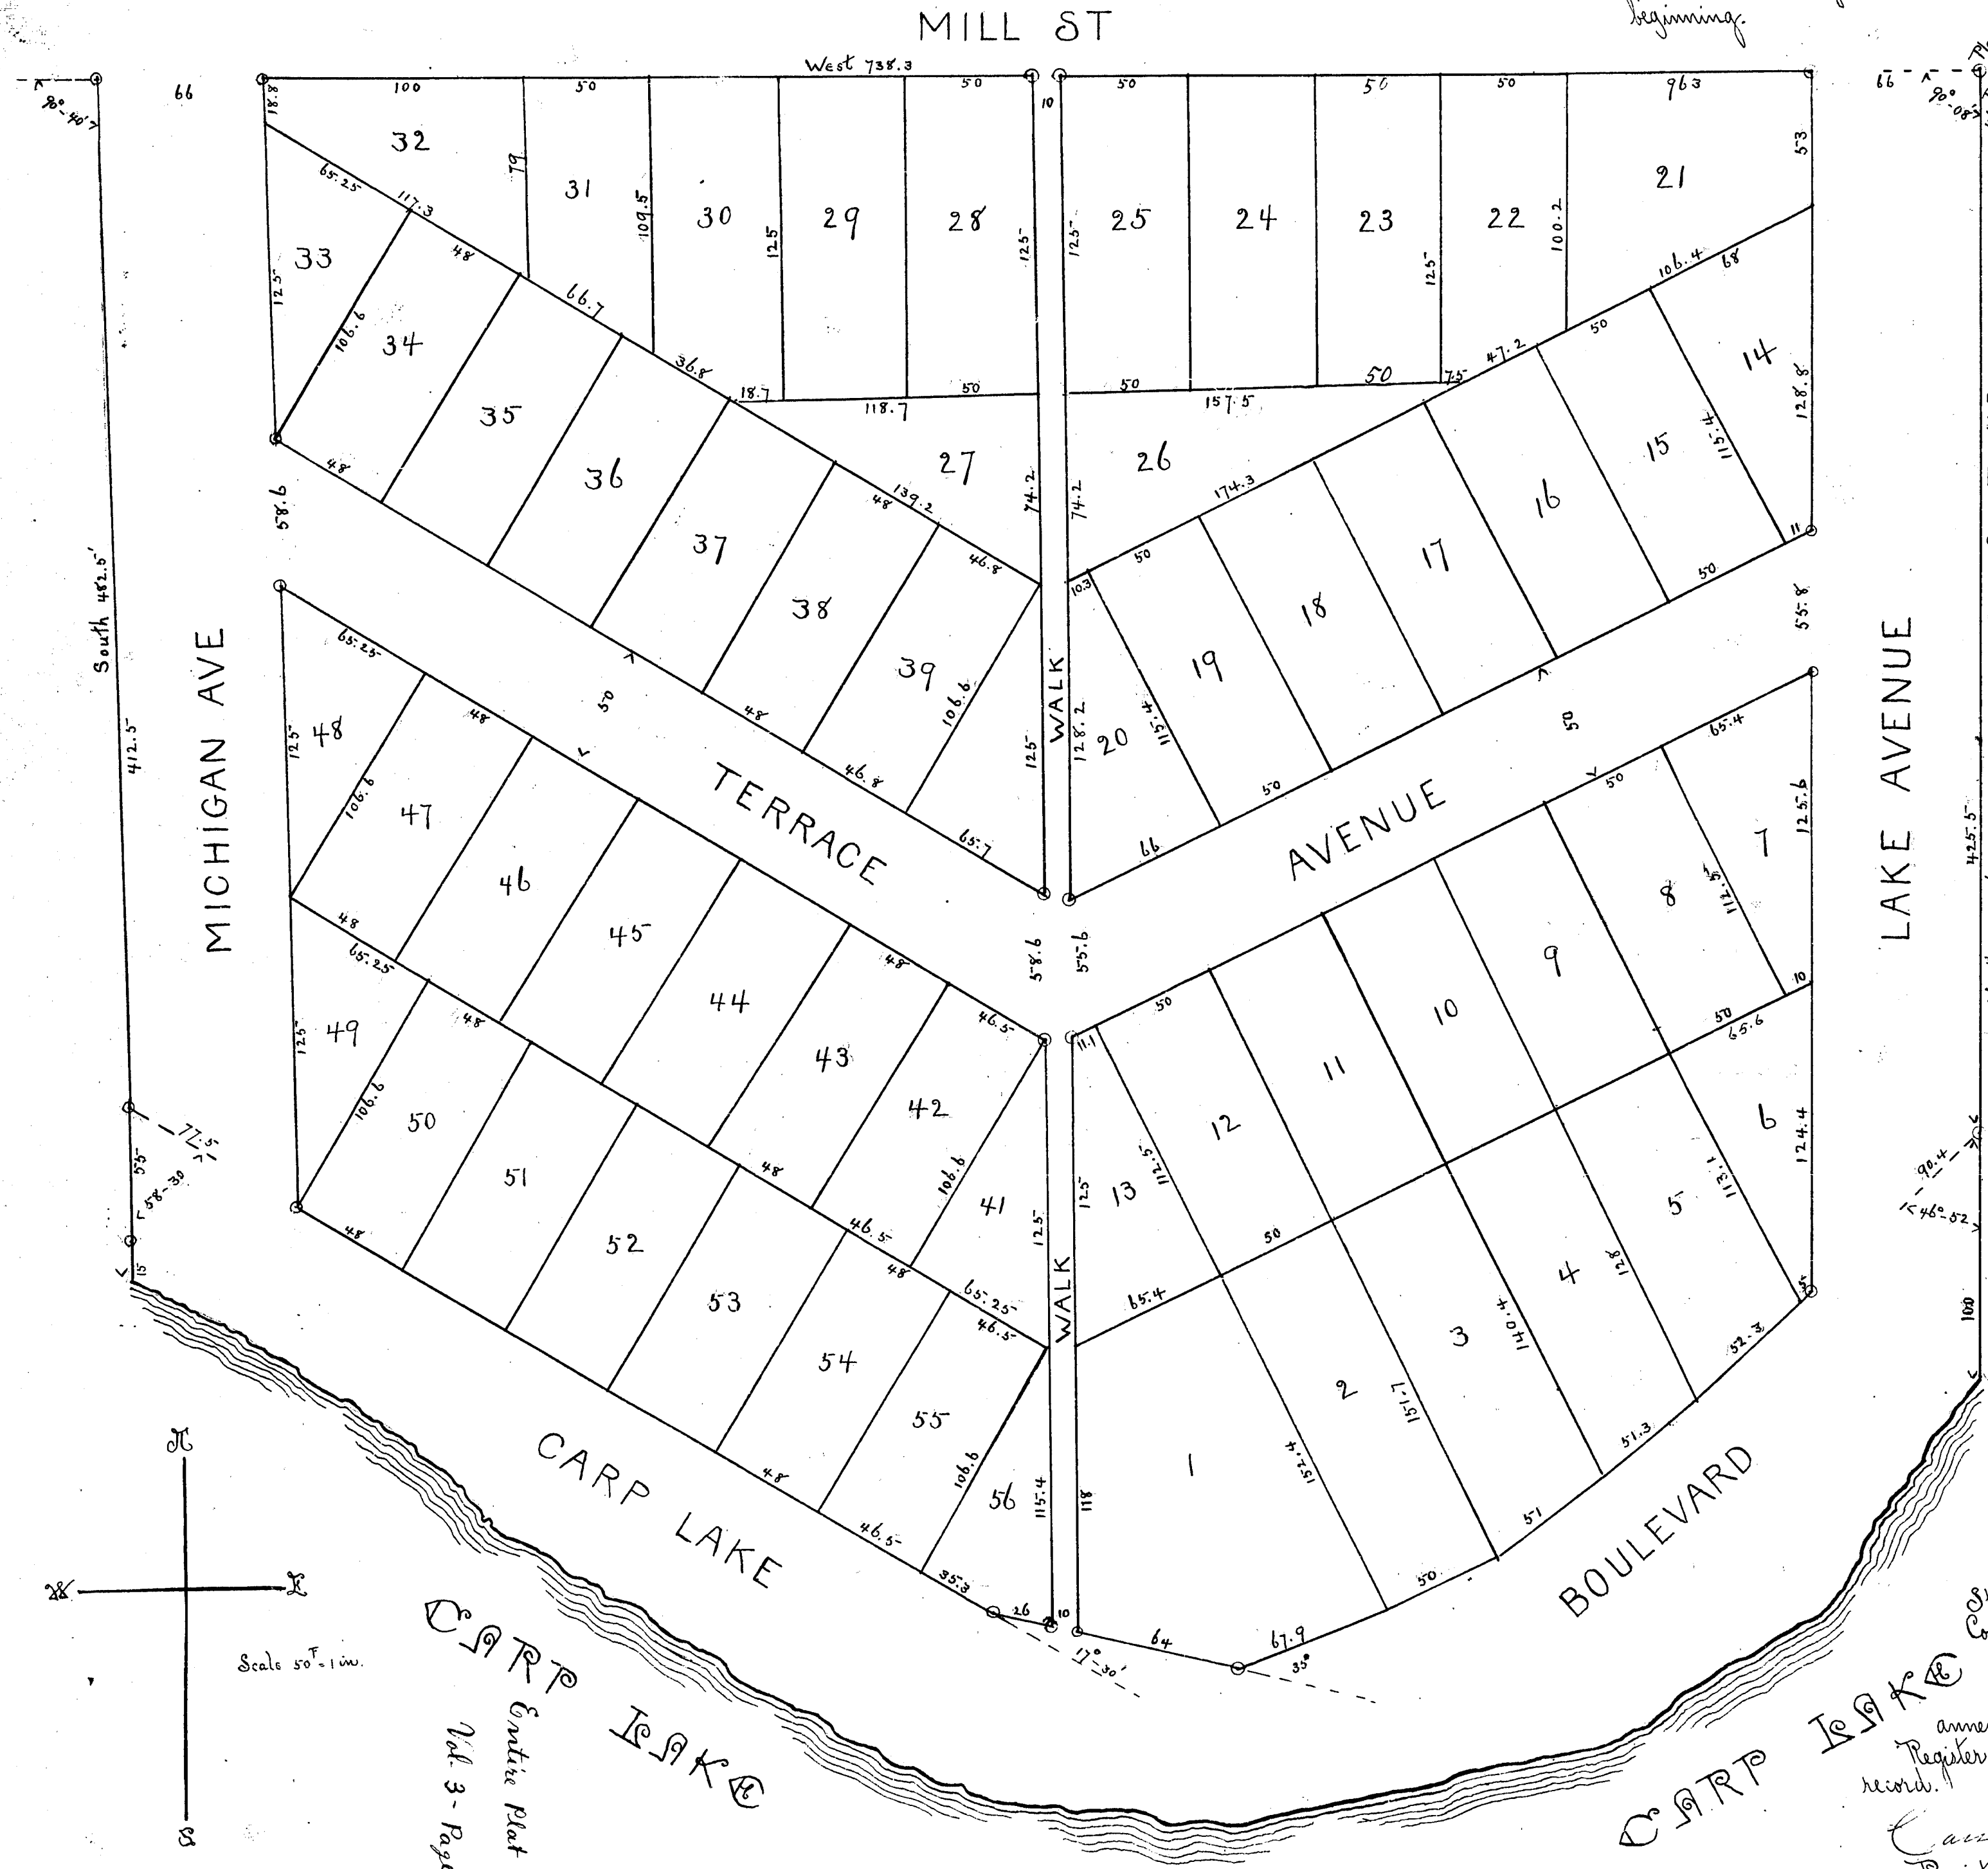

Now know all men by these Presents: that we, J. M. Watts and Minerva Watts, his wife of the County of Leelanaw, State of Michigan, as Proprietors, have caused the above described lands to be surveyed laid out and platted by J. M. Watts and we hereby dedicate the streets, drives, and walks of the same to the use of the public. Witness our hands and seals this 24th day of July 1897.

In presence of:
J. M. Watts L.S.
Minerva Watts L.S.
State of Michigan } S.S.
County of Leelanaw }

On this 24th day of July 1897 before me a Notary Public in and for said County personally appeared J. M. Watts and his wife Minerva Watts to me well known as the persons described in and who executed the above dedication and acknowledge the same to be their free act and deed
H. F. Northrup Notary Public.

Engineer's Certificate
I hereby certify that the plat herein delineated is a correct one and that permanent monuments of cedar have been planted at points marked thus 'o' at all angles of boundary and at all intersections of streets or of streets and walks.
H. F. Northrup, Civil Engineer.
Examined and Approved
August 4th 1897
John F. Wilkinson
Deputy Auditor General.

Register's Office } S.S.
Leelanaw County }

Received for record this 24th day of July at 7 o'clock A.M. and recorded in Liber of Village Plats on page 12, and I further certify that a certificate from the County Treasurer, that no tax liens held by the State or individual against the property platted and that all taxes due thereon have been paid for five years preceding the date of said plat, was presented to me at date of record.
Carson Warner, Register of Deeds.

State of Michigan } S.S.
County of Leelanaw }

We, Carson Warner, Register of Deeds and H. F. Northrup, Civil Engineer, hereby certify that we have each carefully compared this copy with the original plat of Meshomacoping and that it is an exact copy thereof and of the whole of such original map or plat.
Carson Warner, Register of Deeds.
H. F. Northrup, Civil Engineer.

RECORDED AND FILED
IN AUDITOR GENERAL'S OFFICE
JUL 28 1897
John F. Wilkinson
Deputy Auditor General.

State of Michigan } S.S.
County of Leelanaw }

We, Carson Warner, Register of Deeds and H. F. Northrup, Civil Engineer, hereby certify that we, each, have carefully compared the annexed copy with the plat of Meshomacoping now of record in the office of said Register of Deeds and that it is a true transcript therefrom and of the whole of such record.
Carson Warner, Register of Deeds.
H. F. Northrup, Civil Engineer.

13641

MESHOMACOPING

MILL ST

The Plat of Meshomacoping, is laid out on the E. 1/2 of Sec. 5 of T. 36 N. R. 12 W. of Township Thirty-six North of Range Twenty-two West in Leelanau County, Michigan and may be more fully defined as follows: Commencing at the East Line of Section Nine of eleven hundred and thirty-one West of the East quarter of Sec. 22, Section Twenty-eight, T. 36 N. R. 12 W. and running thence North eighty and three tenths degrees East, the distance of 100 feet to the shore of Carp Lake; thence South East along the shore of Carp Lake to the East Line of Section Nine of eleven hundred and thirty-one West of the East quarter of Sec. 22, Section Twenty-eight, T. 36 N. R. 12 W. and thence North along said East Line of Section Nine of eleven hundred and thirty-one West of the East quarter of Sec. 22, Section Twenty-eight, T. 36 N. R. 12 W. to the place of beginning.

Now know all men by these Presents: that we, J. M. Watts and Minerva Watts, his wife, of the County of Leelanau, State of Michigan, as Proprietors, have caused the above described lands to be surveyed, laid out and platted to be known as "Meshomacoping" and we hereby dedicate the streets, drives and walks of the same to the use of the public. Witness our hands and seals this 24th day of July 1897.

In presence of:
W. C. Wilson
R. J. Lobson

J. M. Watts L.S.
Minerva Watts L.S.

State of Michigan } S.S.
County of Leelanau }

On this 24th day of July 1897 before me as Notary Public in and for said County personally appeared J. M. Watts and his wife Minerva Watts to me well known as the persons described in and who executed the above dedication and acknowledged the same to be their free act and deed.

H. H. Barton Notary Public.

Engineer's Certificate

I hereby certify that the plat herein delineated is a correct one and that permanent monuments of cedar have been planted at points marked thus 'o' at all angles of boundary and at all intersections of streets or of streets and walks.

H. F. Northrup, Civil Engineer.

Examined and Approved
August 4th 1897
John F. Wilkinson
Deputy Auditor General.

Register's Office } S.S.
Leelanau County }

Received for record this 24th day of July at 7 o'clock A.M. and recorded in Liber of Village Plats on page 12 and I further certify that a certificate from the County Treasurer, that no tax liens held by the State or individual against the property platted and that all taxes due thereon have been paid for five years preceding the date of said plat, was presented to me at date of record.

Carson Warner, Register of Deeds.

State of Michigan } S.S.
County of Leelanau }

We, Carson Warner, Register of Deeds and H. F. Northrup, Civil Engineer, hereby certify that we have each carefully compared this copy with the original plat of Meshomacoping and that it is an exact copy thereof and of the whole of each original map or plat.

Carson Warner
Register of Deeds.

H. F. Northrup,
Civil Engineer.

RECORDED AND FILED
IN AUDITOR GENERAL'S OFFICE


Sept 8th 1897
John F. Wilkinson

State of Michigan } S.S.
County of Leelanau }
We, Carson Warner, Register of Deeds and H. F. Northrup, Civil Engineer, hereby certify that we each have carefully compared the annexed copy with the plat of Meshomacoping now of record in the office of said Register of Deeds and that it is a true transcript therefrom and of the whole of such record.

Carson Warner
Register of Deeds.

H. F. Northrup,
Civil Engineer.

13641

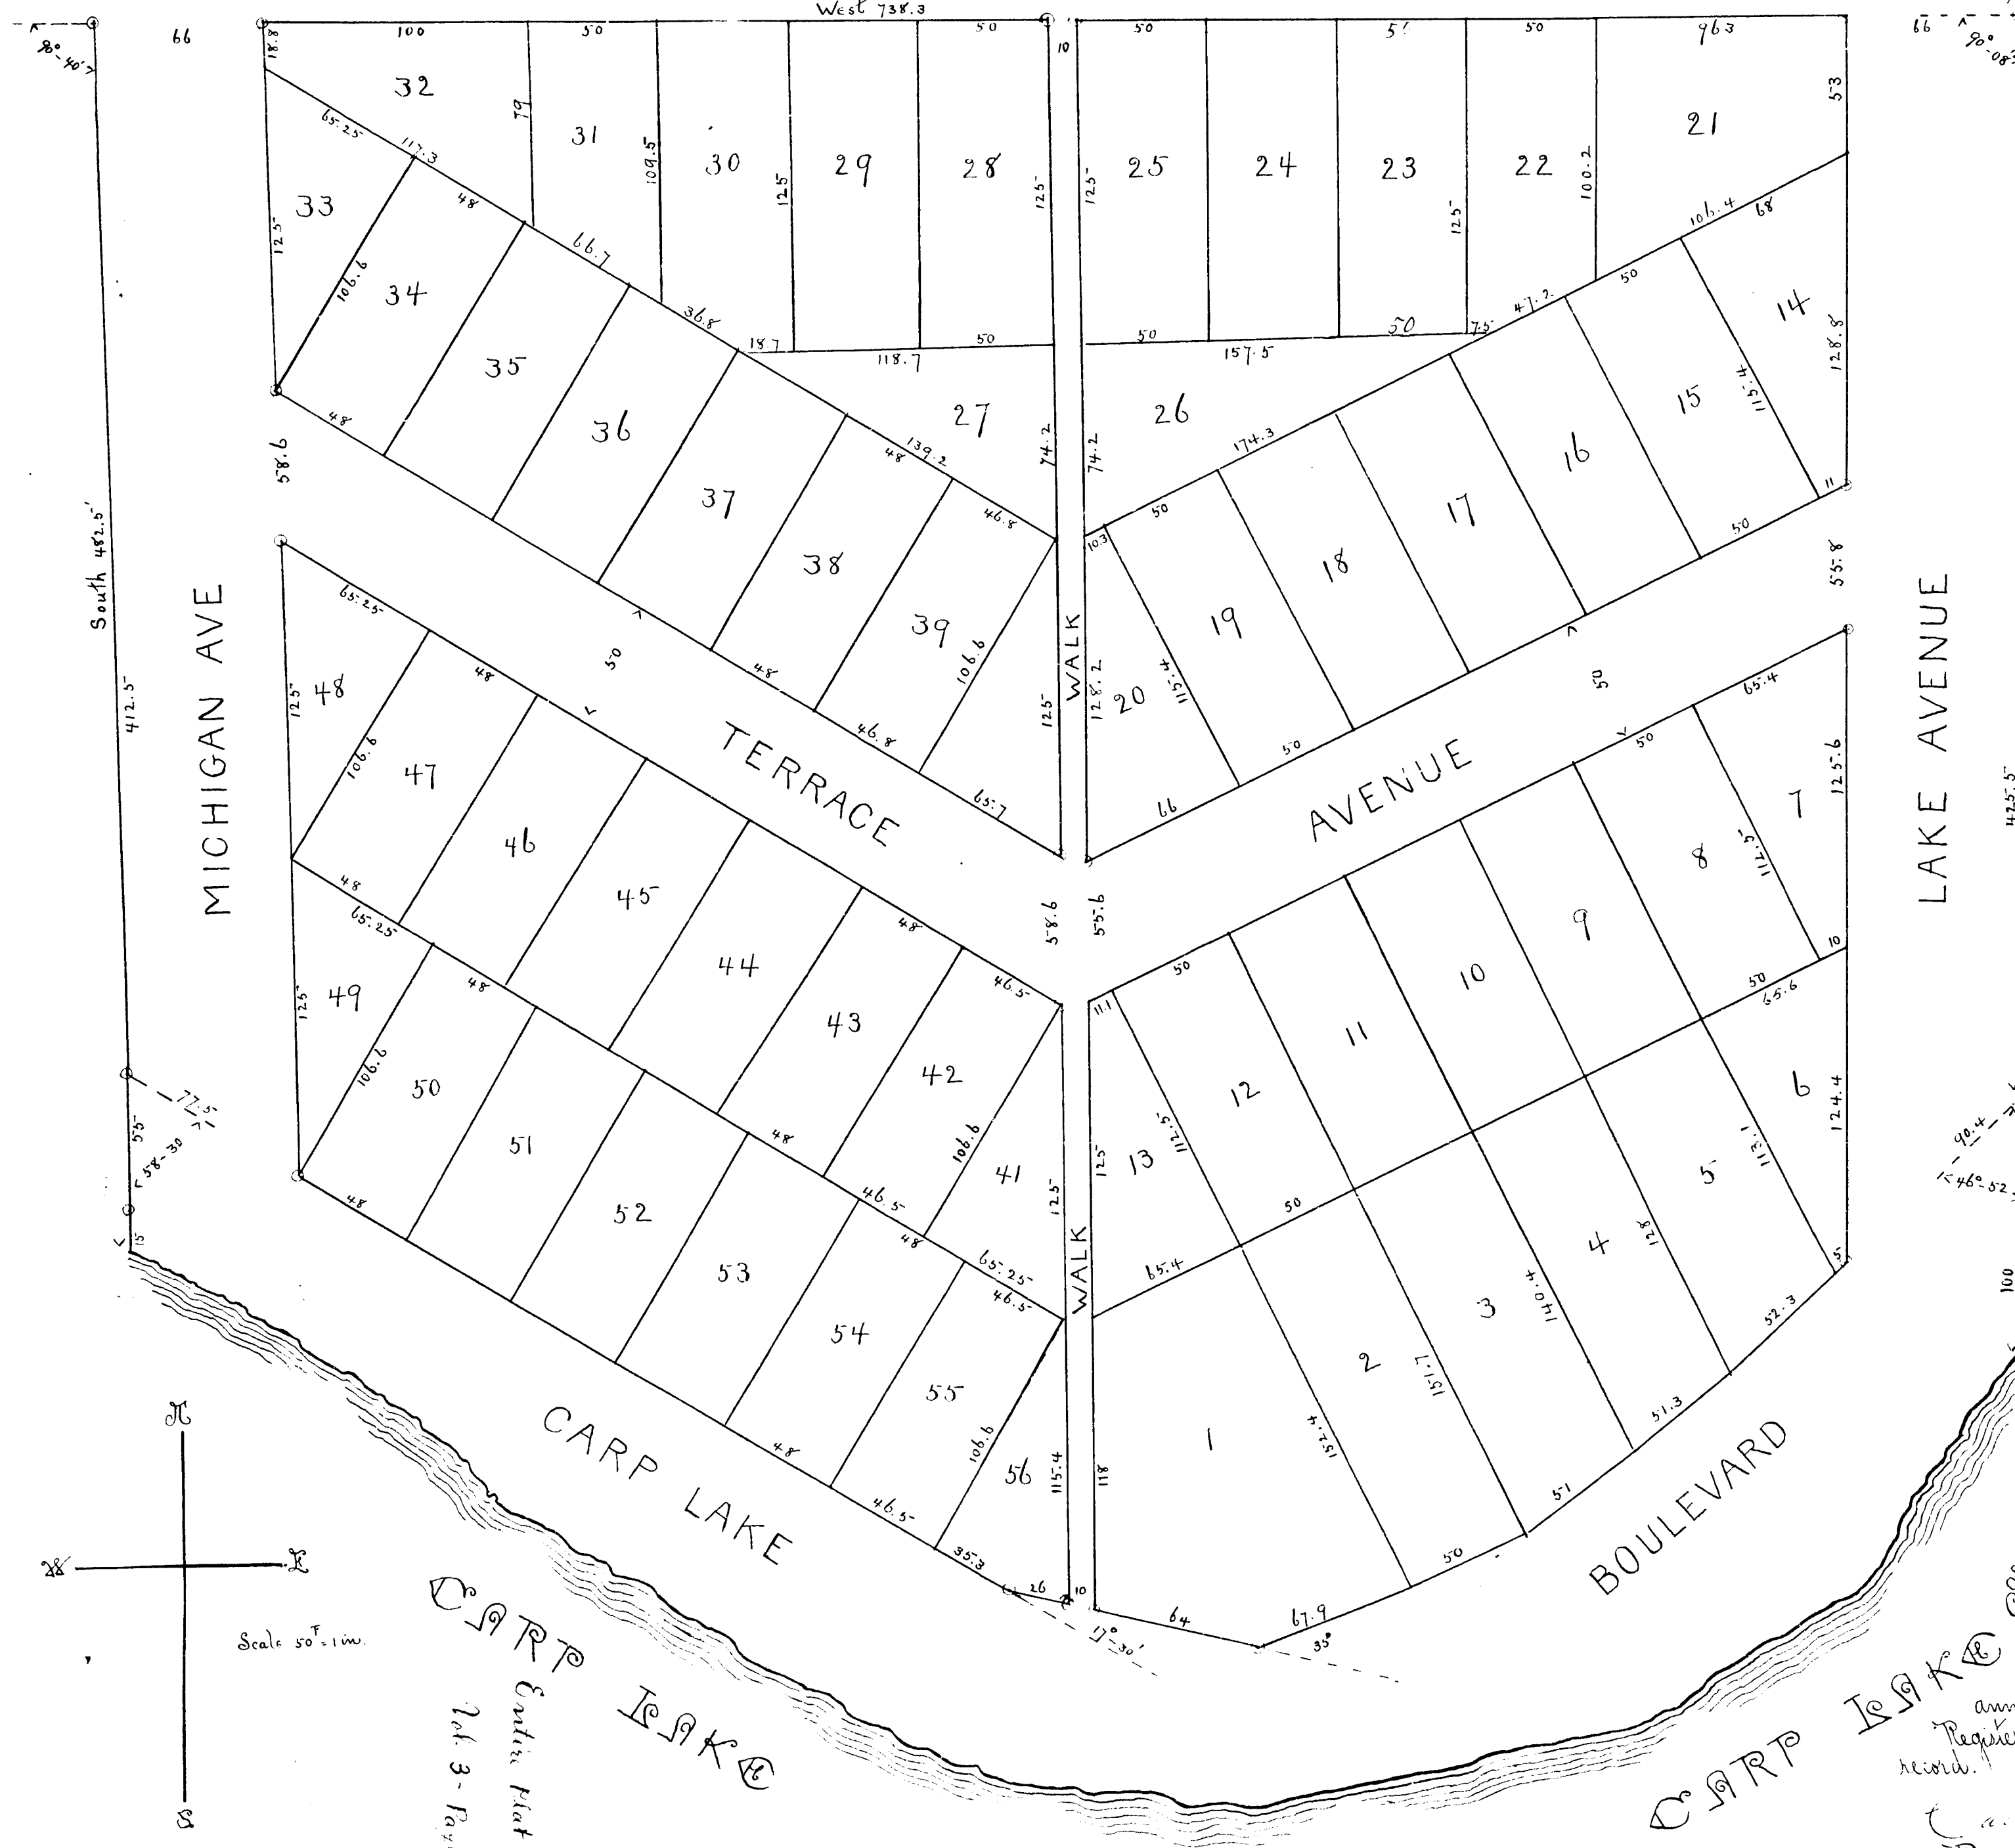

Scale 50' = 1 in.

CARP LAKE
Carp Lake
Lot 3-Page 12

ISKE

ISKE

ISKE

ISKE

ISKE

ISKE

ISKE

ISKE

ISKE

✓ PLAT - MESHOMACOPING RESORT.

In the matter of Petition)
of Walter T Best for order)
vacating plat of Meshomacoping Resort

Recorded June 10-1902
Miss Liber 2 page 584
Carson Warner, Reg

It is ordered and adjudged and decreed that the entire plat of Meshomacoping Resort, be vacated and that the title to all lands, dedicated to the public in said Plat revert to said Walter T Best, the owner of the entire Plat thereof, free and clear from all title, which the public, The Townships of Leland, County of Leelanaw may have therein, by reason, of the survey and platting thereof said Plat filed and recorded July 24- 1897 on Plat book pg 21

Frederick W Mayne
Circuit Judge

Dated June 30 1902
Curtis & Taylor
Plat Examiners

Vol- 165- Page 13641 ✓

PLAT

NORTHPORT BEACH. 4511

Re petition of
Arthur M. and Charles E.
Leslie for the vacation
of certain portions of
said plat.


Dated June 6, 1916.

Frederick W. Mayne,
Circuit Judge.

VOUCHER No. 801 -- 1917.

ORDERED that the following portions of said plat be vacated:
Rose St. from the N. line of Lot 130 extended north to Park road, Seventh St. from Mill st. e. to the railroad track, the alley between Mill St. and Rose St. from the north line of the prolongation of Lot 130 north to the Park Road, Lots 131 to 172 incl., 197 to 205 incl., 104 to 123 incl. 55 to 83 incl. and 96 to 102 incl., all in the plat of Northport Beach.

Vol. 165 page, 13649 ✓

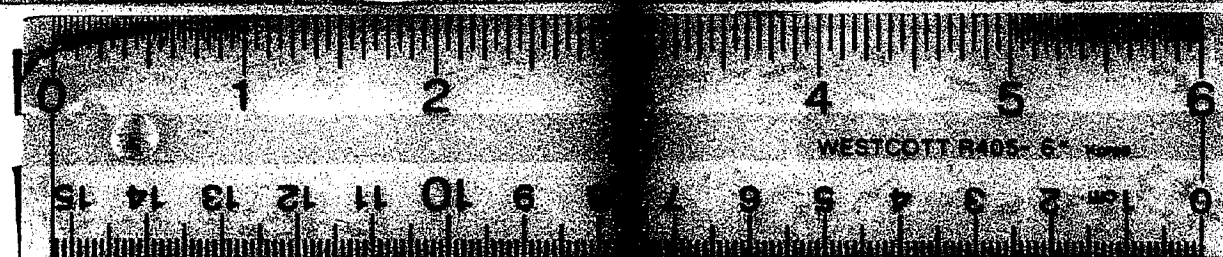

16 X