



4594

Plat of
ABEL T. PAGE'S
OMENA-BAY RESORT.
Leelanau County
MICH.

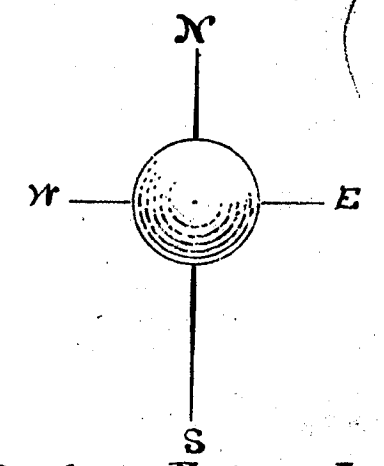

Scale, 25 Ft to an Inch

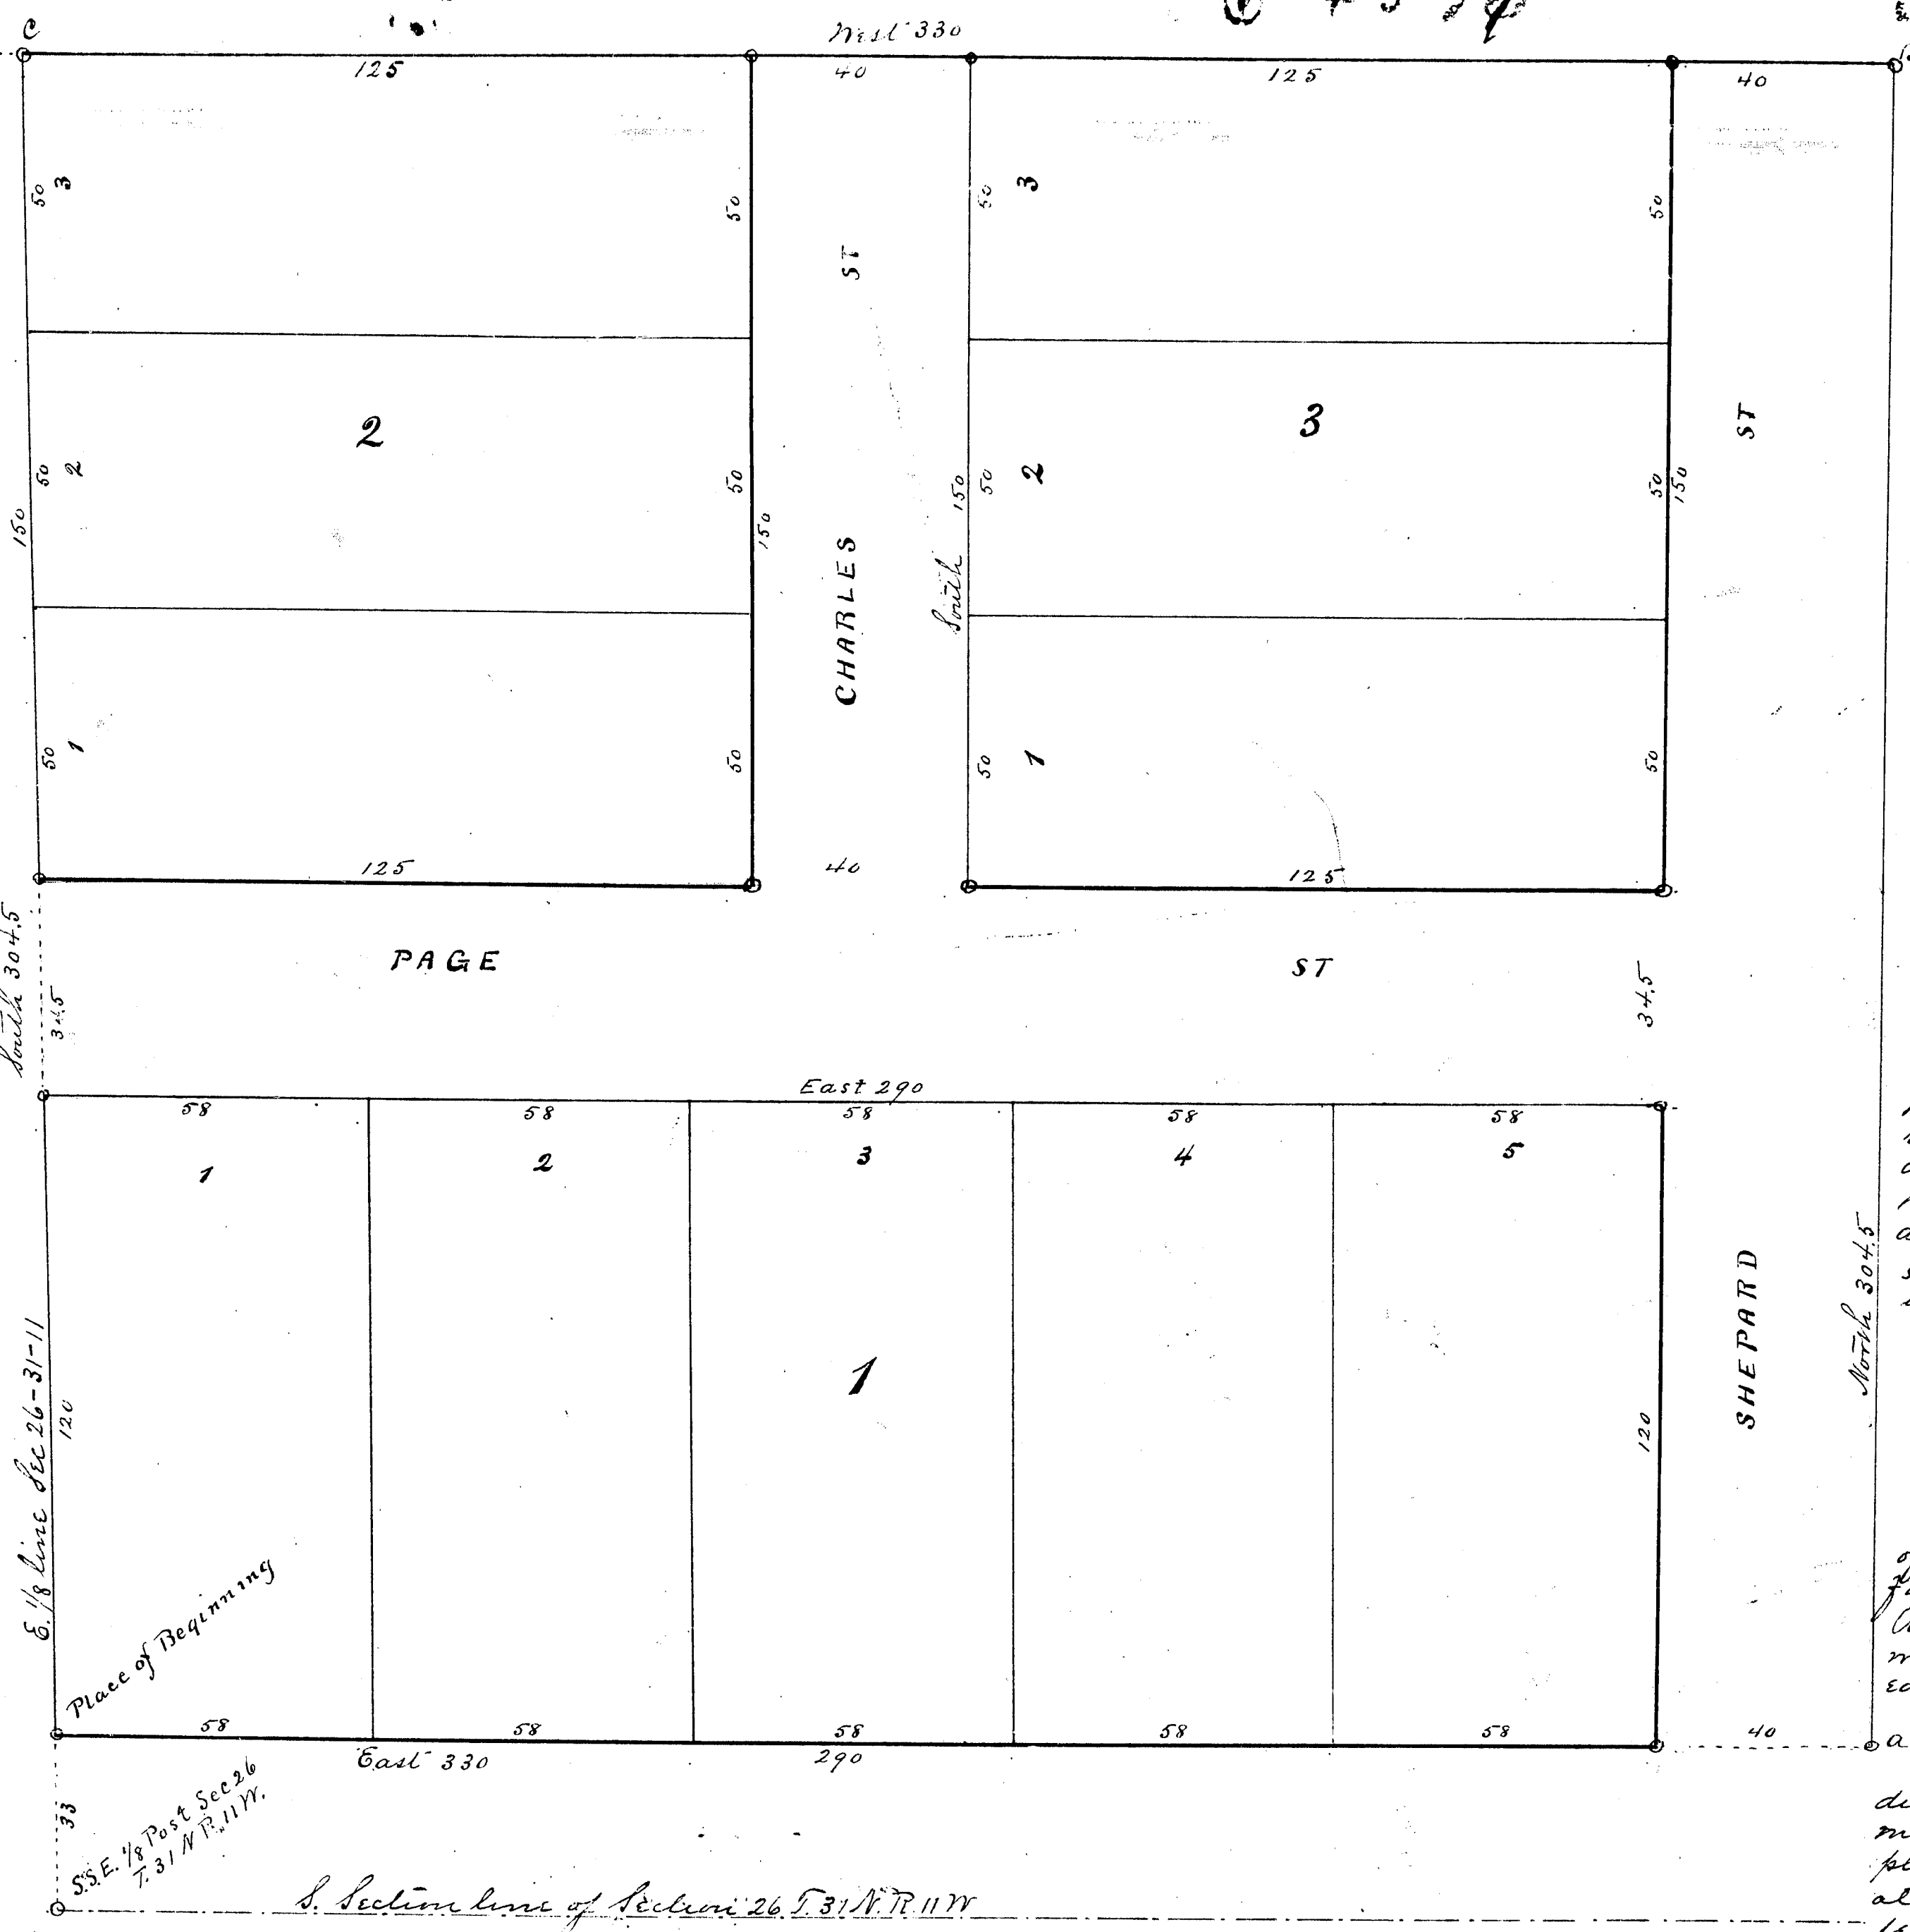

Know all Men by these Presents That I, Abel T. Page, a widower, as proprietor, have caused the the land embraced in the annexed plat to be surveyed, laid out and platted, to be known as Abel T. Page's Omena Bay Resort, and that the streets and alleys as shown on said plat are hereby dedicated to the use of the public signed sealed and delivered in presence of
Abel T. Page S.S.
Wm. B. Beckwith
John T. Miller

State of Michigan } S.S.
County of Kent }
On this twenty ninth day of March, 1898 before me a Notary Public in and for said county, personally came the above named Abel T. Page, a widower, known to me to be the person who executed the above dedication and acknowledged the same to be his free act and deed.
Wm. B. Beckwith, Notary Public for Kent County, Mich.
We hereby certify that the plat herein delineated is a correct one, and that permanent monuments, consisting of wooden posts have been planted at points marked thus (o) as shown shown at all angles in the boundaries of the land platted, and that all intersections of streets or streets and alleys.

W.C. Greene
F.A. Greene } Surveyors

Examined and approved
April 18th 1898
John F. Williamson
Dep. Auditor General

State of Michigan } S.S.
County of Leelanau }
We, Carson Warner, Register of Deeds, and F.A. Greene, Surveyor, hereby certify that we have carefully compared this copy with the original plat of Abel T. Page's Omena Bay Resort and that it is an exact copy thereof and of the whole of such original map or plat.

Carson Warner
F.A. Greene } Register of Deeds

State of Michigan } S.S.
County of Leelanau }
We, Carson Warner, Register of Deeds, and F.A. Greene, Surveyor, hereby certify that we have carefully compared this copy with the original plat of Abel T. Page's Omena Bay Resort and that it is an exact copy thereof and of the whole of such original map or plat.

Carson Warner
F.A. Greene } Register of Deeds

The land embraced in the annexed plat of Abel T. Page's Omena Bay Resort is described as follows: Beginning at a point 33 ft north of the S.E. 1/4 post of Section 26 Town 31 N. Range 11 W. and running thence East 330 feet, thence North 304.5 feet, thence West 330 ft, thence South 304.5 ft to place of Beginning.

RECEIVED AND FILED
IN AUDITOR GENERAL'S OFFICE
June 18th 1898


STATE OF MICHIGAN,
LEELANAU COUNTY.
Received for record the 11th day of June A.D. 1898, at 4 o'clock P.M. and recorded in Lib. 159, File 212, Act of 1892.

136


4581

4597

Plat of
ABEL T. PAGE'S
OMENA-BAY RESORT.
Leelanau County
MICH.

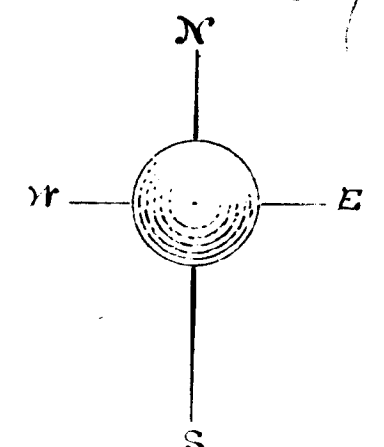

Scale, 25 Ft to an Inch

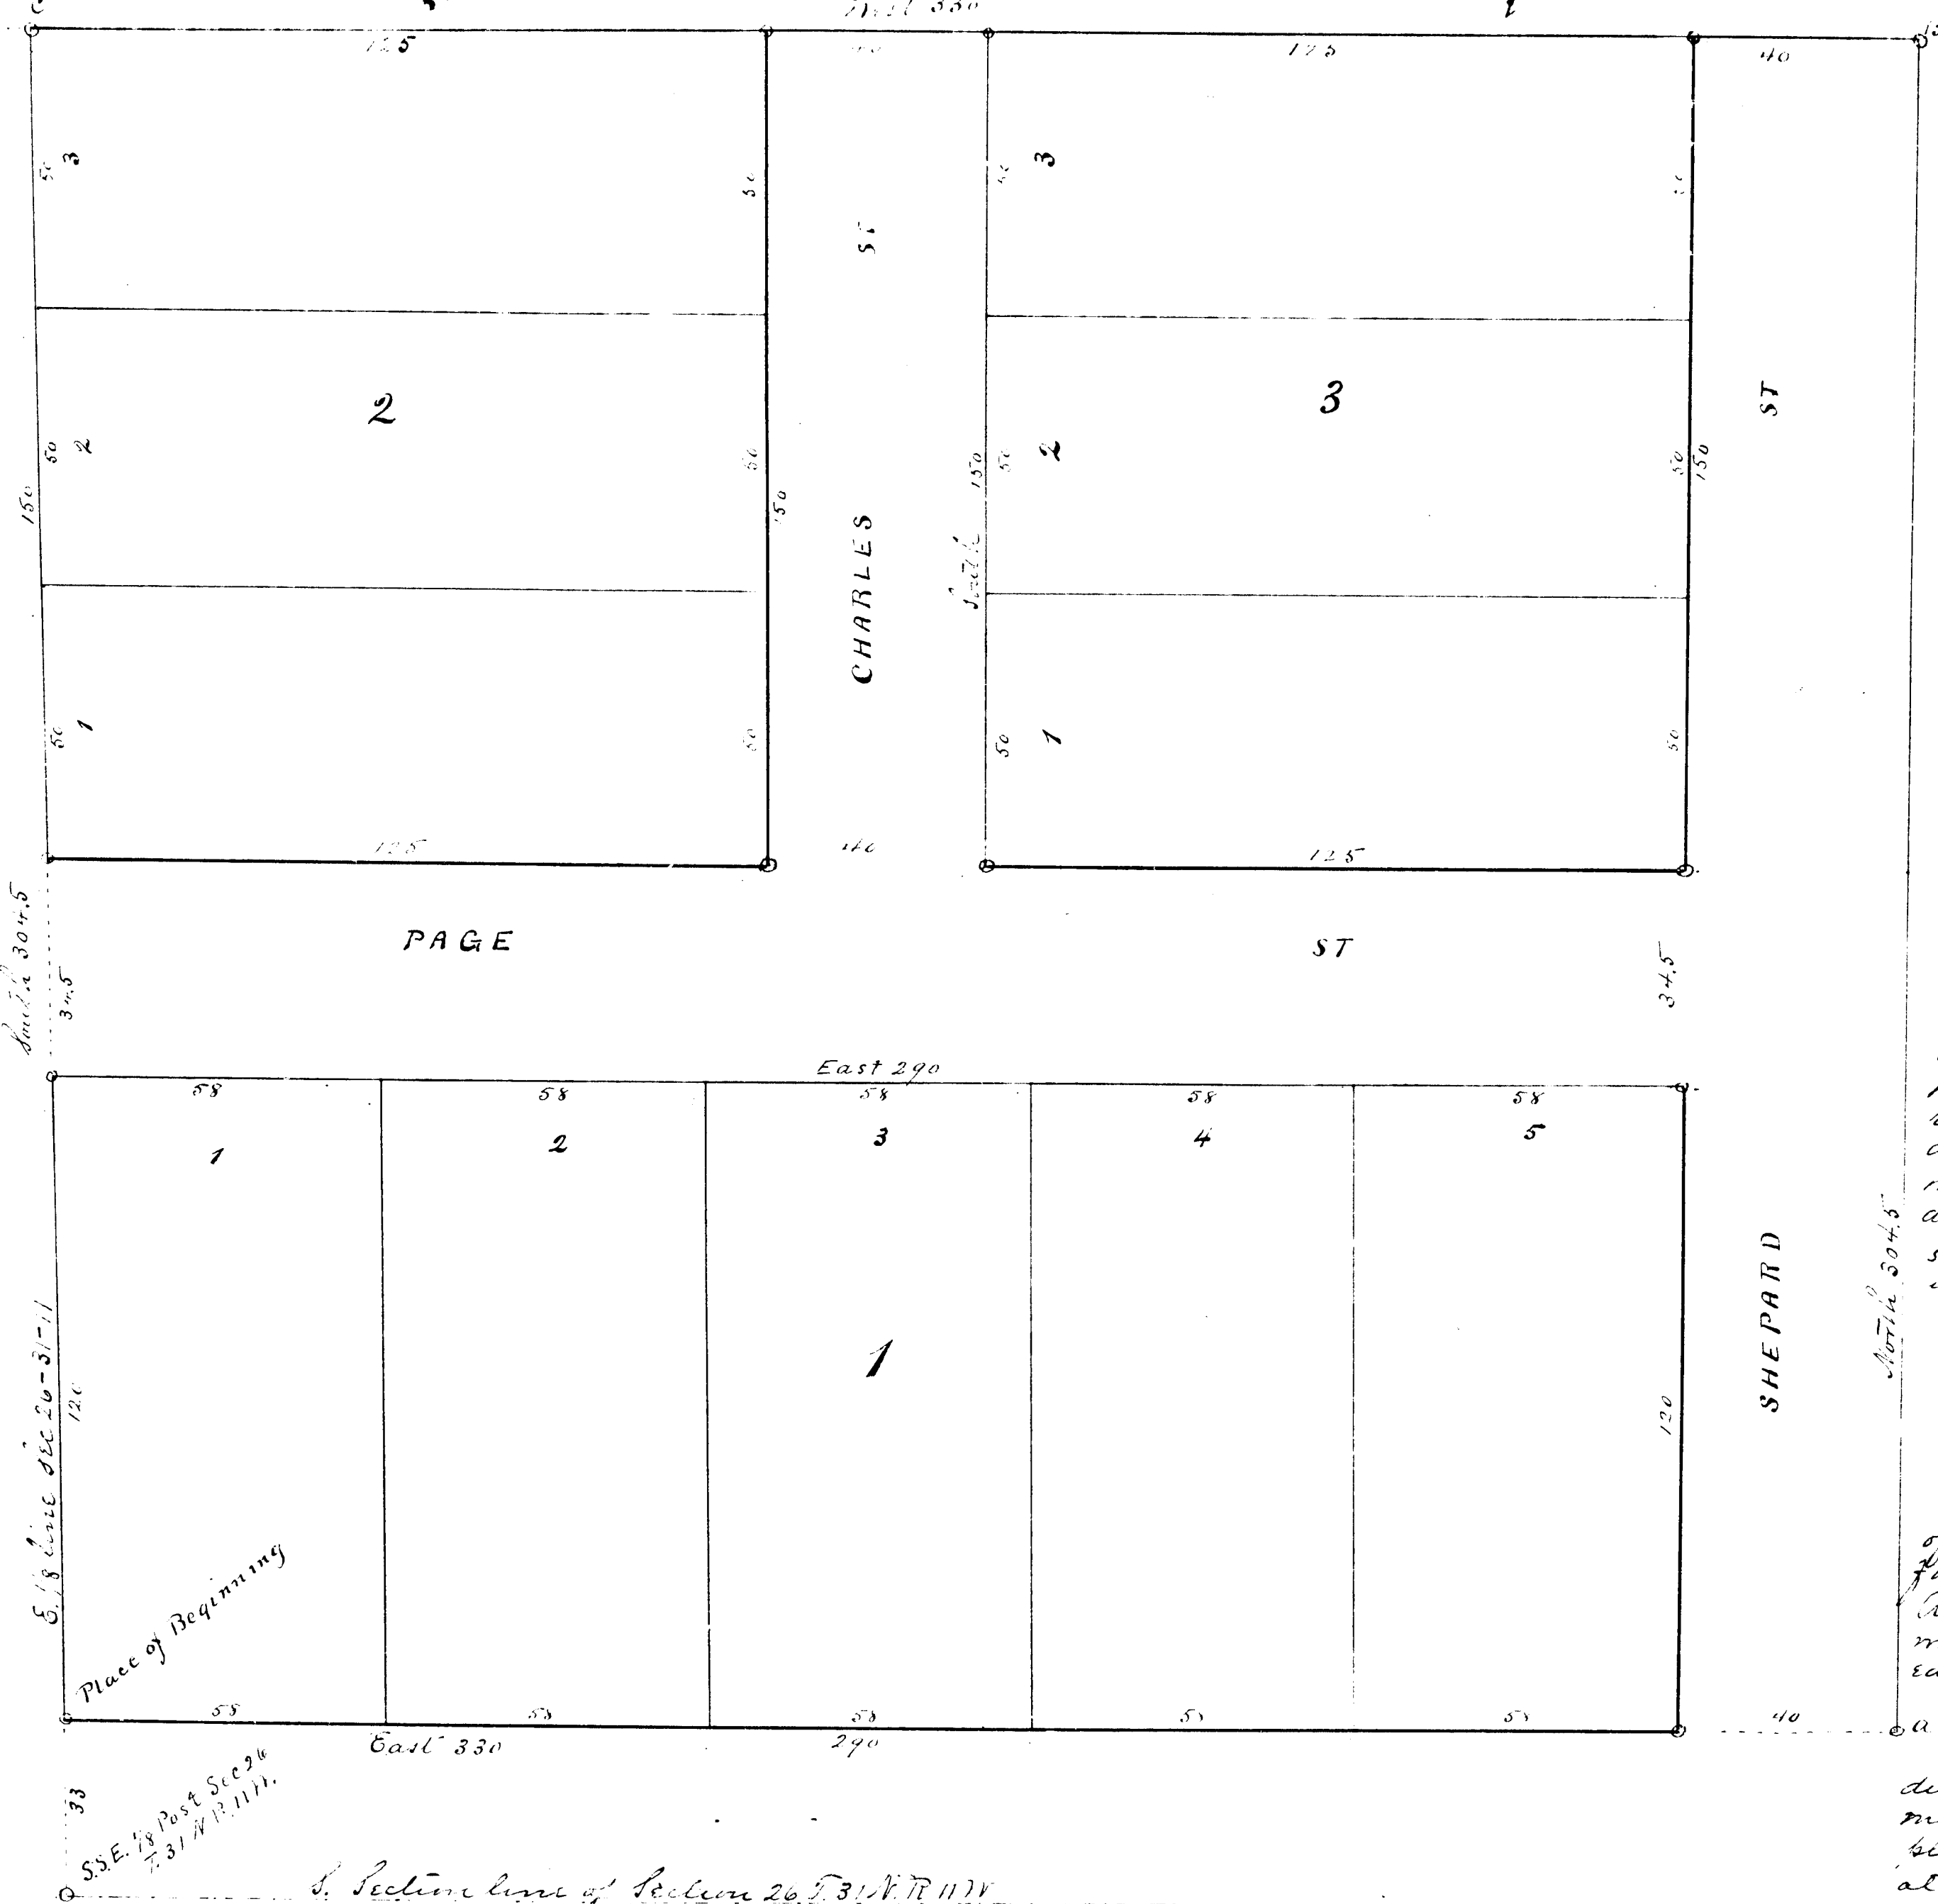

Know all Men by these Presents That I, Abel T. Page, a widower, as proprietor, have caused the land embraced in the annexed plat to be surveyed, laid out and platted, to be known as Abel T. Page's Omena Bay Resort, and that the streets and alleys as shown in said plat are hereby dedicated to the use of the public signed sealed and delivered in presence of
Wm. E. Beckwith
John T. Miller
Abel T. Page S.S.

State of Michigan
County of Kent } S.S.
On this twentieth day of March 1898 before me a Notary Public in and for said county personally came the above named Abel T. Page, a widower, known to me to be the person who executed the above dedication and acknowledged the same to be his free act and deed.
I, Notary Public for Kent County, Michigan
do hereby certify that the plat hereon delineated is a correct one, and that permanent monuments consisting of wooden posts have been placed at each corner of the land platted and at all intersections of streets or streets and alleys.
Wm. E. Beckwith
John T. Miller
Notary Public

Plat of Leelanau County, Michigan } S.S.
Mc. Cassin Warner, Register of Deeds and J. A. Greene, Surveyor, have been duly sworn and have each certified that the annexed plat of Abel T. Page's Omena Bay Resort and that it is an exact copy thereof and of the whole of such original map or plat.
Mc. Cassin Warner
J. A. Greene
Register of Deeds
Surveyor

State of Michigan
County of Leelanau } S.S.
Mc. Cassin Warner, Register of Deeds and J. A. Greene, Surveyor, have been duly sworn and have each certified that the annexed plat of Abel T. Page's Omena Bay Resort and that it is an exact copy thereof and of the whole of such original map or plat.
Mc. Cassin Warner
J. A. Greene
Register of Deeds
Surveyor

The land embraced in the annexed plat of Abel T. Page's Omena Bay Resort is described as follows: Beginning at a point 33 ft north of the S.E. 1/4 of Sec. 26, T. 31 N., R. 11 W., and running thence East 330 ft, thence North 304.5 ft, thence West 1330 ft, thence South 304.5 ft to place of beginning.

RECEIVED AND FILED IN AUDITOR GENERAL'S OFFICE
JAN 18 1898
J. A. GREENE

1364

4597