


State of Michigan } ss. W. Carson Warner
County of Leelanau } Register of Deeds, and W.C. Greene, Surveyor, hereby
certify that we have each carefully compared
this copy with the original plat of the First Addition
to the Village of Primmont, and that it is
a true copy thereof and of the whole of such
original map or plat.
Carson Warner Reg. of Deeds
W.C. Greene, Surveyor.

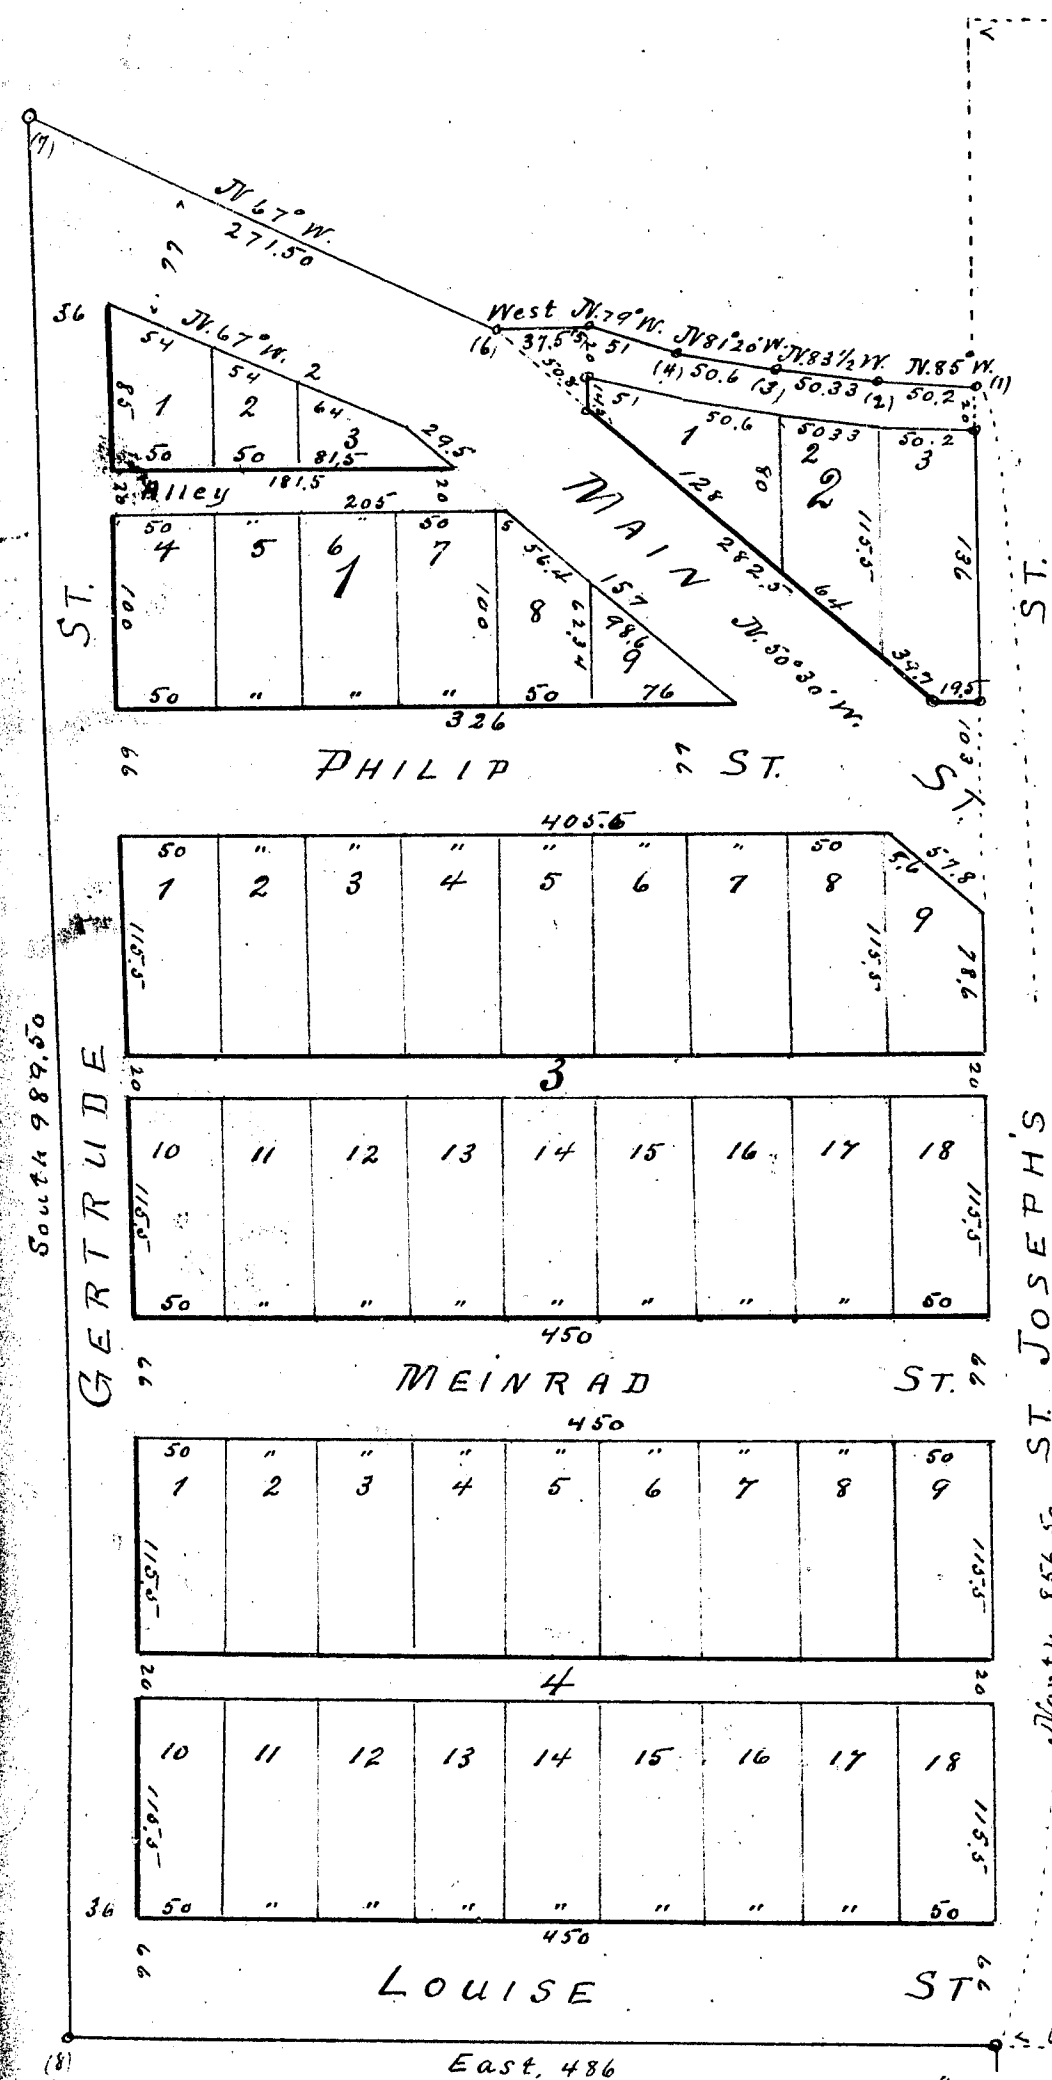


Place of Beginning

W.E. Cox Section 26
Town 30 North, R. 12 W.

Plat of First Addition to the Village of Primmont, in Section 26, Town 30 N. Range 12 W. Mich.

Scale, 100 Feet to an Inch

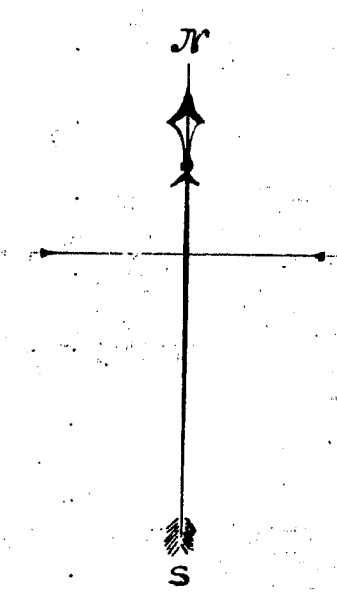

Examined and Approved
June 28, 1902.
John F. Williamson
Deputy Auditor General

The land embraced in the annexed Plat of the
First Addition to the Village of Primmont is de-
scribed as follows: Beginning at a point 1041 ft.
South, and 505 ft. West of the Northeast cor. of Sec-
tion Twenty-six (26), Town Thirty (30) North, Range Twelve
(12) West; Thence North along the West boundary of the
Village of Primmont, 856.50 ft. to Station (1), Thence
N. 85° 00' W. 50.20 ft. to Station (2) Thence
N. 83° 30' W. 50.33 " " " (3) "
N. 81° 20' W. 50.60 " " " (4) "
N. 79° 00' W. 51.00 " " " (5) "
West, 37.50 " " " (6) "
N. 67° 00' W. 271.50 " " " (7) "
South, 989.50 " " " (8) "
East, 486.00 " to Place of Beginning.

I hereby certify that the plat herein
delimited is a correct one and that
permanent monuments consisting of
wooden posts have been planted at
points marked thus (O) as thereon
shown, at all angles in the boundaries
of the land platted and at all inter-
sections of streets or streets and alleys
W.C. Greene
Surveyor.

Know All Men by these Presents, That I, Christina Schaub, single,
as proprietor, have caused the land embraced in the annexed plat
to be surveyed, laid out and platted, to be known as the First
Addition to the Village of Primmont, and that the streets and
alleys as shown on said plat are hereby dedicated to the
use of the public.
Christina Schaub. (Seal)

Signed and sealed in presence of
Peter C. Goldschmidt.

RECEIVED AND FILED
IN AUDITOR GENERAL'S OFFICE,
Sept 23-1902
John F. Williamson
Deputy Auditor General


State of Michigan } ss. W. Carson Warner
County of Leelanau } Register of Deeds, and W.C. Greene, Surveyor, hereby
certify that we have each carefully compared
this copy with the original plat of the First Addition
to the Village of Primmont, and that it is
a true copy thereof and of the whole of such
original map or plat.
Carson Warner Reg. of Deeds
W.C. Greene, Surveyor.

State of Michigan } ss. W. Carson Warner
County of Leelanau } Register of Deeds, and W.C. Greene, Surveyor, hereby
certify that we have each carefully compared
this copy with the original plat of the First Addition
to the Village of Primmont, and that it is
a true copy thereof and of the whole of such
original map or plat.
Carson Warner Reg. of Deeds
W.C. Greene, Surveyor.

13646

State of Michigan } ss. Wm. Carson Warner
County of Leelanau } Register of Deeds, and W. O. Greene, Surveyor, hereby
certify, that we have each carefully compared
this copy with the original plat of the First Ad-
dition to the Village of Provenant, and that it is
a true and correct copy thereof and of the whole of such
equal map or plat.

Carson Warner Reg. of Deeds.
W. O. Greene, Surveyor.

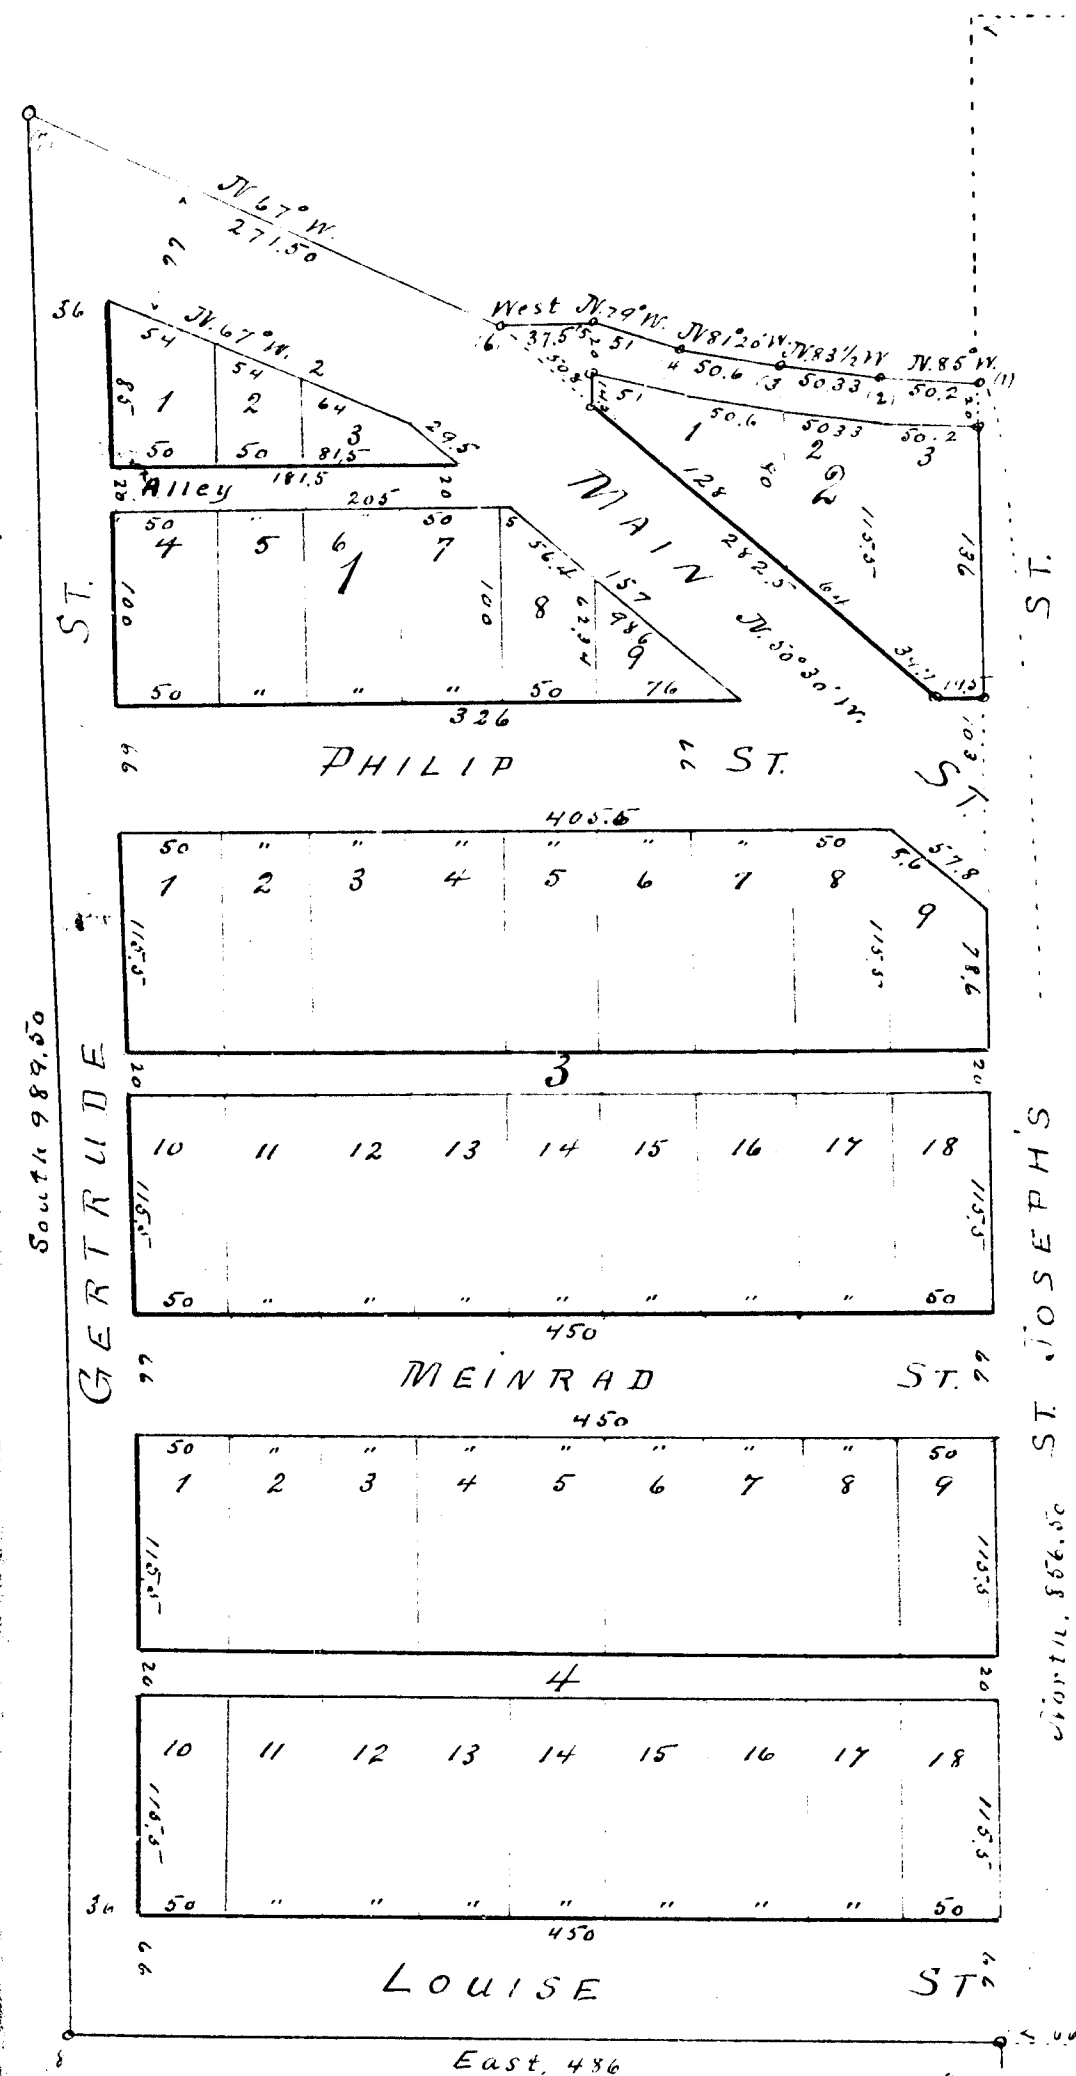

Place of Beginning

VE. Cor. Section 26
Town 30 North, R. 12 W.

The land embraced in the annexed Plat of the
First Addition to the Village of Provenant is de-
scribed as follows: Beginning at a point 1041 ft.
South, and 505 ft. West of the Northeast cor. of Sec-
tion Twenty-six (26), Town Thirty (30) North, Range Twelve
(12) West; Thence North along the West boundary of the
Village of Provenant, 85.50 ft. to Station (1); Thence
N. 85° 10' W. 50.50 ft. to Station (2); Thence
N. 83° 30' W. 50.33 " " " (3) "
N. 81° 20' W. 50.60 " " " (4) "
N. 79° 00' W. 51.00 " " " (5) "
West, 37.50 " " " (6) "
N. 67° 00' W. 271.50 " " " (7) "
South, 987.50 " " " (8) "
East, 480.00 " to Place of Beginning.

I hereby certify that the plat herein
described is a correct one and that
permanent monuments consisting of
wooden posts have been planted at
points marked thus (1) as there are
shown, at all angles in the boundaries
of the land platted and at all inter-
sections of streets or streets and alleys.

W. O. Greene
Surveyor.


State of Michigan } ss. Wm. Carson Warner
County of Leelanau } Register of Deeds, and W. O. Greene, Surveyor,
hereby certify, that we have each carefully com-
pared the annexed copy with the plat of the
First Addition to the Village of Provenant
and of record in the office of said Register
of Deeds, and that it is a true transcript
thereof and of the whole of such record.

W. O. Greene, Surveyor.

5 + 8 5

Plat of First Addition to the Village of Provenant, in Section 26, Town 30 N. Range 12 W. Mich.

Scale, 100 Feet to an Inch

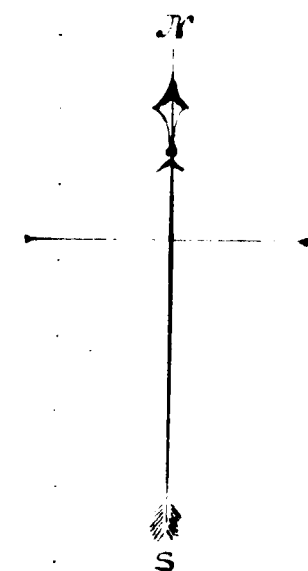

Examined and Approved
June 28, 1902.
John F. Williamson
Deputy Auditor General

I, Christina Schaub, single,
do hereby certify that I, Christina Schaub, single,
as broker, have caused the land embraced in the annexed plat
to be surveyed, laid out and platted, to be known as the First
Addition to the Village of Provenant, and that the streets and
alleys as shown on said plat are hereby dedicated to the
use of the public.

Signed and sealed in presence of
John A. Quinter
Peter C. Goldschmidt.

RECEIVED AND FILED
IN AUDITOR GENERAL'S OFFICE,
Sept 23-1902
John F. Williamson
Deputy Auditor General

State of Michigan } ss. On this 12th day of May, A.D. 1902
County of Leelanau } before me a Notary Public in and for said county personally
came the above named Christina Schaub, known to
me to be the person who executed the above dedication and
acknowledged the same to be her free act and deed.

Christina Schaub
Local

Peter C. Goldschmidt
Notary Public.

STATE OF MICHIGAN } ss. for Leelanau Co.
LEELANAU COUNTY }
Leland Mich. filed for record this
12th day of May, 1902 at 3 o'clock P.M. and recorded on 12th day of May, 1902 at 3 o'clock P.M. on page 7.

13646

Leelanau

13646

JAN 16 1992

RESOLUTION

RESOLVED: That pursuant to MCLA 560.256, the Township of Leland hereby vacates a portion of the un-opened but platted alley located in Block 1 of the Plat of the First Addition to the Village of Provemont, Liber 1 page 7, bounded by streets Main, Gertrude and Philip, more specifically described as the portion of alley bounded by Lots 1,2, and 3 on the north and Lots 4,5, and 6 on the south as requested by James and Lucille Flohe.

I hereby certify that the foregoing resolution was adopted at the regular meeting of the Leland Township Board duly held on Nov. 18, 1991.

Sandra L. Peschel
Sandra L. Peschel
Leland Township Clerk


IN WITNESS WHEREOF, we execute this document on this 6th day of January 1992,

Witnessed by:

<u><i>[Signature]</i></u>	<u><i>[Signature]</i></u>
<u>Judith M. Egeler</u>	Gary Bardenhagen, Supervisor
	<u><i>[Signature]</i></u>
	Sandra L. Peschel, Clerk

Notarized by: *[Signature]*
Judith M. Egeler
Notary Public
My Commission Expires 9/11/95

Drafted by: Sandra L. Peschel
Leland Township Clerk
322 Eagle Highway
Lake Leelanau, Mi. 49653

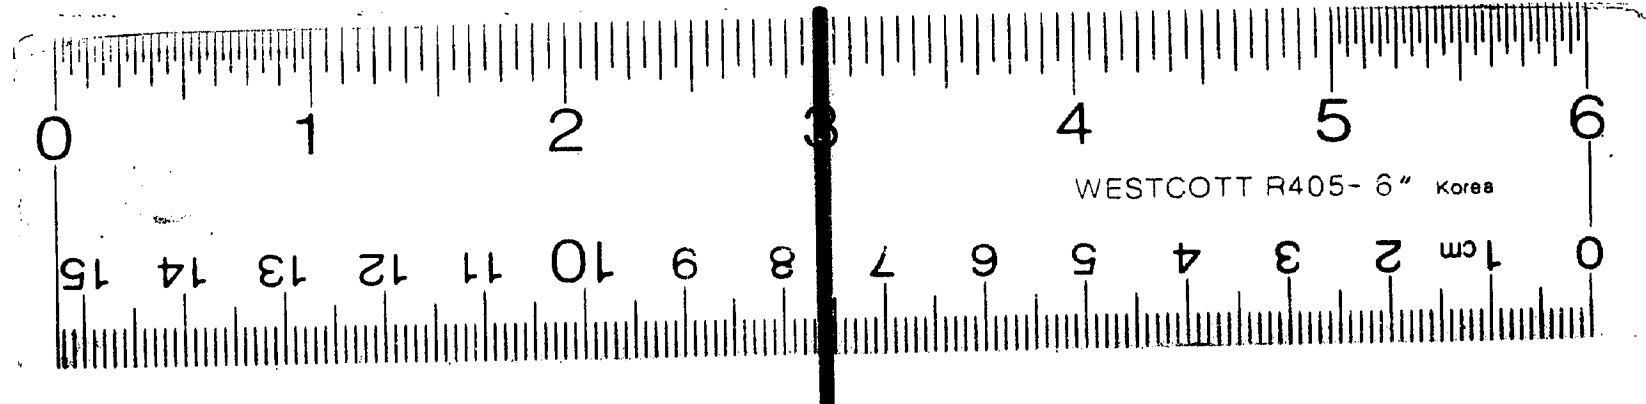

12 X