

Caption and name changed by order of circuit court February 16, 1903
to "PLAT OF LAKE VIEW, BEING AN ADDITION TO THE VILLAGE OF
CARP LAKE." Vol. 3 - Page 15

PLAT OF LAKE VIEW.

Being an Addition to the Village of Fouch and located
on Part of the N. W. $\frac{1}{4}$ of the N. E. $\frac{1}{4}$ of Section
No. 14, T. 28 N. R. 12 W., State of
Michigan.

Know all Men by these Presents, That we James Laidlaw
as proprietor, and Terrissa Ann Laidlaw his wife, have caused the land embraced in the annexed
plat to be surveyed, laid out and platted, to be known as LAKE VIEW, and that the streets and alleys as shown on said plat
are hereby dedicated to the use of the public.

SIGNED AND SEALED IN PRESENCE OF
Ruby Woffel } James Laidlaw [L.S.]
W. L. Lorranger } Terrissa Ann Laidlaw [L.S.]

STATE OF MICHIGAN, } ss.
COUNTY OF GRAND TRAVERSE, } On this 26th day of August 1902, before me, a Notary
Public in and for said county, personally came the above named James Laidlaw and
Terrissa Ann Laidlaw his wife, known to me to be the persons who executed the above
dedication, and acknowledged the same to be their free act and deed.

W. L. Lorranger
Notary Public Grand Traverse Co., Mich.

Description of Land Platted.

Commence at the iron $\frac{1}{4}$ stake at the N. E. corner of the N. W. $\frac{1}{4}$ of the N. E. $\frac{1}{4}$ of Section No. 14 T. 28 N.
R. 12 W., State of Michigan, thence South 670.5 feet along the $\frac{1}{4}$ line to an iron stake one inch in diameter,
Thence west 140 feet to an iron stake one inch in diameter, Thence north 350 feet to an iron stake one inch in
diameter, Thence west 531.2 feet to an iron stake one inch in diameter at angle in south line of the street, Thence
N. $43\frac{1}{2}^{\circ}$ W. 126.2 feet to an iron stake one inch in diameter, Thence N. $36\frac{1}{2}^{\circ}$ W. 81.1 feet to an iron stake one
inch in diameter, Thence N. 14° W. 65.4 feet to an iron stake one inch in diameter, Thence North 100.4 feet
to an iron stake one inch in diameter in center of the east and west road and also in the north line of the said N.
W. $\frac{1}{4}$ of the N. E. $\frac{1}{4}$ of Section No. 14, T. 28 N. R. 12 W., Thence east 816.3 feet to iron stake at place of
beginning.


I hereby certify that the plat hereon delineated is a correct one and that permanent monuments, consisting of
iron stakes from two to three feet in length and one inch in diameter have been driven at all places represented
on the annexed plat by small circles thus (o), figures in black ink show size of lots in feet and decimal parts of a
foot, and figures in red ink show the lot numbers.

E. P. Waterman
Surveyor.

STATE OF MICHIGAN, } ss.
LEELANAU COUNTY, }
Leland, Mich., Sept. 3rd, 1902
This instrument was received for record this
day, as proper certificate was furnished in
compliance with Sec. 121, of Revised Stat. of
1892, Pub. Stat. Ann. of Mich.

Register's Office, } S.S.
LEELANAU COUNTY, MICH.
Received for record the 3rd day
of Sept. A.D., 1902, at 2
o'clock P.M., and recorded in Lib.
1 of Plate on page 11
Carson Warner

Examined and Approved
August 30, 1902
John F. Wilkinson
Deputy Auditor General

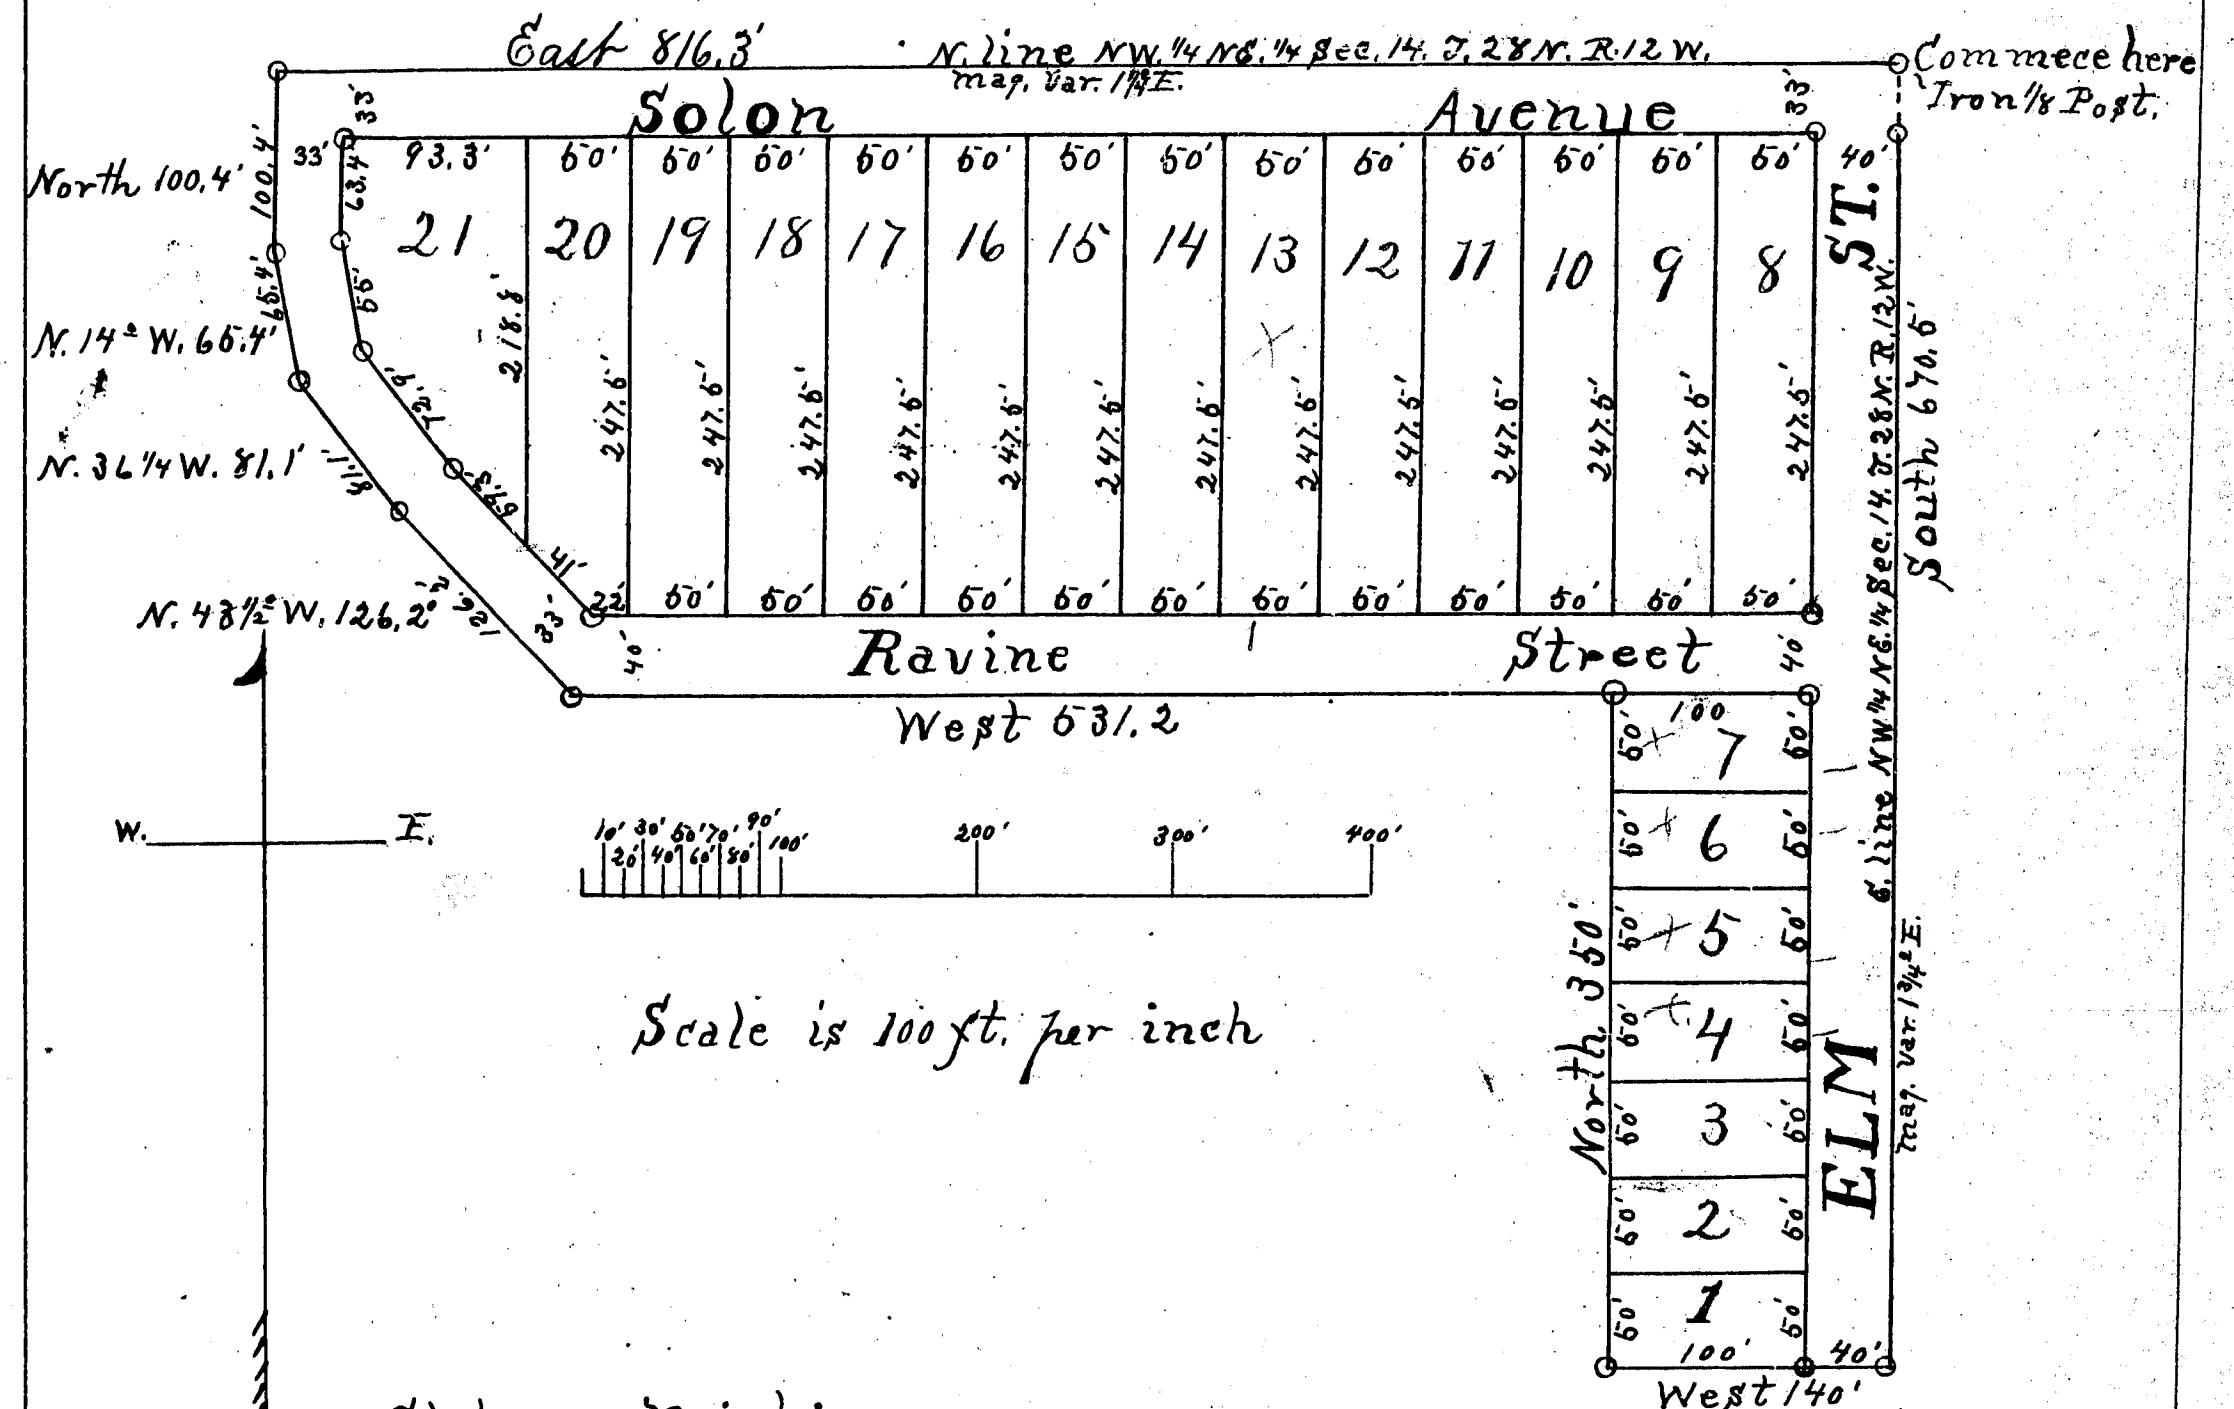

RECEIVED AND FILED.
IN AUDITOR GENERAL'S OFFICE,
Sept. 23-1902
John F. Wilkinson
Deputy Auditor General.

13647

Caption and name changed by order of circuit court February 16, 1903
to "PLAT OF LAKE VIEW, BEING AN ADDITION TO THE VILLAGE OF
CARP LAKE." 7-1-3- Page 15

PLAT OF LAKE VIEW.

Being an Addition to the Village of Fouch and located
on Part of the N. W. 1/4 of the N. E. 1/4 of Section
No. 14, T. 28 N. R. 12 W., State of
Michigan.

Know all Men by these Presents, That we James Laidlaw
as proprietor, and Terrissa Ann Laidlaw his wife, have caused the land embraced in the annexed
plat to be surveyed, laid out and platted, to be known as LAKE VIEW, and that the streets and alleys as shown on said plat
are hereby dedicated to the use of the public.

SIGNED AND SEALED IN PRESENCE OF
Ruby Wolfel } James Laidlaw [L.S.]
W. L. Lorranger } Terrissa Ann Laidlaw [L.S.]

STATE OF MICHIGAN, } ss.
COUNTY OF GRAND TRAVERSE, } On this 26th day of August 1902, before me, a Notary
Public in and for said county, personally came the above named James Laidlaw and
Terrissa Ann Laidlaw his wife, known to me to be the persons who executed the above
dedication, and acknowledged the same to be their free act and deed.

W. L. Lorranger
Notary Public Grand Traverse Co., Mich.

Description of Land Platted.

Commence at the iron 1/2 stake at the N. E. corner of the N. W. 1/4 of the N. E. 1/4 of Section No. 14 T. 28 N.
R. 12 W., State of Michigan, thence South 670.5 feet along the 1/2 line to an iron stake one inch in diameter,
Thence west 140 feet to an iron stake one inch in diameter, Thence north 350 feet to an iron stake one inch in
diameter, Thence west 531.2 feet to an iron stake one inch in diameter at angle in south line of the street, Thence
N. 43 1/2° W. 126.2 feet to an iron stake one inch in diameter, Thence N. 36 1/2° W. 81.1 feet to an iron stake one
inch in diameter, Thence N. 14° W. 65.4 feet to an iron stake one inch in diameter, Thence North 100.4 feet
to an iron stake one inch in diameter in center of the east and west road and also in the north line of the said N.
W. 1/4 of the N. E. 1/4 of Section No. 14, T. 28 N. R. 12 W., Thence east 816.3 feet to iron stake at place of
beginning.

I hereby certify that the plat hereon delineated is a correct one and that permanent monuments, consisting of
iron stakes from two to three feet in length and one inch in diameter have been driven at all places represented
on the annexed plat by small circles thus (o), figures in black ink show size of lots in feet and decimal parts of a
foot, and figures in red ink show the lot numbers.

E. P. Waterman
Surveyor.


STATE OF MICHIGAN,
LELAND COUNTY, } ss.
Leland, Mich. Sept 3rd, 1902
This instrument was recorded for record
date as per certificate attached to
compliance with the provisions of Act No. 111
of the Laws of Michigan.

Carson Warner
Recorder Co. Mich.

Register's Office,
LELAND COUNTY, MICH.
Received for record the 3rd day
of Sept. A.D., 1902, at 2
o'clock P.M. and recorded in Lib.
of Date on page 11

Carson Warner

Examined and Approved
August 30, 1902
John F. Wilkinson
Deputy Auditor General

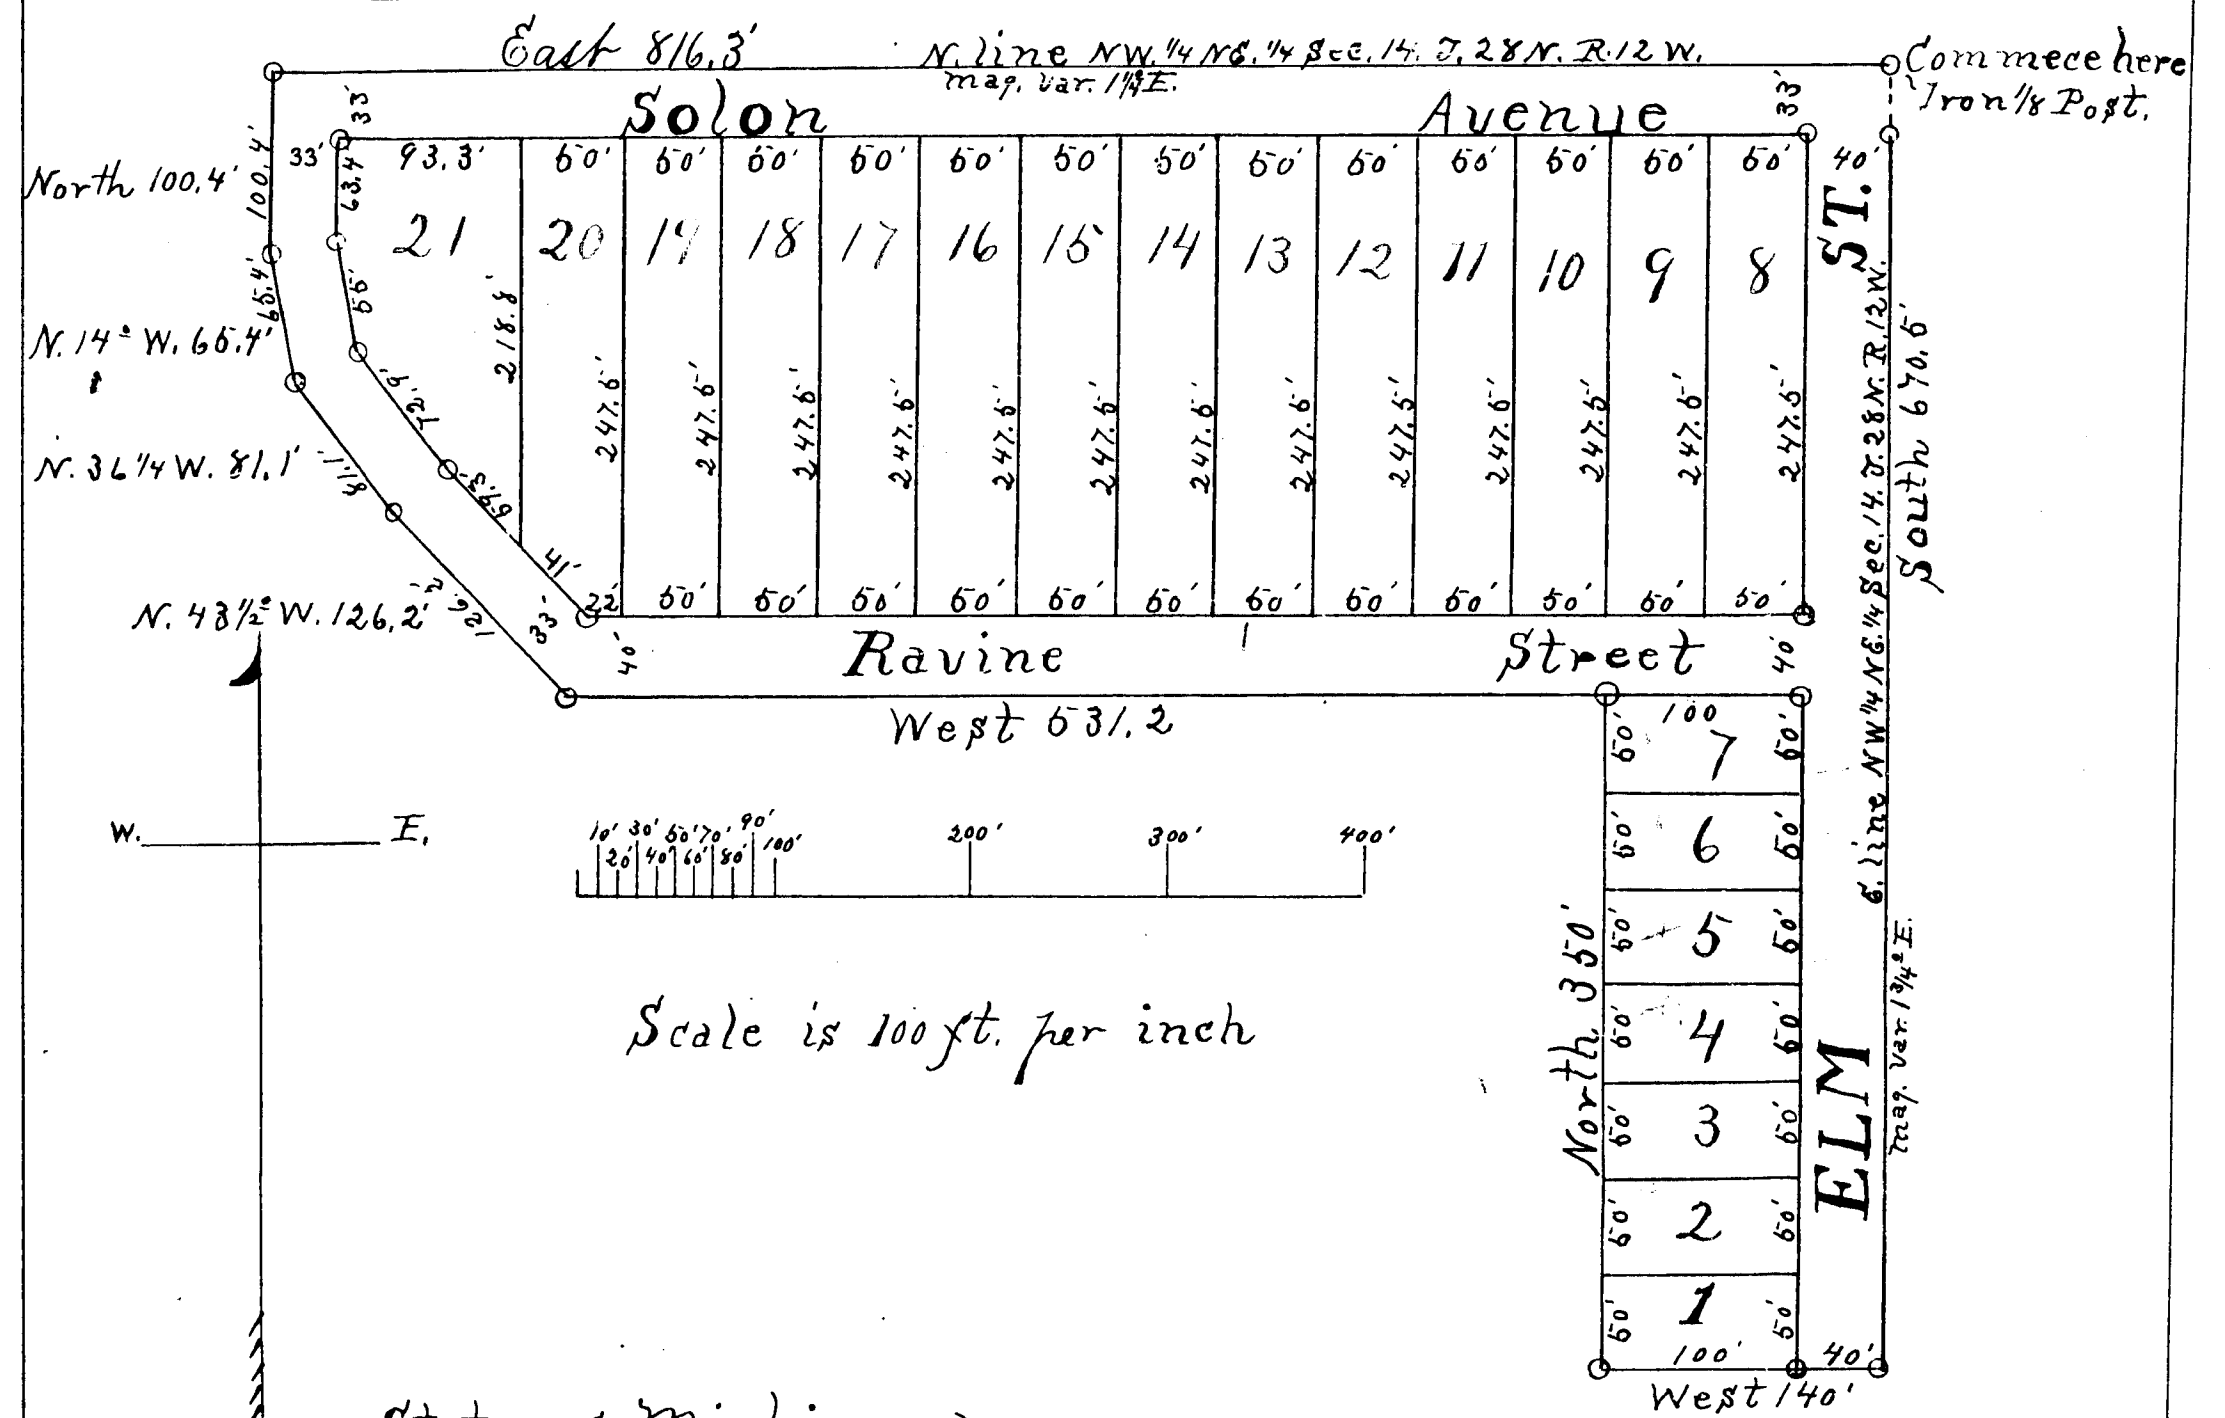

State of Michigan } ss.
County of Leelanau } We Carson Warner Register of Deeds
and E. P. Waterman, Surveyor, hereby certify that we have each carefully
compared this copy with the original plat of Lake View and that it is an exact
copy thereof and of the whole of such original map or plat.
Carson Warner Register of Deeds.
E. P. Waterman, Surveyor.

State of Michigan } ss.
County of Leelanau } We Carson Warner Register of Deeds and
E. P. Waterman, Surveyor, hereby certify that we have each carefully compared
the annexed copy with the plat of Lake View now of record in the office of said
Register of Deeds, and that it is a true transcript therefrom and of the whole of
such record
Carson Warner Register of Deeds.
E. P. Waterman, Surveyor.

RECEIVED AND FILED.
IN AUDITOR GENERAL'S OFFICE,
Sept. 25, 1902
John F. Wilkinson
Deputy Auditor General

13647

✓ PLAT - VILLAGE LELAND

Release

Miss Liber 1 page 428
Received for record
Aug 6, 1870
T.C. Moffatt Dep Reg

Know all men by these presents that I, William G Thompson, Trustee, of City of Detroit, County of Wayne, State of Michigan, in consideration of and in accordance with an agreement made and entered into between myself and John T. Miller, Simeon Ricard, Joseph Hastings, Williams D Fox, and William Brown, bearing date the 3rd day of February A.D. 1870 do hereby release and dedicate to the public a strip of land fifty feet in width upon the Eastern side of First Street, extending from River Street, to Carp River, in Village of Leland, County Leelanaw and State of Michigan, according to the recorded plat of said village, a public highway for the use of said public as an Easement, it being expressly understood that the title to said land is still reserved in myself and that the intent and meaning of these presents is merely to dedicate the above described premises to said public as an easement for the purposes above mentioned.

William G Thompson.
Trustee,

Signed
August 1, 1870

Vol- 146- Page- 11998

Curts & Taylor
Plat Examiners

✓ PLAT - LAKE VIEW ADDITION TO VILLAGE CARP LAKE.

Decree- Changing name of Plat

Received record February 24-1903
Miss Liber 2 page 626
Carson Warren-Reg

Petition of James Laidlow
Plat of Lake View Addition
to Carp Lake,
County of Leelanaw, Michigan.

In the matter of Petition of)
James Laidlow to alter the name
of an addition to the village of
Carp Lake in said Court held at the
Court House in the village of
Leland in said County on the 16th
day of February A.D. 1903


84-5767

Now therefore it is ordered adjudged and decreed, and the court, doth order adjudge and decree as follows; That the name of the above described plat to wit; Plat of Lake View being an addition to the village of Fouch, be and the same is hereby changed so as to read Plat of Lake View, being an addition, to the village of Carp Lake, "County of Leelanaw and State of Michigan, covering the description of land in said petition and plat containing and that the records thereof, in the office of the Register of Deeds for said County be corrected so as to conform with said decree.

Frederick W Mayne
Circuit Judge

Curts & Taylor
Plat Examiners

Vol- 165- Page- 13647

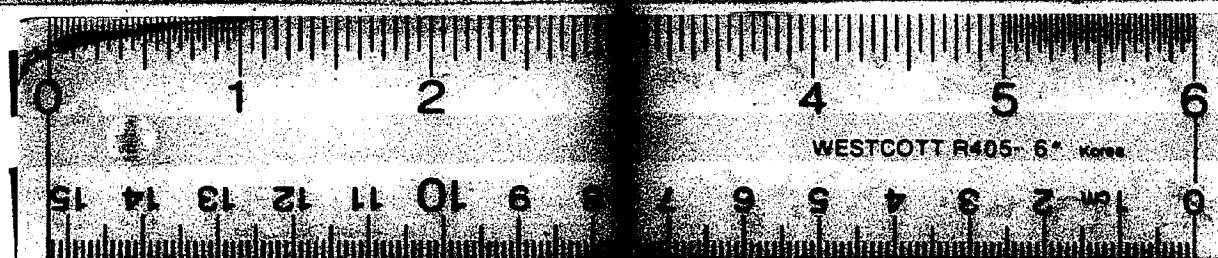

16 X