

State of Michigan } ss.
County of Leelanau }

We, Carson Warner, Register of Deeds, and W.C. Green and F.A. Green, Surveyors, hereby certify that we have each carefully compared this copy with the original plat of Stover's Addition to the Village of Northport and that it is an exact copy thereof and of the whole of such original map or plat.

Carson Warner } Register of Deeds
W.C. Green } Surveyors
F.A. Green }

State of Michigan } ss.
County of Leelanau }

We, Carson Warner, Register of Deeds, and W.C. Green, and F.A. Green, Surveyors, hereby certify that we have each carefully compared the annexed copy with the plat of Stover's Addition to the Village of Northport, now of record in the office of said Register of Deeds, and that it is a true transcript thereof and of the whole of such record.

Carson Warner } Register of Deeds
W.C. Green } Surveyors
F.A. Green }

STATE OF MICHIGAN,
LEELANAU COUNTY.


Leland, Mich., May 28, 1903.
This instrument was received for record this day, as proper certificate was furnished in compliance with Sect. 185, of Senate Bill No. 124, File 212, Act of 1903.

Carson Warner
Register of Deeds, Leelanau Co., Mich.

Register's Office, ss.
LEELANAU COUNTY, MICH.

Received for record the 28th day of May, A.D., 1903, at 2 o'clock P.M. and recorded in Lib. on Plat. 16, page 26.

Carson Warner

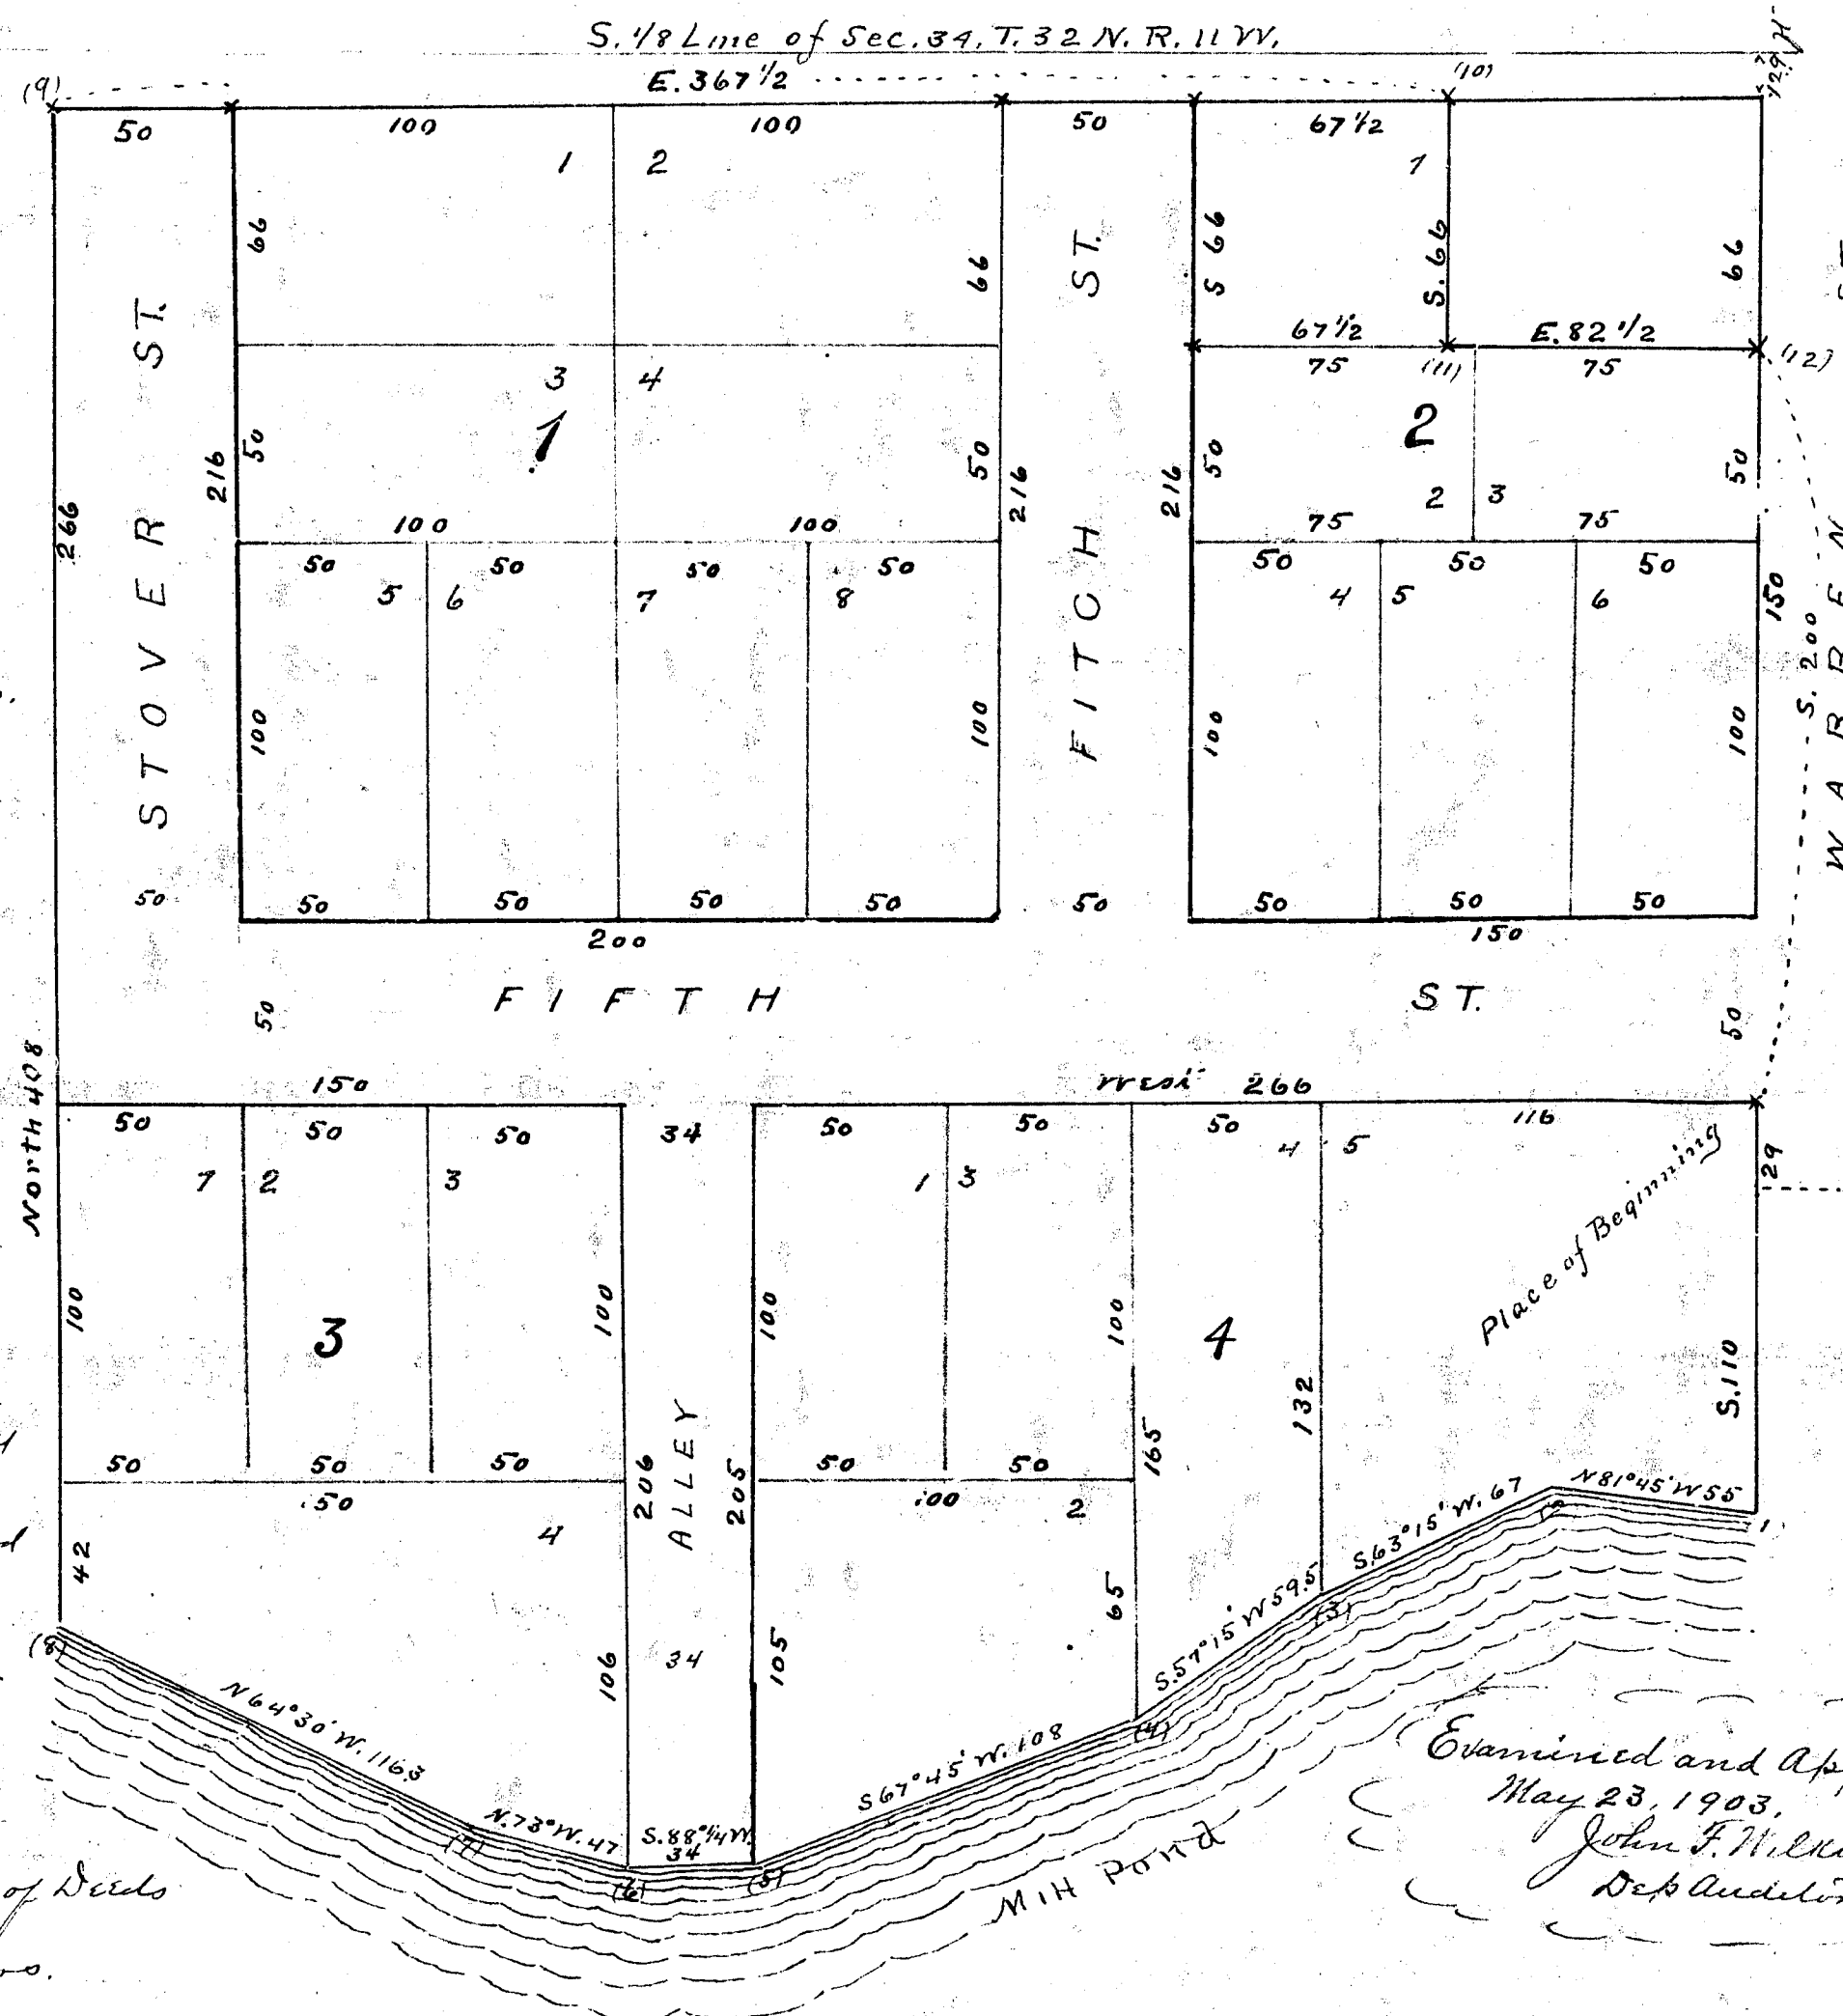

The land embraced in the annexed plat of Stover's Addition to the Village of Northport is described as follows: Beginning at a point on the West side of street known as Warren St. in said village of Northport, 66 ft. East and 29 ft. north of the Northwest cor. of Lot No 55 of Block No 4 of said village and running thence South 110 ft. thence N 81° 45' W. 55 ft. thence S 63° 15' W. 67 ft. thence S 57° 15' W. 59 1/2 ft. thence S 67° 45' W. 108 ft. thence S 88° 14' W. 34 ft. thence N 73° W. 47 ft. thence N 64° 30' W. 116 ft. thence North 408 ft. thence E. 367 1/2 ft. thence S. 66 ft. thence E. 82 1/2 ft. thence S. 200 ft. to place of Beginning in the S.E. 1/4 of the S.W. 1/4 of Section 34, T. 32 N., R. 11 W.


Witnesses to Corners

S.W. cor Lot 4 Block 4 W. Birch	10 S 42° 15' E 37 ft.
S.W. " " 2 " 4 Do	10 N 81° W 6 "
S.W. " " 4 " 3 Do	11 West 20 1/2 "
N.W. " " 1 " 3 M. Oak	8 West 37.7 "
N.W. " " 1 " 1 Apple	8 S. 40° W. 28 1/2 "
N.E. " " 5 " 4 Balsam	8 S 46° 15' W. 6 1/2 "

PLAT OF
STOVER'S ADDITION
TO THE
VILLAGE OF NORTHPORT
LEELANAU COUNTY,
Mich.

50 Ft. = 1 Inch.

Entire PLAT VACATED
See VOL 3-OF VACATIONS
Page 13

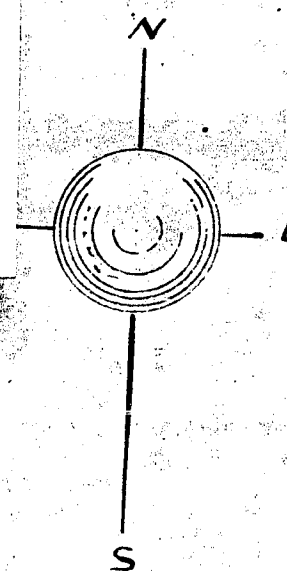

Know All Men by these Presents, that I, Margaret Stover (maiden), as proprietor, have caused the land embraced in the annexed plat to be surveyed laid out and platted, to be known as Stover's Addition to the Village of Northport, and that the streets and alleys shown on said plat are hereby dedicated to the use of the public.

Signed and sealed in presence of
W.C. Green
Chris B. Kehl

Margaret Stover (maiden)

State of Michigan } ss.
County of Leelanau }

On this twenty-eighth day of April 1903, before me, a Notary Public in and for said County, personally came the above named Margaret Stover (maiden), known to me to be the person who executed the above dedication and acknowledged the same to be her free act and deed.

Chris B. Kehl
Notary Public

We hereby certify that the plat heron delineated is a correct one, and that permanent monuments consisting of wooden posts have been planted at points marked thus (X) as shown shown at all angles in the boundaries of the land platted and at all intersections of streets, or streets and alleys.

RECEIVED AND FILED
IN AUDITOR GENERAL'S OFFICE,

June 22, 1903
John F. Wilkinson
Deputy Auditor General

W.C. Green } Surveyors
F.A. Green }

13650

State of Michigan } ss.
County of Leelanau }

We, Carson Warner, Register of Deeds, and W.C. Greer and F.A. Greer, Surveyors, hereby certify that we have each carefully compared this copy with the original plat of Stover's Addition to the Village of Northport and that it is an exact copy thereof and of the whole of such original map or plat.

Carson Warner } Register of Deeds
W.C. Greer } Surveyors
F.A. Greer }

State of Michigan } ss.
County of Leelanau }

We, Carson Warner, Register of Deeds, and W.C. Greer and F.A. Greer, Surveyors, hereby certify that we have each carefully compared the annexed copy with the plat of Stover's Addition to the Village of Northport, now of record in the office of said Register of Deeds, and that it is a true transcript thereof and of the whole of such record.

Carson Warner } Register of Deeds
W.C. Greer } Surveyors
F.A. Greer }

STATE OF MICHIGAN } ss.
LEELANAU COUNTY }

Leland, Mich., May 28, 1903.
This instrument was received for record this day, as proper certificate was furnished in compliance with Sect. 155, of Senate Bill No. 129, File 212, Act of 1893.


Carson Warner
Register of Deeds, Leelanau Co., Mich.

Register's Office, S. S.
LEELANAU COUNTY, MICH.

Received for record this 28th day of May, 1903, at 2 o'clock.

Filed for record this 28th day of May, 1903, at 2 o'clock.

Carson Warner

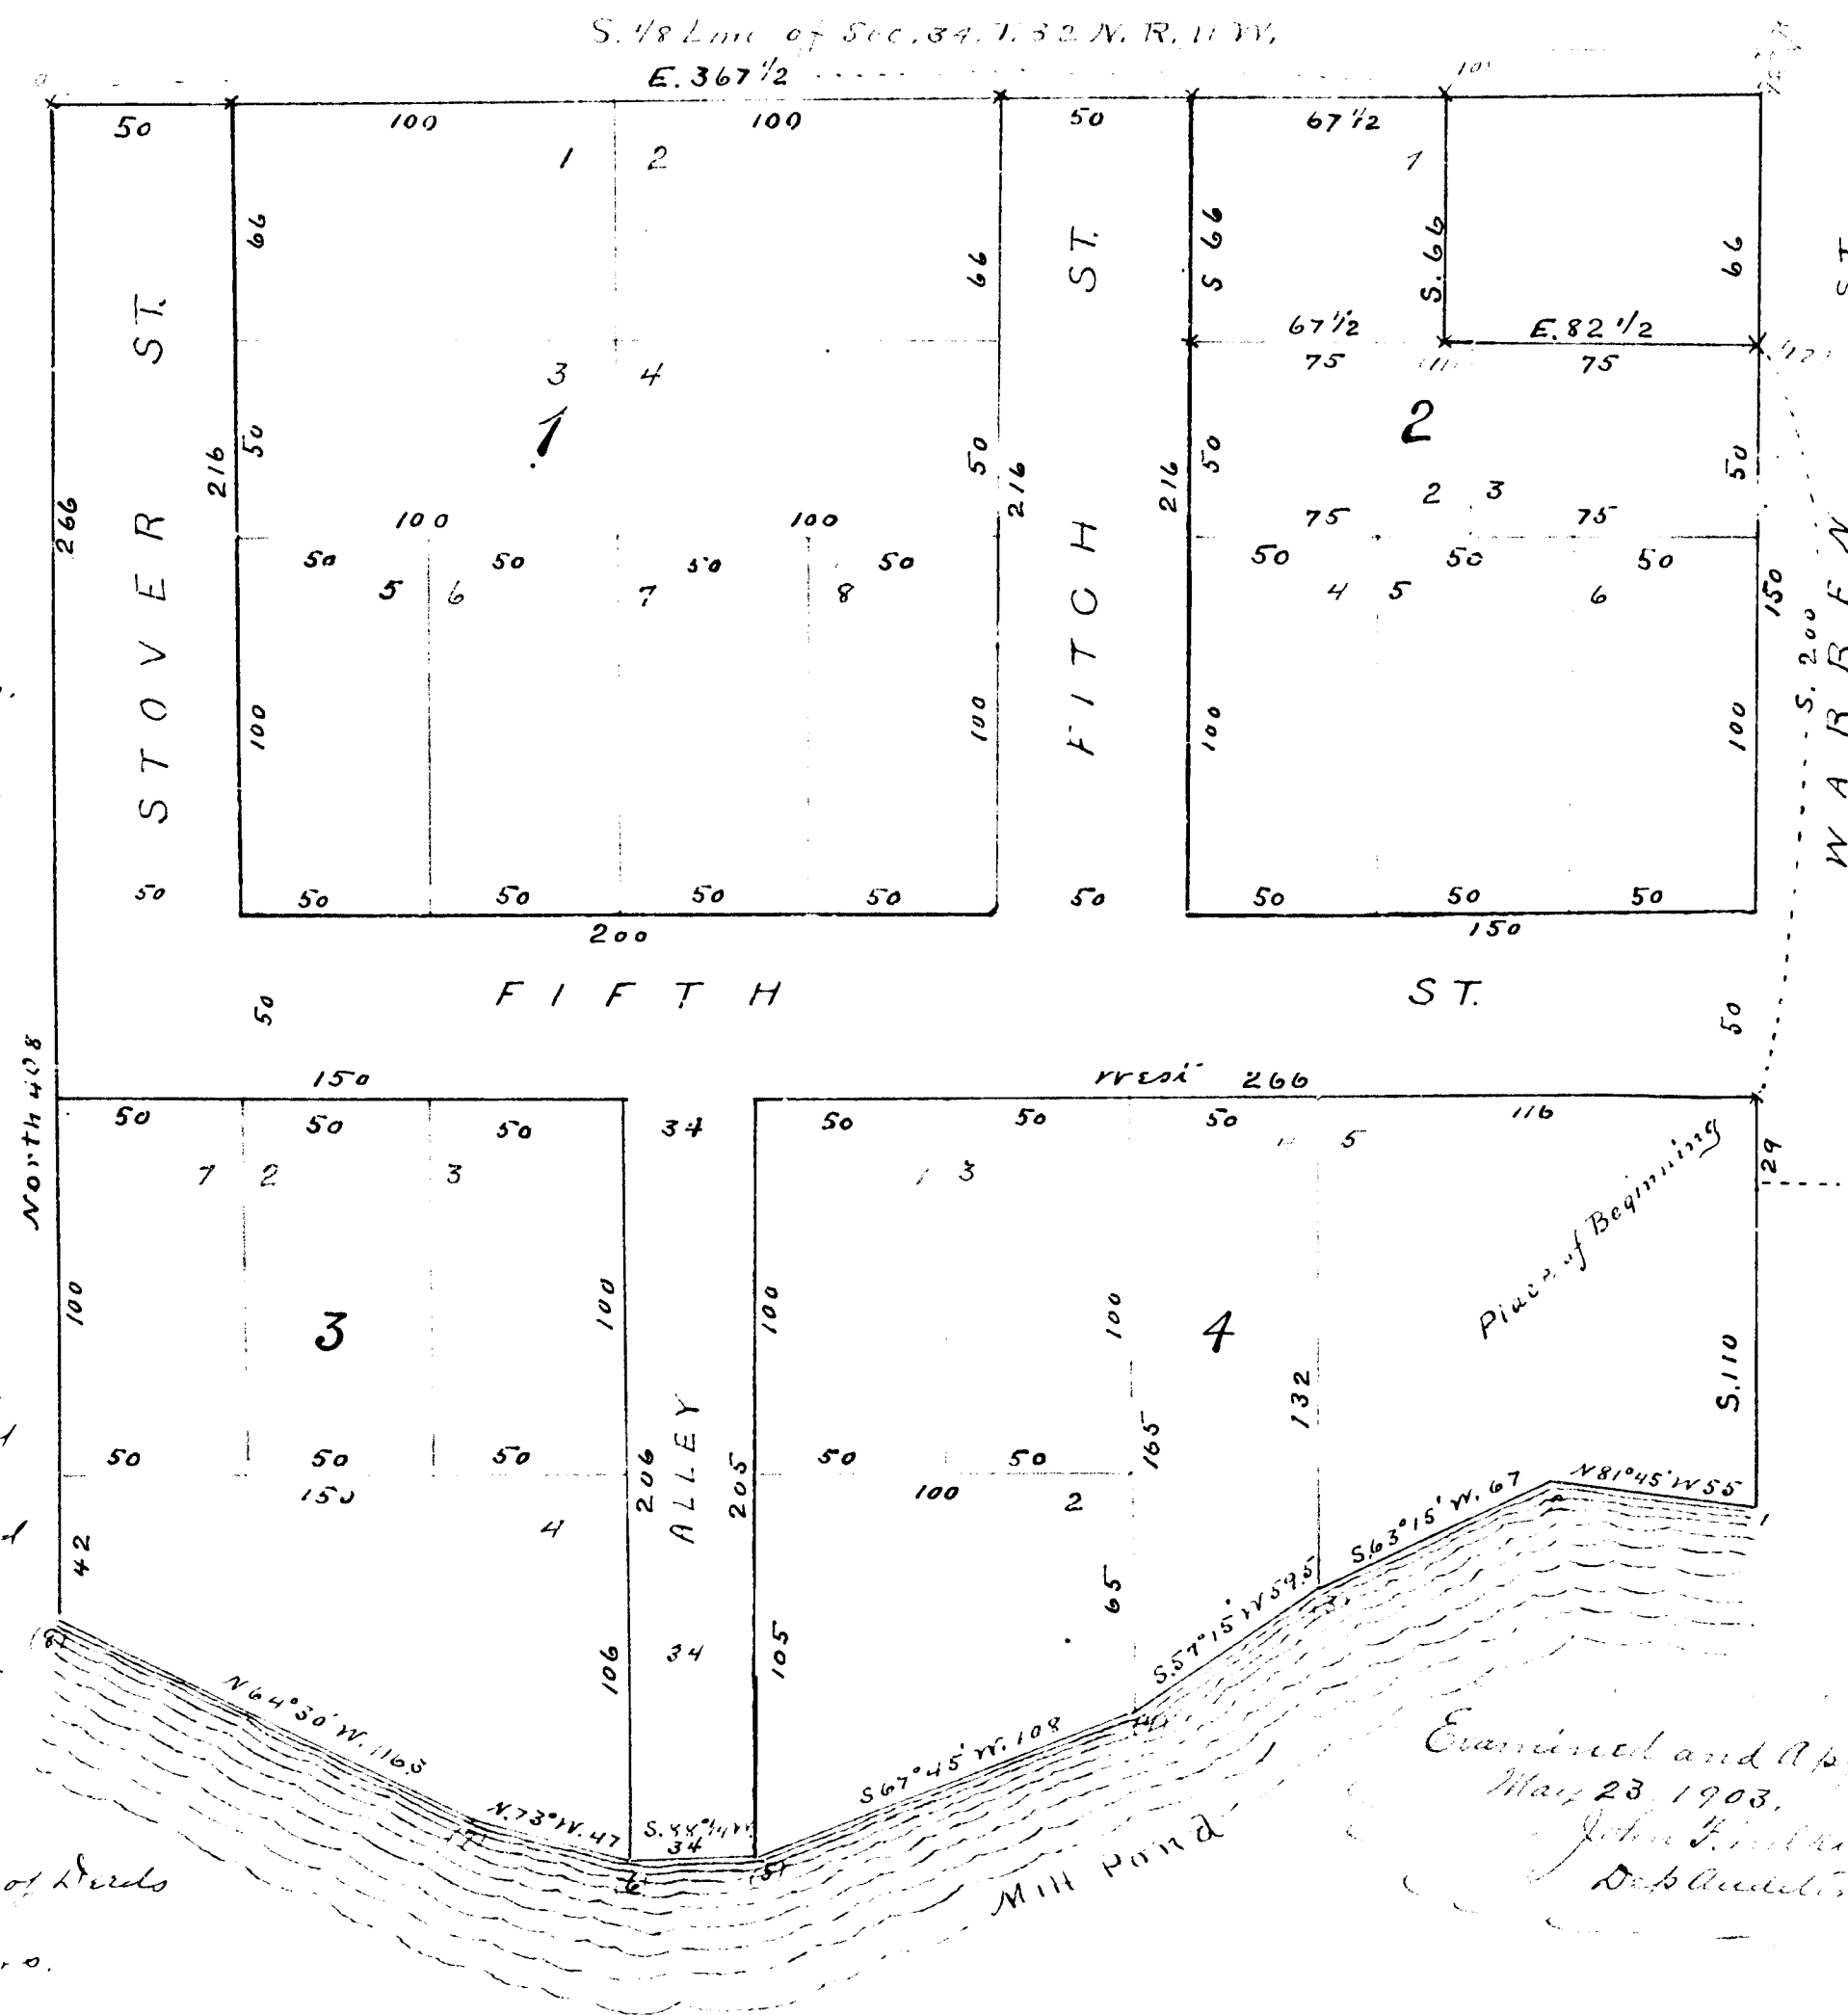

The land embraced in the annexed plat of Stover's Addition to the Village of Northport is described as follows: Beginning at a point on the West side of said known as Warren St. in said village of Northport 66 ft. East and 29 ft. north of the Northwest cor. of Lot No 55 of Block No 4 of said village and thence South 110 ft. thence N 81° 45' W. 55 ft. thence S. 63° 15' W. 67 ft. thence S. 57° 15' W. 59 1/2 ft. thence S. 67° 45' W. 108 ft. thence S. 88° 14' W. 34 ft. thence N 73° W. 47 ft. thence N. 64° 30' W. 116 ft. thence North 408 ft. thence E. 367 1/2 ft. thence S. 66 ft. thence E. 82 1/2 ft. thence S. 200 ft. to place of beginning in the S.E. 1/4 of the S.W. 1/4 of Section 34, T. 32 N. R. 11 W.


Witnesses to Commence

S. N. Cor Lot 4 Block 4 W. 12 inch	10 S 47° 15' E 37 ft.
S. Y. " " 2 " 4	10 N 81° W 6 "
S. Y. " " 4 " 3	11 West 20 1/2 "
N. Y. " " 1 " 3	Mark 8 West 37 1/2 "
N. Y. " " 1 " 1	Apple 8 S. 40° W. 28 1/2 "
N. E. " " 5 " 4	Balsam 8 S 46° 15' W. 5 1/2 "

PLAT OF
STOVER'S ADDITION
TO THE
VILLAGE OF NORTHPORT
LEELANAU COUNTY,
Mich.

50 Ft. = 1 Inch.

Entire PLAT VACATED
VOL-3 of VACATIONS
Page-13

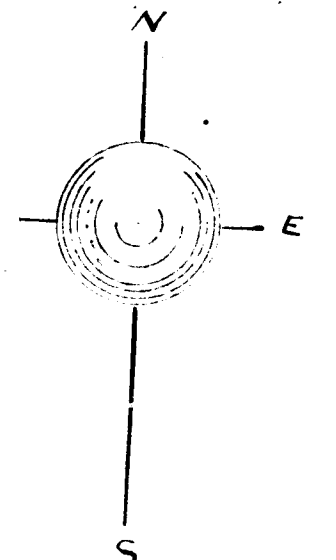

Know All Men by these Presents, that I, Margaret Stover (widow), as proprietor, have caused the land embraced in the annexed plat to be surveyed laid out and platted, to be known as Stover's Addition to the Village of Northport, and that the plots and alleys shown on said plat are hereby dedicated to the use of the public.

Signed and sealed in presence of
W.C. Greer
Chris B. Kehl

Margaret Stover (Seal)

State of Michigan } ss.
County of Leelanau }

On this twenty-eighth day of April 1903, before me, a Notary Public in and for said County, personally came the above named Margaret Stover (widow) known to me to be the person who executed the above dedication and acknowledged the same to be her free act and deed.

Chris B. Kehl
Notary Public

We hereby certify that the plat hereto delineated is a correct one, and that permanent monuments consisting of wooden posts have been planted at points marked thus (X) as shown shown at all angles in the boundaries of the land platted and of all intersections of streets or streets and alleys.

RECEIVED AND FILED.
IN AUDITOR GENERAL'S OFFICE.

June 22-1903

Deputy Auditor General

W.C. Greer (Surveyor)
F.A. Greer

13650

Leelanaw County

✓ PLAT - STOVERS ADDITION TO VILLAGE OF NORTH PORT

C C Journal 2 page 535

Received for record Feb.
25, 1911

Miss Liber 3 page 327

In the matter of the petition of
Mary Sutherland, Josephine S
Bourrissen and Louis G Bourrissen
for vacating of plat at a
session of C C February 23, 1911


84 - 5315

Therefore on motion of C.L. Dayton Attorney
for said petitioners, it is ordered and adjudged that the entire plat of
Stovers Addition to the Village of Northport in Leelanaw County, Michigan, be
vacated and that the land embraced in the streets and alleys of said plat
become the property of the owners of the lots and blocks opposite of said
streets and alleys and lots or blocks on opposite sides of a streets or alley
owned by different owners, then the owner of a lot or block shall own to
the center of the streets or alley opposite his lot or block.

Frederick W Mayne
Circuit Judge

Curts & Taylor
Plat Examiners

Vol- 165- Page- 13650

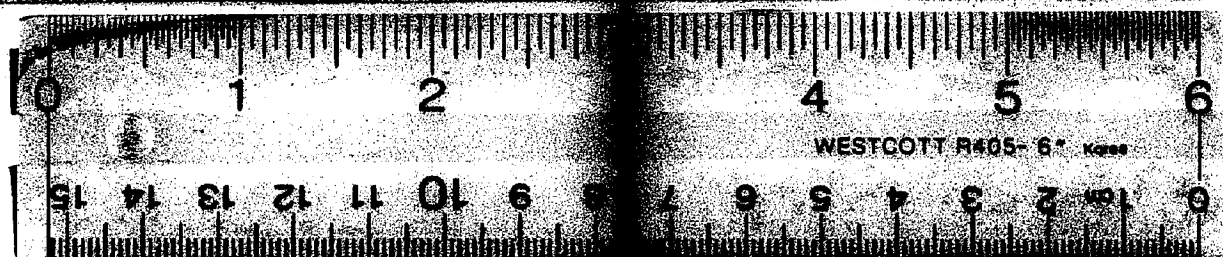

16 X