

Auditor General

Examined and Approved
May 23, 1903
John H. Wilkinson
Deputy Auditor General

W.  Scale 150 Feet. To an Inch.

Sec 29. Sec 28
Post.
1/4.
T. 30 N.
R. 11 W.

Frank S Haswell
John Tracy

shown on said year are hereby dedicated to me
 } Witness, Erastus R. Dailley L.S.
 Marcella Dailley L.S.

Albert E. Willard
Notary Public Leelanaw County Michigan.

Frank S Haswell surveyor.

Carson Warner Register of Deeds. Frank S Hazwell Surveyor.

Carson Warner Register of Deeds. Frank S. Haswell Surveyor.

VACATED BY RESOLUTION
OF Village Council
- Dec 14-53
VOUCHER No 211-54

STATE OF MICHIGAN
LELANAU COUNTY

This instrument was received for record this
day, no proper certificate or s furnished in
accordance with Sect. 127, of State Bill No.
100, of 1902, Act of 1902.


Notar's Office.)
)
 Subscribed for record the 5th day
 of June A.D. 1903 at St.
Joseph, Mo. and recorded in Lib.
 Book of Deeds page 26

13651

RECEIVED AND FILED.
IN AUDITOR GENERAL'S OFFICE,
June 22, 1903
John H. Brown
Deputy Auditor General

FLAT OF DAILEY'S ADDITION TO SUTTON'S BAY LEELANAU COUNTY, MICHIGAN.

Examined and Approved
May 23, 1903
John P. Wilkinson
Deputy Auditor General

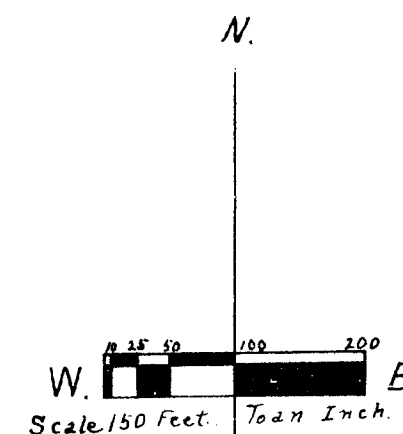

Description of Land Platted. Commencing at a point on the section line, three hundred thirty feet (330') South of the quarter post between sections Twenty eight (28) and Twenty nine (29) Town thirty (30) North Range Eleven (11) West Leelanau County Michigan. Thence South nine hundred ninety six feet (996') Thence East seven hundred eighty eight and six tenths feet (788.6') Thence North two degrees thirty eight minutes West (N 2° 38' W.) five hundred sixty six and eight tenths feet (566.8') Thence curve to East, Radius of curve, nineteen hundred forty seven and fifty eight hundredths feet (1947.58') Four hundred seventy four and seven tenths feet (474.7') Thence North eleven degrees and twenty minutes East (N 11° 20' E) fifty four and five tenths feet (54.5') Thence West one hundred forty five feet (145') Thence North two hundred thirty three feet (233') Thence West two hundred nineteen and two tenths feet. Thence South three hundred thirty feet (330') Thence West four hundred forty feet. to place of beginning

Dedication: Know All Men by these Presents, That we Erastus R Dailey as proprietor and Marcella Dailey his wife have caused the land embraced in the annexed plat to be surveyed, laid out and platted, to be known as Daileys Addition to Suttons Bay Leelanau County Michigan and that the streets and alleys as shown on said plat are hereby dedicated to public use.

Frank S Haswell }
John Tracy }
State of Michigan }
County of Leelanau } ss. Erastus R Dailey }
Witness. Marcella Dailey }
L.S.

On this 9th day of May A.D. 1903 before me, a Notary Public in and for said County, personally came, the above named Erastus R Dailey and Marcella Dailey his wife, known to me to be the persons who executed the above dedication, and acknowledged the same to be their free act and deed.

Albert G. Willard
Notary Public Leelanau County Michigan.

State of Michigan } ss. I hereby certify that the plat hereon delineated is a correct one, that all dimensions are given in figures denoting feet and tenths of feet, and that permanent monuments, consisting of 1/2 inch iron bars two feet long, have been planted at all angles of boundary, and at all intersections of streets, and of streets and alleys and at all points marked thereon.


Frank S Haswell surveyor.

State of Michigan } ss. We Carson Warner Register of Deeds, and Frank S Haswell Surveyor, hereby certify that we have each carefully compared this copy with the original plat of Daileys Addition to Suttons Bay Leelanau County Michigan, and that it is an exact copy thereof and of the whole of such original map or plat.

Carson Warner Register of Deeds. Frank S Haswell Surveyor.

State of Michigan } ss. We Carson Warner Register of Deeds, and Frank S Haswell Surveyor, hereby certify that we have each carefully compared the annexed copy with the plat of Daileys Addition to Suttons Bay Leelanau County Michigan, now of record in the office of said register of Deeds, and that it is a true transcript therefrom and of the whole of such record.

Carson Warner Register of Deeds. Frank S Haswell Surveyor.

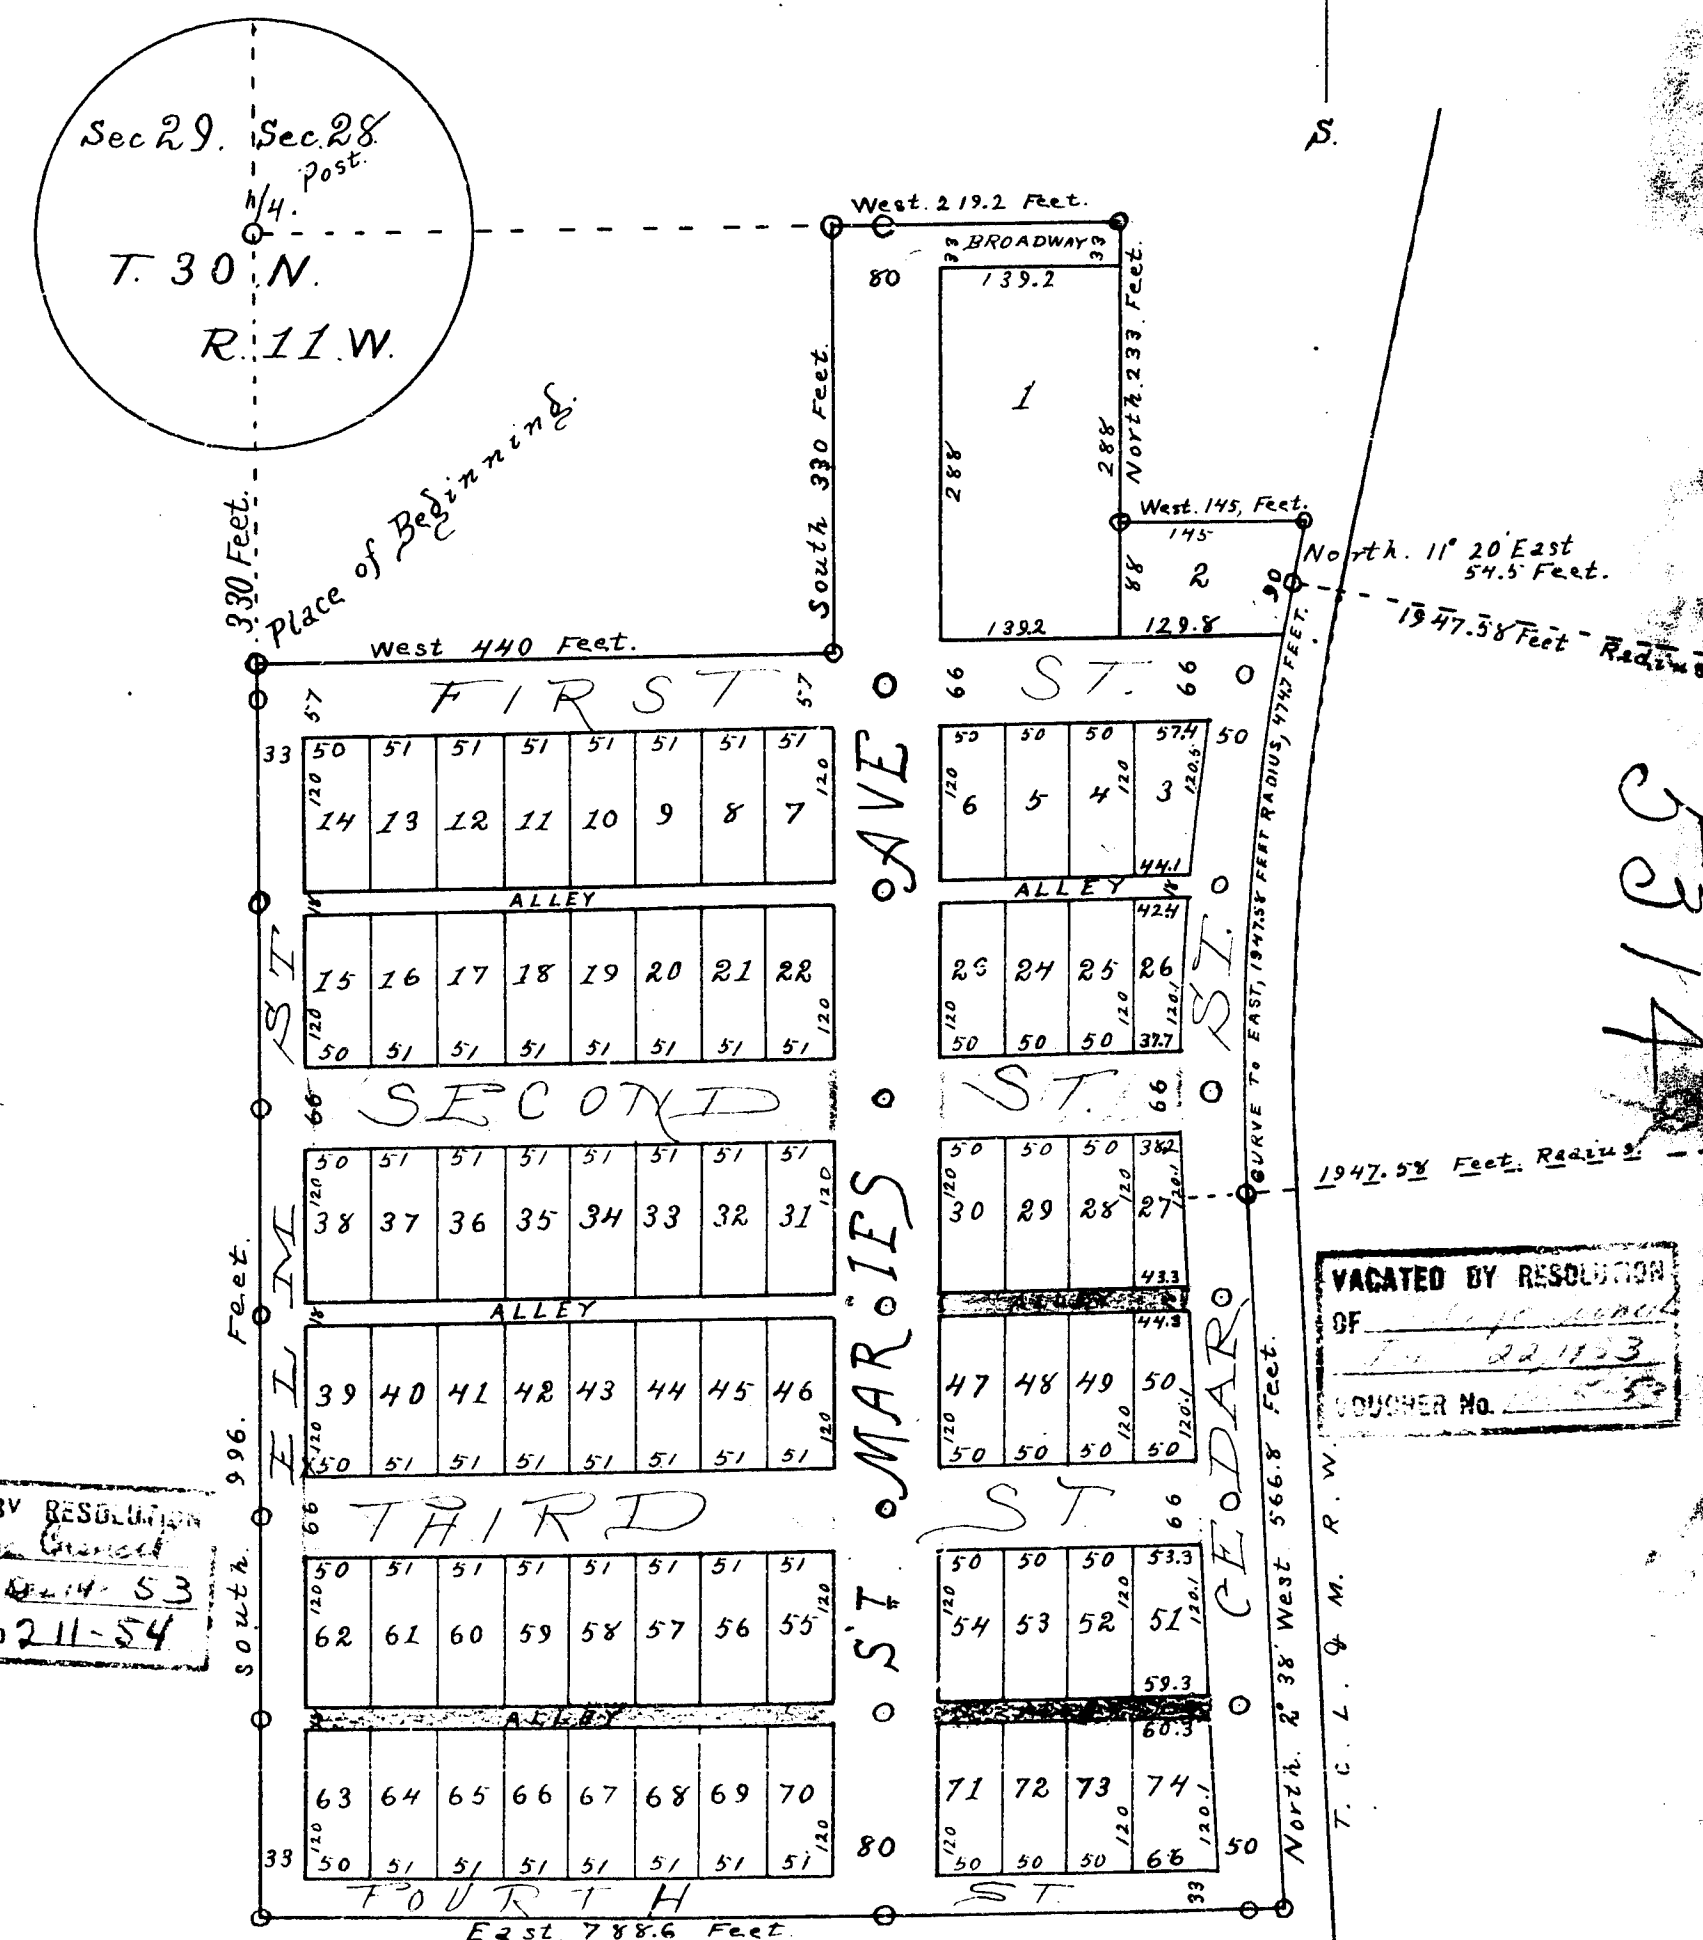

5314

VACATED BY RESOLUTION
OF
JAN 22 1903
VOUCHER No. 53

VACATED BY RESOLUTION
OF
JAN 22 1903
VOUCHER No. 211-54

13651

RECEIVED AND FILED.
IN AUDITOR GENERAL'S OFFICE.
JAN 22 1903
Deputy Auditor General

13651

STATE OF MICHIGAN

COUNTY OF LEELANAU) Recorded 21 day of July, 1953 A.D. at 10:40 A.M.

FREDERICK HAHNENBERG

Registrar of Deeds.

PROCEEDINGS OF VILLAGE COUNCIL OF SUTTONS BAY, MICHIGAN

Village of Suttons Bay, Leelanau County, Michigan, June 22, 1953

The Village Council in regular session duly called, was called to order at eight o'clock P.M. on the 22nd day of June A.D. 1953, a quorum being present.

Present: Hoyt, Klumpp, Morey, Peterson

Absent: Strang, Wransky

The following Resolution was presented;

Whereas a petition was filed with the Council of the Village of Suttons Bay by Virginia Braund, a property owner, for the Vacating of a certain alley adjacent to and between Village Lots described as Lots Number 27, 28, 29 and 30 on the North, and Lots 48, 49 and 50 on the South, all in Dailey's Addition to the Village of Suttons Bay,

And Whereas, notice of a public meeting, in regular session, to be held on Monday June 22, 1953, at 8 P.M. at the council chambers for the purpose of hearing objections to the closing of said alley, was duly published in a newspaper circulating and published within the County of Leelanau as required by law,

And Whereas no one appeared for the purpose of making objections to the vacating of said alley, nor otherwise made known any objections to the said closing,

And Whereas said alley is no longer practical or necessary for use as a public alley,

Therefore be it Resolved that the alley described as:

"A certain alley now lying between St. Marie's Avenue and Cedar Street, South of and adjacent to Lots 27, 28, 29 and 30, and North of and adjacent to Lots 47, 48, 49 and 50, all of Dailey's Addition to the Village of Suttons Bay, Michigan, according to the recorded plat thereof."

be and the same is hereby vacated, and said alley shall revert, under the law, to said adjoining owner, Virginia M. Braund.

Yeas: Hoyt, Klumpp, Morey and Peterson

Nays: None - Resolution adopted.

{Other business then came before the meeting not pertaining to or effecting the above business.)

Motion by Peterson, supported by Morey that we adjourn. Carried.

(Seal of the Village of Suttons Bay affixed)

MARGARET LATHER

Margaret Lather,
Clerk of the Village of
Suttons Bay, Mich.

13051

I, Margaret Lather, hereby certify that I am the Clerk of the Village of Suttons Bay and have charge of the books and records of said Village. I further certify that the above (except for business stated as omitted) is a true copy of the Proceedings and minutes the meeting held on the 22nd day of June A.D. 1953.

MARGARET LATHER
Clerk of the Village of
Suttons Bay.

He spent Sunday morning with his mother, brother and sister, then he went to his father and brother's in the afternoon. He attended a public kindergarten and played in the village of Sutton, Mass. in his country and state and district school.

*History of Public Schools of
Wallingford, Vermont, from 1840*

was defined and outlined above and were conducted on the 28th day of May 1943
and ending on the 30th day of June 1943

✓ $\frac{40}{100} = 40\%$

State of New Hampshire, County of Rockingham, ss. I, the undersigned, Clerk of said County, do hereby certify that the within and foregoing is a true and correct copy of the original thereof as the same appears from the records of said County.

Witness my hand and the seal of said County at Dover, New Hampshire, this 14th day of June, 1907.

Clerk of said County.

Attest:

Notary Public for said County.



STATE OF NEW YORK
COUNTY OF ALBANY
JULY 19 1907

IN SENATE
JULY 19 1907
REPORT OF THE
COMMISSIONER OF THE
LAND OFFICE

1883

8 10 509

13651

139 FLAT OF DAILEY'S ADDITION TO SUTTON'S BAY LEELANAU COUNTY MICHIGAN.

DESCRIPTION. of Land Platted. Commencing at point on the section line. Three hundred thirty feet (330) South of the quarter post between sections Twenty eight (28) and Twenty nine (29) Town Thirty-ninth Range Eleven (11) West Leelanau County Michigan. Thence South nine hundred ninety six feet (996) Thence East seven hundred eighty eight and six tenths feet (788.6) Thence North two degrees and thirty eight minutes West (N 2° 38' W) Five hundred eighty six and eight tenths feet (586.8) Thence curve to East. Radius of curve Nineteen hundred forty seven and fifty eight hundredths feet (1947.58) Four hundred seventy four and seven tenths feet (474.7) Thence North eleven degrees twenty minutes East (N 11° E) Fifty four and five tenths feet (54.5) Thence West One hundred forty five feet (145) Thence North Two hundred thirty three feet (233) Thence West Two hundred nineteen and two tenths feet (219.2) Thence South Three hundred thirty feet Thence West Four hundred forty feet (440) to place of beginning.

DEDICATION: - Know All Men By these Presents, That we Erastus R Dailey as proprietor, and Marcella Dailey his wife have caused the land embraced in the annexed plat to be surveyed, laid out and platted, to be known as Dailey's Addition to Sutton's Bay Leelanau County Michigan. and that the streets and alleys as shown on said plat are hereby dedicated to public use.

Frank S Haswell }
John Tracy } Witness
Erastus R Dailey L.S.
Marcella Dailey L.S.

State of Michigan)
County of Leelanau) ss. On this 14 day of May, A.D. 1903 before me, a Notary Public in and for said County, personally came the above named Erastus R Dailey and Marcella Dailey his wife, known to me to be the persons who executed the above dedication, and acknowledged the same to be their free act and deed.


Albert E. Hillard
Notary Public Leelanau Co., Mich.

State of Michigan)
County of Benzie) ss. I hereby certify that the plat heron delineated is a correct one, that all dimensions are given in figures denoting feet and tenths of feet; and that permanent monuments, consisting of 1/2 inch iron pipe two feet long have been planted at all angles of boundary, and at all intersections of streets, and of streets and alleys, and at all points marked thus o.

Frank S Haswell
Surveyor.

EXAMINED AND APPROVED
May 20, 1903
John F. Hutchinson
Deputy Auditor General

Sec 29 Sec 28
1/4 Post
T. 30 N.
R. 11 W.

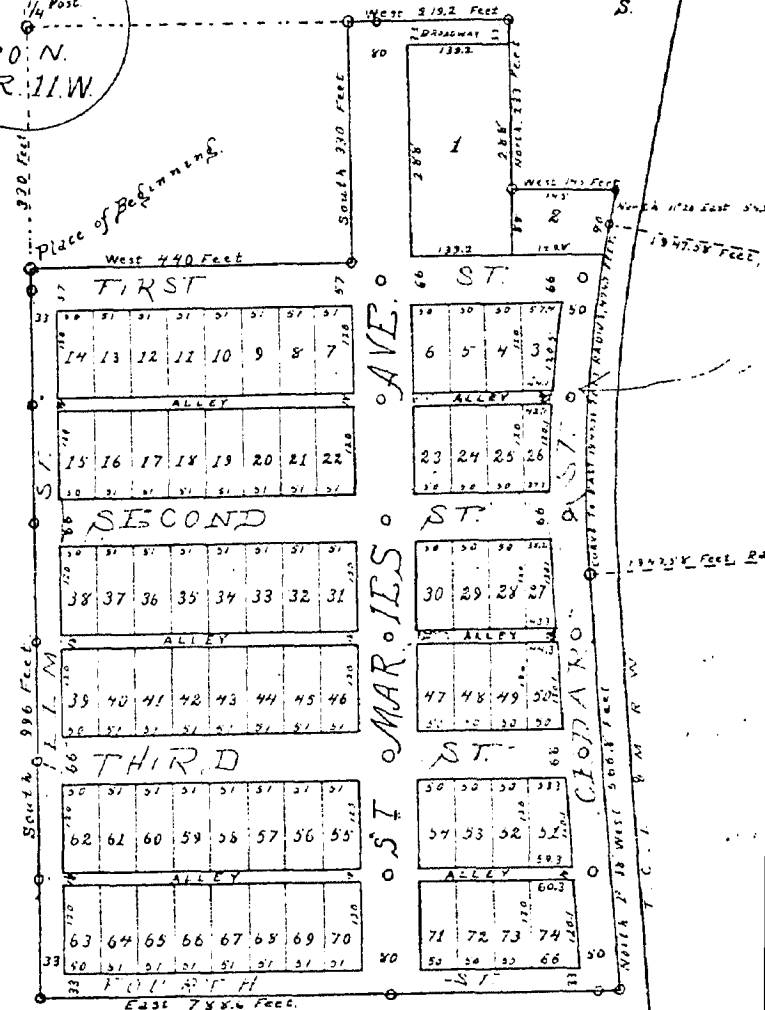

State of Michigan)
County of Leelanau) ss. We Erastus R Dailey and Marcella Dailey his wife, hereby certify that we have each carefully compared this copy with the original plat of Dailey's Addition to Sutton's Bay, and that it is an exact copy thereof and of the whole of said original map or plat.

Erastus R Dailey
Marcella Dailey
Register of Deeds
Surveyor.

Approved & To Be Recorded
At Leelanau Co. Clerk's Office
This 14th day of May, 1903
John F. Hutchinson
Deputy Auditor General

13451

STATE OF MICHIGAN

COUNTY OF LEELANAU)SS Recorded 21 day of July, 1953 A.D. at 10:40 o'clock A.M.

FREDERICK HAHNENBERG

Register of Deeds.

PROCEEDINGS OF VILLAGE COUNCIL OF SUTTONS BAY, MICHIGAN

Village of Suttons Bay, Leelanau County, Michigan, May 21, 1946

Special Council meeting called to order by President Selby for the purpose of hearing any objections to closing of alley and Second Street in Dailey's Addition to the Village of Suttons Bay,

Members Present: Beuerle, Bremer, Gronseth, Johnson

Members Absent: Lather, Hoyt

Leo Kaltenbach was present asking permission to move building on Smarcy lot in Dailey's Addition. The above question was referred to Building Committee with power to grant or reject.

The following bills were read by the Clerk:

Leelanau Co. Road Commission - Maintenance of Streets 1945	\$613.28
Smiseth water line 41 ft 3/4 pipes	4.10
Labor	4.50
Fire chief -5/1/45-5/1/46	50.00
Paid H. Snohr for Smiseth pump	3.45
Bonnie Strang - clean-up	209.96

Motion by Gronseth, Supported by Johnson that bills be allowed as read.
Motion Carried.

Motion by Beuerle, Supported by Gronseth that there being no objections to closing of Alley between First and Second Street, Dailey's Addition from East line of Elm Street to the West line of Cedar Street, excluding the 18 foot strip of land North and South, where said alley crosses St. Marie's Avenue, said described alley is hereby declared vacated, discontinued and abolished; And that part of said alley from the East line of Elm Street to the West line of St. Marie's Avenue shall revert to the adjoining owner, F. & M. Packing Company, a corporation.
And, that part of said alley from the East line of St. Marie's Avenue to the West line of Cedar Street shall revert to the adjoining owner, Leelanau County Road Commission, a municipal corporation.

Yeas - Beuerle, Bremer, Gronseth, Johnson
Nays - none - motion carried.

Motion by Beuerle, Supported by Gronseth that there being no objections to closing of Second Street between East line of Elm Street and the West line of Cedar Street, in Dailey's Addition to the Village of Suttons Bay, excluding the sixty-six (66) foot strip of land North and South, where second street crosses St. Marie's Avenue, said described street is hereby declared vacated, discontinued and abolished;
And, that part of Second Street from the East line of Elm Street to the West line of St. Marie's Avenue shall revert to the adjoining owner, F. & M. Packing Company, a corporation;
And that part of of Second Street from the East line St. Marie's Avenue to the West line of Cedar Street shall revert to the adjoining owner, Leelanau County Road Commission, a municipal corporation.

Yeas - Beuerle, Bremer, Gronseth, Johnson
Nays - none - motion carried.

13651

Motion by Beuerle supported by Bramer that Mrs. F.F. Smiseth be notified to repair or tear down porch on store within thirty days. Motion carried.

Motion by Johnson supported by Beuerle that James Walters be notified to remove obstacles and rubbish on St. Mary's Avenue.
Motion carried.

Motion by John supported by Bremer to adjourn. Motion carried.

PAULUS E. PETERSON

Paulus E. Peterson, Clerk of the
Village of Suttons Bay, Mich.

I, Margaret Lather, hereby certify that I am the Clerk of the Village of Suttons Bay, Leelanau County, Michigan, and have charge of the books and records of said Village;

I further certify that the foregoing is a true, correct and accurate copy of proceedings and minutes of the council meeting of said village of Suttons Bay held on the 22nd day of April A.D. 1946.

July 18, 1953

MARGARET LATHER

Margaret Lather,
Clerk of Village of Suttons Bay

(Seal of the Village affixed.)

PROCEEDINGS OF VILLAGE COUNCIL OF SUTTONS BAY

Village of Suttons Bay, Leelanau County, Michigan, April 22, 1946

Special meeting called to order by President Selby.

Members present: Bremer, Gronseth, Hoyt, Johnson.

Members absent: Beuerie, Lather

The following Resolution was offered by Trustee Conrad Gronseth and supported by Trustee Martin Johnson;

Resolved, that the Council of the Village of Suttons Bay deems it advisable to vacate, discontinue, and abolish the following Street and Alley in the recorded Plat of Dailey's Addition to Suttons Bay, to-wit:

The alley South of First Street from the East line of Elm Street to the West line of Cedar Street, excluding the eighteen (18) foot strip of land, North and South, where said alley crossed St. Marie's Avenue; and

Second Street from the East line of Elm Street to the West line of Cedar Street, excluding the sixty-six (66) foot strip of land, North and South, where Second Street crosses St. Marie's Avenue, and

Resolved Further, that Monday, the 21st day of May, 1946, at eight o'clock in the afternoon of that day be appointed as a time when the Council of the Village of Suttons Bay will meet at the Council rooms in the Hose House of said Village and hear objections thereto, and

Resolved Further, that public notice of the time and place of such meeting be given by publication in the Suttons Bay Courier, a newspaper printed and circulated in the Village of Suttons Bay, for at least three issues of said paper, prior to said meeting.

Upon a vote taken on said resolution, the same was unanimously adopted by the Village Council.

PAULUS E. PETERSON

Clerk of the Village of
Suttons Bay.

I, Margaret Lather, hereby certify that I am the Clerk of the Village of Suttons Bay, Leelanau County, Michigan, and have charge of the books and records of said Village;

I further certify that the foregoing is a true, correct and accurate copy of proceedings and minutes of the Council meeting of said village of Suttons Bay held on the 22nd day of April A.D. 1946.

July 18, 1953

(Seal of the Village of Suttons Bay affixed)

MARGARET LATHER

Margaret Lather, Clerk of Village
of Suttons Bay.

13651

FLAT OF DAILEY'S ADDITION TO SUTTON'S BAY LEELANAU COUNTY MICHIGAN.

DESCRIPTION of Land Plotted. Commencing at point on the section line. Three hundred thirty feet (330) South of the quarter post between sections Twenty eight (28) and Twenty nine (29) Town Thirty North Range Eleven (11) West Leelanau County Michigan. Thence South nine hundred ninety six feet (996) Thence East seven hundred eighty eight and six tenths feet (788.6) Thence North two degrees and thirty eight minutes East (N 23.8' E) Three hundred sixty six and eight tenths feet (366.8) Thence curve to East. Radius of curve Nineteen hundred forty seven and fifty eight hundredths feet (1947.58) Four hundred seventy four and seven tenths feet (474.7) Thence North Eleven degrees twenty minutes East (N 11.2' E) Fifty four and five tenths feet (54.5) Thence East One hundred forty five feet (145) Thence North Two hundred thirty three feet (233) Thence East Two hundred nineteen and two tenths feet (219.2) Thence South Three hundred thirty feet Thence West Four hundred forty feet (440) to place of beginning.

DEDICATION:— Know All Men By these Presents, That we Erastus R Dailey as proprietor, and Marcella Dailey his wife have caused the land embraced in the annexed plat to be surveyed, laid out and plotted, to be known as Dailey's Addition to Sutton's Bay Leelanau County Michigan, and that the streets and alleys as shown on said plat are hereby dedicated to public use.

Frank S Haswell } Witness
John Tracy } Erastus R Dailey L.S.
Marcella Dailey L.S.



State of Michigan } ss.
County of Leelanau } On this day of May, A.D. 1903 before me, a Notary Public in and for said County, personally came the above named Erastus R Dailey and Marcella Dailey his wife, known to me to be the persons who executed the above dedication, and acknowledged the same to be their free act and deed.

Albert E. Hilland
Notary Public Leelanau Co. Mich.

State of Michigan } ss.
County of Benzie } I hereby certify that the plat herein delineated is a correct one, that all dimensions are given in figures denoting feet and tenths of feet, and that permanent monuments, consisting of 1/2 inch iron bars two feet long have been planted at all angles of boundary, and at all intersections of streets, and of streets and alleys, and at all points marked thus o.

Frank S Haswell
Surveyor.


EXAMINED AND APPROVED
MAY 25 1903
John F. Wilkinson
County Auditor General

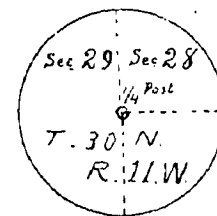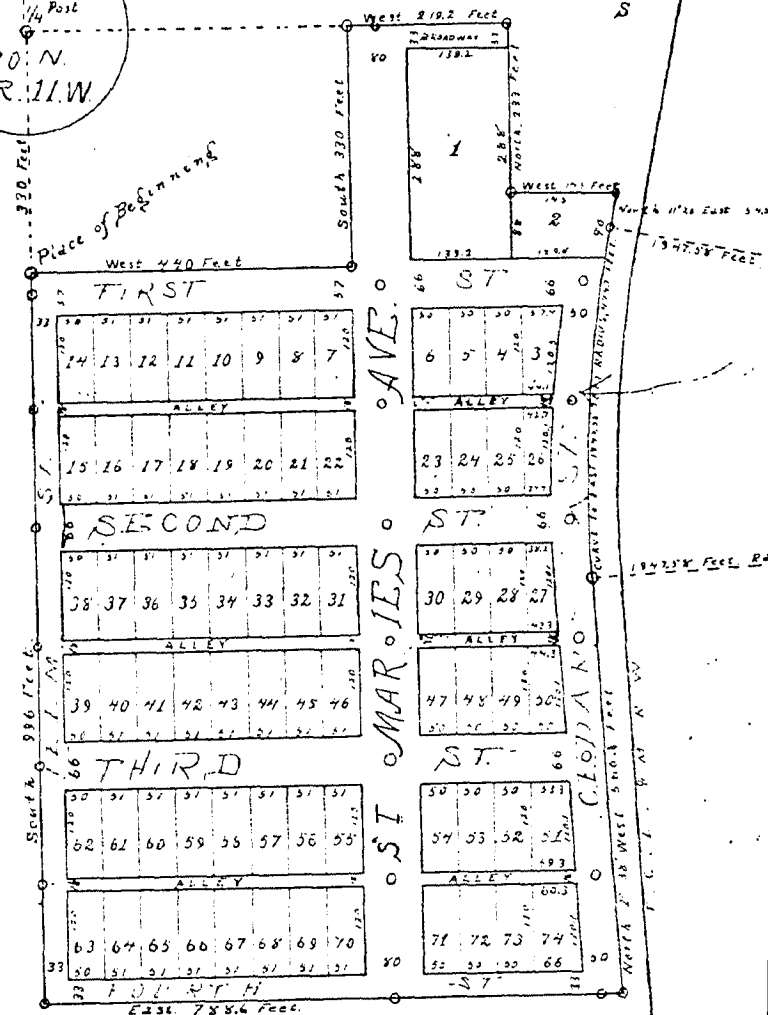

State of Michigan } ss.
County of Leelanau } We, Erastus R Dailey, Surveyor, do hereby certify that we have and lawfully compared this copy with the original plat of Dailey's Addition to Sutton's Bay and that it is a true and correct copy thereof and of the whole of said original map or plat.

Erastus R Dailey
Surveyor.

Approved to T. 30 N. and R. 11 W.
John F. Wilkinson
County Auditor General

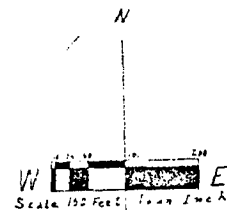

13651

STATE OF MICHIGAN
COUNTY OF LEECLANAU

I, K. Gus Smarey, being duly sworn, depose and say that
he is the Publisher and Owner of the Suttons Bay Courier
a public newspaper published and printed in the Village of
Suttons Bay in said County, in the State and that the annexed

Regular Meeting of Village
Council on Nov 20, 1951

was printed and published ~~once each week~~ on the 29th day of November 1951
and ending on the day of 1951

K. Gus Smarey

Sworn to and subscribed before me this day of 1951

Leeclanau County Michigan Notary Public

My Commission Expires day of 1951

NOTARY PUBLIC
STATE OF MICHIGAN
COUNTY OF LEECLANAU
K. GUS SMAREY
PUBLISHER
SUTTONS BAY COURIER
SUTTONS BAY, MICHIGAN

R

13451

LIBER 8

Regular Meeting of Suttons Bay Village Council on Nov 20, 1951

Called to order by Mayor
George William Sutton
Present: Mayor Sutton, Mrs. Mary Sutton
Absent: None

Minutes of previous meeting read and approved

Mayor moved that the following be adopted as the official minutes of the meeting held on November 20, 1951:

The Village Council met in regular session on the 20th day of November, 1951, at 8:00 P.M. in the Village Hall.

Present: Mayor George William Sutton, Mrs. Mary Sutton.

Absent: None.

The minutes of the previous meeting were read and approved.

Mayor moved that the following be adopted as the official minutes of the meeting held on November 20, 1951:

The Village Council met in regular session on the 20th day of November, 1951, at 8:00 P.M. in the Village Hall.

Present: Mayor George William Sutton, Mrs. Mary Sutton.

July 18, 1953

I, Margaret Lather, hereby certify that I am the clerk of the Village of Suttons Bay, Michigan, Leelanau County, and have charge of the books and records of said Village.

I further certify that the foregoing which is hereto attached is a true copy of the Proceedings and minutes of the Council meeting of said village of Suttons Bay held on the 20th day of November A.D. 1951.

MARGARET LATHER

Margaret Lather, Clerk of the Village of Suttons Bay, Mich.

(Seal of the Village affixed)

Now, therefore, I, the Clerk of the Village of Suttons Bay, Michigan, do hereby certify that the foregoing is a true and correct copy of the minutes of the meeting of the Village Council of Suttons Bay, Michigan, held on the 20th day of November, A.D. 1951, and that the same have been read and approved by the Council.

In testimony whereof, I have hereunto set my hand and the seal of the Village of Suttons Bay, Michigan, this 18th day of July, 1953.

Margaret Lather, Clerk

B651

8 MAY 51

AFFIDAVIT OF PUBLISHER

SUBJECT OF INVESTIGATION
COUNTY OF ILLINOIS

I, (Name of Publisher) do hereby certify that the above
is the publisher of the above named publication, and
the address of the publisher is as follows: (Address of
Publisher) in the County of (County) and State of (State)

Address of Publisher
on May 21st, 1946

The above named publication was published on (Date)
of the (Month) day of (Month)
and ending on the (Date) day of (Month)

Signature of Publisher

Subscribed and sworn to before me on (Date)

at (City) in the County of (County) and State of (State)

Notary Public, Illinois

My Commission Expires (Date)



13651

13651

13651

~~CONFIDENTIAL~~

11891

8-24-51

13051

103

815012

13651

Wm. Crane & Co.

Helen Korson, Helen Korson, Register of Deeds

RESOLUTION

166-942

SUTTONS BAY VILLAGE COUNCIL
(Leelanau County, Michigan)

At a Regular Meeting of the Village Council, Village of Suttons Bay, Leelanau County, Michigan, held at the Village Hall on the 18th day of September, 1972, all councilmen but one being present, the following Resolution was carried:

WHEREAS the Village Council on the 17th day of April, 1972, deemed it advisable to vacate a part of Daily's Addition to Suttons Bay, as described below, and,

WHEREAS the Village Council on the 17th day of April, 1972, resolved that a hearing on the proposal to vacate a part of Daily's Addition to Suttons Bay, as described below, be held on the 18th day of September, 1972, at the Village Hall and,

WHEREAS it is to the best interest of the Village of Suttons Bay and its residents that part of Daily's Addition to Suttons Bay be vacated, as described below, and there being no objection to said vacation,

THEREFORE IT IS HEREBY RESOLVED that part of Daily's Addition to Suttons Bay be vacated described as:

Lots numbered Seven (7) through Twenty-two (22), and the northerly 78.00 feet of Lots numbered Thirty-one (31) through Thirty-eight (38) - being a parcel of land bound by St. Mary's Avenue on the east, Flm Street on the west, First Street on the north, and re-located Second Street on the south, together with alleys and dedicated Streets, if any.

A majority of the Village Council having voted in favor of this Resolution, the Village President declared said Resolution as duly adopted.

Witness

Witness

Village Clerk

STATE OF MICHIGAN)

SS

COUNTY OF LEELANAU)

PATRICIA STRATTON, being duly sworn, says that she is the Village Clerk of the Village of Suttons Bay, Leelanau County, Michigan, and that the above is a true copy of the resolution passed at a meeting of the Village Council of Suttons Bay on the 18th day of September, 1972.

Sworn to and subscribed before me, a notary public for Leelanau County, Michigan this 23rd day of April, 1973.

My commission expires:
January 25, 1976

JAMES R. WILLIAMS, Notary Public
Leelanau County, Michigan

166-942

Leelanau
13651

Affidavit of Publication

In the Matter of the Estate of

Village of Suttons Bay
STATE OF MICHIGAN }
COUNTY OF LEELANAU } SS

RESOLUTION

RESOLVED by the Village Council, Village of Suttons Bay, Michigan that this Council deems it advisable to vacate a part of Dailey's Addition to Suttons Bay, described as: Lots numbered Seven (7) through Twenty-two (22), and the northerly 78.00 feet of Lots numbered Thirty-one (31) through Thirty-eight (38) — being a parcel of land bound by St. Mary's Avenue on the east, Elm Street on the west, First Street on the north, and re-located Second Street on the south, together with alleys and dedicated streets, if any.

RESOLVED FURTHER that a public hearing on the proposal to vacate said lots be held on the 20th day of September, 1972, at the Town Hall above the Fire Station in Suttons Bay, Michigan. Objections to the proposed action of the Village Council may be filed at any time prior to said hearing.

I hereby certify that this is a true copy of a resolution adopted by the Village Council of the Village of Suttons Bay, Michigan at a regular meeting on April 27, 1972 at the Village Hall, Suttons Bay, Michigan.
Patricia Stratton
Village Clerk

21-18

E. J. Zebell, being first duly sworn, says that he is the publisher of the Leelanau Enterprise-Tribune, a newspaper published in the English language for the dissemination of local or transmitted news and intelligence of a general character and legal news, which is a duly qualified newspaper, and that annexed hereto is a copy of a certain order taken from said newspaper, in which the order was published.

Aug. 31, 1972
Sept. 7, 1972
Sept. 14, 1972

Signed: *E. J. Zebell*
Subscribed and sworn to before me this *5*

day of *October*, 19 *72*

Clifford A. Egler
Notary Public, Leelanau County, Michigan

My commission expires *Feb. 9, 1973*

USER 166 PAGE 943

13451

FLAT OF DAILEY'S ADDITION TO SUTTON'S BAY LEELANAU COUNTY MICHIGAN.

13605

PLANNED AND APPROVED
1903
John F. McKinnon
TOWNSHIP AUDITOR GENERAL

Scale 100 Feet To An Inch

DESCRIPTION of Land Platted. Commencing at point on the section line. Three hundred thirty feet (330) South of the quarter post between sections Twenty eight (28) and Twenty nine (29) Town Thirty North Range Eleven (11) West Leelanau County Michigan. Thence South nine hundred ninety six feet (996) Thence East seven hundred eighty eight and six tenths feet (788.6) Thence North two degrees and thirty eight minutes West (N 23.8 W) Five hundred sixty six and eight tenths feet (566.8) Thence curve to East. Radius of curve Nineteen hundred forty seven and fifty eight hundredths feet (1947.58) Four hundred seventy four and seven tenths feet (474.7) Thence North eleven degrees twenty minutes east (N 11.2 E) Fifty four and five tenths feet (54.5) Thence West One hundred forty five feet (145) Thence North Two hundred thirty three feet (233) Thence West Two hundred nineteen and two tenths feet (219.2) Thence South Three hundred thirty feet Thence West Four hundred forty feet (440) to place of beginning

DEDICATION: - Know All Men By these Presents, That we Erastus R Dailey as proprietor, and Marcella Dailey his wife have caused the land embraced in the annexed plat to be surveyed, laid out and platted, to be known as Dailey's Addition to Sutton's Bay Leelanau County Michigan, and that the streets and alleys as shown on said plat are hereby dedicated to public use.

Frank S Haswell } Witness
John Tracy } Erastus R Dailey L.S.
Marcella Dailey L.S.

State of Michigan ss.
County of Leelanau } On this 14 day of May A.D. 1903 before me, a Notary Public in and for said County, personally came the above named Erastus R Dailey and Marcella Dailey his wife, known to me to be the persons who executed the above declaration, and acknowledged the same to be their free act and deed.


Albert E. Willard
Notary Public Leelanau Co. Mich.

State of Michigan ss.
County of Benzie } I hereby certify that the plat heron delineated is a correct one, that all dimensions are given in figures denoting feet and tenths of feet, and that permanent monuments, consisting of 1/2 inch iron pins two feet long have been planted at all angles of boundary, and at all intersections of streets, and of streets and alleys, and at all points marked thus o.

Frank S Haswell
Surveyor.

State of Michigan ss.
County of Leelanau } We Erastus R Dailey and Marcella Dailey his wife, do hereby certify that the above plat is a correct one, and that it is an exact copy thereof and of the whole of such original map or plat.

Erastus R Dailey
Marcella Dailey
Register of Deeds.
Surveyor.

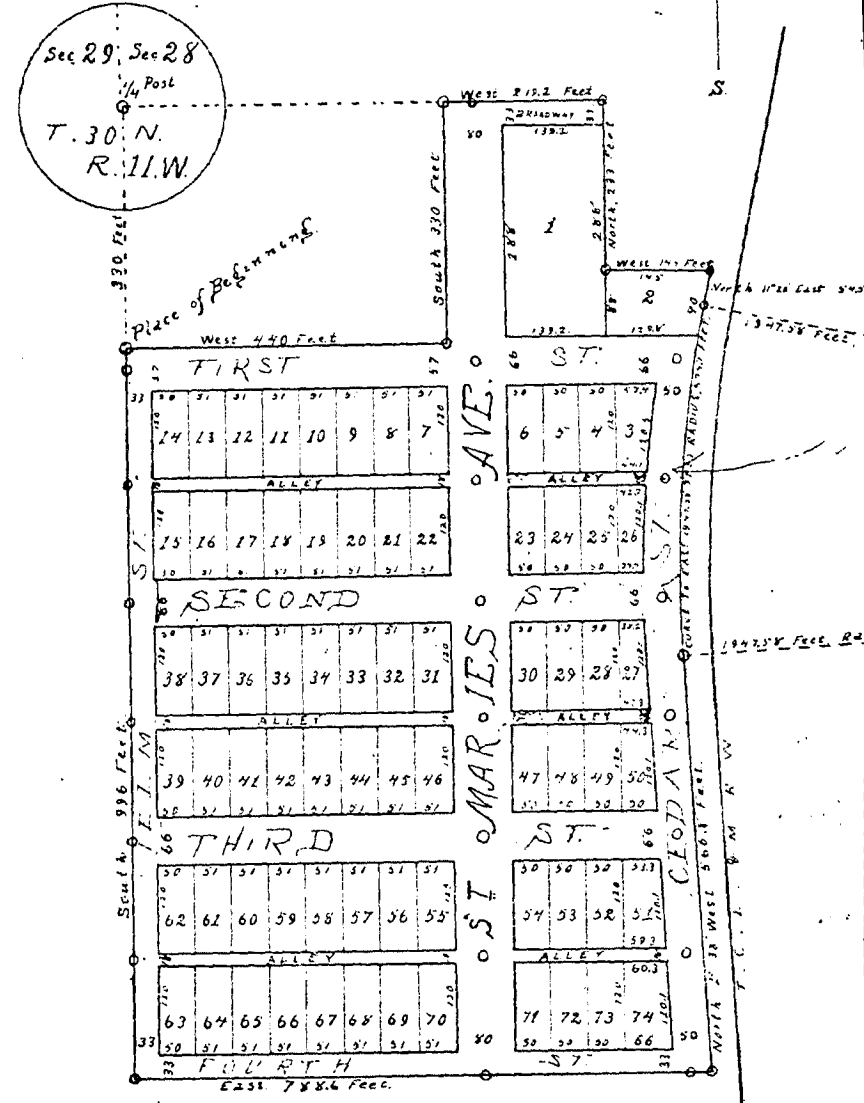

Approved to Platted and Registered
14th day of May 1903
John F. McKinnon
TOWNSHIP AUDITOR GENERAL

13051

AGREEMENT TO VACATE AND REPIAT

We, BENNIE MORIO, a single man, and L & L CONSTRUCTION, a partnership composed of LEONARD HERMAN and LOUIS HERMAN, the sole partners, being the sole owners of the below described property, do hereby agree that the following property located in the Village of Suttons Bay, Leelanau County, Michigan and described more fully as:

Lots numbered Seven (7) through Twenty-two (22) and the northerly seventy-eight (78) feet of Lots numbered Thirty-one (31) through Thirty-eight (38), Dailey's Addition to the Village of Suttons Bay, in Government Lot 3, Sec. 28, T 30 N, R 11 W,

being a parcel of land bound by St. Mary's Avenue on the east, Elm Street on the west, First Street on the north and relocated Second Street on the south, shall be vacated and that that part of Dailey's Addition to the Village of Suttons Bay above described shall be replatted and known as "Herman's First Addition to the Village of Suttons Bay."

James R. Williams)
James R. Williams)
Edward A. Korson)
Edward A. Korson)
)
)
)
)
)

L & L CONSTRUCTION
Leonard Herman
by: LEONARD HERMAN, a partner
Louis Herman
by: LOUIS HERMAN, a partner
Bennie Morio
BENNIE MORIO

STATE OF MICHIGAN)
COUNTY OF LEELANAU)

On this 23rd day of May, 1973, before me, a Notary Public in and for said County, personally appeared Bennie Morio, a single man, and Leonard Herman and Louis Herman, who acknowledged that they are the sole partners in L & L Construction, a partnership, to me known to be the same persons described in and who executed the within instrument, and acknowledged the same to be their free act and deed.

Notary Public, James R. Williams
Leelanau County, Michigan
My Commission Expires:

January 25, 1976

REGISTER'S OFFICE LEELANAU COUNTY, MICHIGAN) SS.
Received for record the 25 day of May A.D. 1973 at 3:00 P.M.
and recorded in Liber 167 of Records on Page 478

Register of Deeds.

167-478

139 FLAT OF DAILEY'S ADDITION TO SUTTON'S BAY LEELANAU COUNTY MICHIGAN.

DESCRIPTION of Land Plotted. Commencing at point on the section line. Three hundred thirty feet (330) South of the quarter post between sections Twenty eight (28) and Twenty nine (29) Town Thirty North Range Eleven (11) West Leelanau County Michigan. Thence South nine hundred ninety six feet (996) Thence East seven hundred eighty eight and six tenths feet (788.6) Thence North two degrees and thirty eight minutes West (N 2.38 W) Two hundred sixty six and eight tenths feet (266.8) Thence curve to East. Radius of curve Nineteen hundred forty seven and fifty eight hundredths feet. (1947.58) Four hundred seventy four and seven tenths feet. (474.7) Thence North eleven degrees twenty minutes East (N 11.20 E) Fifty four and five tenths feet. (54.5) Thence West One hundred forty five feet (145) Thence North Two hundred thirty three feet (233) Thence East Two hundred nineteen and two tenths feet (219.2) Thence South Three hundred thirty feet (330) Thence West Four hundred forty feet (440) to place of beginning.


DEDICATION:— Know All Men By these Presents, That we Erastus R Dailey as proprietor, and Marcella Dailey his wife have caused the land embraced in the annexed plat to be surveyed, laid out and plotted, to be known as Dailey's Addition to Sutton's Bay Leelanau County Michigan. and that the streets and alleys as shown on said plat are hereby dedicated to public use.

Frank S Haswell }
John Tracy } Witness Erastus R Dailey L.S.
Marcella Dailey L.S.

State of Michigan } ss.
County of Leelanau } On this 11 day of May A.D. 1903 before me, a Notary Public in and for said County, personally came the above named Erastus R Dailey and Marcella Dailey his wife, known to me to be the persons who executed the above dedication, and acknowledged the same to be their free act and deed.
Albert E. Hillard
Notary Public Leelanau Co. Mich.

State of Michigan } ss.
County of Benzie } I hereby certify that the plat hereon delineated is a correct one, that all dimensions are given in figures denoting feet and tenths of feet. and that permanent monuments, consisting of 1/2 inch iron pins two feet long have been planted at all angles of boundary, and at all intersections of streets, and of streets and alleys, and at all points marked thereon.
Frank S Haswell
Surveyor.

EXAMINED AND APPROVED
May 23, 1903
John F. McKimmon
Deputy Auditor General

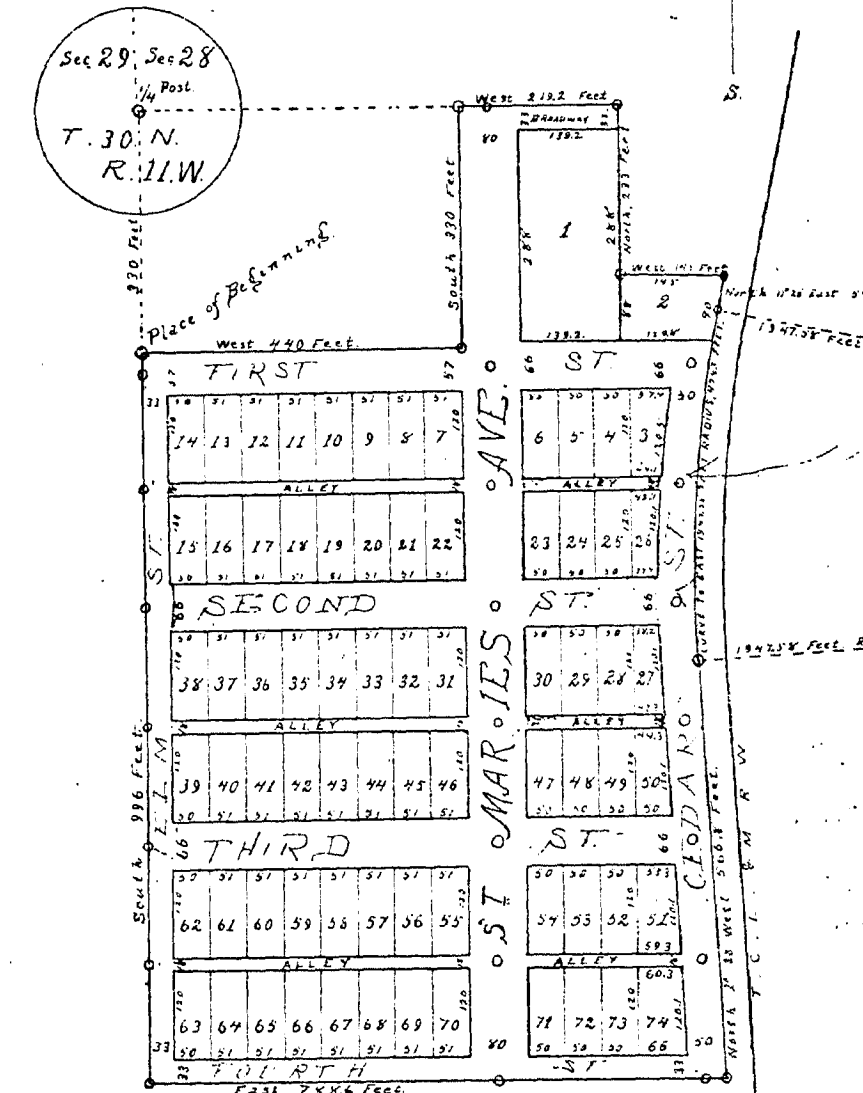

State of Michigan } ss.
County of Leelanau } We Erastus R Dailey and Marcella Dailey his wife, known to me to be the persons who executed the above dedication, and acknowledged the same to be their free act and deed.
Frank S Haswell
Surveyor.

Approved & To Record and Report
Let of the same to be recorded and reported to the proper authorities.
John F. McKimmon
Deputy Auditor General

AFFIDAVIT

STATE OF MICHIGAN)
COUNTY OF LEELANAU)

I, LOUIS HERMAN, of lawful age, being first duly sworn on oath, state:

1. That I reside in Suttons Bay, Michigan, and am one of the partners of L & L Construction, a partnership, and am familiar with the property described as:

The southerly 75 feet of Lots 31 through 38 of DAILEY'S ADDITION TO SUTTONS BAY, excepting therefrom a portion thereof conveyed to the Village of Suttons Bay on April 29, 1953, and recorded in Liber 104, page 318 in the Office of the Register of Deeds, Leelanau County, Michigan, described as the southerly 48 feet of Lots 31 through 38 of DAILEY'S ADDITION TO SUTTONS BAY;

2. That it was my intention to have the above-described property vacated in the process of replatting it as HERMAN'S FIRST ADDITION TO THE VILLAGE OF SUTTONS BAY, but the above-said property was erroneously and inadvertently omitted from the description pursuant to which the Suttons Bay Village Council passed its resolution vacating part of DAILEY'S ADDITION TO THE VILLAGE OF SUTTONS BAY (said parcel has now been replatted as HERMAN'S FIRST ADDITION TO THE VILLAGE OF SUTTONS BAY).

3. That the above-described property is bound by St. Mary's Avenue on the east, Elm Street on the west, First Street on the north, and property owned solely by L & L Construction, a partnership, the Suttons Bay School District No. 3, a political subdivision of the State of Michigan, and Steve A. Hodoba and Clara L. Hodoba, husband and wife, on the northerly side thereof.

4. That because the above-described parcel is bound as described above, there are no abutting property owners other than those named in Paragraph 3. herein.

5. And further deponent sayeth not.

James R. Williams
JAMES R. WILLIAMS

Louis Herman
LOUIS HERMAN, partner in L & L Construction

Pauline M. Steffens
PAULINE M. STEFFENS

STATE OF MICHIGAN)
COUNTY OF LEELANAU)

On this 23rd day of OCTOBER, 1973, before me, a Notary Public in and for said County, personally appeared LOUIS HERMAN, a partner in L & L Construction, a partnership, to me known to be the same person described in and who executed the within instrument, and acknowledged the same to be his free act and deed.

James R. Williams
JAMES R. WILLIAMS, Notary Public
Leelanau County, Michigan

My Commission Expires: January 25, 1976

13451

AGREEMENT TO VACATE

We, SUTTONS BAY SCHOOL DISTRICT NO. 3, L & L CONSTRUCTION, a partnership composed of LEONARD HERMAN and LOUIS HERMAN, the sole partners, and STEVE A. HODOBA and CLARA L. HODOBA, his wife, being the sole owners of the below described property, and being the sole owners of the land situated northerly of the below described property, do hereby agree that the following property located in the Village of Suttons Bay, Leelanau County, Michigan and described more fully as:

The southerly 75 feet of Lots 31 through 38 of DAILEY'S ADDITION TO SUTTONS BAY, excepting therefrom a portion thereof conveyed to the Village of Suttons Bay on April 29, 1953, and recorded in Liber 104, page 318 in the Office of the Register of Deeds, Leelanau County, Michigan, described as the southerly 48 feet of Lots 31 through 38 of DAILEY'S ADDITION TO SUTTONS BAY,

being a parcel of land bound by St. Mary's Avenue on the east, Elm Street on the west, property owned solely by us on the north, and relocated Second Street on the south, shall be vacated. This property was intended to be vacated by the Village of Suttons Bay, Michigan per resolution of the Village Council of Suttons Bay passed on the 18th day of September, 1972, and recorded in Liber 166, page 942 in the Office of the Leelanau County Register of Deeds, but due to an error in the description thereof has not been so vacated.

SUTTONS BAY SCHOOL DISTRICT NO. 3

BY: William A. Hoffman
WILLIAM A. HOFFMAN, Superintendent

L & L CONSTRUCTION

BY: Leonard Herman
LEONARD HERMAN, a partner

BY: Louis Herman
LOUIS HERMAN, a partner

BY: Steve A. Hodoba
STEVE A. HODOBA

BY: Clara L. Hodoba
CLARA L. HODOBA

James R. Williams
JAMES R. WILLIAMS

Pauline M. Steffens
PAULINE M. STEFFENS

STATE OF MICHIGAN)
COUNTY OF LEELANAU)

On this 24TH day of OCTOBER, 1973, before me, a Notary Public in and for said County, personally appeared WILLIAM A. HOFFMAN, Superintendent of Suttons Bay School District No. 3, LEONARD HERMAN and LOUIS HERMAN, who acknowledged they are the sole partners in L & L Construction, a partnership, and STEVE A. HODOBA and CLARA L. HODOBA, his wife, to me known to be the same persons described in and who executed the within instrument, and acknowledged the same to be their free act and deed.

James R. Williams
JAMES R. WILLIAMS, Notary Public
Leelanau County, Michigan

My Commission Expires: January 25, 1976

13651

Affidavit of Publication

In the Matter of the Estate of

Resolution

RESOLVED by the Village Council, Village of Suttons Bay, Michigan that the Council deems it advisable to vacate a part of DAILEY'S ADDITION TO SUTTONS BAY, described as: The southerly 75 feet of Lots 31 through 38 of DAILEY'S ADDITION TO SUTTONS BAY, excepting therefrom a portion thereof conveyed to the Village of Suttons Bay on April 29, 1963, and recorded in Liber 104, page 378 in the Office of the Register of Deeds, Leelanau County, Michigan, described as the southerly 48 feet of Lots 31 through 38 of DAILEY'S ADDITION TO SUTTONS BAY.

RESOLVED FURTHER, that the Council intended to vacate this parcel pursuant to a resolution passed on September 12, 1972, but due to an error in the description, this parcel was not vacated. This vacation does not effect the plat of HERMAN'S FIRST ADDITION TO THE VILLAGE OF SUTTONS BAY.

RESOLVED FURTHER that a public hearing on the proposal to vacate said parcel be held on the 19th day of November, 1973, at the Town Hall above the Fire Station in Suttons Bay, Michigan. Objections to the proposed action of the Village Council may be filed at any time prior to said hearing.

I hereby certify that this is a true copy of a resolution adopted by the Village Council of the Village of Suttons Bay, Michigan at a regular meeting on October 15, 1973 at the Village Hall, Suttons Bay, Michigan.

Patricia Stratton
Village Clerk

Nov. 1, 8, 15

Village of Suttons Bay
STATE OF MICHIGAN }
COUNTY OF LEELANAU } SS

E. J. Ziebell, being first duly sworn, says that he is the publisher of the Leelanau Enterprise-Tribune, a newspaper published in the English language for the dissemination of local or transmitted news and intelligence of a general character and legal news, which is a duly qualified newspaper, and that annexed hereto is a copy of a certain order taken from said newspaper, in which the order was published.

November 1, 1973

November 2, 1973

November 15, 1973

Signed:

E. J. Ziebell

Subscribed and sworn to before me this 20

day of November, 19 73

Clifford L. Loefer

Notary Public, Leelanau County, Michigan

My commission expires January 30, 1977

LIBER 171 PAGE 16

13651

1302 FLAT OF DAILEY'S ADDITION TO SUTTON'S BAY LEELANAU COUNTY MICHIGAN.

DESCRIPTION of Land Platted. Commencing at point on the section line. Three hundred thirty feet (330) South of the quarter post between sections Twenty eight (28) and Twenty nine (29) Town Thirty North Range Eleven (11) West Leelanau County Michigan. Thence South nine hundred ninety six feet (996) Thence East seven hundred eighty eight and six tenths feet (788.6) Thence North two degrees and thirty eight minutes West (N 2° 38' W) Five hundred sixty six and eight tenths feet (566.8) Thence curve to East. Radius of curve Nineteen hundred forty seven and fifty eight hundredths feet. (1947.58) Four hundred seventy four and seven tenths feet. (474.7) Thence North eleven degrees twenty minutes East (N 11° 20' E) Fifty four and five tenths feet. (54.5) Thence West One hundred forty five feet (145) Thence North Two hundred thirty three feet (233) Thence West Two hundred nineteen and two tenths feet (219.2) Thence South Three hundred thirty feet (330) Thence West Four hundred forty feet (440) to place of beginning.

DEDICATION: - Know All Men By these Presents, That we Erastus R Dailey as proprietor, and Marcella Dailey his wife have caused the land embraced in the annexed plat to be surveyed, laid out and platted, to be known as Dailey's Addition to Sutton's Bay Leelanau County Michigan, and that the streets and alleys as shown on said plat are hereby dedicated to public use.

Frank S Haswell }
John Tracy } Witness Erastus R Dailey L.S.
Marcella Dailey L.S.

State of Michigan) ss. On this 11 day of May A.D. 1903 before me, a Notary Public in and for said County, personally came the above named Erastus R Dailey and Marcella Dailey his wife, known to me to be the persons who executed the above dedication, and acknowledged the same to be their free act and deed.

Albert E. Willard
Notary Public Leelanau Co., Mich.



State of Michigan) ss. I hereby certify that the plat hereon delineated is a correct one, that all dimensions are given in figures denoting feet and tenths of feet, and that permanent monuments, consisting of 1/2 inch iron pins two feet long have been planted at all angles of boundary, and at all intersections of streets, and of streets and alleys, and at all points marked thus o.

Frank S Haswell
Surveyor.

LEELANAU COUNTY, MICHIGAN.
Land, Etc., June 2, 1903
Erastus R. Dailey & Marcella Dailey
Proprietors of Sutton's Bay
Leelanau County, Michigan
Filed with Sect. 105 of the Public
Act 212, Act of 1902.

Erastus R. Dailey
Proprietor of Sutton's Bay

PLANNED AND ACKNOWLEDGED
May 2, 1903
John F. Haswell
Surveyor and Notary Public

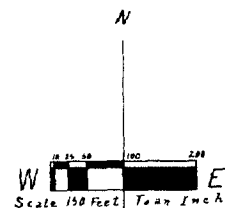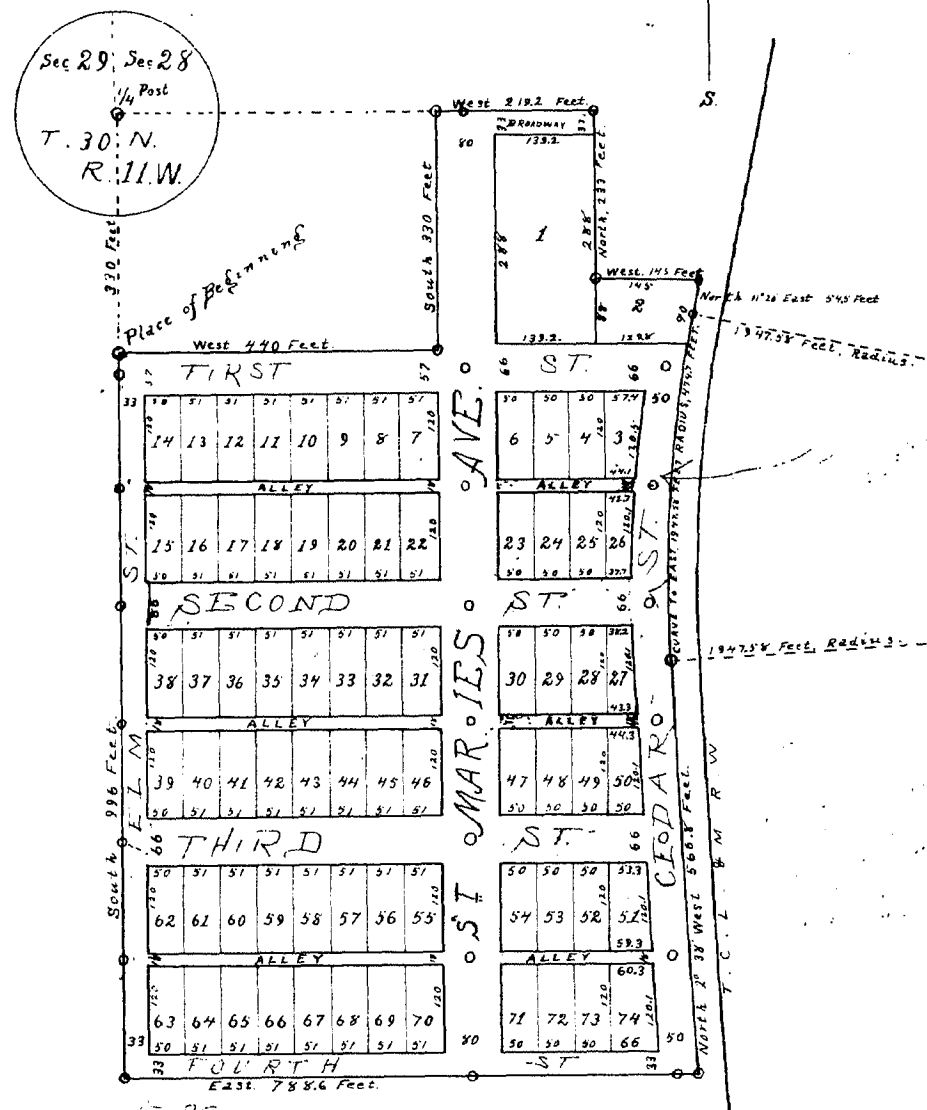

State of Michigan) ss. We Erastus R. Dailey and Marcella Dailey, Surveyors, hereby certify that we have each carefully compared this copy with the original plat of Dailey's Addition to Sutton's Bay, and that it is an exact copy thereof and of the whole of such original map or plat.

Erastus R. Dailey
Marcella Dailey
Surveyors.

Amount to Paid and report
of the Leelanau Co. and Notary Public
to the Leelanau Co. to the Leelanau Co.
Leelanau Co. June 2, 1903.