

W 1/4 Post
Sec. 10 T. 30 N. R. 12 W.

5406

West, 1371

Streets On PLAT VACATED
See VOL. 3- OF VACATIONS
Page-10

Chandler's Addition
TO THE
VILLAGE OF LELAND
LEELANAU COUNTY
Mich.

SCALE

100 Feet to an Inch

VACATED BY CIRCUIT COURT
ORDER 202
VOUCHER No. 121-57

RECEIVED AND FILED
IN AUDITOR GENERAL'S OFFICE,
Dec 5 1903
John W. McKinson
Deputy Auditor General.

Know All Men by these Presents, That we, Charles H. Chandler, as
propositor, and Estella M. Chandler, his wife, have caused the
land embraced in the annexed plat to be surveyed, laid out and
platted, to be known as Chandler's Addition to the Village of Leland
and that the streets and alleys shown on said plat are
herby dedicated to the use of the public

Signed and sealed in presence of
Joseph Sadoosky

Charles H. Chandler
Estella M. Chandler


State of Iowa } ss.
County of Linn }

On this 8th day of September 1903, before
me, a Notary Public in and for said county, personally came the
the above named Charles H. Chandler, and Estella M. Chandler
his wife, known to me to be the persons who executed the above
dedication, and acknowledged the same to be their free act and deed.

My Commission expires
July 4th 1906

L. M. Rupert
Notary Public
In and for Linn Co., Iowa

The land embraced in the annexed plat of Chandler's Addition to the
Village of Leland is described as follows: Beginning at the West 1/4
Post of Section 10 T. 30 N. of R. 12 W., Michigan and running thence
South along E. boundary of Barton's Addition to the Village of Leland 1129.83
thence S. 45° E. 329.33', thence along shore of Carp Lake - N. 49° 55' E. 200', thence
N. 54° 57' E. 200', thence N. 61° 31' E. 200', thence N. 72° 36' E. 200', thence N. 87° 47' E. 200',
thence S. 81° 50' E. 200', thence S. 69° 32' E. 100', thence S. 62° 28' E. 115', thence N. 22° 1' W.
100', thence N. 15° 47' N. 100', thence N. 6° 3' W. 302', thence N. 4° 27' E. 200', thence
N. 1° 36' W. 100' thence N. 11° 25' W. 287.75' to E 8 W. 1/4 Line, thence West 1371' to
Place of Beginning.

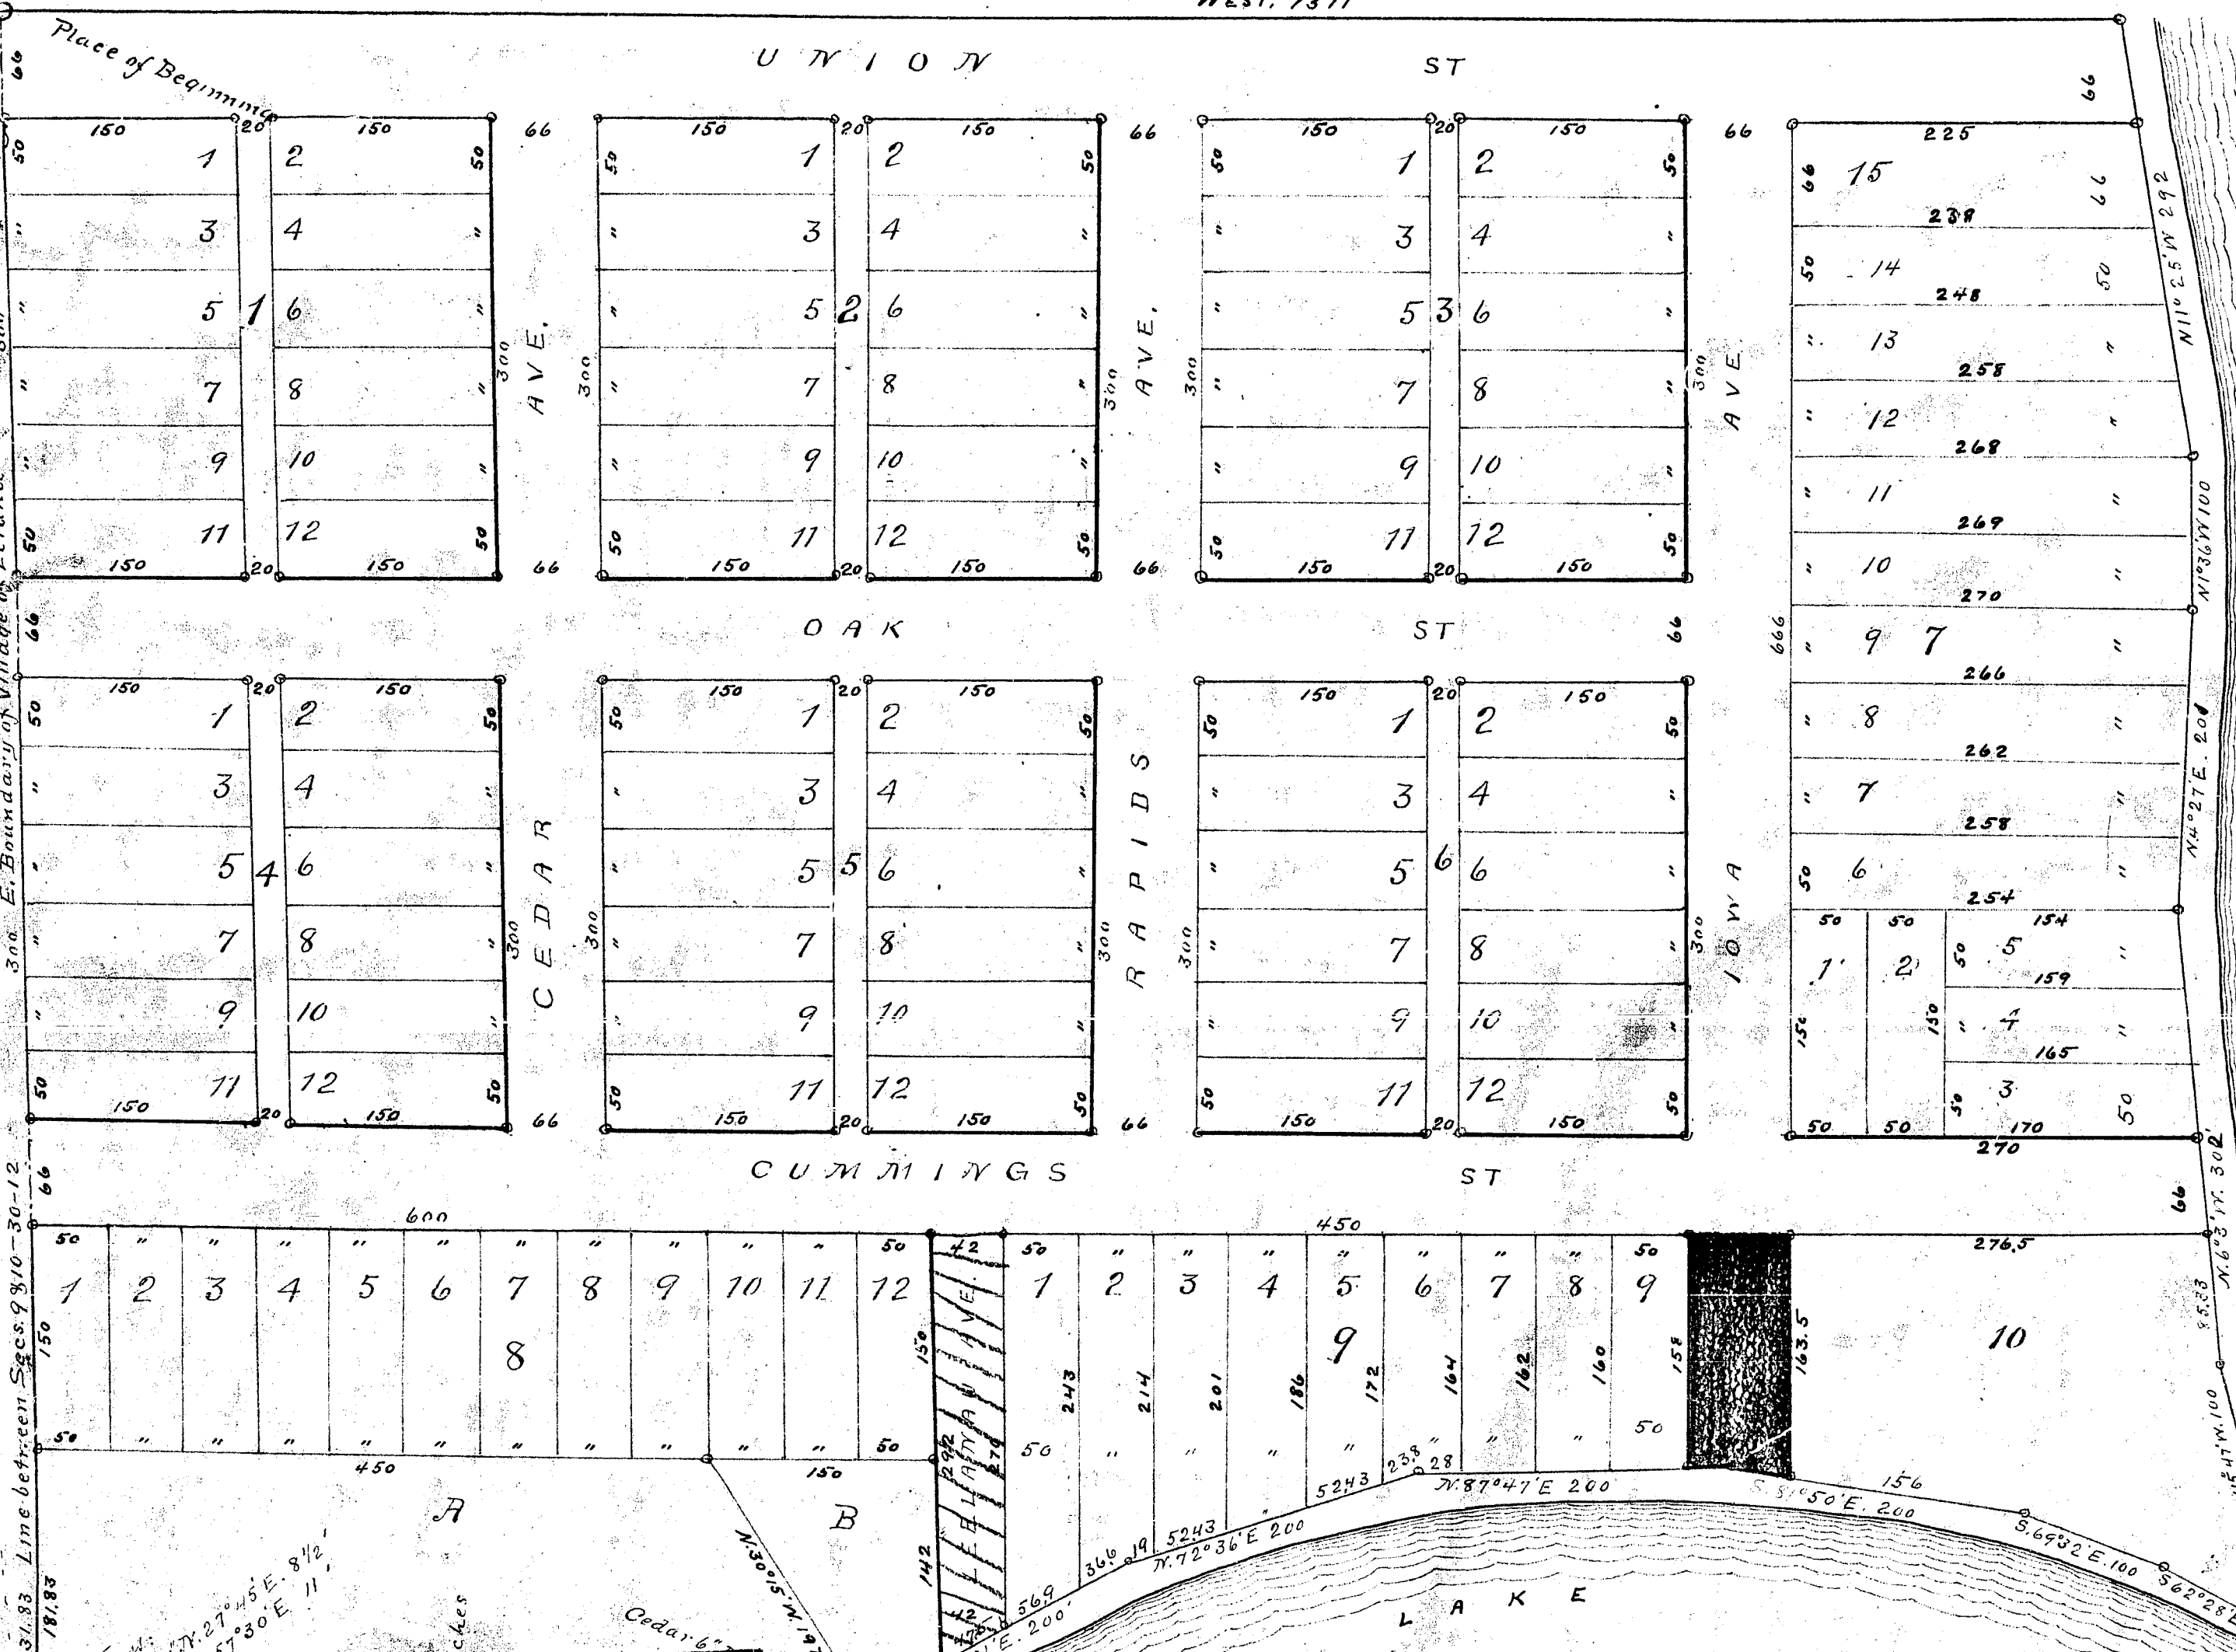

We hereby certify that the plat hereon delineated is a cor-
rect one and that permanent monuments consisting of wooden
posts have been planted at points marked thus (o) as shown on said plat at
all angles in the boundaries of the land platted, and at all intersections
of streets and streets and alleys

State of Michigan } ss.
County of Leelanau }

We Carson Warner, Register of Deeds and W. O. Greene, and
F. A. Greene, Surveyors, hereby certify that we have each carefully compared this copy
with the original plat of Chandler's Addition to the Village of Leland and that it is an
exact copy thereof and of the whole of such map or plat.

Carson Warner Register of Deeds
W. O. Greene }
F. A. Greene } Surveyors

State of Michigan } ss.
County of Leelanau }

We Carson Warner Register of Deeds, and W. O. Greene and F. A. Greene
Surveyors, hereby certify that we have each carefully compared the annexed copy with the plat of
Chandler's Addition to the Village of Leland now of record in the office of said Register of
Deeds, and that it is a true and correct copy of the whole of such record.

Carson Warner Register of Deeds
W. O. Greene }
F. A. Greene } Surveyors

(Examined and Approved)
Sept 19, 1903.
John W. McKinson,
Deputy Auditor General


Witness my hand and seal of office
this 19th day of September 1903
at Leland, Mich.

Witness my hand and seal of office
this 19th day of September 1903
at Leland, Mich.

13652

W 1/4 Post
Sec. 10 T. 30 N. R. 12 W.


51406

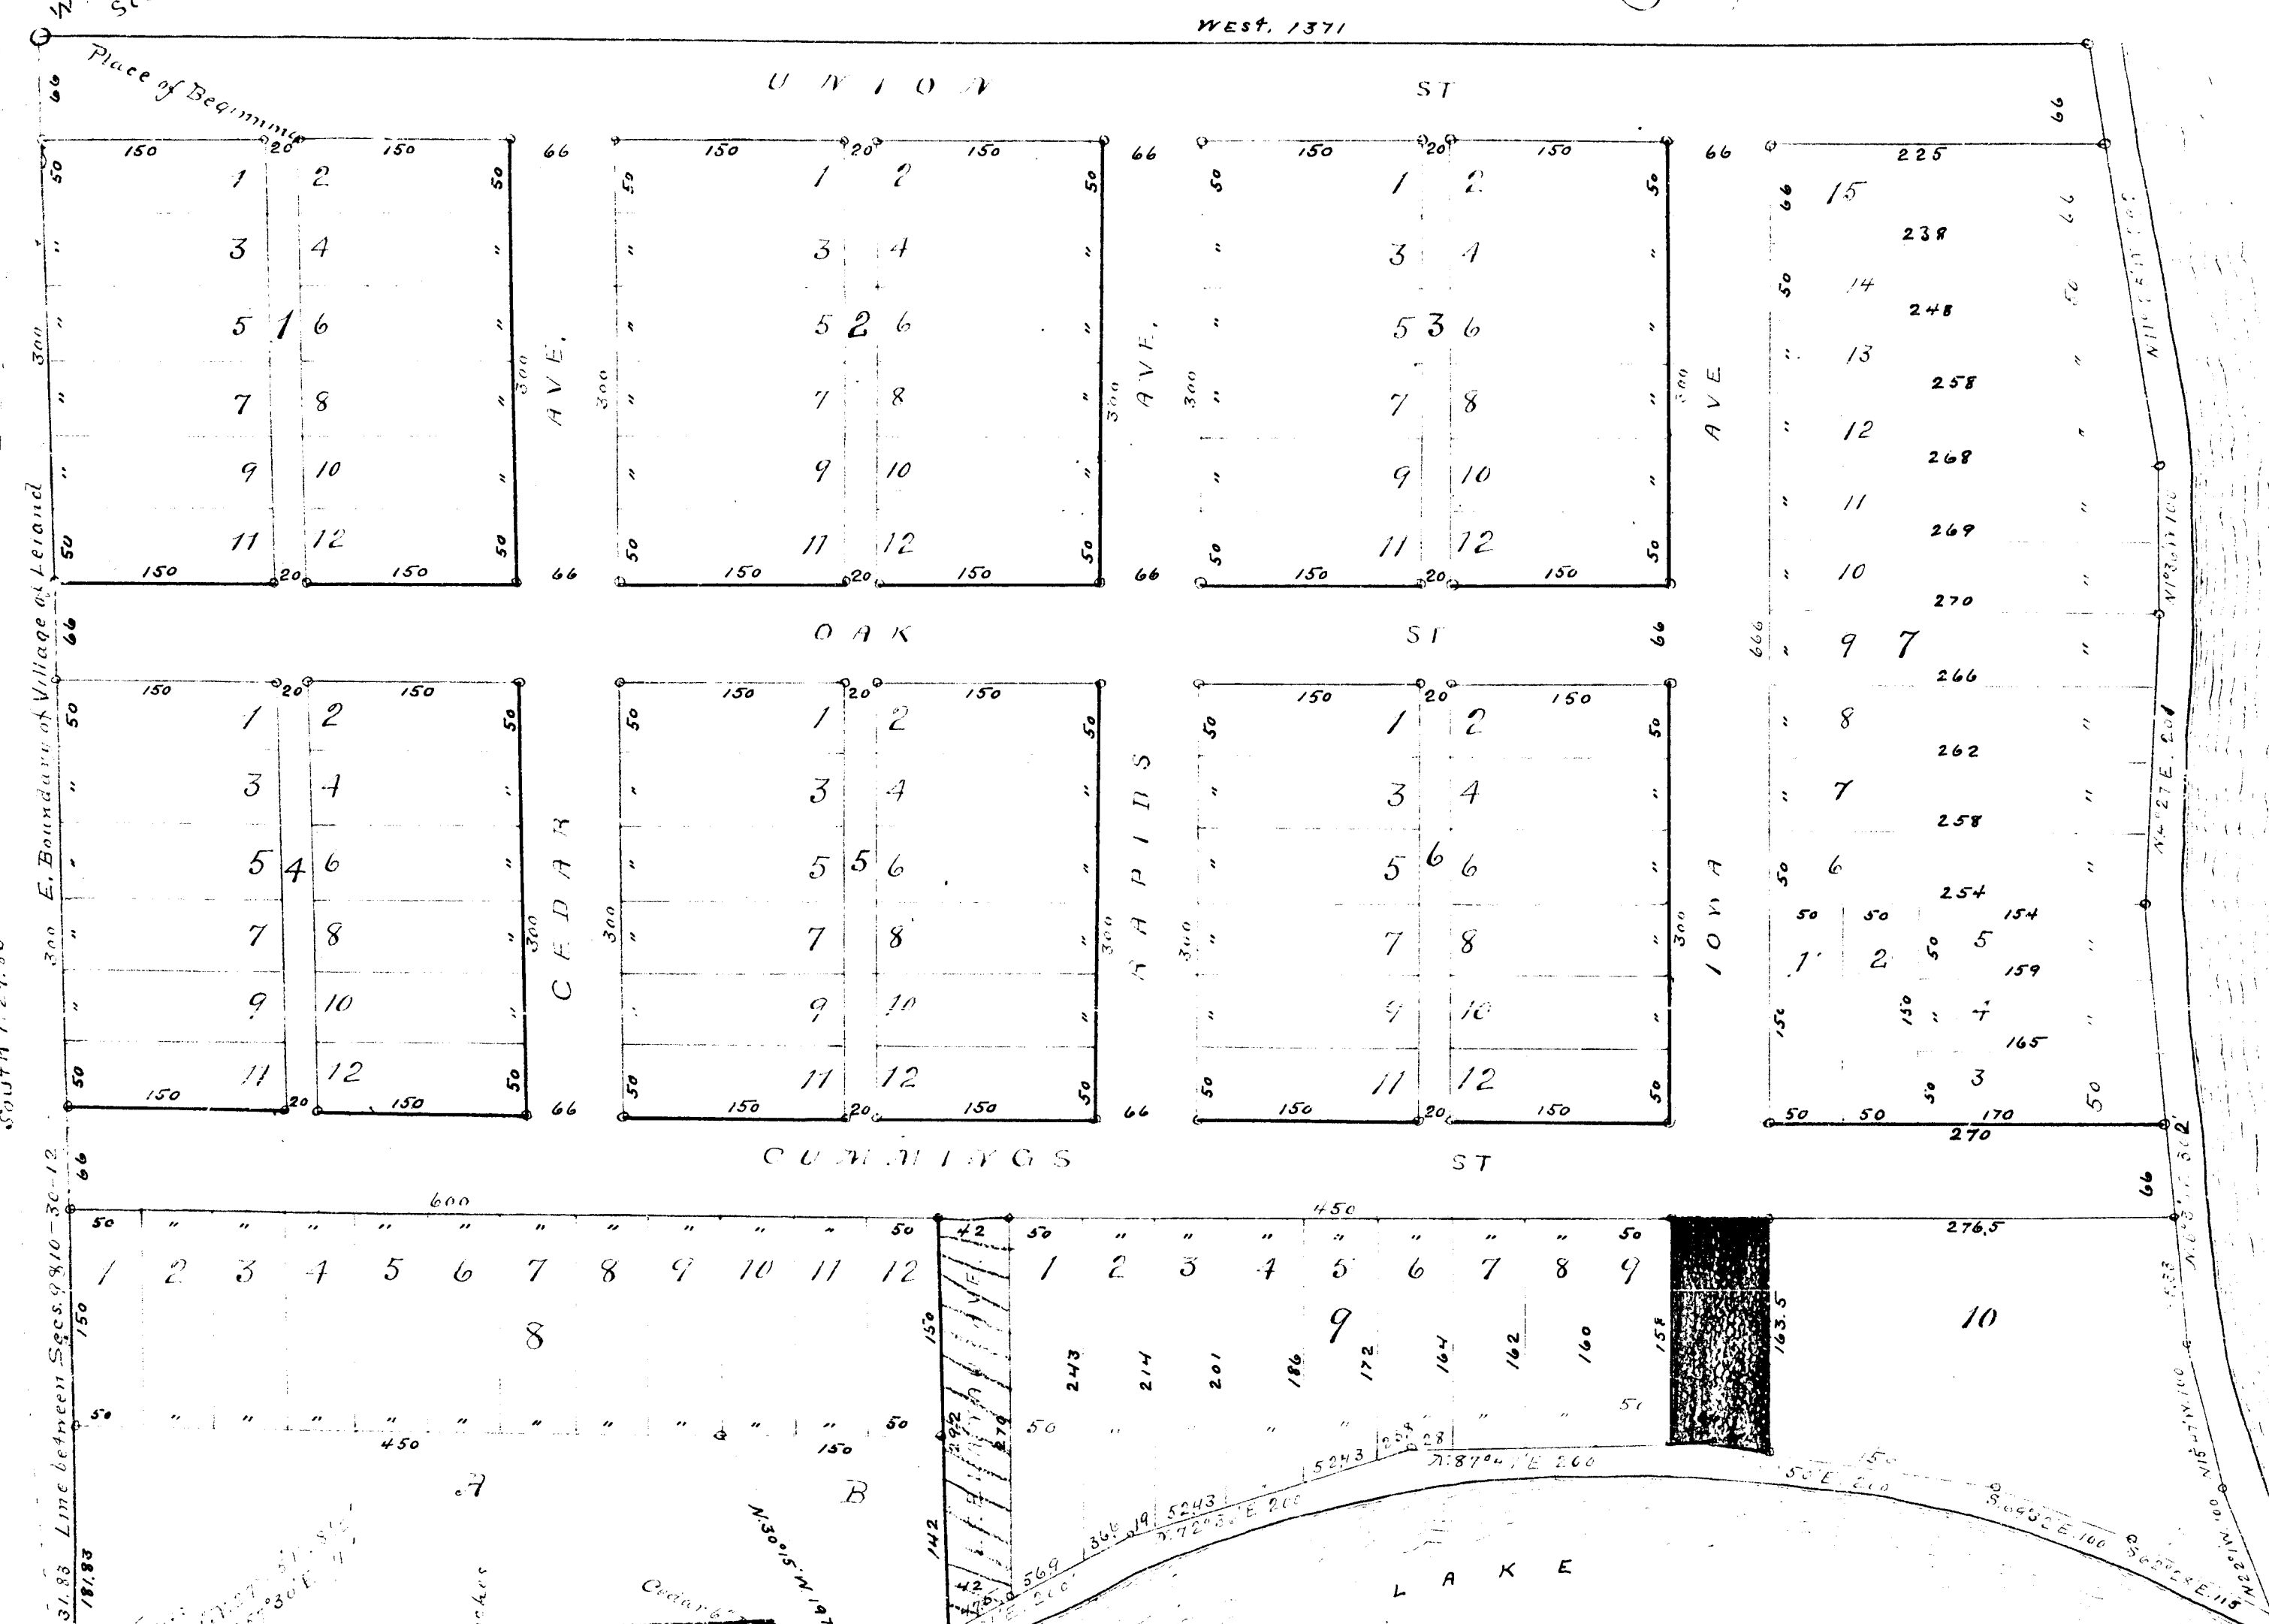

STANDARD PLAT VACATED
SEE VOL. 5-OF VACATIONS
Page-10

Chandler's Addition

TO THE
VILLAGE OF LELAND
LEELANAU COUNTY
Mich.

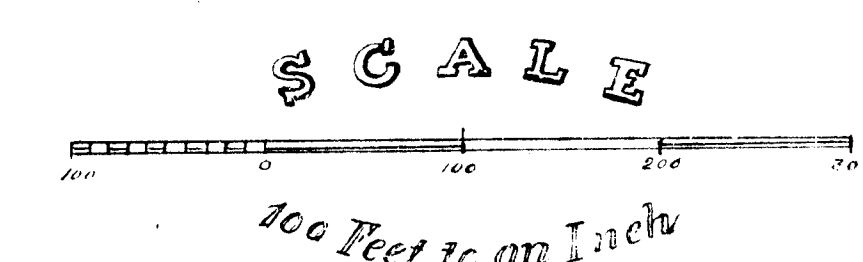

VACATED BY CIRCUIT COURT
ORDER 202 10 54
VOUCHER No. 121-57

RECEIVED AND FILED
IN AUDITOR GENERAL'S OFFICE,
Dec 5 1903
J. M. McQuinn
Deputy Auditor General

Notion All Men by these Presents That Mr. Charles H. Chandler as brother and Estella M. Chandler his wife have caused the land embraced in the above plat to be surveyed laid out and platted, to be known as Chandler's Addition to the Village of Leland and that the streets and alleys as shown on said plat are hereby dedicated to the use of the public

Signed and sealed in presence of
Charles H. Chandler
Estella M. Chandler
Joseph J. Adamsky

State of Iowa ss.
County of Linn
On this 5th day of September 1903, before me, a Notary Public in and for said county, personally came the above named Charles H. Chandler, and Estella M. Chandler his wife, known to me to be the persons who executed the above dedication, and acknowledged the same to be their free act and deed

The land embraced in the above plat of Chandler's Addition to the Village of Leland is described as follows, to-wit: Beginning at the West 1/4 Post of Section 10 T. 30 N. of R. 12 W., Michigan and running thence South along E. 1/2 of Section 10 to the Village of Leland 1129.83' thence S. 55° E. 329.33' thence along shore of Cass Lake S. 74° 56' E. 200' thence N. 55° E. 200' thence N. 10° E. 200' thence N. 2° 36' E. 200' thence N. 87° 47' E. 200' thence S. 81° 56' E. 200' thence S. 69° 32' E. 100' thence S. 62° 28' E. 115' thence N. 52° E. 100' thence N. 15° 47' W. 100' thence N. 6° 37' W. 50' thence N. 9° 27' E. 200' thence N. 1° 30' W. 100' thence N. 11° 28' W. 287.75' to E. 1/2 of Section 10, thence N. 11° 28' W. 1371' to Place of Beginning.

No history certificate that the plat herein delineated is a correction and that permanent monuments consisting of wooden posts have been planted at points marked thereon as shown on said plat at all angles in the boundaries of the land platted, and at all intersections of streets and streets and alleys

State of Michigan ss.
County of Leelanau
We Carson Norman Register of Deeds and Notary, and J. F. Green Surveyors, hereby certify that we have each carefully compared this copy with the original plat of Chandler's Addition to the Village of Leland and that it is a true and correct copy thereof and of the whole of such map or plat.

Carson Norman Register of Deeds
J. F. Green Surveyors

State of Michigan ss.
County of Leelanau
We Carson Norman Register of Deeds and Notary, and J. F. Green Surveyors, hereby certify that we have each carefully compared the annexed copy with the plat of Chandler's Addition to the Village of Leland and that it is a true and correct copy thereof and of the whole of such map or plat.

Carson Norman Register of Deeds
J. F. Green Surveyors

Examined and approved
J. M. McQuinn
Deputy Auditor General