State of Michigan } ss. We, Carson Warner, Register of Deeds and
County of Leelanau } W.O. Greene & F.A. Greene Surveyors, hereby certify that we have each carefully compared this copy with the original plat of Hall's Bay Resort, and that it is an exact copy thereof and of the whole of such original map or plat.

Carson Warner Register of Deeds.
W.O. Greene
F.A. Greene } Surveyors.

State of Michigan } ss. We, Carson Warner, Register of Deeds, and
County of Leelanau } W.O. Greene & F.A. Greene, Surveyors, hereby certify that we have each carefully compared the annexed copy with the plat of Hall's Bay Resort now of record in the office of said Register of Deeds, and that it is a true transcript therefrom and of the whole of such record.

Carson Warner Register of Deeds
W.O. Greene
F.A. Greene } Surveyors.

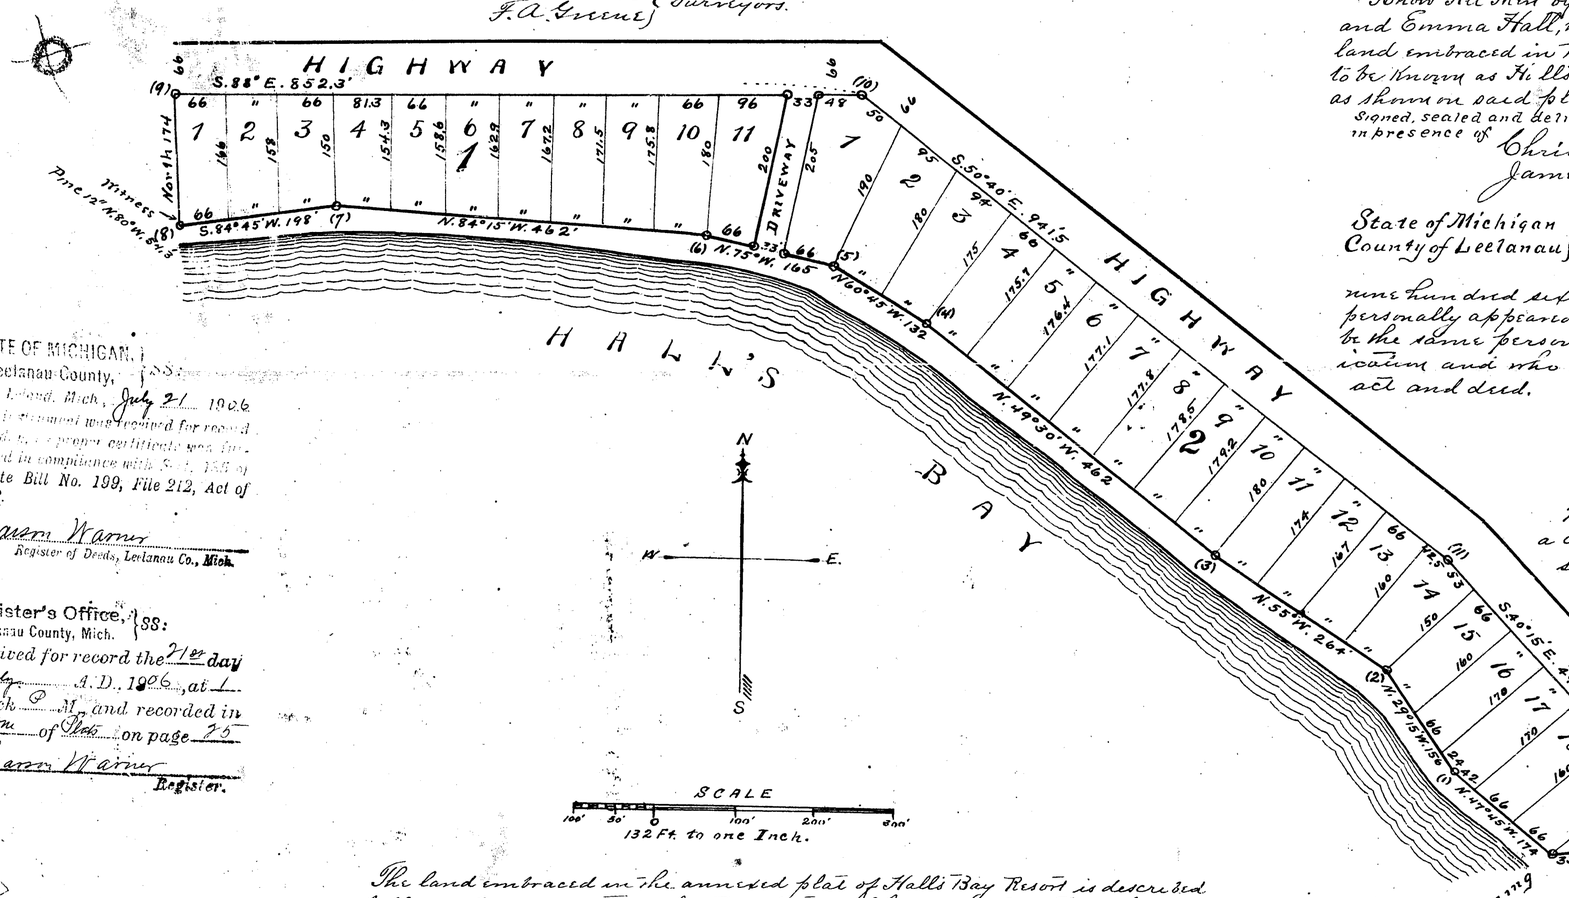

STATE OF MICHIGAN, }
Leelanau County, } ss.
Leland, Mich., July 21 1906
This instrument was received for record the date, proper certificate was furnished in compliance with S. [illegible] of Senate Bill No. 199, File 212, Act of 1893.

Carson Warner
Register of Deeds, Leelanau Co., Mich.

Register's Office, }
Leelanau County, Mich. } ss:
Received for record the 21st day of July A.D. 1906, at 1 o'clock P. M. and recorded in Lib. One of Plats on page 25

Carson Warner
Register.

PLAT OF HALL'S BAY RESORT LEELANAU COUNTY MICH

Know All Men by these Presents That we, Henry F. Hall and Emma Hall, his wife, as proprietors have caused the land embraced in the annexed plat to be Surveyed, laid out and platted, to be known as Hall's Bay Resort, and that the streets and alleys as shown on said plat are hereby dedicated to the use of the public.

Signed, sealed and delivered in presence of Chris. B. Kehl, James L. Kehl

Henry F. Hall. {L.S.}
Emma Hall. {L.S.}

State of Michigan } ss.
County of Leelanau }

On this 17th day of May in the year one thousand nine hundred six, before me a Notary Public in and for said county personally appeared Henry F. Hall and Emma Hall, to me known to be the same persons described above, who executed the above dedication and who have acknowledged the same to be their free act and deed.

Chris. B. Kehl.
Notary Public.
My Commission expires Mar. 25. 1909.

We hereby certify that the plat hereon delineated is a correct one, and that permanent monuments consisting of cedar posts have been planted at points marked thus (o), as thereon shown at all angles in the boundaries of the land platted, and at all intersections of streets or streets and alleys.

W.O. Greene
Fred. A. Greene
Surveyors.

The land embraced in the annexed plat of Halls Bay Resort is described as follows: Beginning at a point 33 feet north and 33 feet west of the post at the most end of the E. & W. 1/4 Line of Section 25, Town 32 North Range 11 West and running thence N. 7° 45' W. 174 feet, thence N. 29° 15' W. 156', thence N. 55° W. 264' thence N. 49° 30' W. 462', thence N. 60° 45' W. 132', thence N. 75° W. 165', thence N. 84° 15' W. 462' thence S. 84° 45' W. 198', thence North 174', thence S. 88° E. 852.3', thence S. 50° 40' E. 941.5' thence S. 40° 15' E. 490', thence S. 85° W. 192' to Place of Beginning. from which point a Cedar 5" in diam. bears S. 80° E. 11 ft.

The front line of Blocks 1 and 2, from Place of Beginning to Station 8 follows the shore of Halls Bay.

Examined and Approved July 7. 1906.
James F. Wilkinson.
Dep. Auditor General.

RECEIVED AND FILED.
IN AUDITOR GENERAL'S OFFICE,
October 13, 1906
James Wilkinson
Deputy Auditor General.

13653

State of Michigan } ss.
County of Leelanau }

We, Carson Wanner, Register of Deeds and W.O. Greene & F.A. Greene Surveyors, hereby certify that we have each carefully compared this copy with the original plat of Hall's Bay Resort, and that it is a true exact copy thereof and of the whole of such original upon plat.

Carson Wanner Register of Deeds.
W.O. Greene }
F.A. Greene } Surveyors.

State of Michigan } ss.
County of Leelanau }

We, Carson Wanner, Register of Deeds, and W.O. Greene & F.A. Greene, Surveyors, hereby certify that we have each carefully compared the annexed copy, with the plat of Hall's Bay Resort now of record in the office of said Register of Deeds, and that it is a true transcript therefrom and of the whole of such record.

Carson Wanner Register of Deeds
W.O. Greene } Surveyors.
F.A. Greene }

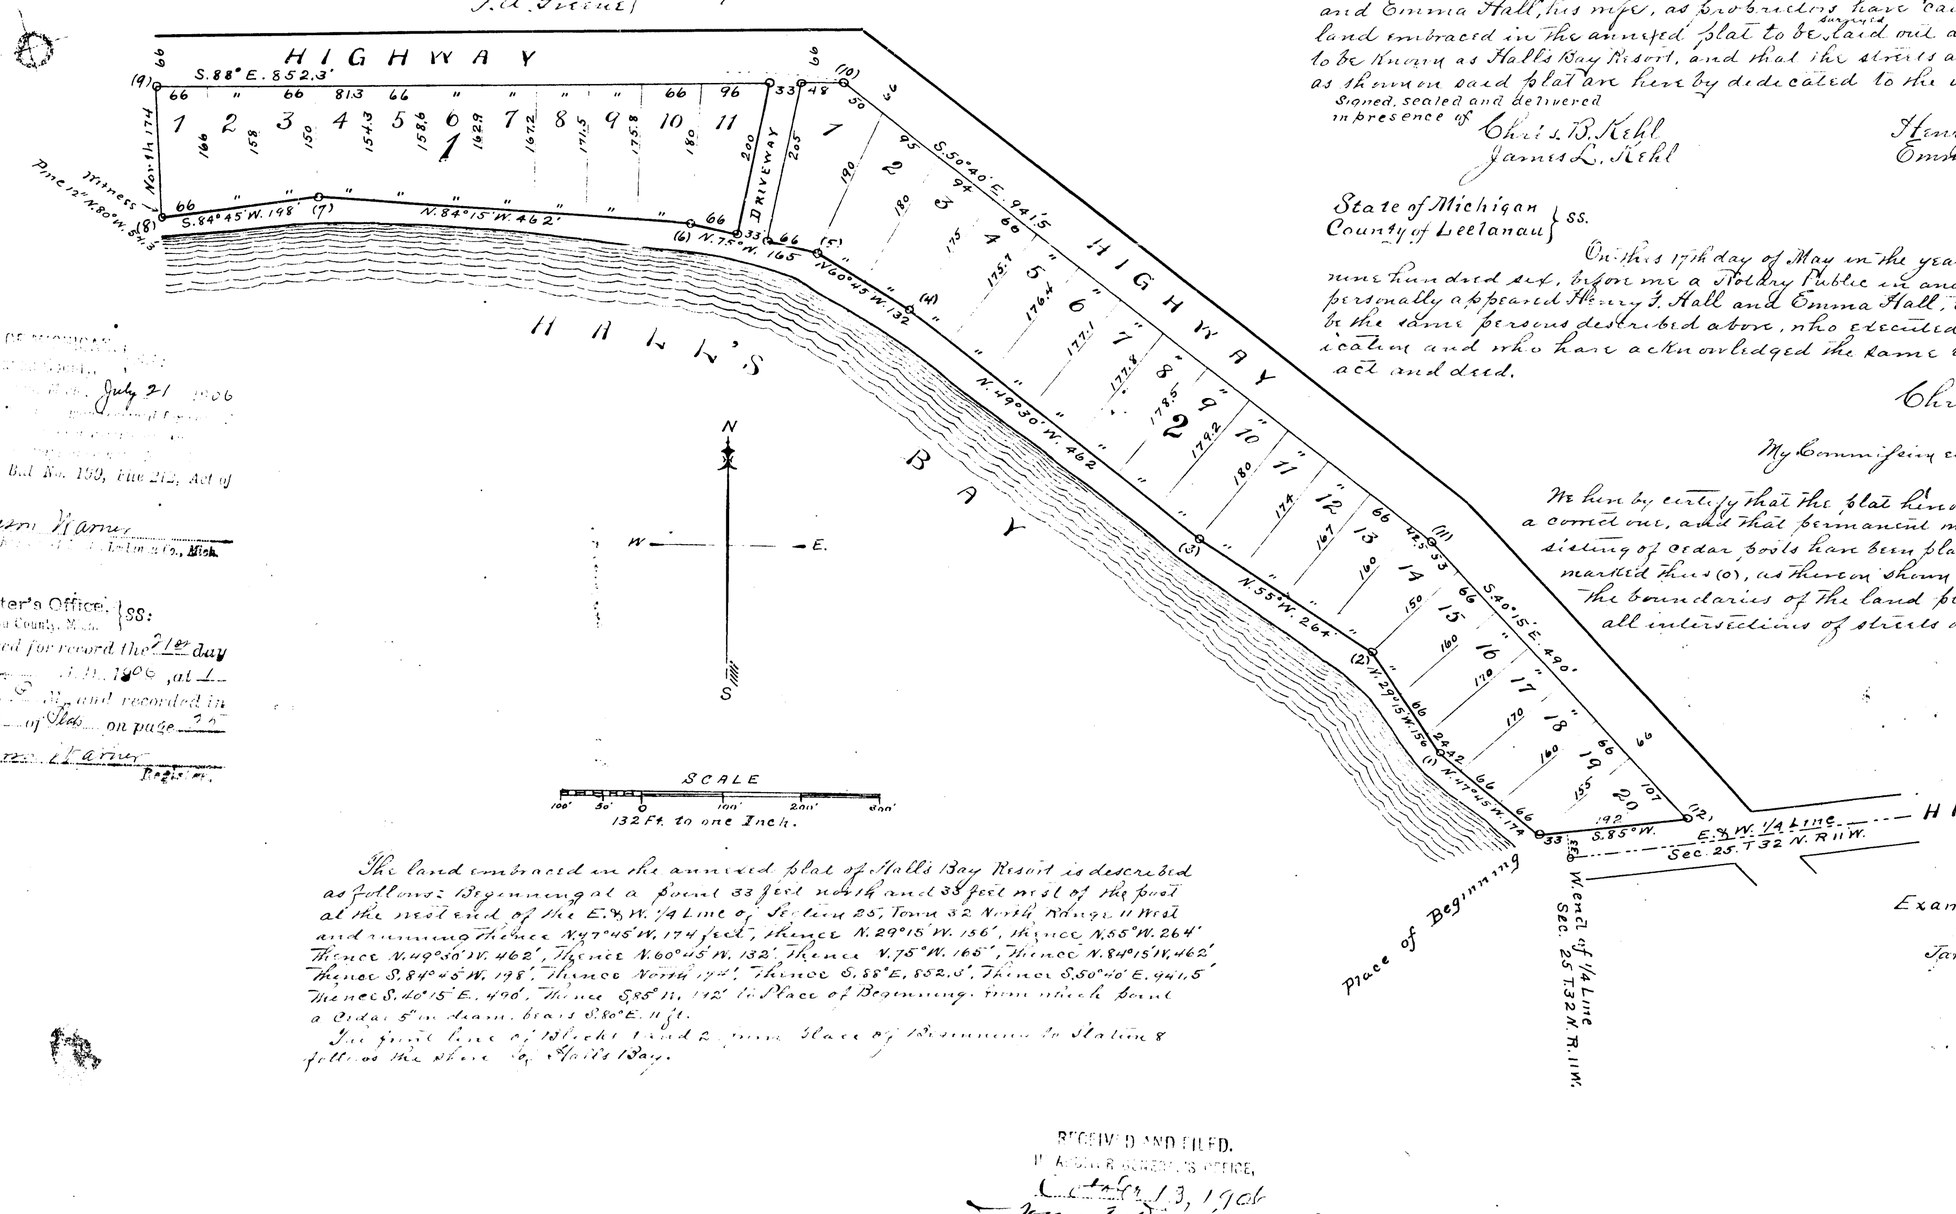

STATE OF MICHIGAN }
County of Leelanau } ss.

Filed July 21 1906

Liber Bnd No. 159, Page 212, Act of 1903

Carson Wanner
Register of Deeds, Leelanau Co., Mich.

Register's Office. } ss:
Leelanau County, Mich.

Received for record the 21st day of July A.D. 1906, at 1 o'clock P.M. and recorded in Liber On of Plats on page 70

Carson Wanner
Register.

PLAT OF HALL'S BAY RESORT LEELANAU COUNTY MICH

Know All Men by these Presents That we, Henry F. Hall and Emma Hall, his wife, as proprietors have caused the land embraced in the annexed plat to be surveyed laid out and platted, to be known as Hall's Bay Resort, and that the streets and alleys as shown on said plat are hereby dedicated to the use of the public.

Signed, sealed and delivered in presence of
Chris. B. Kehl
James L. Kehl

Henry F. Hall. {L.S.}
Emsha Hall. {L.S.}

State of Michigan } ss.
County of Leelanau }

On this 17th day of May in the year one thousand nine hundred six, before me a Notary Public in and for said county personally appeared Henry F. Hall and Emma Hall, to me known to be the same persons described above, who executed the above dedication and who have acknowledged the same to be their free act and deed.

Chris. B. Kehl.
Notary Public.
My Commission expires Mar. 25. 1909.

We hereby certify that the plat hereon delineated is a correct one, and that permanent monuments consisting of cedar posts have been planted at points marked thus (o), as shown at all angles in the boundaries of the land platted, and at all intersections of streets or streets and alleys.

W.O. Greene
Fred. A. Greene
Surveyors.

The land embraced in the annexed plat of Hall's Bay Resort is described as follows: Beginning at a point 33 feet north and 38 feet west of the post at the west end of the E. & W. 1/4 Line of Section 25 Town 32 North Range 11 West and running Thence N. 7°45' W. 174 feet, Thence N. 29°15' W. 156', Thence N. 55° W. 264' Thence N. 49°30' W. 462', Thence N. 60°45' W. 132', Thence N. 75° W. 165', Thence N. 84°15' W. 462' Thence S. 84°45' W. 198', Thence North 174', Thence S. 88° E. 852.3', Thence S. 50°40' E. 941.5' Thence S. 40°15' E. 490', Thence S. 85° W. 142' to Place of Beginning. from which point a Cedar 5" in diam. bears S. 80° E. 11 ft.

The front line of Blocks 1 and 2 from Place of Beginning to Station 8 follows the shore of Hall's Bay.

Examined and Approved
July 7. 1906.
James F. Wilkinson.
Dep. Auditor General.

RECEIVED AND FILED.
IN AUDITOR GENERAL'S OFFICE,
October 13, 1906
James F. Wilkinson

13653