


Part of Plat Vacated and Altered
Vol-3-Page-11

5988
PLAT OF
Julius Prause's Addition
—TO THE—
VILLAGE OF LELAND
Leelanau County
MICHIGAN

100 Feet to an Inch
100 50 0 50 100 200

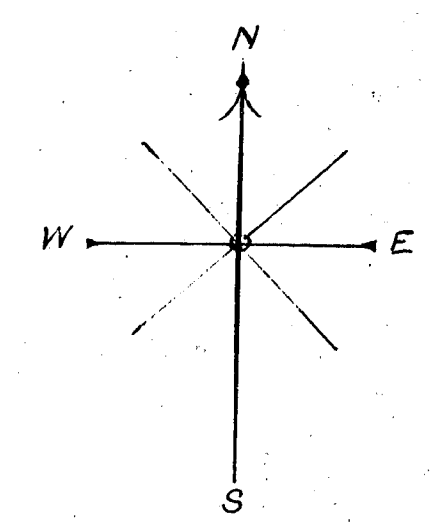

State of Michigan } ss.
County of Leelanau } We, Carson Warner, Register of Deeds,
and Wm. O'Brien and F.A. Grune, Surveyors, hereby certify
that we have each carefully compared this copy with the
original plat Julius Prause's Addition to the Village of
Leland, and that it is an exact copy thereof and of the
whole of such original map or plat.

Carson Warner Register of Deeds
Wm. O'Brien
F.A. Grune } Surveyors.

State of Michigan } ss.
County of Leelanau } We, Carson Warner, Register of Deeds,
and Wm. O'Brien and F.A. Grune, Surveyors, hereby certify
that we have each carefully compared the annexed copy
with the plat of Julius Prause's Addition to the Village
of Leland, now of record in the office of said
Register of Deeds and that it is a true transcript
therefrom and of the whole of such record


Carson Warner Register of Deeds
Wm. O'Brien
F.A. Grune } Surveyors.

STATE OF MICHIGAN } ss.
Leelanau County, }
Leland, Mich. Dec 11 1906
This instrument was received for record
by me, as proper and legal was fur-
nished in compliance with Sect. 188 of
Said Act of March 14, 1905, P. 219, Act of
1905.

Carson Warner
Register of Deeds, Leelanau Co., Mich.

Register's Office, } ss.
Leelanau County, Mich. }
Received for record the 11 day
of December A.D. 1906, at 2
o'clock P.M., and recorded in
Lib. One of Plat on page 28.

Carson Warner
Register.

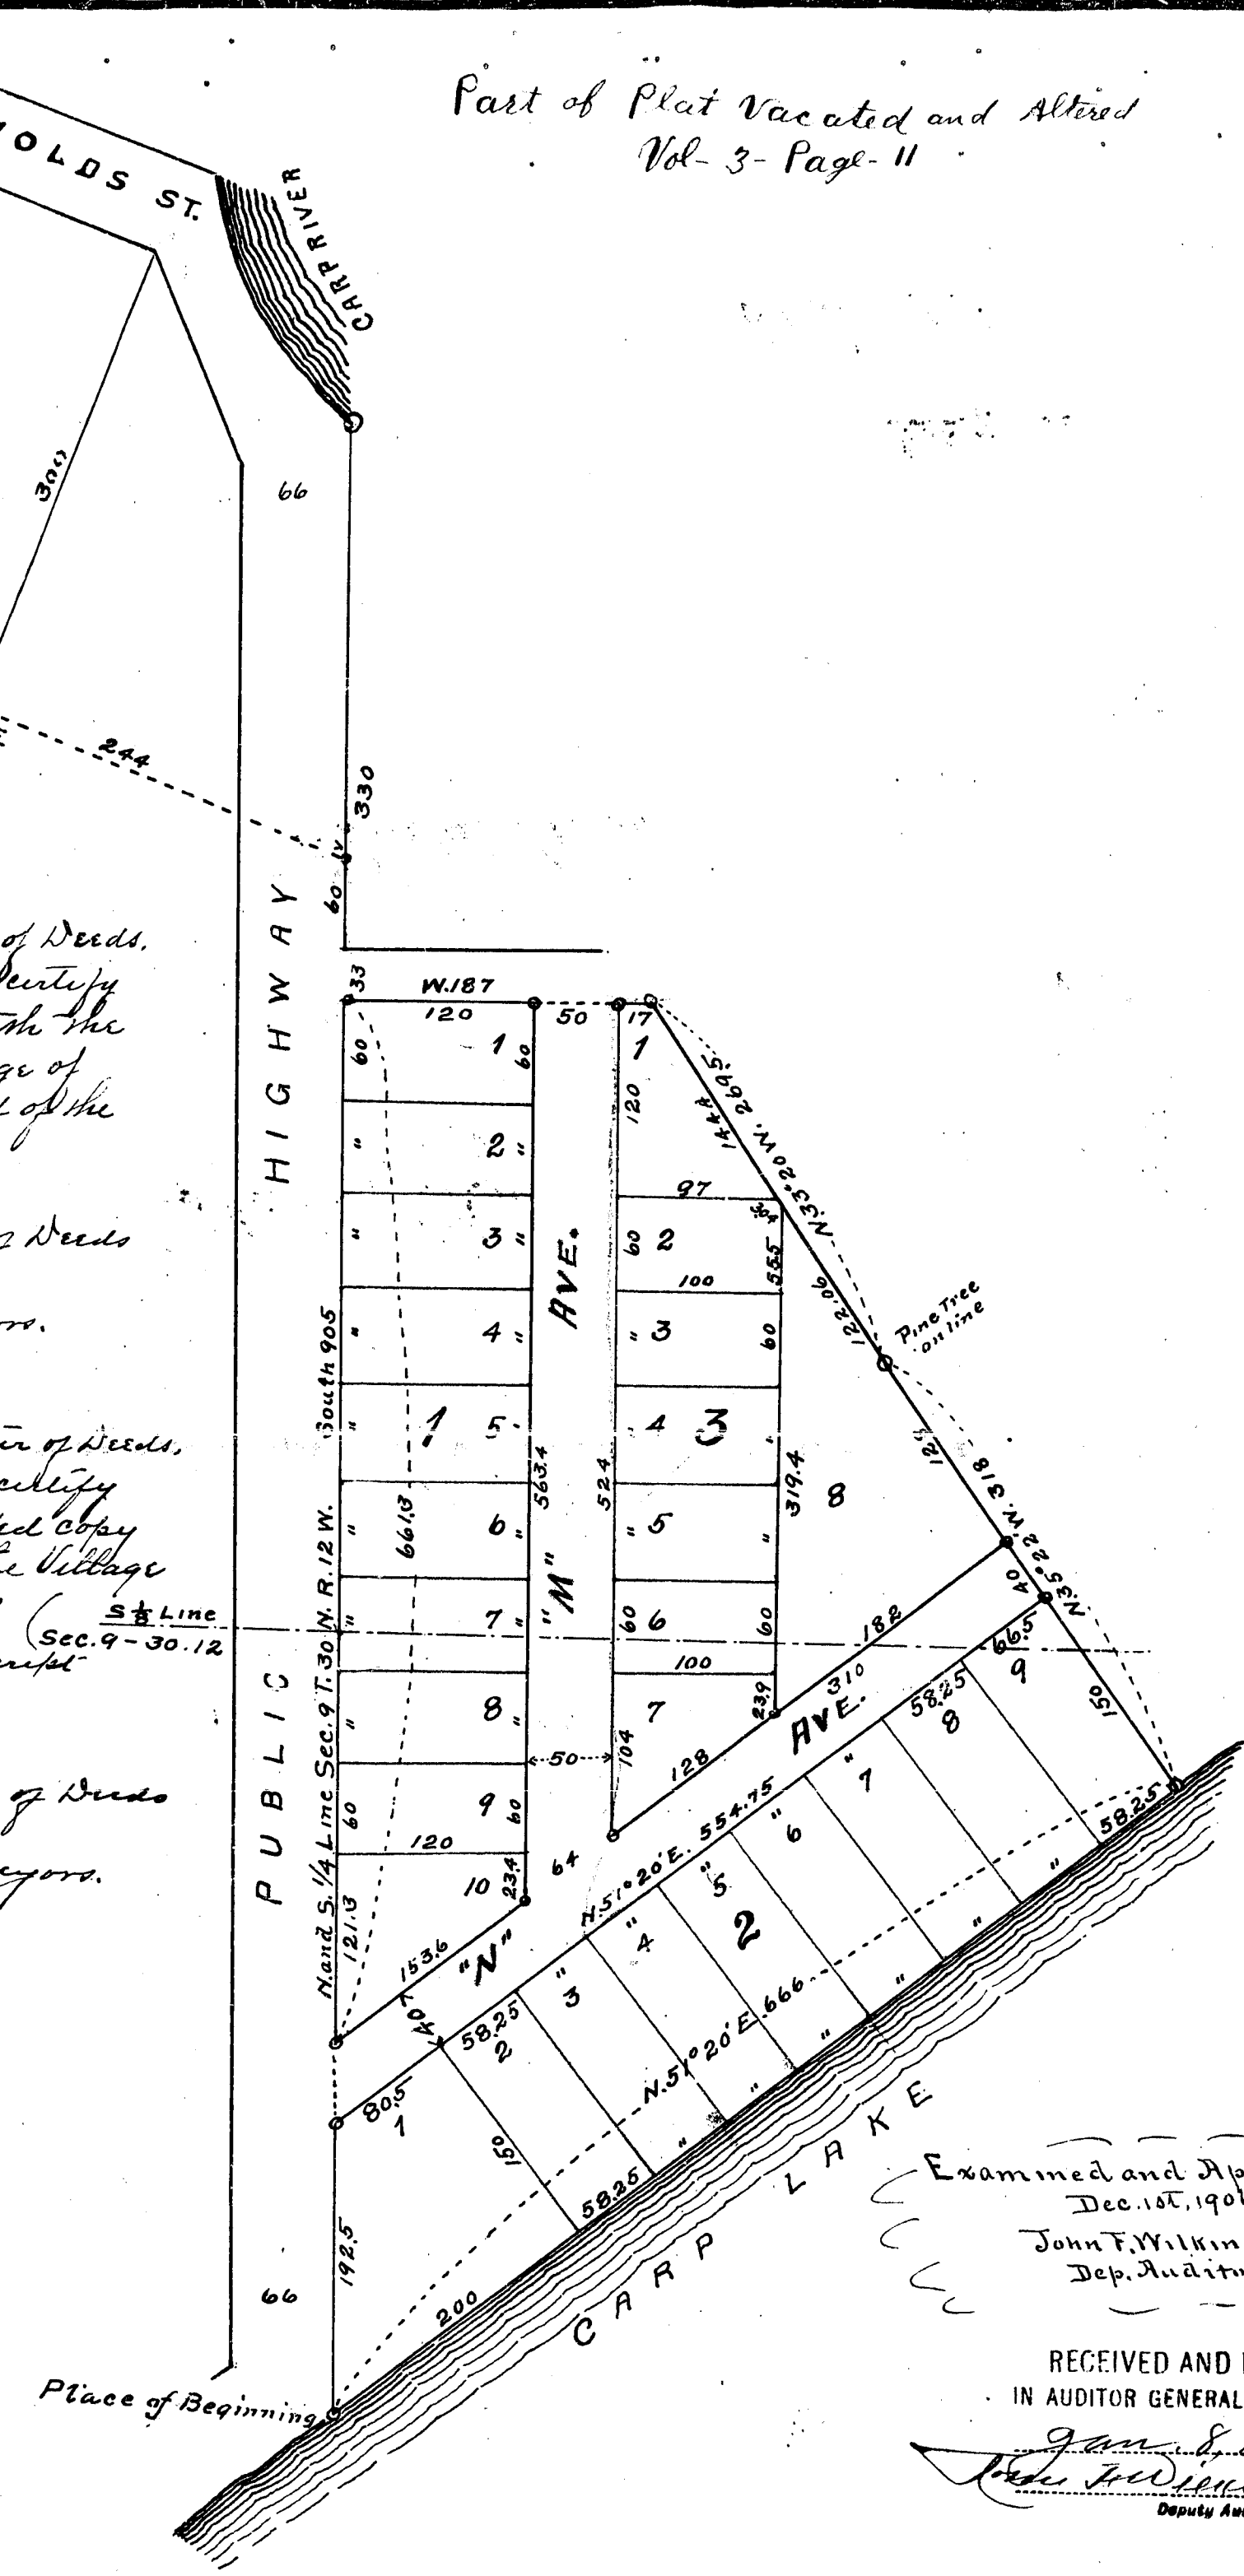

I know All Men by these Presents, That we, Julius Prause
as proprietor and Anna Prause his wife, have caused the land
embraced in the annexed plat to be surveyed, laid out and platted,
to be known as Julius Prause's Addition to the Village of Leland,
and that the streets and alleys as shown on said plat are hereby
dedicated to the use of the public.

Signed and sealed in presence of
Miss M. J. Fry
Carson Warner

Julius Prause Esq.
Anna Prause Esq.

State of Michigan } ss.
County of Leelanau } On this 30th day of October, 1906, before me a Notary
Public in and for said county, personally came the above named
Julius Prause, and Anna Prause, his wife known to me to be the
persons who executed the above dedication, and acknowledged the
same to be their free act and deed.

Carson Warner
Notary Public
My Commission expires Dec 13, 1908.

The land embraced in the annexed plat of Julius Prause's Addition
to the Village of Leland is described as follows: Beginning on the
shore of Carp Lake at the south end of the N. and E. 1/4 of Section 9
Town 30 N. Range 12 W. and running thence N. 51° 20' E. 666 ft., thence
N. 35° 22' W. 318 ft., thence N. 33° 20' W. 269 1/5 ft., thence west 187 ft., thence south on
said 1/4 Line 905 ft. to Place of Beginning.

Examined and Approved
Dec. 10, 1906
John F. Wilkinson
Dep. Auditor General.

RECEIVED AND FILED
IN AUDITOR GENERAL'S OFFICE,
Jan. 8, 1907.

John F. Wilkinson
Deputy Auditor General.



We hereby certify that the annexed plat of Julius Prause's Addition
to the Village of Leland is a correct one, and that permanent mon-
uments consisting of wooden posts have been planted at points marked
thus (O) on said plat and at all intersections of streets or streets and alleys
and at all angles in the boundaries of the land platted.

Wm. O'Brien
F.A. Grune } Surveyors.

13655

East of 1st Street and A Street
 Vol 3 Page 11

5984
PLAT OF
Julius Prause's Addition
 - TO THE -
VILLAGE OF LELAND
Leelanau County
MICHIGAN

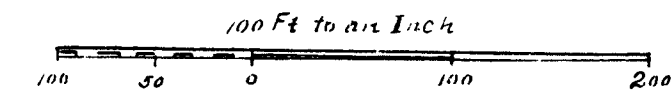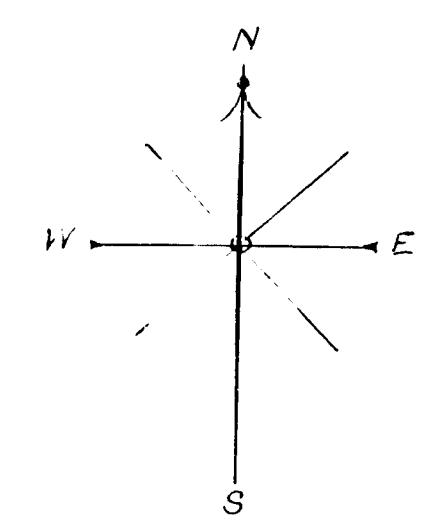

State of Michigan } ss. We, Carson Warner Register of Deeds,
 County of Leelanau } and Wm O. Grinn and F.A. Grinn Surveyors, hereby certify
 that we have each carefully compared this copy with the
 original plat Julius Prause's Addition to the Village of
 Leland, and that it is an exact copy thereof and of the
 whole of such original map or plat.

Carson Warner Register of Deeds
 Wm O. Grinn
 F.A. Grinn } Surveyors.


State of Michigan } ss. We, Carson Warner, Register of Deeds,
 County of Leelanau } and Wm O. Grinn and F.A. Grinn, Surveyors, hereby certify
 that we have each carefully compared the annexed copy
 with the plat of Julius Prause's Addition to the Village
 of Leland, now of record in the office of said
 Register of Deeds and that it is a true transcript
 thereof and of the whole of such record

Carson Warner Register of Deeds
 Wm O. Grinn
 F.A. Grinn } Surveyors.

December 11 1906

Carson Warner

December 11 1906
 State of Michigan
 Carson Warner

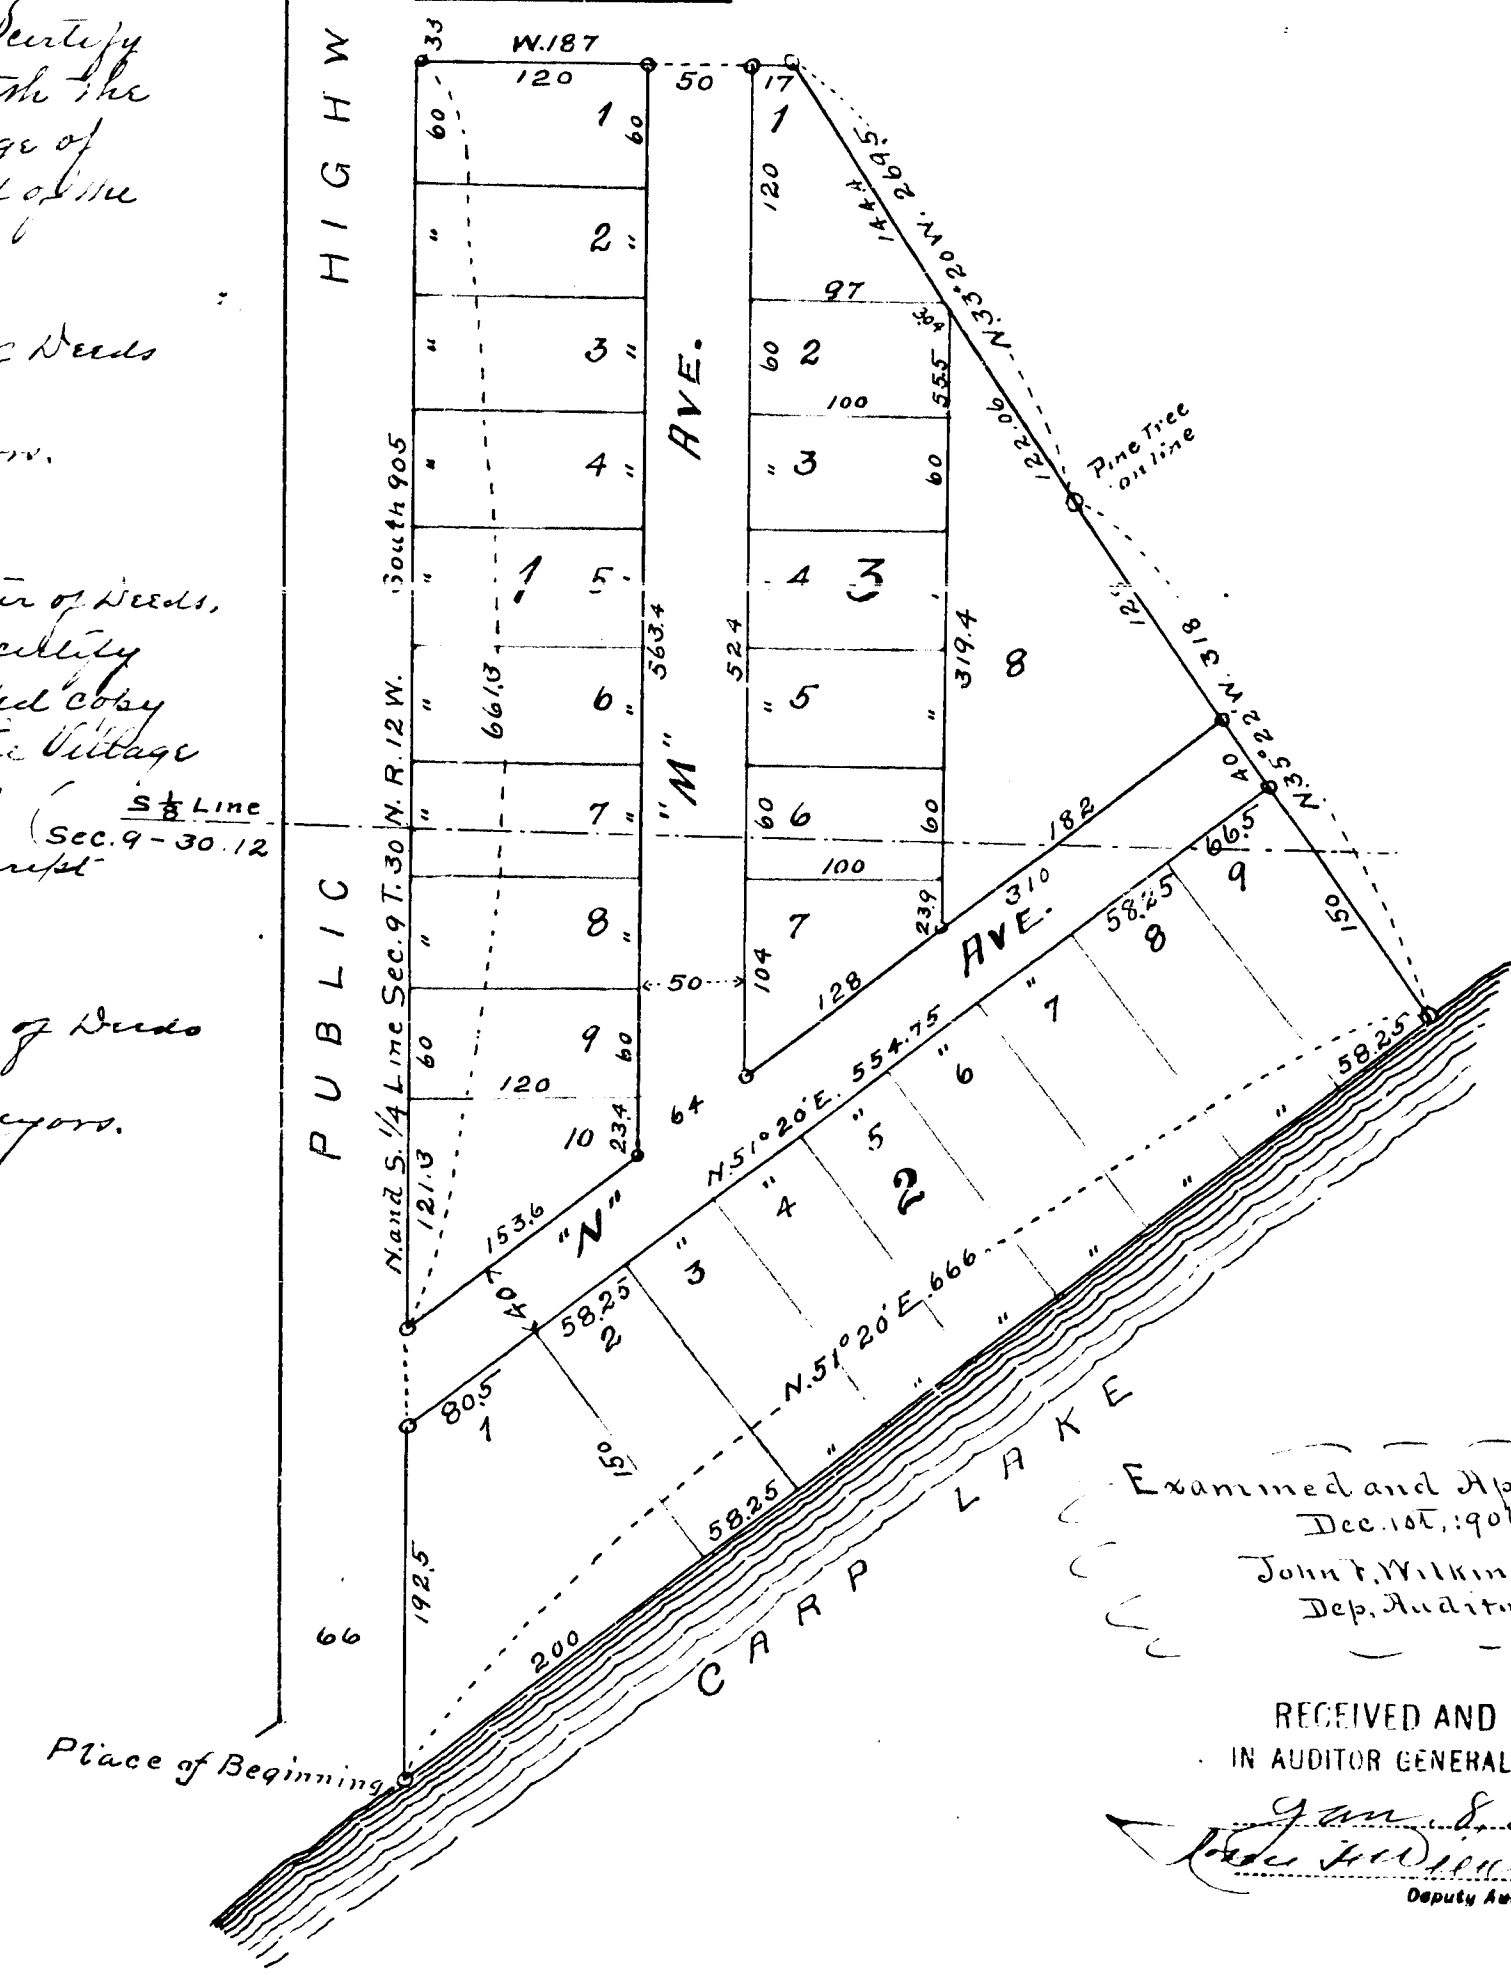

In Honor All Men by these Presents, That we, Julius Prause
 as Executor and Anna Prause his wife, have caused the land
 embraced in the annexed plat to be surveyed, laid out and plotted,
 to be known as Julius Prause's Addition to the Village of Leland,
 and that the streets and alleys as shown on said plat are hereby
 dedicated to the use of the public.
 Signed and sealed in presence of
 Julius Prause Exr
 Anna Prause
 Carson Warner

State of Michigan } ss. On this 30th day of October, 1906, before me a Notary
 County of Leelanau } Public in and for said county, personally came the above named
 Julius Prause, and Anna Prause, his wife known to me to be the
 persons who executed this above dedication, and acknowledged the
 same to be their free act and deed.
 Carson Warner
 Notary Public
 My Commission expires Dec 13, 1908.

The land embraced in the annexed plat of Julius Prause's Addition
 to the Village of Leland is described as follows: Beginning on the
 shore of Carp Lake at the south end of the N. and E. 1/4 Line of Section 9
 Town 30 N, Range 12 W, and running thence N. 51° 20' E. 666 ft, thence
 N 35° 22' W. 318 ft, thence N. 53° 20' W. 269 1/2 ft, thence west 187 ft, thence south on
 said 1/4 Line 905 ft. to Place of Beginning.

Examined and Approved
 Dec. 10, 1906
 John F. Wilkinson
 Dep. Auditor General.

RECEIVED AND FILED.
 IN AUDITOR GENERAL'S OFFICE,
 Jan. 8, 1907
 John F. Wilkinson
 Deputy Auditor General.

We hereby certify that the annexed plat of Julius Prause's Addition
 to the Village of Leland is a correct one, and that permanent mon-
 uments consisting of wooden posts have been planted at points marked
 thus (O) on said plat and at all intersections of streets or streets and alleys
 and at all angles in the boundaries of the land plotted.
 Wm O. Grinn
 F.A. Grinn } Surveyors.

13655