PLAT OF
EASTERN HEIGHTS
—IN—
Section 2, Town 30 North, Range 11 West
Leelanau County
Michigan.

13659

SCALE
100 50 0 100 200
100 Ft. to one Inch

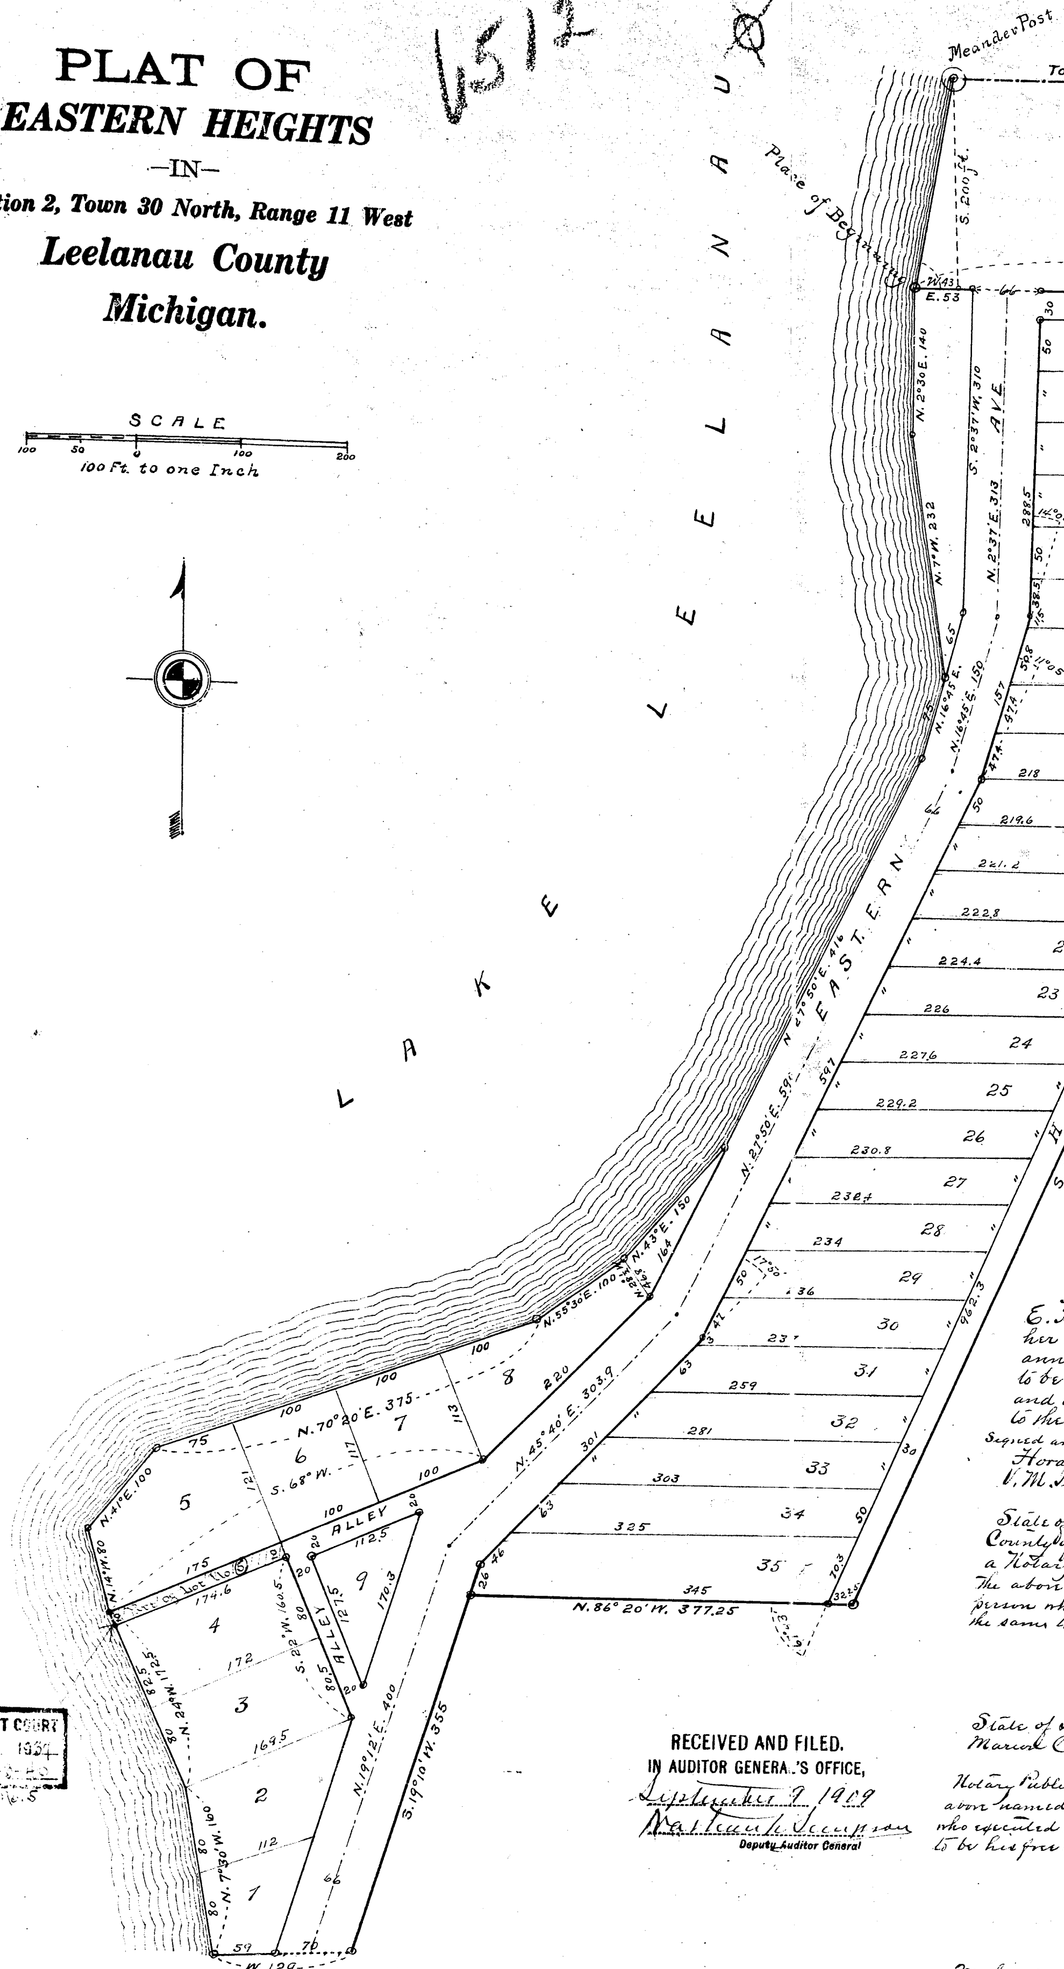

STATE OF MICHIGAN, } ss:
Leelanau County, }
Leelanau, August 31 1909
This instrument was received for record this day, and certificate was furnished in accordance with Sect. 135 of Session Laws No. 199, File 212, Act of 1893.
Carson Warner
Register of Deeds, Leelanau Co., Mich.

Register's Office, } ss:
Leelanau County, Mich.
Received for record the 31 day of August A.D., 1909, at 3 o'clock P. M., and recorded in Lib. One of Plats on page 30
Carson Warner
Register.

Examined and Approved
July 16, 1909
Nathan L. Simpson
Deputy Auditor General

Known all Men by these Presents, That we, Mary E. Blackledge as proprietor, and Frank H. Blackledge her husband, have caused the land embraced in the annexed plat to be surveyed, laid out and platted, to be known as Eastern Heights, and that the streets and alleys as shown on said plat are hereby dedicated to the use of the public

Signed and sealed in presence of
Horace M. Irwin
C. M. Isenbarger

Mary E. Blackledge {L.S.}
Frank H. Blackledge {L.S.}

State of Michigan } ss.
County of Leelanau }
On this 30th day of June 1909, before me, a Notary Public, in and for said County, personally came the above named Mary E. Blackledge, known to me to be the person who executed the above dedication, and acknowledged the same to be her free act and deed.

My Commission expires Apr. 15th 1908.
Clinton L. Dayton
Notary Public
Leelanau Co. Mich.

State of Indiana } ss.
Marion County }
On this 25th day of June, 1909, before me a Notary Public, in and for said County, personally came the above named Frank H. Blackledge, known to me to be the person who executed the above dedication and acknowledged the same to be his free act and deed.

My Commission expires May 20, 1911
S. Mahlon Unger {Seal}
Notary Public Marion Co. Ind.

RECEIVED AND FILED.
IN AUDITOR GENERAL'S OFFICE,
September 9 1909
Nathan L. Simpson
Deputy Auditor General

We hereby certify that the plat hereon delineated is a correct one, and that permanent monuments consisting of iron gas pipe or stone have been planted at points marked thus (o), as thereon shown at all angles in the boundaries of the land platted, and at all intersections of streets or streets and alleys.

Greene Bros.
Surveyors
May. 1909

Corners as numbered on annexed plat are described as follows:

No. 1,	Iron,	pipe	8"x24"	No. 24,	Stone	7"x7"x16"	No 30, Iron pipe 1"x20"
" 2,	Stone,	6"x8"x14"		" 25,	Iron pipe,	1"x20"	" 31 Do. 1"x20"
" 3,	Do,	5"x8"x19"		" 26,	"	1"x20"	" 32 " 1"x20"
" 4 to 22, inclusive,				" 27,	"	2"x24"	" 33 " 1"x20"
Iron pipe, 1"x20"				" 28,	"	2"x24"	" 34 " 1"x20"
" 23,	Do.	2"x24"		" 29,	"	2"x24"	" 35 " 1"x20"
							" 36 " 1"x20"
							" 37 " 1"x20"

State of Michigan } ss.
County of Leelanau }
I, Carson Warner, Register of Deeds, and Greene Bros., Surveyors, hereby certify that we have each carefully compared this copy with the original plat of Eastern Heights Leelanau Co. Mich., and that it is an exact copy thereof, and of the whole of such original map or plat.
Carson Warner, Register of Deeds.
Greene Bros. Surveyors.

State of Michigan } ss.
County of Leelanau }
I, Carson Warner, Register of Deeds, and Greene Bros., Surveyors, hereby certify that we have each carefully compared the annexed copy with the plat of Eastern Heights Leelanau Co. Mich., now of record in the office of said Register of Deeds, and that it is a true transcript therefrom and of the whole of such record
Carson Warner Register of Deeds
Greene Bros., Surveyors.

(1). Beach 10" N 10° E 14 ft. (M) Mo. 8"x 7" Wes. 13 ft.
of Transit Bearings 3 & 5 S. 6° W. 1 ft. (H) Balance 8" S. 6° W. 18 ft.

PLAT OF
EASTERN HEIGHTS
—IN—
Section 2, Town 30 North, Range 11 West
Leelanau County
Michigan.

13659

SCALE
100 50 0 100 200
100 Ft. to one Inch

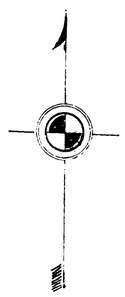

STATE OF MICHIGAN, Leelanau County, ss.
I, ... August 5th, 1909
This instrument was received for record this day ... and should have been furnished ... pursuant to Sec. 135 of Chapter 189, Five 212, Act of 1893.
Carson Warner
Register of Deeds, Leelanau Co. Mich.

Register's Office, State of Michigan, Leelanau County, Mich. ss:
I hereby certify that the within instrument was received for record the 5th day of August A.D., 1909 at 2 o'clock P. M., and recorded in Liber One of Plats on page 30
Carson Warner
Register.

Examined and Approved
July 16, 1909
Manard A. Simpson
Deputy Auditor General

RECEIVED AND FILED.
IN AUDITOR GENERAL'S OFFICE,
September 7, 1909
Wastena A. Sessions
Deputy Auditor General

Know all Men by these Presents, That we, Mary E. Blackledge as Proprietor, and Frank T. Blackledge her husband, have caused the land embraced in the annexed plat to be surveyed, laid out and platted, to be known as Eastern Heights, and that the streets and alleys as shown on said plat are hereby dedicated to the use of the public

Signed and sealed in presence of
Horace M. Irons
L. M. Jones

Mary E. Blackledge {Seal}
Frank T. Blackledge {Seal}

State of Michigan } ss.
County of Leelanau }
On this 30th day of June 1909 before me, a Notary Public in and for said County, personally came the above named Mary E. Blackledge, known to me to be the person who executed the above dedication and acknowledged the same to be her free act and deed.
My Commission expires August 15th 1909.
Charles L. Taylor
Notary Public
Leelanau Co. Mich.

State of Indiana } ss.
Marion County }
On this 25th day of June 1909 before me, a Notary Public in and for said County, personally came the above named Frank T. Blackledge, known to me to be the person who executed the above dedication and acknowledged the same to be his free act and deed.
My Commission expires May 20, 1911
S. Mahler Unger {Seal}
Notary Public Marion County.

We hereby certify that the plat herein delineated is a correct one, and that permanent monuments consisting of iron pipe or stone have been planted at points marked thus (o) and thereon shown at all angles in the boundaries of the land platted, and at all intersections of streets or streets and alleys.
Greene Bros.
Surveyors
May, 1909

Corners as numbered on annexed plat are described as follows:

No 1,	Iron,	size 2"x24"	No 24,	Stone	7"x7"x16"	No 30,	Iron, size 1"x20"
" 2,	Stone	6"x8"x14"	" 25,	Iron, pipe,	1"x20"	" 31	Do, 1"x20"
" 3,	Do,	5"x8"x19"	" 26,	"	1"x20"	" 32	" 1"x20"
" 4 to 22, inclusive,			" 27,	"	2"x24"	" 33	" 1"x20"
Iron	pipe,	1"x20"	" 28,	"	2"x24"	" 34	" 1"x20"
" 23,	Do,	2"x24"	" 29,	"	2"x24"	" 35	" 1"x20"
						" 36	" 1"x20"
						" 37	" 1"x20"

State of Michigan } ss.
County of Leelanau }
I, Carson Warner, Register of Deeds, and Greene Bros. Surveyors, hereby certify that we have each carefully compared this copy with the original plat of Eastern Heights Leelanau Co. Mich., and that it is an exact copy thereof, and of the whole of such original map or plat.
Carson Warner, Register of Deeds.
Greene Bros. Surveyors.

State of Michigan } ss.
County of Leelanau }
I, Carson Warner, Register of Deeds, and Greene Bros. Surveyors, hereby certify that we have each carefully compared the annexed copy with the plat of Eastern Heights Leelanau Co. Mich., now of record in the office of said Register of Deeds, and that it is a true transcript therefrom and of the whole of such record.
Carson Warner Register of Deeds
Greene Bros., Surveyors.

RECEIVED BY AUDIT CO. GEN.

(1) Beginning at N.W.C. of Sec. 2, T. 30 N. R. 12 W. thence S. 200 ft. thence E. 385 ft. thence N. 2° 30' E. 140 ft. thence N. 2° 37' W. 310 ft. thence S. 5° 31' W. 358 ft. thence N. 71° W. 232 ft. thence N. 16° 45' E. 150 ft. thence N. 27° 30' E. 59 ft. thence N. 43° E. 150 ft. thence N. 35° 30' E. 101.5 ft. thence N. 45° 40' E. 303.9 ft. thence N. 14° W. 180 ft. thence S. 68° W. 100 ft. thence N. 70° 20' E. 375 ft. thence N. 24° W. 165 ft. thence N. 7° 30' W. 100 ft. thence N. 19° 12' E. 200 ft. thence S. 19° 10' W. 355 ft. thence N. 86° 20' W. 377.25 ft. thence W. 129 ft. to the place of beginning.

GenealogyBank.com - www.fastfor.com