


PLAT OF  
TERRACE PLACE

-IN-

Section 2, Town 30 North, Range 11 West  
Leelanau County  
Michigan.

Scale  
50 ft. to one Inch

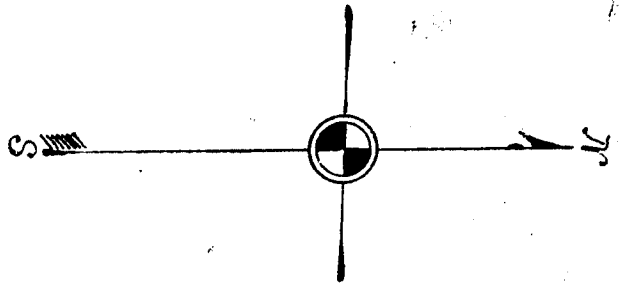

Theron M. Theron by his last will, that he Mary E. Blackledge as executrix, and Frank J. Blackledge, her husband, have caused the land embraced in the annexed plat to be surveyed, laid out and divided, to be known as Terrace Place, and that the streets and alleys as shown on said plat are hereby dedicated to the use of the public.

Signed and sealed  
in presence of  
George H. Brown  
L. M. Juntaber

Mary E. Blackledge  
Frank J. Blackledge

State of Michigan } ss. On the 30th day of June, 1909, before me, a County of Leelanau }  
Notary Public, in and for said county, personally came the above named Mary E. Blackledge known to me to be the person who executed the above dedication, and acknowledged the same to be her free act and deed.

My Commission expires  
April 15th 1913.

Clinton A. Daylin  
Notary Public, Leelanau Co., Mich.

State of Michigan } ss.  
County of Leelanau }  
On the 25th day of June, 1909, before me, a Notary Public, in and for said county, personally came the above named Frank J. Blackledge, known to me to be the person who executed the above dedication, and acknowledged the same to be his free act and deed.

My Commission expires on  
the 30th day of May, 1911 }  
Notary Public

The land embraced in the annexed plat of Terrace Place is situated as follows: Beginning at a point on the shore of Lake Michigan at the west end of the E. and W. quarter of Section 20 (2), Town 30 North, Range 11 West (21) 1/2, and running thence E. 152 ft. to corner of public high- way, thence S. 59° 55' W. 650 ft. to east line of said highway, thence west 207 ft. to shore of Lake Michigan, thence northerly, along the shore of said lake as follows: thence N. 1° 09' E. 50 ft., thence N. 7° 30' E. 100 ft., thence N. 13° 40' E. 52 ft., thence N. 1° 09' E. 50 ft., thence N. 12° 45' E. 51 ft., thence N. 8° 18' W. 50.5 ft., thence N. 18° 40' E. 52 ft., thence N. 9° 12' E. 100 ft., thence N. 8° 12' W. 50 ft., to Place of Beginning.

The hereby certify that the plat of Terrace Place here annexed is a correct one, and that permanent monuments consisting of iron pipes 1 1/2 x 24 have been placed at points marked (1), (2) as shown, shown at all intersections of streets, or ditches and alleys.

Given At  
May, 1909  
Surrey.

RECEIVED AND FILED,  
IN AUDITOR GENERAL'S OFFICE,  
Leelanau County, Mich.  
August 9, 1909  
Auditor General  
Deputy Auditor General

STATE OF MICHIGAN } ss.  
Leelanau County, Mich.  
I, Auditor General, do hereby certify that the above plat of Terrace Place, Leelanau Co., Mich., now of record in the office of said Register of Deeds, and that it is a true and correct copy of the whole of said record.

Register's Office, } ss.  
Leelanau County, Mich.  
Received for record the 31st day  
of August, A. D. 1909, at 5  
o'clock P. M. and recorded in  
Lib. No. of Vol. on page 30  
Given Warner  
Register.

State of Michigan } ss.  
County of Leelanau }


Me, Cassius Warner, Register of Deeds, and Cassius Warner, hereby certify that we have each separately compared this copy with the original plat of Terrace Place, Leelanau Co., Mich., and that it is a true and correct copy of the whole of said original map or plat.

Cassius Warner, Register of Deeds  
Cassius Warner, Surveyor.

Me, Cassius Warner, Register of Deeds, and Cassius Warner, hereby certify that we have each separately compared the annexed copy with the plat of Terrace Place, Leelanau Co., Mich., now of record in the office of said Register of Deeds, and that it is a true and correct copy of the whole of said record.

Cassius Warner, Register of Deeds  
Cassius Warner, Surveyor.

Examined and Approved  
July 16, 1909.  
Nathan F. Simpson  
Deputy Auditor General

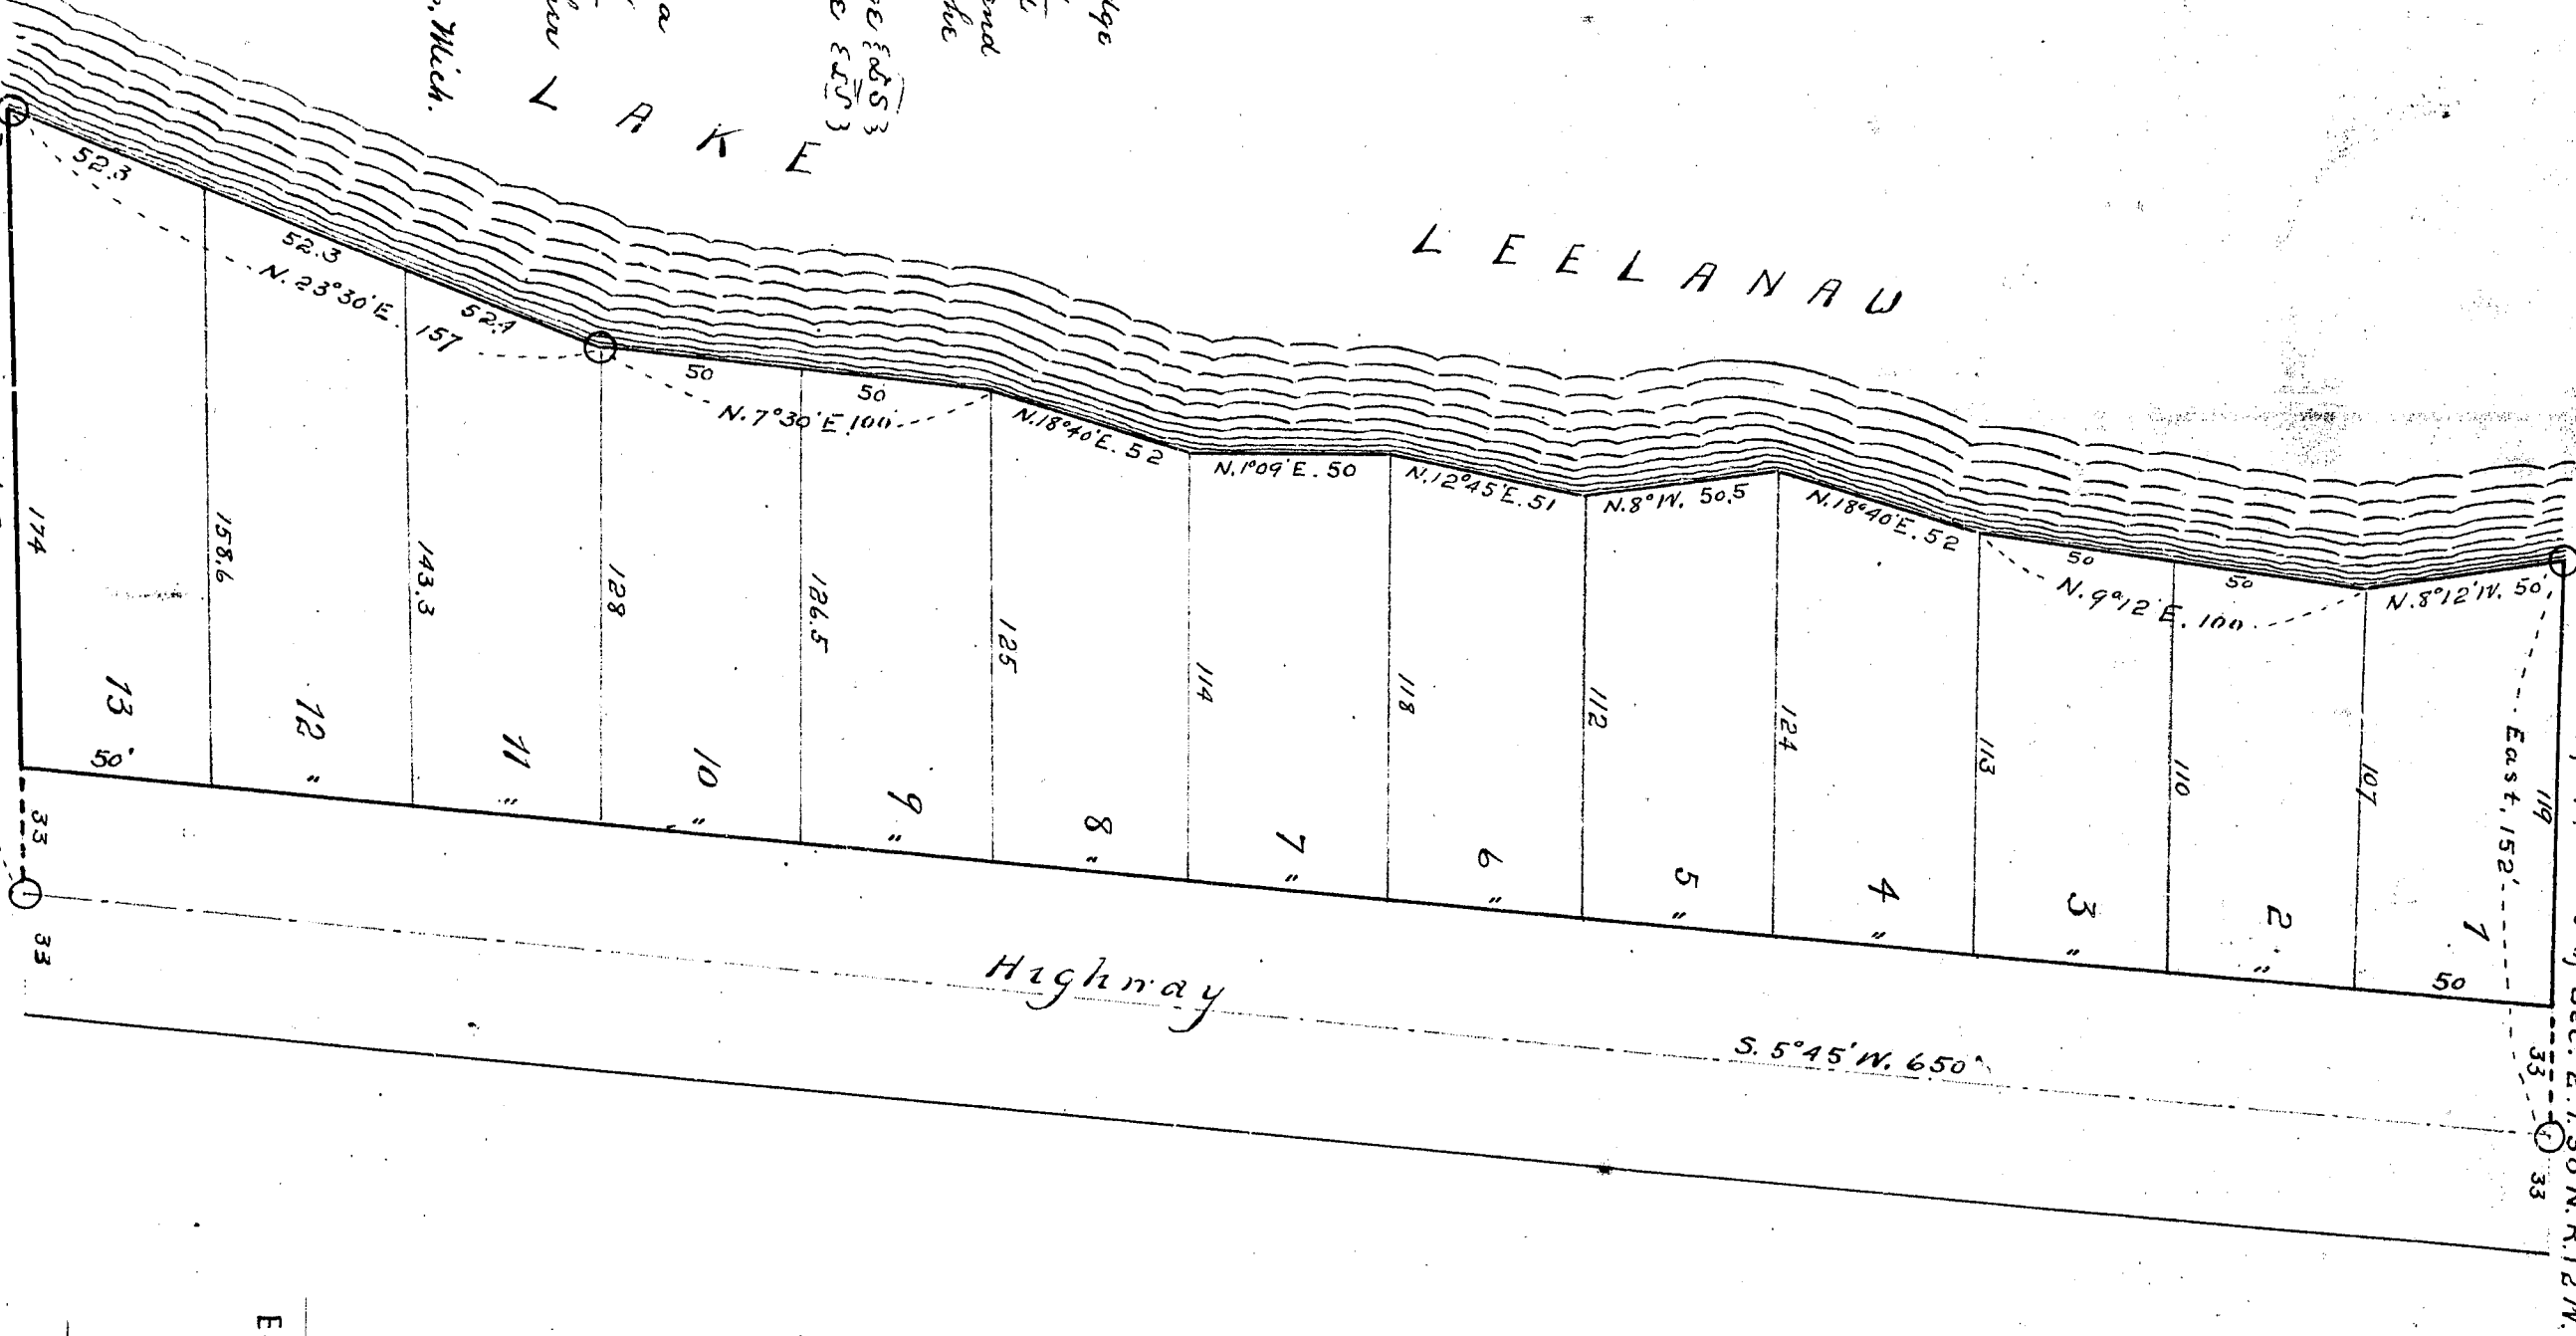

13660

