

Filed in Auditor General's Office
April 30-1915
Chas. L. Hennessey

Examined and Approved

April 26-1915 Leelanau


Pro. L. Hennessey
Deputy Auditor General

Keewaydin Beach
28th

April 26-1915
one 12th

Garson Warner
Deputy Auditor General

ORIGINAL ON FILE

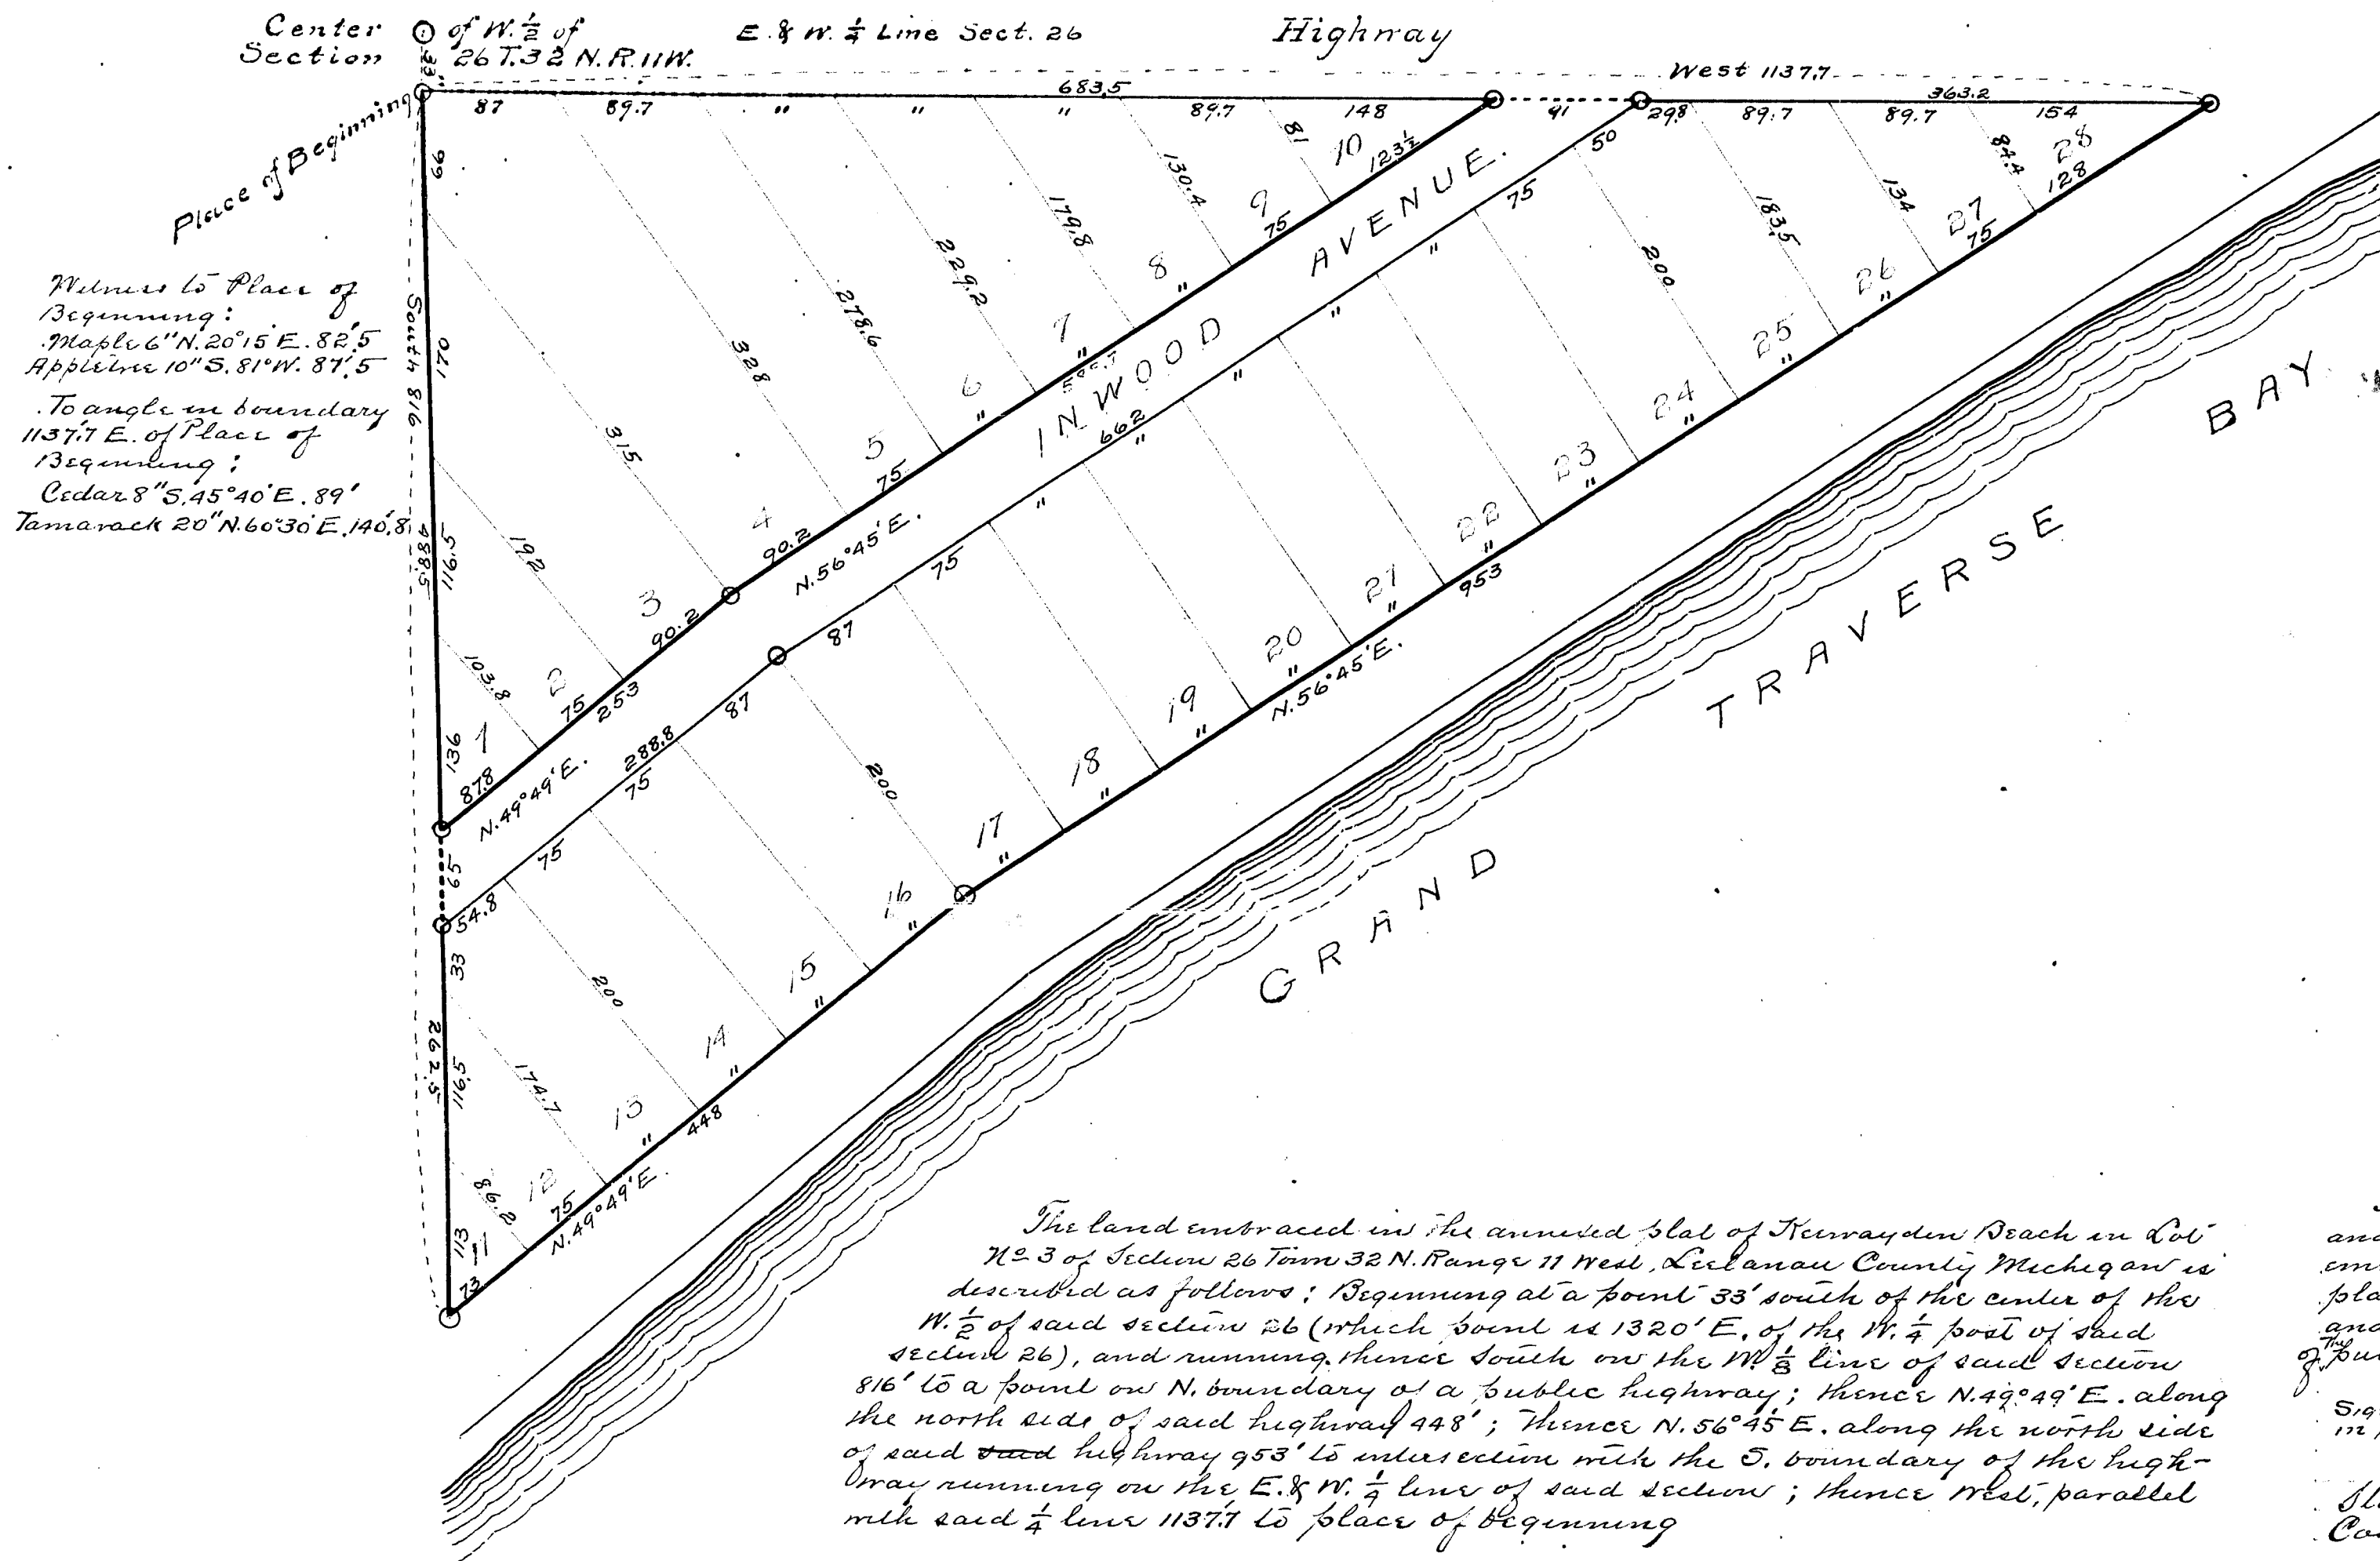


Witness to Place of Beginning:
Maple 6" N. 20° 15' E. 82.5'
Apple 10" S. 81° W. 87.5'
To angle in boundary
1137.7 E. of Place of Beginning;
Cedar 8" S. 45° 40' E. 89'
Tamarack 20" N. 60° 30' E. 140.8'

PLAT --OF-- Keewaydin Beach

--IN--
Lot No. 3, Sect. 26, T. 32 N. R. 11 W.
LEELANAU COUNTY
MICHIGAN.

Scale, 100 Ft. to 1 Inch

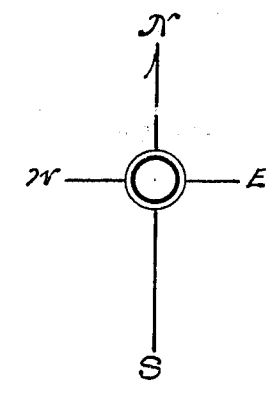

I hereby certify that this
copy is a true copy of the Map
or PLAT forwarded to the Register
of Deeds for recording.
Completed April 26-1915
Deputy Auditor General

The land embraced in the annexed plat of Keewaydin Beach in Lot
No. 3 of Section 26 Town 32 N. Range 11 West, Leelanau County Michigan is
described as follows: Beginning at a point 33' south of the center of the
W. 1/2 of said section 26 (which point is 1320' E. of the N. 1/2 post of said
section 26), and running thence south on the W. 1/2 line of said section
816' to a point on N. boundary of a public highway; thence N. 49° 49' E. along
the north side of said highway 448'; thence N. 56° 45' E. along the north side
of said highway 953' to intersection with the S. boundary of the high-
way running on the E. & W. 1/4 line of said section; thence west, parallel
with said 1/4 line 1137.7' to place of beginning

State of Michigan } ss.
County of Leelanau } We hereby certify that the plat herein delineated
was approved this 13 day of April 1915 by the Board of Supervisors of
Leelanau County Michigan

L. R. Sogge, Chairman
Benjamin Munster, Co. Clerk

We, the undersigned, constituting the Township Board of the Township of
Leelanau, County of Leelanau, State of Michigan, at a meeting held on
the 21 day of April 1915 did approve the plat of Keewaydin Beach
herein delineated.

John E. Scott, Justice of the Peace
J. T. Maitland, Supervisor
Charles H. John, Clerk

I hereby certify that there are no tax liens or titles held by the State on Lot No. 3, Section 26 Town 32 N. R. 11 West in
Leelanau Township, Leelanau County Mich. and that there are no tax liens or titles held by individuals on said Lot
for the five years next preceding the 26 day of April 1915, and that the taxes for said period of five years
are all paid as shown by the records of this office.

Joseph Krutner,
Deputy Co. Treasurer Leelanau Co. Mich.

Know All Men by these Presents, That we Eli Phillips Bennett
and Nellie B. Bennett his wife, as proprietors, have caused this land
embraced in the annexed plat to be surveyed, laid out and
platted, to be known as Keewaydin Beach and that the streets
and alleys as shown on said plat are hereby dedicated to the use
of the public

Signed and sealed
in presence of R. S. Crans
Henry Kuchner Jr.

Eli Phillips Bennett (L.S.)
Nellie B. Bennett (L.S.)

State of Michigan } ss.
County of Saginaw }

On this 19 day of January in the
year one thousand nine hundred and fifteen personally came
before me the above named Eli Phillips Bennett and Nellie B.
Bennett his wife, known to me to be the persons who executed the
above dedication and acknowledged the same to be their
free act and deed

Ray S. Crans, Notary Public
My Commission expires Mar. 27, 1918

I hereby certify that the plat of Keewaydin Beach herein
delineated is a correct one and that permanent monuments
consisting of iron pipe 1 1/2 inches in diameter and 24 inches
long have been planted at points marked thus (o) as shown
on said plat at all angles in the boundaries of the land
platted and at all intersections of streets or streets and
alleys. All dimensions are given in feet and decimals
thereof

Fred A. Green
Co. Surveyor



13666

1000 213 2,000 2700
April 26-1915 Leelanau
Prof. H. H. H. H. W. H. H. H.
128th
April 25-1915
A. H. H. H. one 12th
17
Garson H. H. H.
 ORIGINAL ON FILE



---IN---
Lot No. 3, Sect. 26, T. 32 N. R. 11 W.
LEELANAU COUNTY
MICHIGAN.

Scale, 100 Ft. to 1 Inch

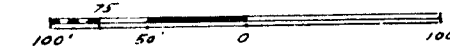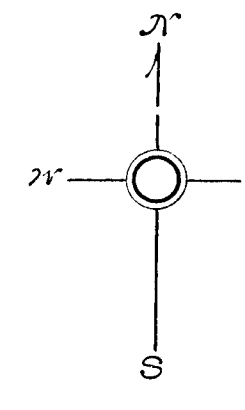

copy is a true copy of the original
CR PLAT forwarded the Registrar
of Deeds for recording.
Ocarped April 26-1915
To J. H. ...
County Auditor General.

The land embraced in the annexed plat of "Kewauyeen Beach" in Lot
 1123 of Section 26 Town 32 N. Range 11 West Leelanau County, Michigan is
 described as follows: Beginning at a point 33' south of the center of the
 11 $\frac{1}{2}$ ' of said section 26 (which point is 1320' E. of the 11 $\frac{1}{2}$ ' east of said
 section 26), and running thence south on the 11 $\frac{1}{2}$ ' line of said section
 26 to a point on N. boundary of a public highway; thence N. 49° 49' E. along
 the north side of said highway 448'; thence N. 56° 45' E. along the north side
 of said ~~and~~ highway 753' to intersect with the S. boundary of the high-
 way running on the E. & 11 $\frac{1}{2}$ ' line of said section; thence west, parallel
 with said $\frac{1}{4}$ ' line 1137.7' to place of Beginning

State of Michigan } ss. We hereby certify that the plat herein delineated
County of Kalamazoo } was approved this 13 day of April 1915 by the Board of Supervisors of
Kalamazoo County Michigan

L. P. Soager, Chairman
Benjamin Miner, Co. Clerk

Mr. The undersigned, constituting the Township Board of the Township of
L'Anau, County of L'Anau, State of Michigan, at a meeting held on
the 21 day of April 1915 did up on the Stat of Norway den Beach
himon established.

John E. Scott Justice of the Peace
 J. T. Mackinac Librarian
 Charles A. John Clerk

I further certify that there are no tax liens or titles held by the State on Lot No 3, Section 26 Town 32 N.R. 11 West in
2nd range south of 8th, Eastman County N.H. and that there no tax liens or titles held by individuals on said Lot
for seven years next preceding the 26 day of April 1915, and that the same for said period of five years
are as laid down by the records of this office.

Joseph Sturtevant,
Deputy Co. Treasurer Eastman Co. Mich.

Known All Men by these Presents, That in Eli Phillips Bennett
and Teller B. Bennett his wife, as proprietors, have caused the land
embraced in the annexed Plat to be surveyed, laid out and
platted, to be known as Kenaydin Beach and that the streets
and alleys as shown on said plat are hereby dedicated to the use
of Public

Signed and sealed } R. S. Crans
in presence of } Henry Ketchum, Jr.

Eli Phillips Bennett (L.S.)
Helen B. Bennett (L.S.)

State of Michigan } ss.
County of Saginaw }

On this 19 day of January in the year one thousand nine hundred people personally came to me the above named Ole Philips Bennett and Helis B. Bennett the wife, known to me to be the persons who executed the above dedication and acknowledged the same to be their free act and deed

Riley S. Crane, Holary Public
My Commission expires Mar. 27, 1918

I hereby certify that the plat of "Kewaydin Beach" heron delineated is a correct one and that permanent monuments consisting of iron pipes $1\frac{1}{2}$ inches in diameter and 24 inches long have been staked at points marked thus (o) as shown on said plat at all angles in the boundaries of the land staked and at all intersections of streets or streets and alleys. All dimensions are given in feet and decimal parts.

Fred A. Greene
Co. Surveyor

13666