


9909
9909

4367

LOUIS DAMMS
SUBV of PART of P.C. 2719
Lying Northerly of the M. C. T.R. right of way
SPRINGWELLS, WAYNE CO, MICH.

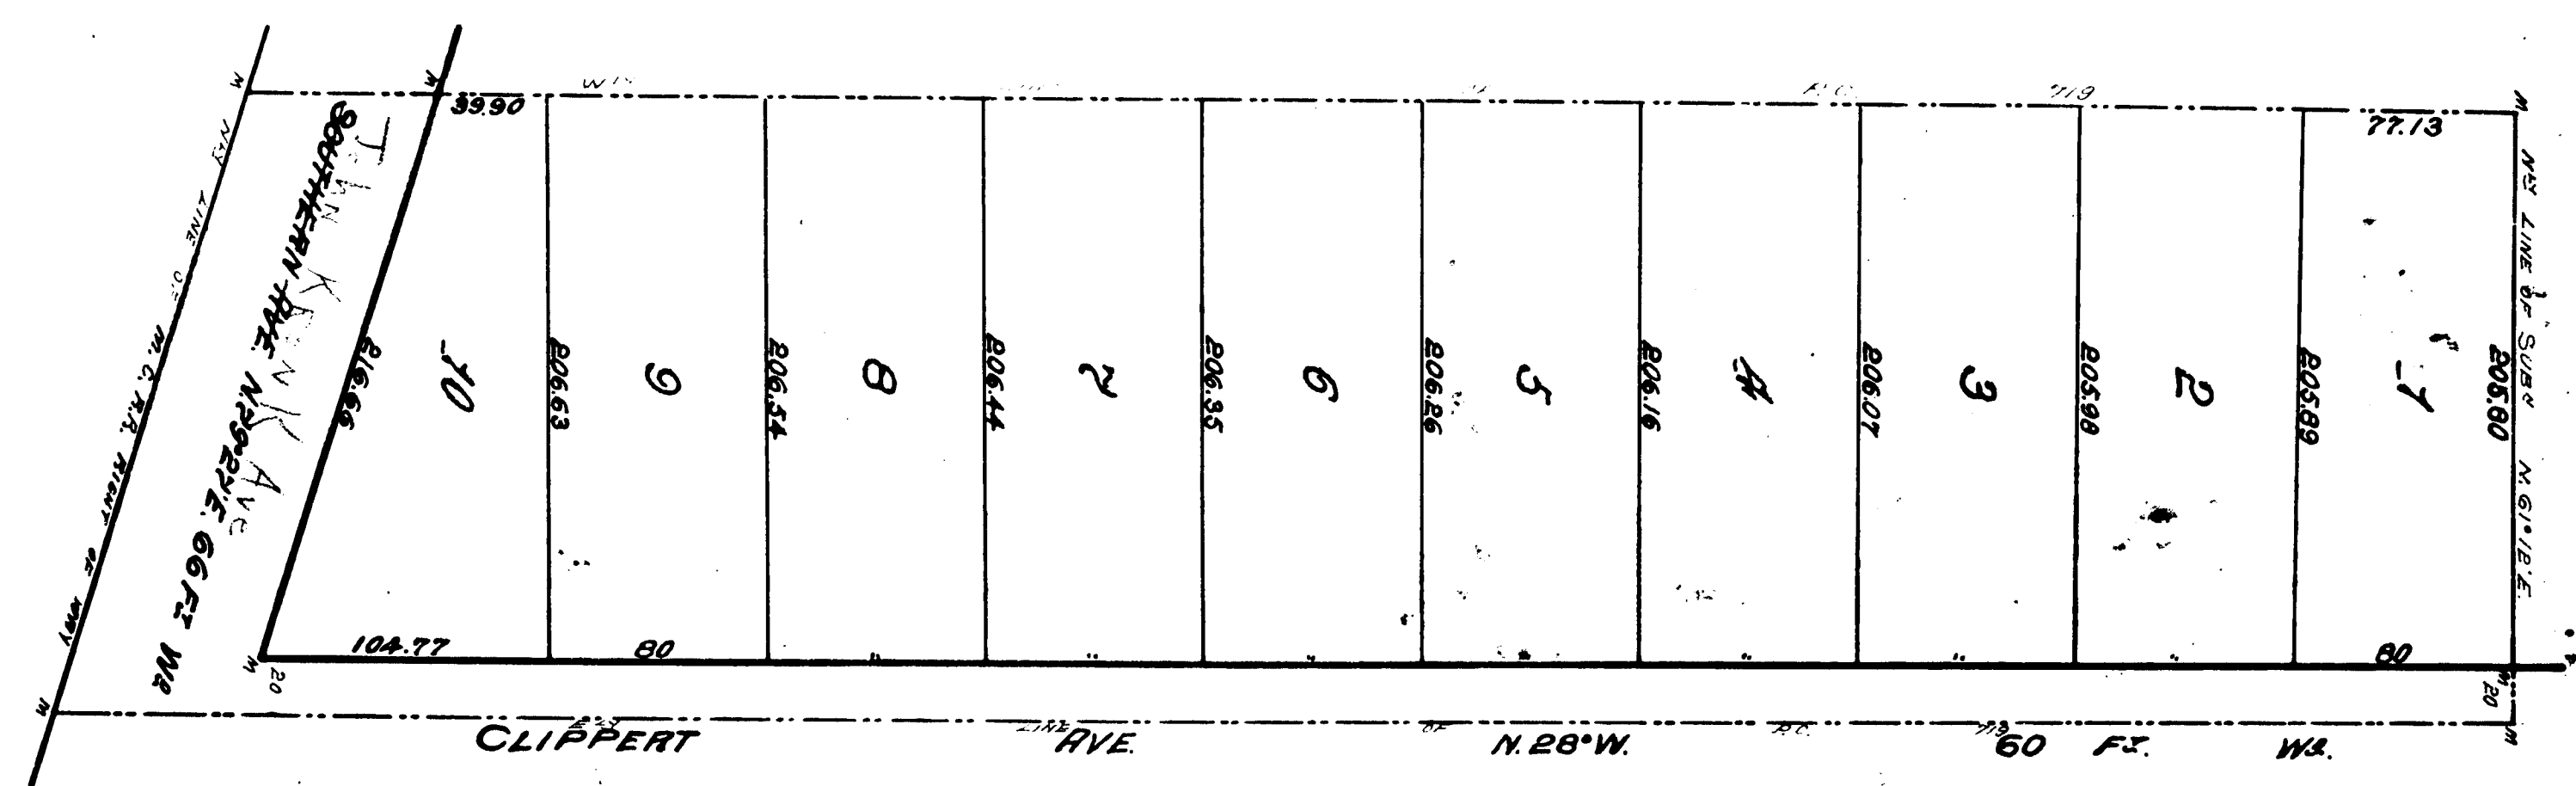

SCALE - 60 FT TO 1 IN

RECORDED BY REGISTRATION
OF CLERK OF COURT
3-30-34
VOUCHER NO 746-54

Know all men by these presents that we, Louis Damms and Emily Damms, his wife, have caused to be made for record this map of Louis Damms' Subdivisions of Part of Section 2719, lying Northerly of the Northern Line of the Michigan Central Railroad right of way, Springwells, Wayne County, Michigan, by Thomas Campbell, Surveyor, and we hereby adopt the same and dedicate the same to the use of the public.

In presence of
Anthony Grosfield
Carnal Dillon

State of Michigan ss-
County of Wayne

On this 13th day of March A.D. 1906 before me, the Subscribing Notary Public in and for said County, personally appeared Louis Damms and Emily Damms, his wife known to me to be the same persons who executed the above instrument and who acknowledged the same to be their free act and deed.

Anthony Grosfield,
Notary Public,
Wayne Co, Mich.
My commission expires January 4th 1907

Executed and appeared,
March 12, 1906
John S. Dickinson
Notary Public General

State of Michigan ss-
County of Wayne

I, C. P. Sullivan, Surveyor, hereby certify that we have as the surveyor compared this copy with the plat of Louis Damms' Subdivisions of Part of P.C. 2719, lying Northerly of the M. C. T.R. right of way, Springwells, Wayne Co, Mich., and of record in the office of said Notary of Records and that it is a true and correct copy of the original map.

State of Michigan ss-
County of Wayne


I, C. P. Sullivan, Surveyor, hereby certify that we have as the surveyor compared this copy with the plat of Louis Damms' Subdivisions of Part of P.C. 2719, lying Northerly of the M. C. T.R. right of way, Springwells, Wayne Co, Mich., and of record in the office of said Notary of Records and that it is a true and correct copy of the original map.

Thomas Campbell & Son
Surveyors.

RECEIVED AND FILED,
IN AUDITOR GENERAL'S OFFICE,
March 30, 1906
James H. Dickinson
Deputy Auditor General

We hereby certify that the plat herein delineated is a correct one and that the same is in accordance with the plat of said Louis Damms' Subdivisions of Part of Section 2719, lying Northerly of the Northern Line of the Michigan Central Railroad right of way, Springwells, Wayne County, Michigan, by Thomas Campbell, Surveyor, and we hereby adopt the same and dedicate the same to the use of the public.

Thomas Campbell & Son
Surveyors.

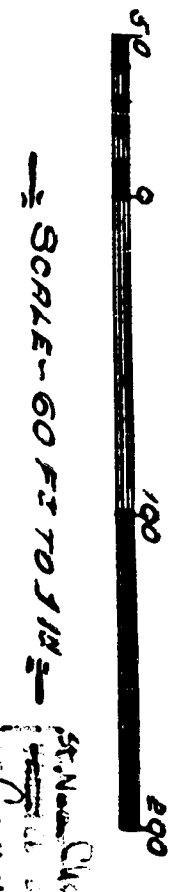

The frontier evidently that the great horizon delineated a contact zone, and that "the various nations and communities of people on its slopes have been bounded as islands in a vast sea," the historic situation, at all angles in the boundaries of the land delimited and at all individual actions of objects or objects and all else.

William D. Thompson & Son
New York.