


# MAP OF BURLEY'S ADDITION TO THE VILLAGE OF CHASE

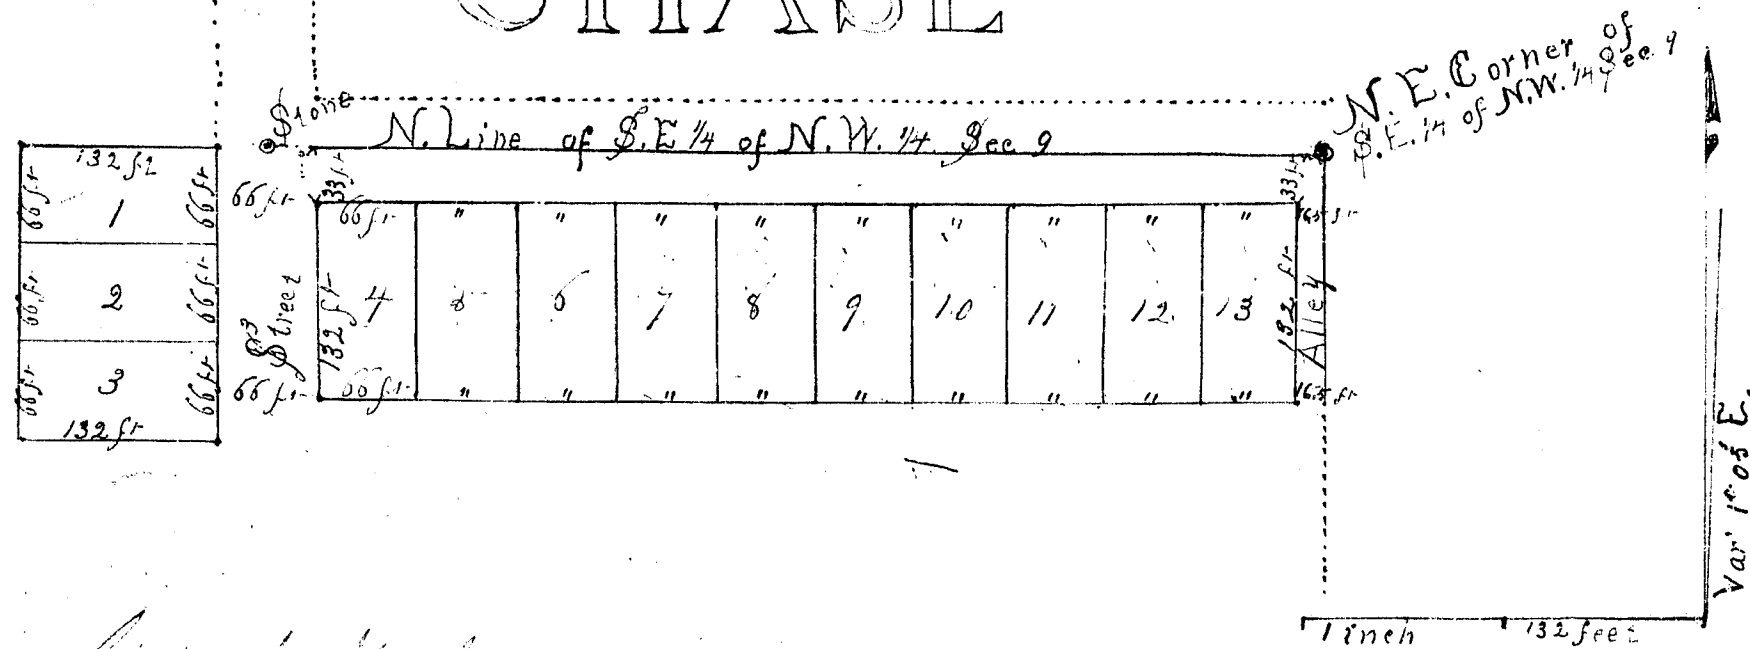

RECEIVED AND FILED  
in the Auditor General's Office  
July 10 1883  
H. R. Smith  
D. D. Aud. Gen.

State of Michigan }  
County of Lake }

I, Andrew Gorman, Surveyor in and for said County of Lake, do hereby certify, that I have surveyed and platting Burley's Addition to the village of Chase, that it is situated on the South East 1/4 of the North West 1/4 Section Nine, Township Number Seventeen North, of Range Eleven West, State of Michigan, that the above plat accurately represents its location on the land, that the survey was made with a variation of 1° 05' E. and that said plat is drawn on a scale of 132 feet to one inch.

Dated this 16th day of June 1883

Andrew Gorman, Surveyor

State of Michigan }  
County of Lake }

I hereby acknowledge the execution of the above plat. Witness my hand and seal this Eighteenth day of June one thousand eight hundred and eighty three.

In presence of  
Henry H. Hissong  
J. H. Knevels

Barkes Burley (LS)

State of Michigan }  
County of Lake }

On this 18th day of June in the year one thousand eight hundred and eighty three, before me J. J. Tanner a Justice of the Peace in and for said County of Lake, personally appeared Barkes Burley to me known to be the same person described in, and who executed the above instrument; who acknowledged it to be his free act and deed

J. J. Tanner  
Justice of the Peace (LS)

State of Michigan }  
County of Lake }

We the undersigned, Andrew Gorman, Surveyor and John W. Nicholson Register of Deeds of said County of Lake do hereby certify that we have carefully compared the above plat with the original plat of "Burley's Addition to the Village of Chase" now on file in the Register's office in the County of Lake, State of Michigan. That it is an exact duplicate thereof and of the whole of said Map or Plat


Dated at Baldwin this 19th day of June 1883

Andrew Gorman, Surveyor  
John W. Nicholson, Register of Deeds

13678

# MAP OF BURLEY'S ADDITION TO THE VILLAGE OF CHASE

July 10 83  
M.D.C.C.

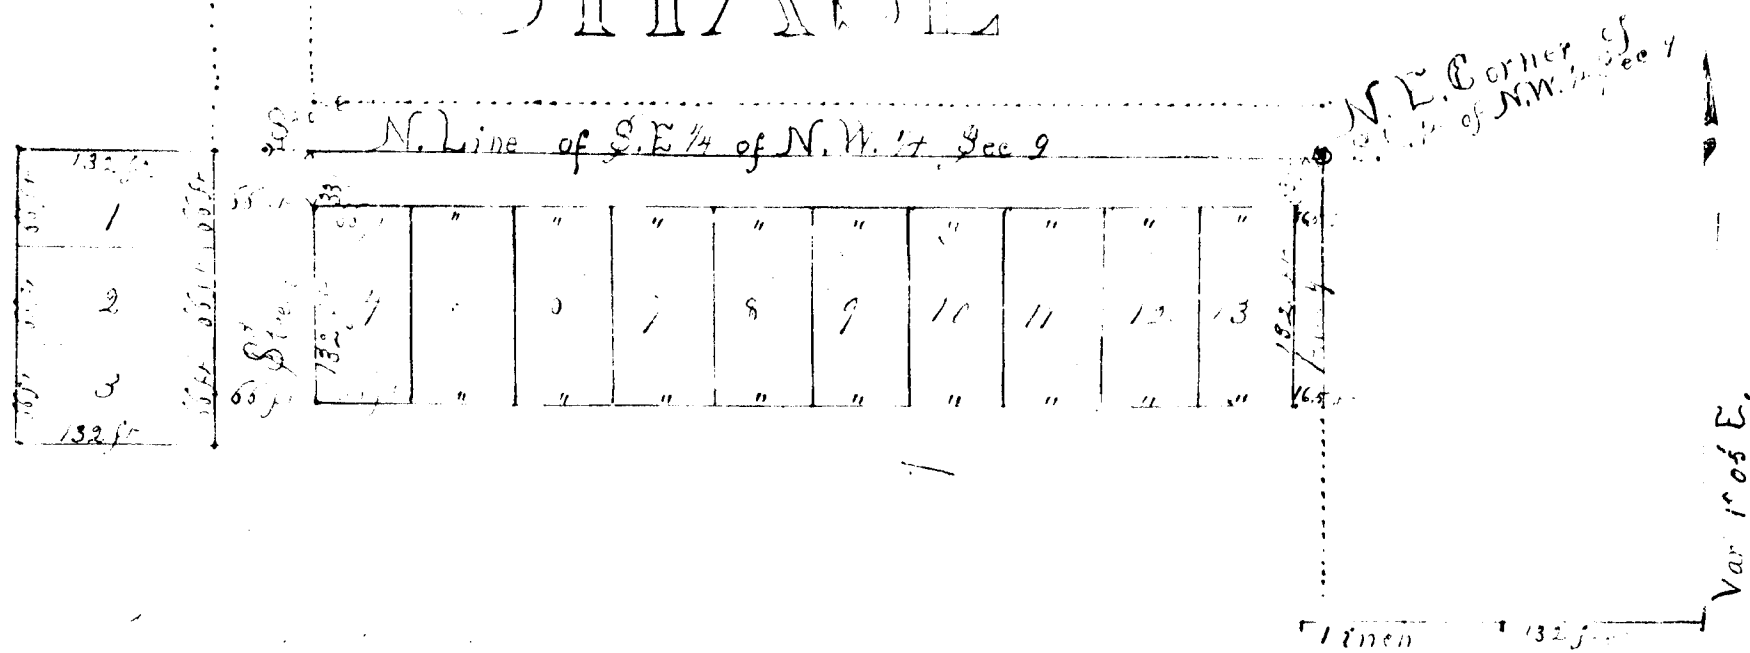

State of Michigan }  
County of Lake }

I, Andrew C. Gunn, Surveyor of said County of Lake, do hereby certify, that I have surveyed and located Burley's Addition to the Village of Chase, which is situated on the South East 1/4 of the North West 1/4 Section Nine, Township Twenty-one North, Range Eleven West, County of Michigan, that the above plat accurately represents its location on the land, that the survey was made with a variation of 1° 06' E. and that said plat is drawn on a scale of 132 feet = one inch.

Dated this 16th day of June 1883

Andrew C. Gunn, Surveyor

State of Michigan }  
County of Lake }

I hereby acknowledge the execution of the above plat, which is true and correct, and is Eighty-nine and one thousand eight hundred and eighty-three.

In presence of  
Henry H. Hipsong  
J. H. Knevel

Barkes Burley (LS)

State of Michigan }  
County of Lake }

On this 18th day of June in the year one thousand eight hundred and eighty-three, I, J. H. Knevel, a Justice of the Peace in and for said County of Lake, personally appeared Barkes Burley, who is known to be the same person described in, and who executed the above instrument, who acknowledged it to be his free act and deed.

J. H. Knevel  
Justice of the Peace (LS)

State of Michigan }  
County of Lake }

We the undersigned, Andrew C. Gunn, Surveyor and John H. Nicholson, Register of Deeds of said County of Lake do hereby certify that we have carefully compared the above plat with the original plat of "Burley's Addition to the Village of Chase" now on file in the Register's office in the County of Lake, State of Michigan. That it is an exact duplicate thereof and of the whole of said Map or Plat.

Dated at Baltham this 19th day of June 1883

Andrew C. Gunn, Surveyor  
John H. Nicholson, Register of Deeds

13678

1312