


CHARLES P. CLIFFORD'S

1369

As Subdivision of Lots 134 and 141 of David Scott's
Subdivision of the feet of PRIVATE CLAIM 32
and the boundary feet of PRIVATE CLAIM 268
between First Street and Dix Road.

VILLAGE OF WOODMERE, WAYNE COUNTY, MICHIGAN.

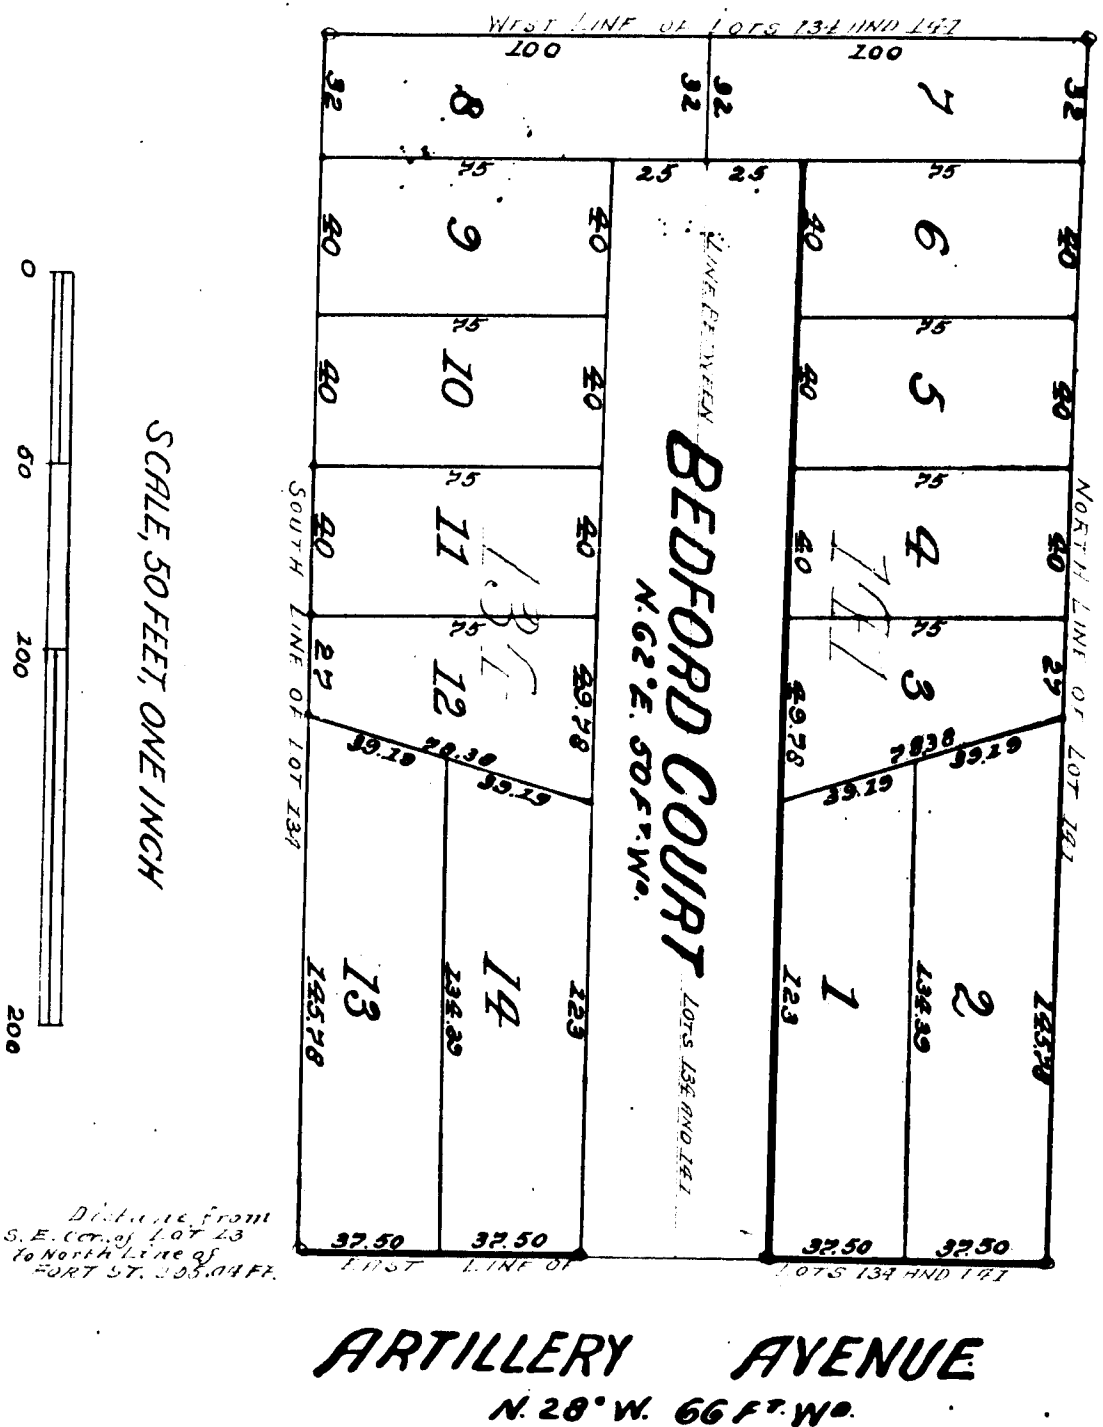

I hereby certify that the plat herein delineated is a correct one and that permanent monuments consisting of oak stakes have been placed at points marked 'x' as shown thereon at all angles in the boundaries of the said plat and at all intersections of streets or alleys.

State of Michigan } ss
County of Wayne }

Charles P. Clifford
Surveyor.

Be it remembered that we have read carefully and agree that copy with the original plat of Charles P. Clifford's Subdivision of Lots 134 and 141 of David Scott's Subdivision of that part of Private Claim 32 and the boundary feet of Private Claim 268, between First Street and Dix Road, Village of Woodmere, Wayne County, Michigan, and that it is an exact copy thereof and of the notes of such record.

State of Michigan } ss
County of Wayne }

Wm. D. S. Bulley

Register of Deeds, and Clarence Leonard, Surveyor, hereby certify that we have read carefully and agree that copy with the original plat of Charles P. Clifford's Subdivision of Lots 134 and 141 of David Scott's Subdivision of that part of Private Claim 32 and the boundary feet of Private Claim 268, between First Street and Dix Road, Village of Woodmere, Wayne County, Michigan, and that it is an exact copy thereof and of the notes of such record.

State of Michigan } ss
County of Wayne }

Wm. D. S. Bulley Register of Deeds
Clarence Leonard Surveyor.

I, Charles P. Clifford, Clerk of the Village of Woodmere in the aforesaid County and State as aforesaid, do hereby certify that the above is a true and correct copy of the original plat of Charles P. Clifford's Subdivision of Lots 134 and 141 of David Scott's Subdivision of that part of Private Claim 32 and the boundary feet of Private Claim 268, between First Street and Dix Road, Village of Woodmere, Wayne County, Michigan, and that it is an exact copy thereof and of the notes of such record.




Charles P. Clifford
Clerk of the Village of Woodmere,
Wayne County, Michigan.

Now all men by these presents that we Charles P. Clifford and Edith S. Clifford, his wife, have caused the same to be recorded in the plat of the aforesaid lot and plat to be known as Charles P. Clifford's Subdivision of Lots 134 and 141 of David Scott's Subdivision of that part of Private Claim 32 and the boundary feet of Private Claim 268, between First Street and Dix Road, Village of Woodmere, Wayne County, Michigan, and that the state and alleys shown of said plat are hereby dedicated to the use of the public, naming to ourselves our heirs and assigns the within thing, meaning the same may be discontinued by law.

Witness our hands and seals this 14th day of March A. D. 1906, in the County of Wayne and State of Michigan.

Charles P. Clifford } ss
Edith S. Clifford }

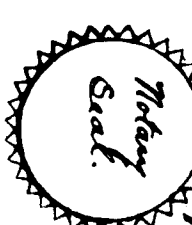

My Commission Expires Oct. 10, 1907
Henry S. Ball
Notary Public
Wayne County, Michigan

Wm. D. S. Bulley

Register of Deeds
Clarence Leonard, Surveyor.

Examined and Approved
March 24, 1906
John S. Williams
County Auditor-General.

RECEIVED AND FILED
IN AUDITOR GENERAL'S OFFICE
May 13, 1906

This instrument was received for record on this day of March, 1906 at 10:00 A.M. and recorded in Liber 100, page 68, as power certificate was furnished in compliance with Act No. 140, of the Acts of 1898.

Wm. D. S. Bulley


CHARLES P. CLIFFORD'S

3804 0


1369

Re. Subdivision of Lots 133 and 141 of David Scott's
Subdivision of that part of PRIVATE CLAIM 32
and the Easely part of PRIVATE CLAIM 268
between First Street and Dix Road.

VILLAGE OF WOODMERE, WAYNE COUNTY, MICHIGAN.

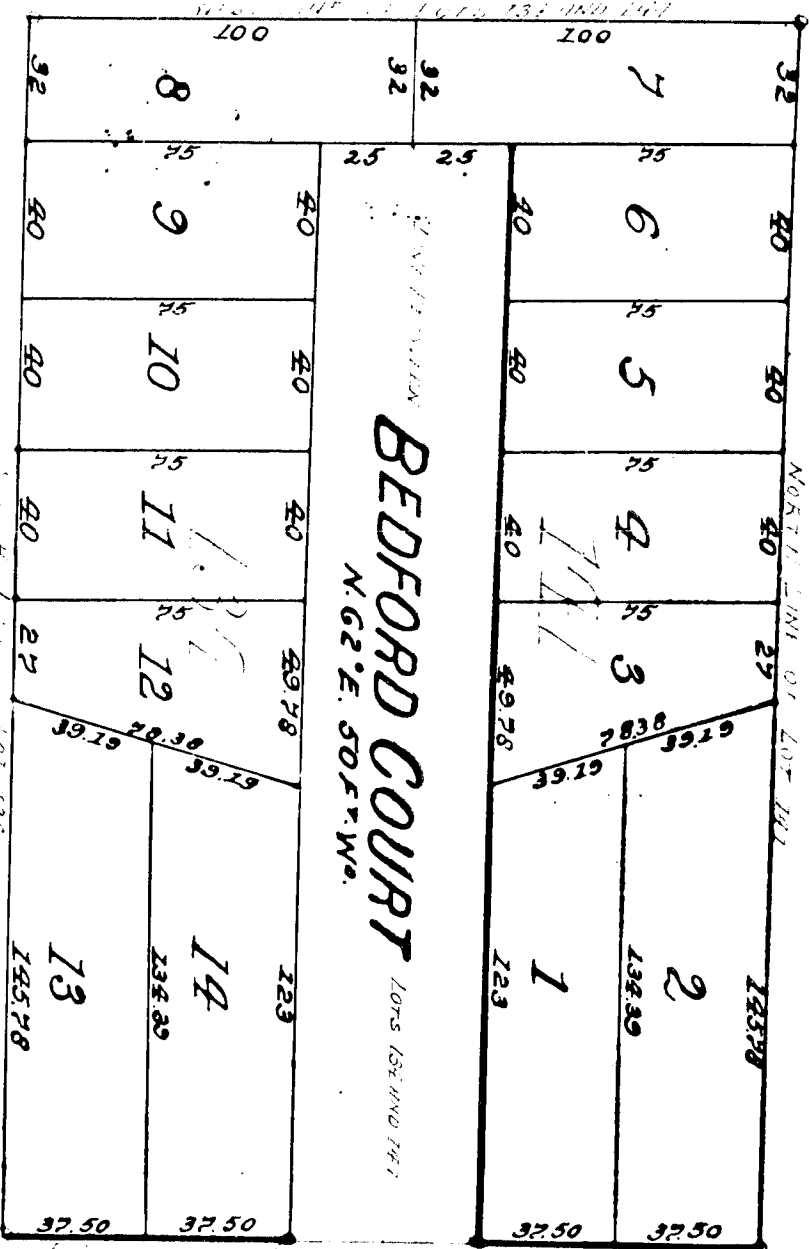

SCALE, 50 FEET, ONE INCH

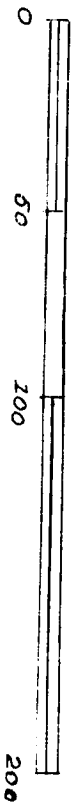

I hereby certify that the plat herein delineated is a correct one and that permanent monument existing of oak stakes have been placed at points marked 'a' as shown thereon at all angles in the boundaries of the said plat and at all other points of abutment and a true and correct copy of the same is on file in the office of the Register of Deeds and the County Clerk of Wayne County, Michigan, and that it is my duty as such to record the same.

Edwin Brown
Surveyor

State of Michigan } ss.
County of Wayne }

We, O. S. Bentley, Register of Deeds and County Clerk of Wayne County, Michigan, do hereby certify that the above and correctly compared this copy with the original plat of Charles P. Clifford's Subdivision of that part of Private Claim 32 and the Easely part of Private Claim 268, between First Street and Dix Road, as shown thereon, and that it is my duty as such to record the same.

State of Michigan } ss.
County of Wayne }

We, O. S. Bentley, Register of Deeds and County Clerk of Wayne County, Michigan, do hereby certify that the above and correctly compared this copy with the original plat of Charles P. Clifford's Subdivision of that part of Private Claim 32 and the Easely part of Private Claim 268, between First Street and Dix Road, as shown thereon, and that it is my duty as such to record the same.

State of Michigan } ss.
County of Wayne }

I, Charles P. Clifford, Clerk of the Village of Woodmere, Wayne County, State of Michigan, do hereby certify that the above and correctly compared this copy with the original plat of Charles P. Clifford's Subdivision of that part of Private Claim 32 and the Easely part of Private Claim 268, between First Street and Dix Road, as shown thereon, and that it is my duty as such to record the same.

Notary Seal.

Charles P. Clifford,
Clerk of Woodmere,
Village of Woodmere,
Wayne County,
Michigan.

Turn all over by the front that we
Charles P. Clifford and Edith Clifford, his wife,
have caused the land embraced in the plat to
be surveyed and set out and placed to be known
as Charles P. Clifford's Subdivision of that
part of David Scott's Subdivision of that
part of Private Claim 32 and the Easely part
of Private Claim 268, between First Street and
Dix Road, Village of Woodmere, Wayne County,
Michigan, and that the street and alley shown
of said plat are hereby dedicated to the use of
the public, naming to ourselves one basis and
and assign the uniform thing between the
same may be discontinued by law.
Witness our hands and seals this 14th day
of March A. D. Nineteen hundred and six.
In presence of
Henry H. Allen
Saver, J. Miller
State of Massachusetts } ss.
County of Suffolk }

On this the 14th day
of March A. D. 1906 before me a Notary Public
in and for said County, personally appeared
the above named Charles P. Clifford and
Edith S. Clifford, his wife, known to me
to be the same persons who executed the
above dedication and not acknowledging the
same to be their free act and deed.
Gladie E. Smith.
Notary Public.

My commission expires Oct. 10, 1907. Suffolk County,
Massachusetts
Notary Seal.

O. S. Bentley
Register of Deeds
County of Wayne, Michigan.

Edwin Brown, Surveyor.
O. S. Bentley, Register of Deeds,
County of Wayne, Michigan.

Branine and Ostrom
March 24, 1906
John S. Galtman,
County Auditor-Recorder.

RECEIVED AND FILED,
IN AUDITOR GENERAL'S OFFICE,
May 18, 1906.

3rd March 1906
O. S. Bentley
Notary Public