4636

13693

167

4636

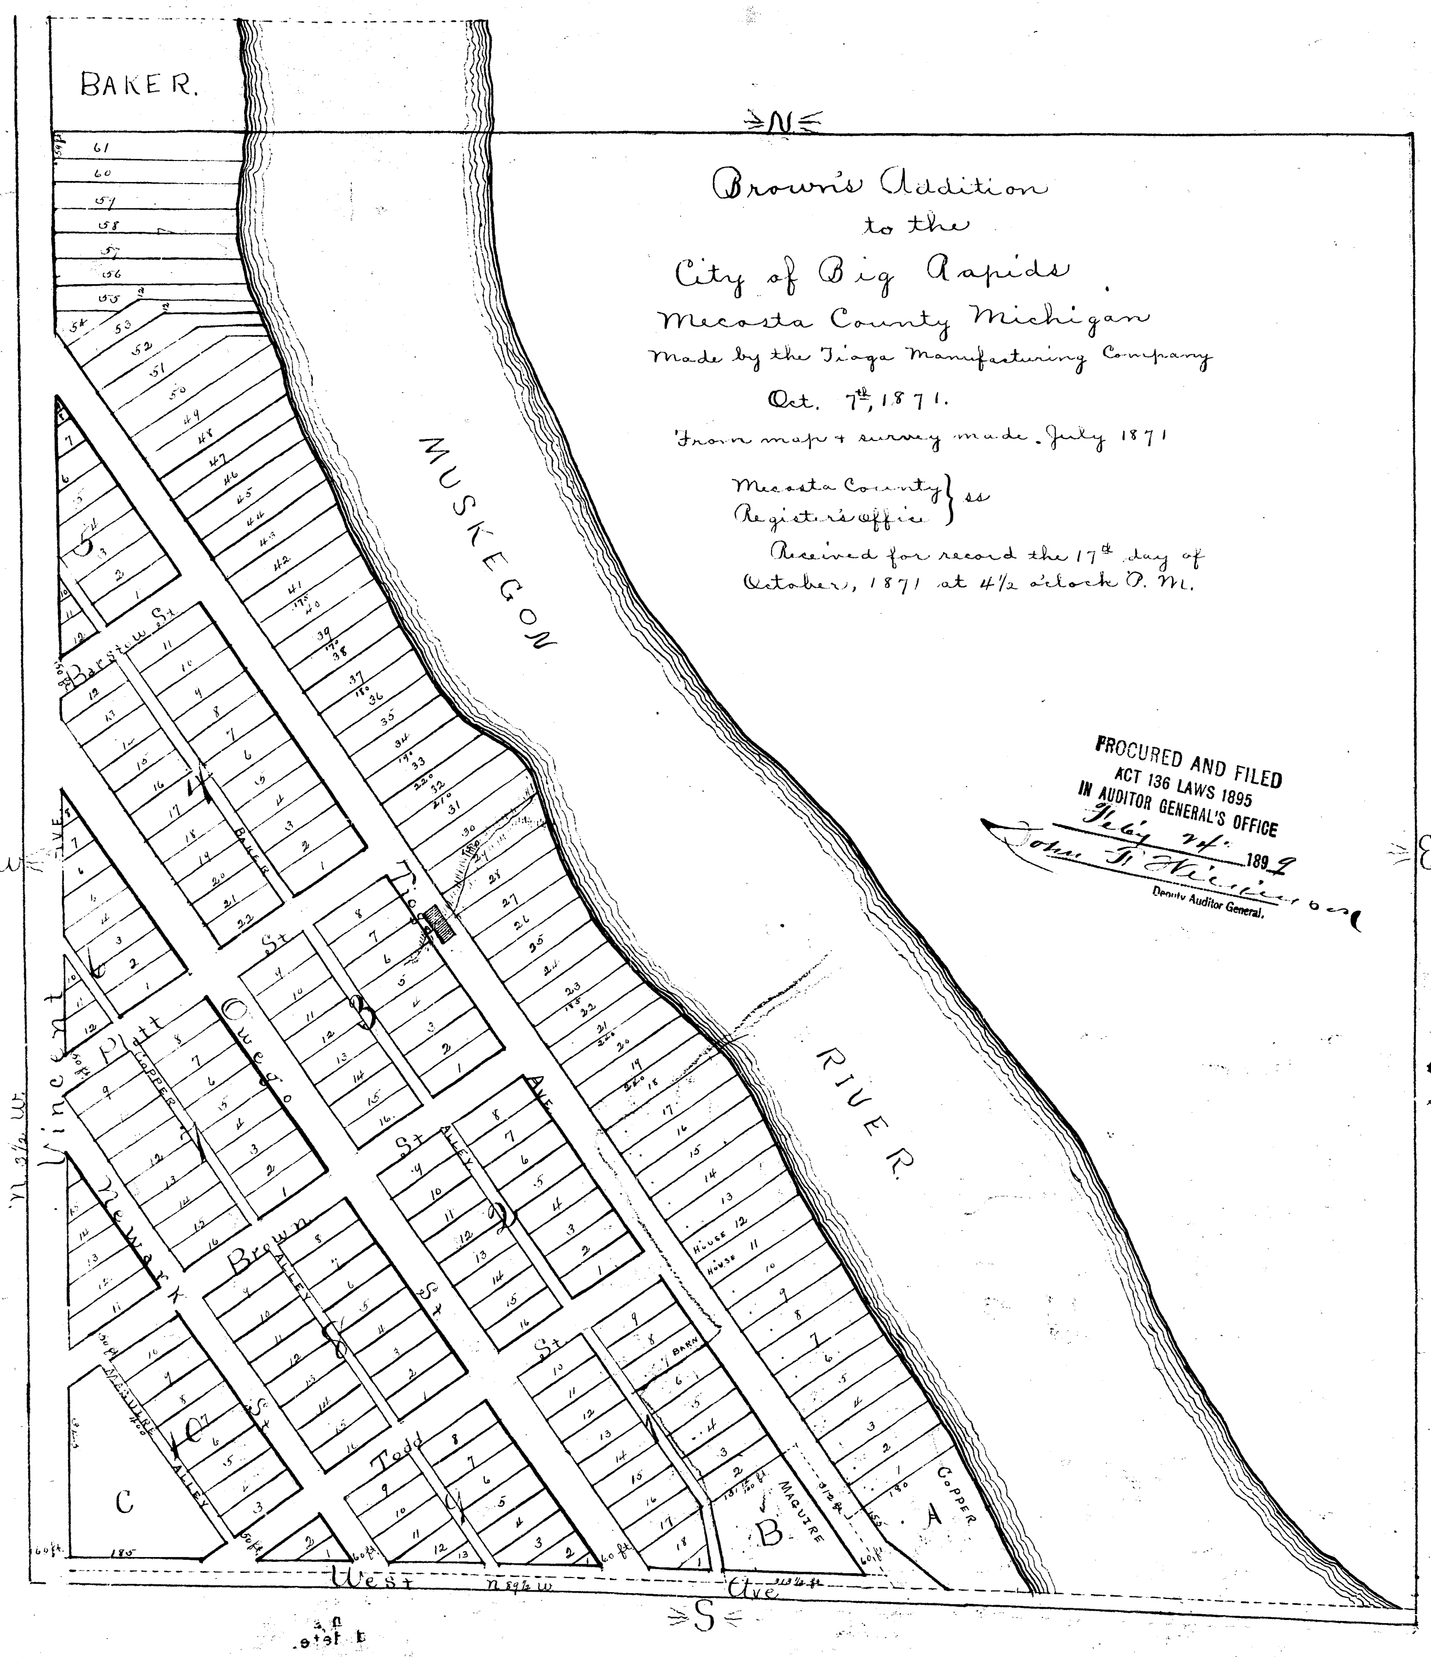


ORDER OF VACATION.

By order of the Circuit Court the Plat of Brown's Addition to the City of Big Rapids, be and the same is hereby VACATED, excepting Lots A and 1 to 17 inclusive, and a piece of land beginning at a point 2.46 chains South of East and West Quarter Line on East side of Tioga Ave., running South 5 degrees East on East side of said avenue 5.10 chains, thence North 74 degrees East 5 chains to the west bank of Muskegon River, thence Northerly along said west bank 4.80 chains, thence Westerly parallel to said Quarter Line to the place of beginning, all in river block, also Lot B, Lots 2 to 6 inclusive, Blk. 1, and one acre out of the north part of Fractional Lot 7, being platted as Brown's Addition, to the end that the title of alleys to Vincent Ave., Newark St., Owego St., Barstow St., Platt St., Brown St. and Todd St. may revert to and vest in owners free and clear from all right or title which said city of Big Rapids has or may have therein by reason of survey and platting thereof, all in accordance with the statute in such case made and provided, August 23, 1878. Filed August 28, 1919, Voucher 830-1919.

4636

13693

4636

167

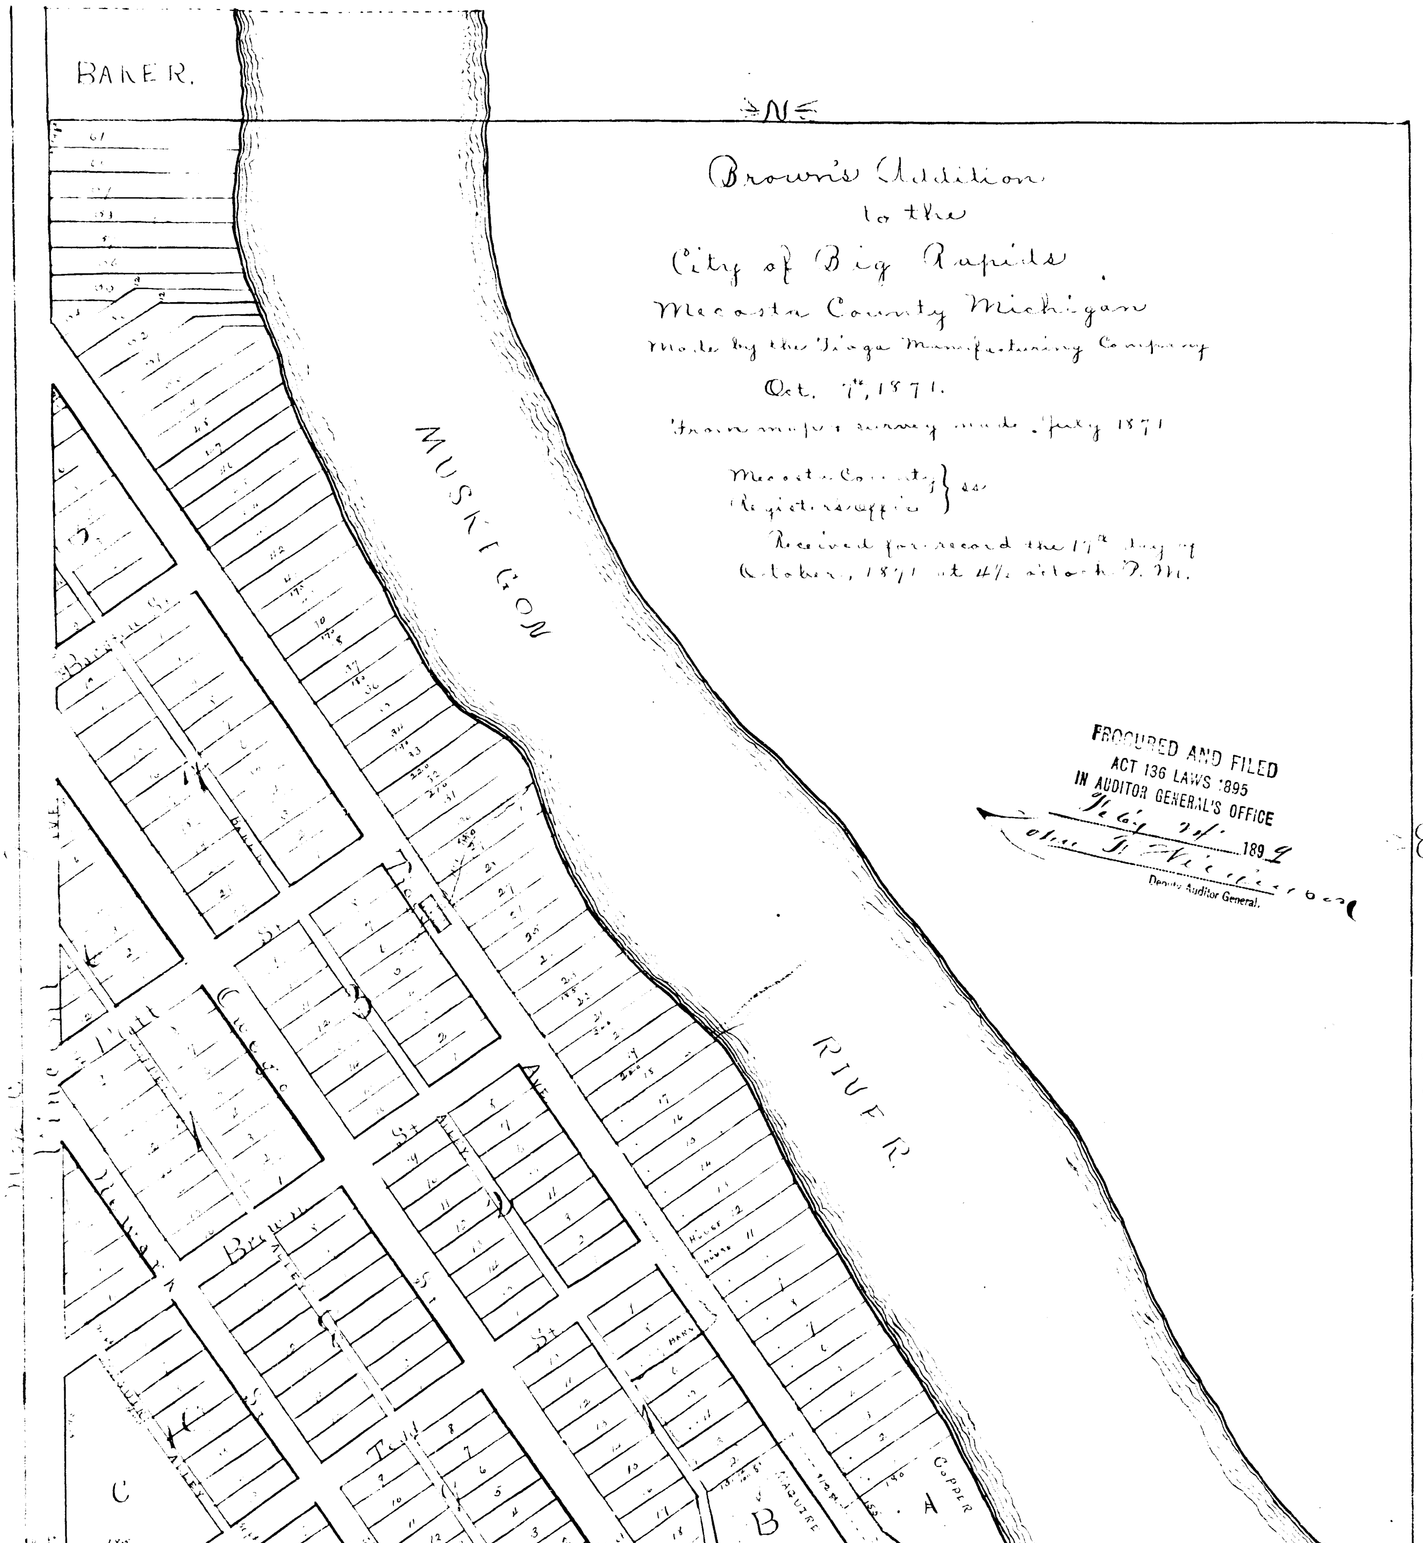


Part Vacated
as Lib. 3 Page 57

ORDER OF VACATION.

By order of the Circuit Court the Plat of Brown's Addition to the City of Big Rapids, be and the same is hereby VACATED, excepting Lots A and 1 to 17 inclusive, and a piece of land beginning at a point 2.46 chains South of East and West Quarter Line on East side of Tioga Ave., running South 5 degrees East on East side of said avenue 5.10 chains, thence North 74 degrees East 5 chains to the west bank of Muskegon River, thence Northerly along said west bank 4.80 chains, thence Westerly parallel to said Quarter Line to the place of beginning, all in river block, also Lot B, Lots 2 to 6 inclusive, Blk. 1, and one acre out of the north part of Fractional Lot 7, being platted as Brown's Addition, to the end that the title of alleys to Vincent Ave., Newark St., Owego St., Barstow St., Platt St., Brown St. and Todd St. may revert to and vest in owners free and clear from all right or title which said city of Big Rapids has or may have therein by reason of survey and platting thereof, all in accordance with the statute in such case made and provided, August 23, 1878. Filed August 28, 1919, Voucher 830-1919.

ClibPDF - www.fastio.com