



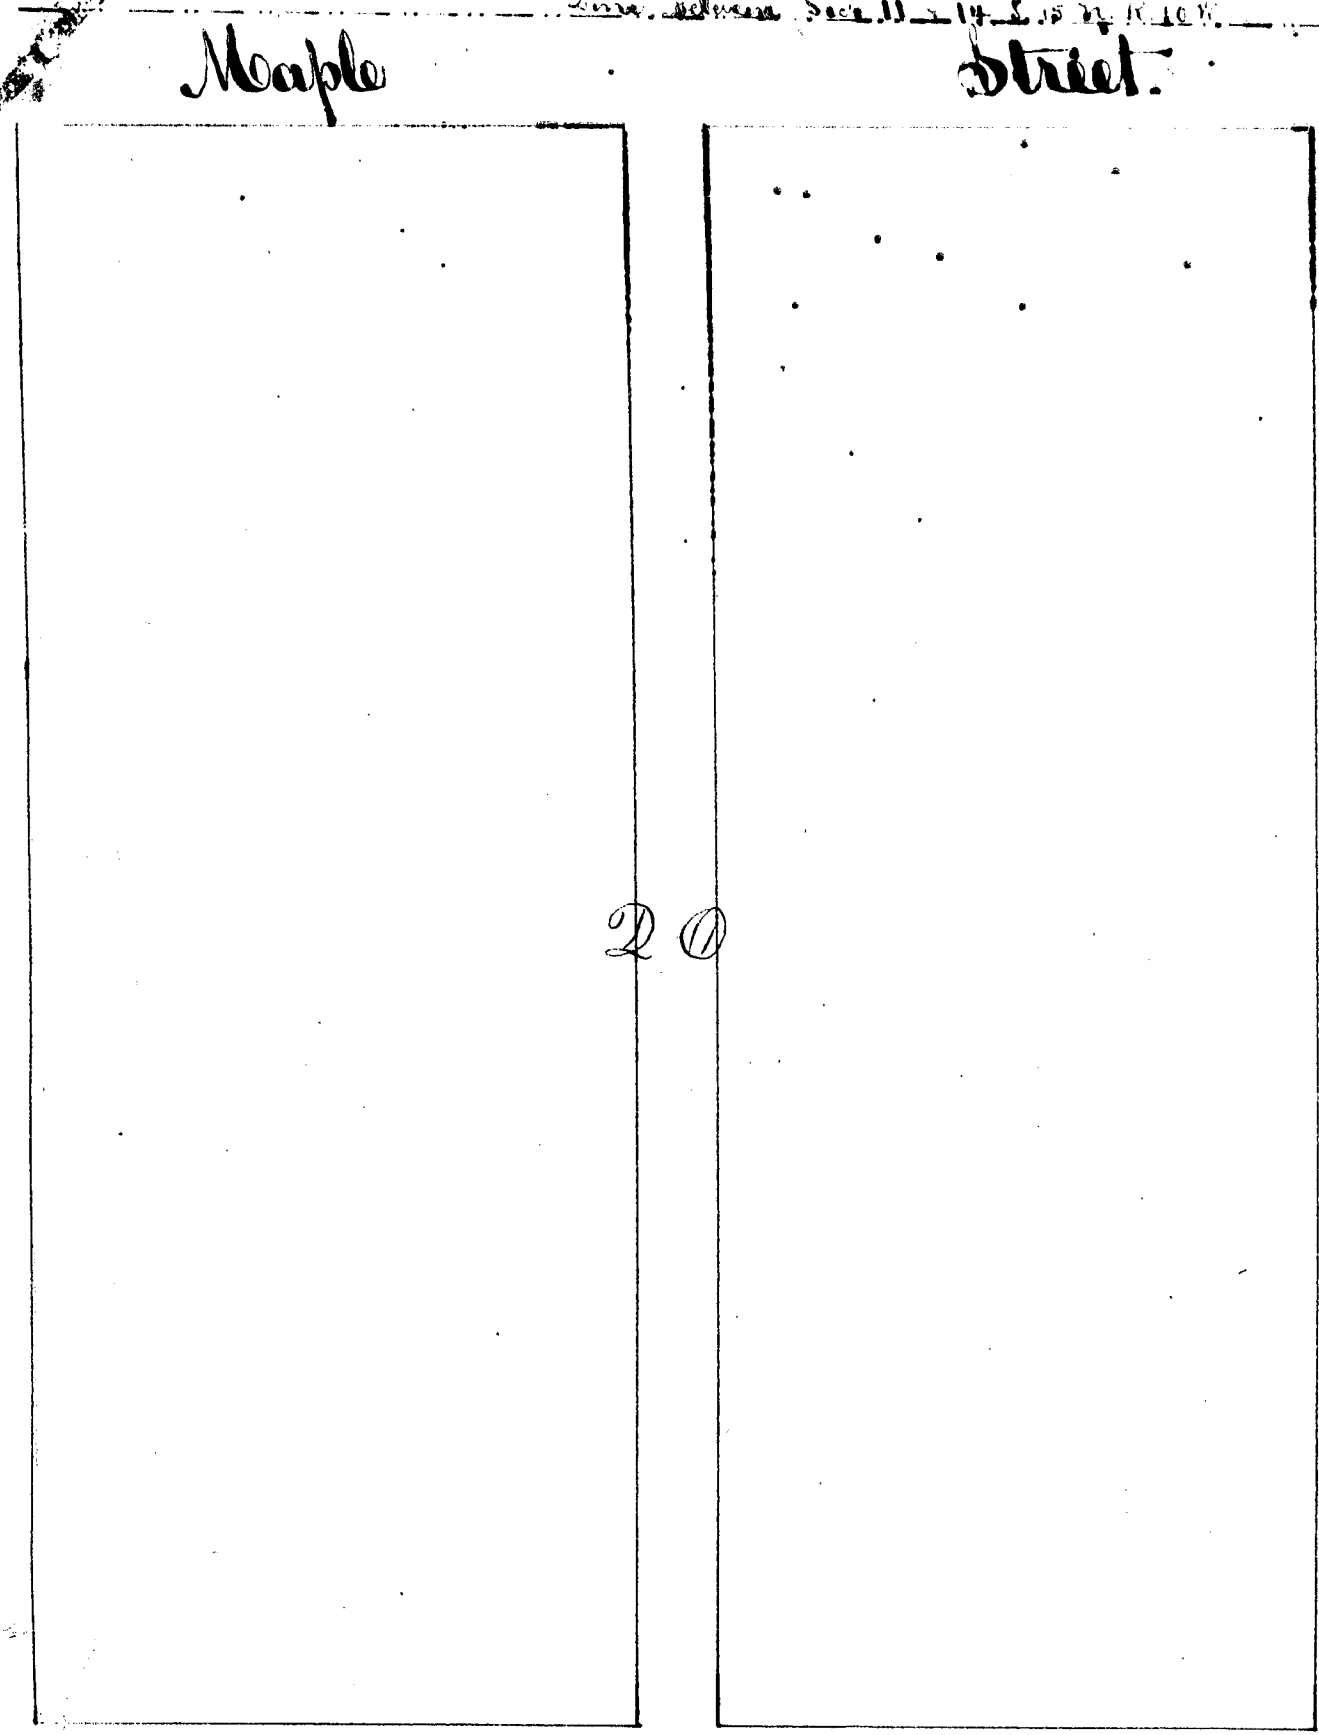

North

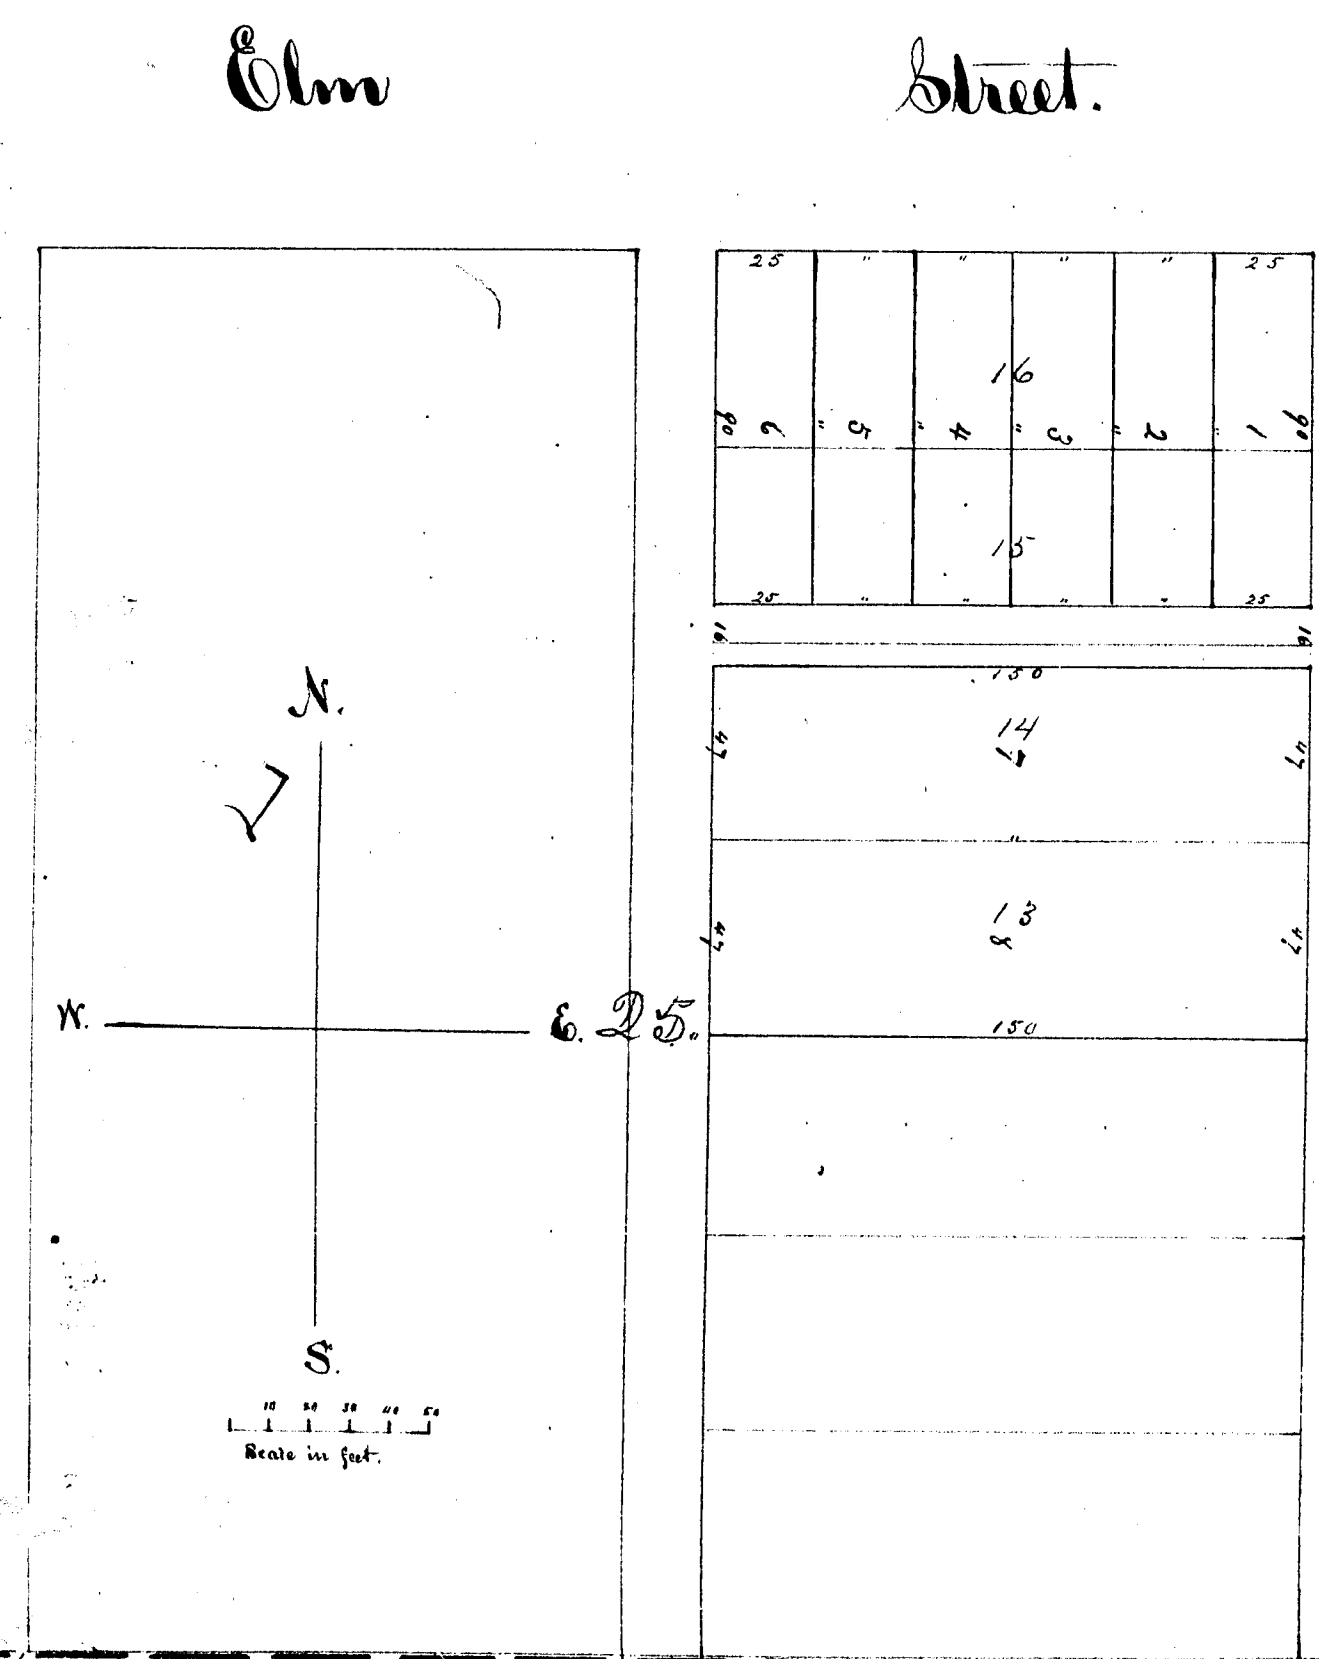

North

Auditor General's Copy
Map of
Brawford's Subdivision

Lots Thirteen, Fourteen, Fifteen, Sixteen, in Block Twenty five, of the Original Village of Big Rapids, as the same is of record in the Office of Register of Deeds of Mecosta County.

In this Plat the red lines represent the lines between the said Lots 13, 14, 15, 16; and the figures in red represent the numbers of said Lots. The figures 1, 2, 3, 4, 5, 6, 7, 8, represent the numbers of the Lots in this Subdivision, their size being indicated in feet. The Alley lying between Lot 7, and the rear of Lots 1, 2, 3, 4, 5, 6, is sixteen feet in width. The whole is a part of the N.W. 1/4 of the N.W. 1/4 of Section 14, in T. 15 N. R. 10 W., in said County.

George W. Brawford is the owner or proprietor of said Subdivision, and James M. Colby plotted the same on the tenth day of July, A.D. 1874.

Witness Mrs. D. J. Andrews,
John J. Andrews.

Signed George W. Brawford, } Proprietors
Clara W. Brawford, }
James M. Colby, } Maker of Plat.

State of Michigan, } ss: On this tenth day of July, A.D. 1874, before me, the subscriber, a Notary Public for said County, personally came the above named George W. Brawford and Clara W., his wife, and James M. Colby, to me known to be the same persons who executed the above instrument, and acknowledged the same to be their free act and deed. And the said Clara W. Brawford, wife of the said George W. Brawford, on a private examination by me, separate and apart from her said husband, acknowledged that she executed the same freely, and without any fear or compulsion from any one.

John J. Andrews,
Notary Public.

Register's Office, } ss: We, James M. Colby, - Register of Deeds for said County, and James M. Colby, the person who made the original map or plat of Brawford's Subdivision of Lots 13, 14, 15, 16, in Bl. 25, of the original Village of Big Rapids, do hereby certify, that we have carefully compared this map with the same, and that it is a true duplicate thereof, and of the whole of the same.

In Witness Whereof, We have hereunto set our hands, this 11th day of July, A.D. 1874.

James M. Colby, Reg. of Deeds,
James M. Colby, Maker of Plat.

Received and filed
in Auditor General's
Office August 4th 1874
H. R. Smith
Dep. Auditor

Register's Office, } ss: Original Map -
Mecosta County, } Recorded in the Office of
Reg. of Deeds - said County, July 11, 1874, at 5 A.M.
in Pl. L. 1, P. 2. James M. Colby,
Reg.

Maple

Street.

Water

Olm

Street.

House

Auditor General's Copy

Map of

Crawford's Subdivision

Lots Thirteen, Fourteen, Fifteen, Sixteen, in Block Twenty-five, of the original Village of Big Rapids, as the same is of record in the Office of Register of Deeds of Mecosta County.

In this Plat the red lines represent the lines between the said Lots 13, 14, 15, 16, and the figures in red represent the numbers of said Lots. The figures 1, 2, 3, 4, 5, 6, 7, 8, represent the numbers of the Lots in this Subdivision, their size being indicated in feet. The Alley lying between Lot 7, and the run of Lots 1, 2, 3, 4, 5, 6, is sixteen feet in width. The whole is a part of the N.W. 1/4 of the N.W. 1/4 of Section 14, in T. 15 N. R. 16 W., in said County.

George H. Crawford is the owner or proprietor of said Subdivision, and James M. Colby plotted the same on the tenth day of July, A.D. 1874.

Witness Mrs. J. S. Andrews,

John T. Andrews,

Signed George H. Crawford, } Proprietors
Clara H. Crawford, }
James M. Colby, } Maker of Plat.

State of Michigan, } ss: On this tenth day of July, A.D. 1874, before me, the subscriber, a Notary Public for said County personally came the above named George H. Crawford and Clara H., his wife, and James M. Colby, to me known to be the same persons who executed the above instrument, and acknowledged the same to be their free act and deed.

And the said Clara H. Crawford, wife of the said George H. Crawford, on a private examination by me, separate and apart from her said husband, acknowledged that she executed the same freely and without any fear or compulsion from any one.

John T. Andrews,
Notary Public.

Register's Office, } ss: We, James M. Colby, Register of Deeds for said County, and James M. Colby, the person who made the original map or plat of Crawford's Subdivision of Lots 13, 14, 15, 16, in Bl. 25 of the original Village of Big Rapids, do hereby certify, that we have carefully compared this map with the same, and that it is a true duplicate thereof, and of the whole of the same.

In Witness Whereof, We have hereunto set our hands, this 11th day of July, A.D. 1874.

James M. Colby, Rec. of Deeds,
James M. Colby, Maker of Plat.

Received and filed
in Auditor General's
Office August 4th 1874
H. A. Mott
Auditor

Register's Office, } ss: Original map —
Mecosta County, } Recorded in the Office of
Reg. of Deeds - said County July 11, 1874, at 5.40 A.M.
in B. L. 1, P. 2. James M. Colby,
Rec.

13697

176