

And. Gm's copy of
P. M. Brown's 3^d Subdivision
of the
City of Big Rapids.

Being a piece of ground included in the South Half of the South East Quarter of Section Ten, in Township Fifteen North, of Range Ten West, in the State of Michigan, and more particularly described as follows, being a piece of land one hundred and fifty (150) feet wide, easterly and westerly, and four hundred and eighty feet long, northerly and southerly, lying directly west of and adjoining Block Forty-two (42), of Warren and Bronson's Subdivision of the South East Quarter of the South East Quarter of Section Ten, in Township Fifteen (15) North, of Range Ten (10) West, as the same is of record in the Office of Register of Deeds of said County.

Said P. M. Brown's Subdivision is numbered Block seven, and is subdivided into Lots, which are consecutively numbered from one (1) to ten (10), inclusive.

Parley M. Brown, and wife, Harriet R. Brown are the owners thereof, and James M. Colby drafted said Plat, on the 4th day of August, A.D. 1873.

Signed and sealed the 24 day of July, 1874.

In presence of —
William M. Jacques,
Jane A. Bliss.

Parley M. Brown, Proprietors
Harriet R. Brown, of lands above described
James M. Colby, - Maker of Plat.

State of Michigan, } ss: On this 24th day of July, 1874, before me, a Notary Public
Macosta County, } in and for said County, personally came the above named Parley M. Brown, and Harriet R. Brown, his wife, and James M. Colby, and acknowledged the execution of the above Plat to be their free act and deed.

And the said Harriet R. Brown, on a private examination by me, separate and apart from her said husband, acknowledged that she executed the same freely, & without any fear or compulsion from any one.

Jane A. Bliss,
Notary Public.

Registers Office, } ss: We, James M. Colby, - Register of Deeds for said County,
Macosta County, } and James M. Colby, the person who made the original Map or Plat of P. M. Brown's 3^d Subdivision of the City of Big Rapids, and the copy thereof duly recorded in the said Office, do hereby certify, that we have carefully compared this map of said subdivision with the said recorded copy, and that it is a true copy thereof, and of the whole of the same.


In Witness Whereof, We hereunto set our hands this 24 day of July, 1874.

James M. Colby, - Maker of Plat;
James M. Colby, Register of Deeds.


Registers Office, Macosta County, ss:
The original map and Register's copy
duly compared, and copy filed for record July 24, 1874.

James M. Colby,
Reg. of Deeds.

Received and filed in Auditor
General's Office August 4-1874
W. H. H. H.
Auditor

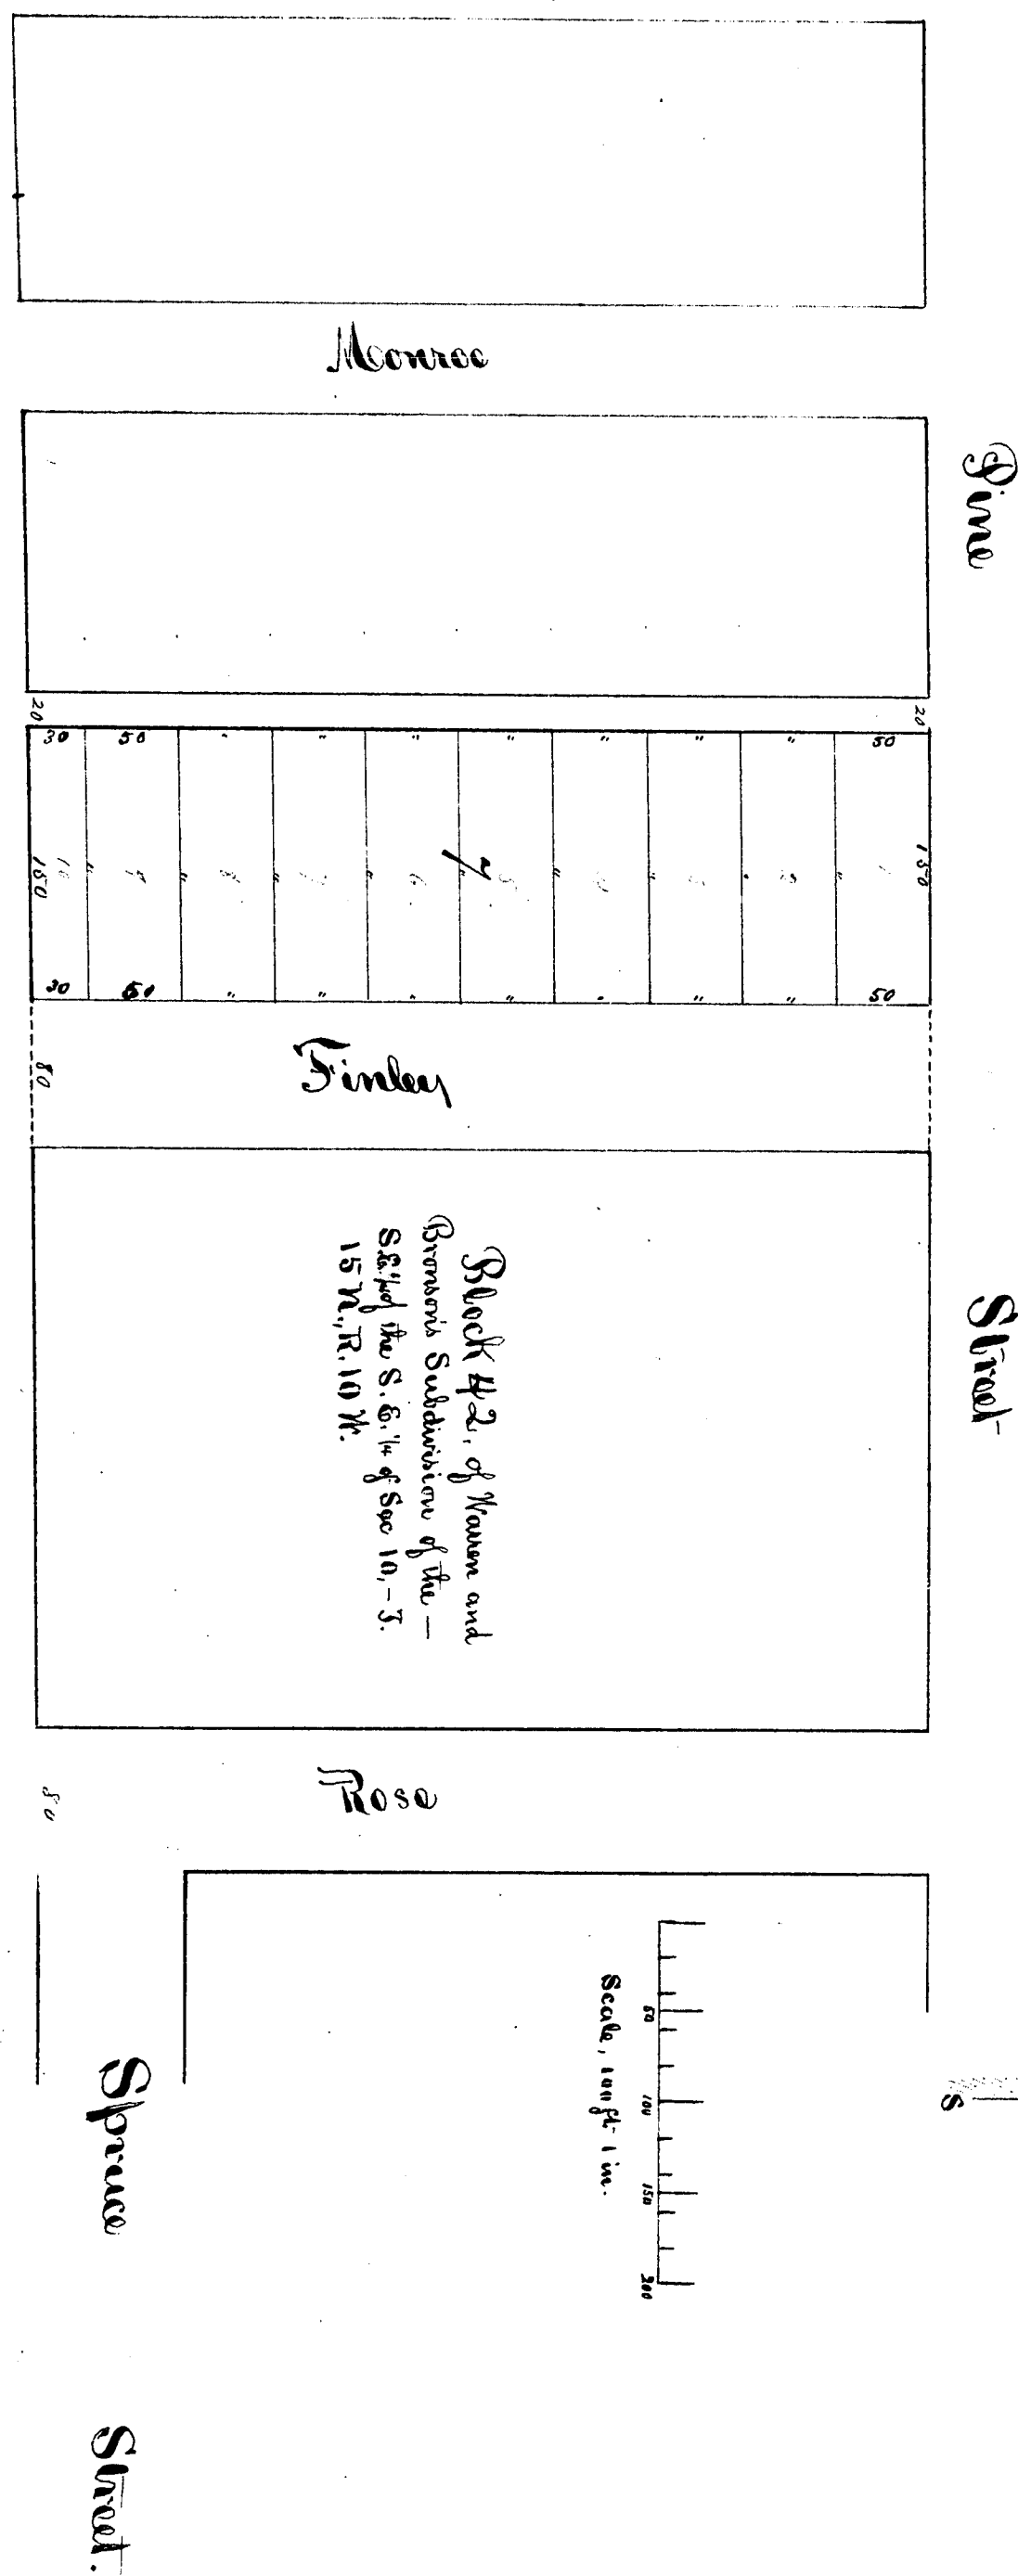

East and West Half Section 10, T. 15 N. R. 10 W.

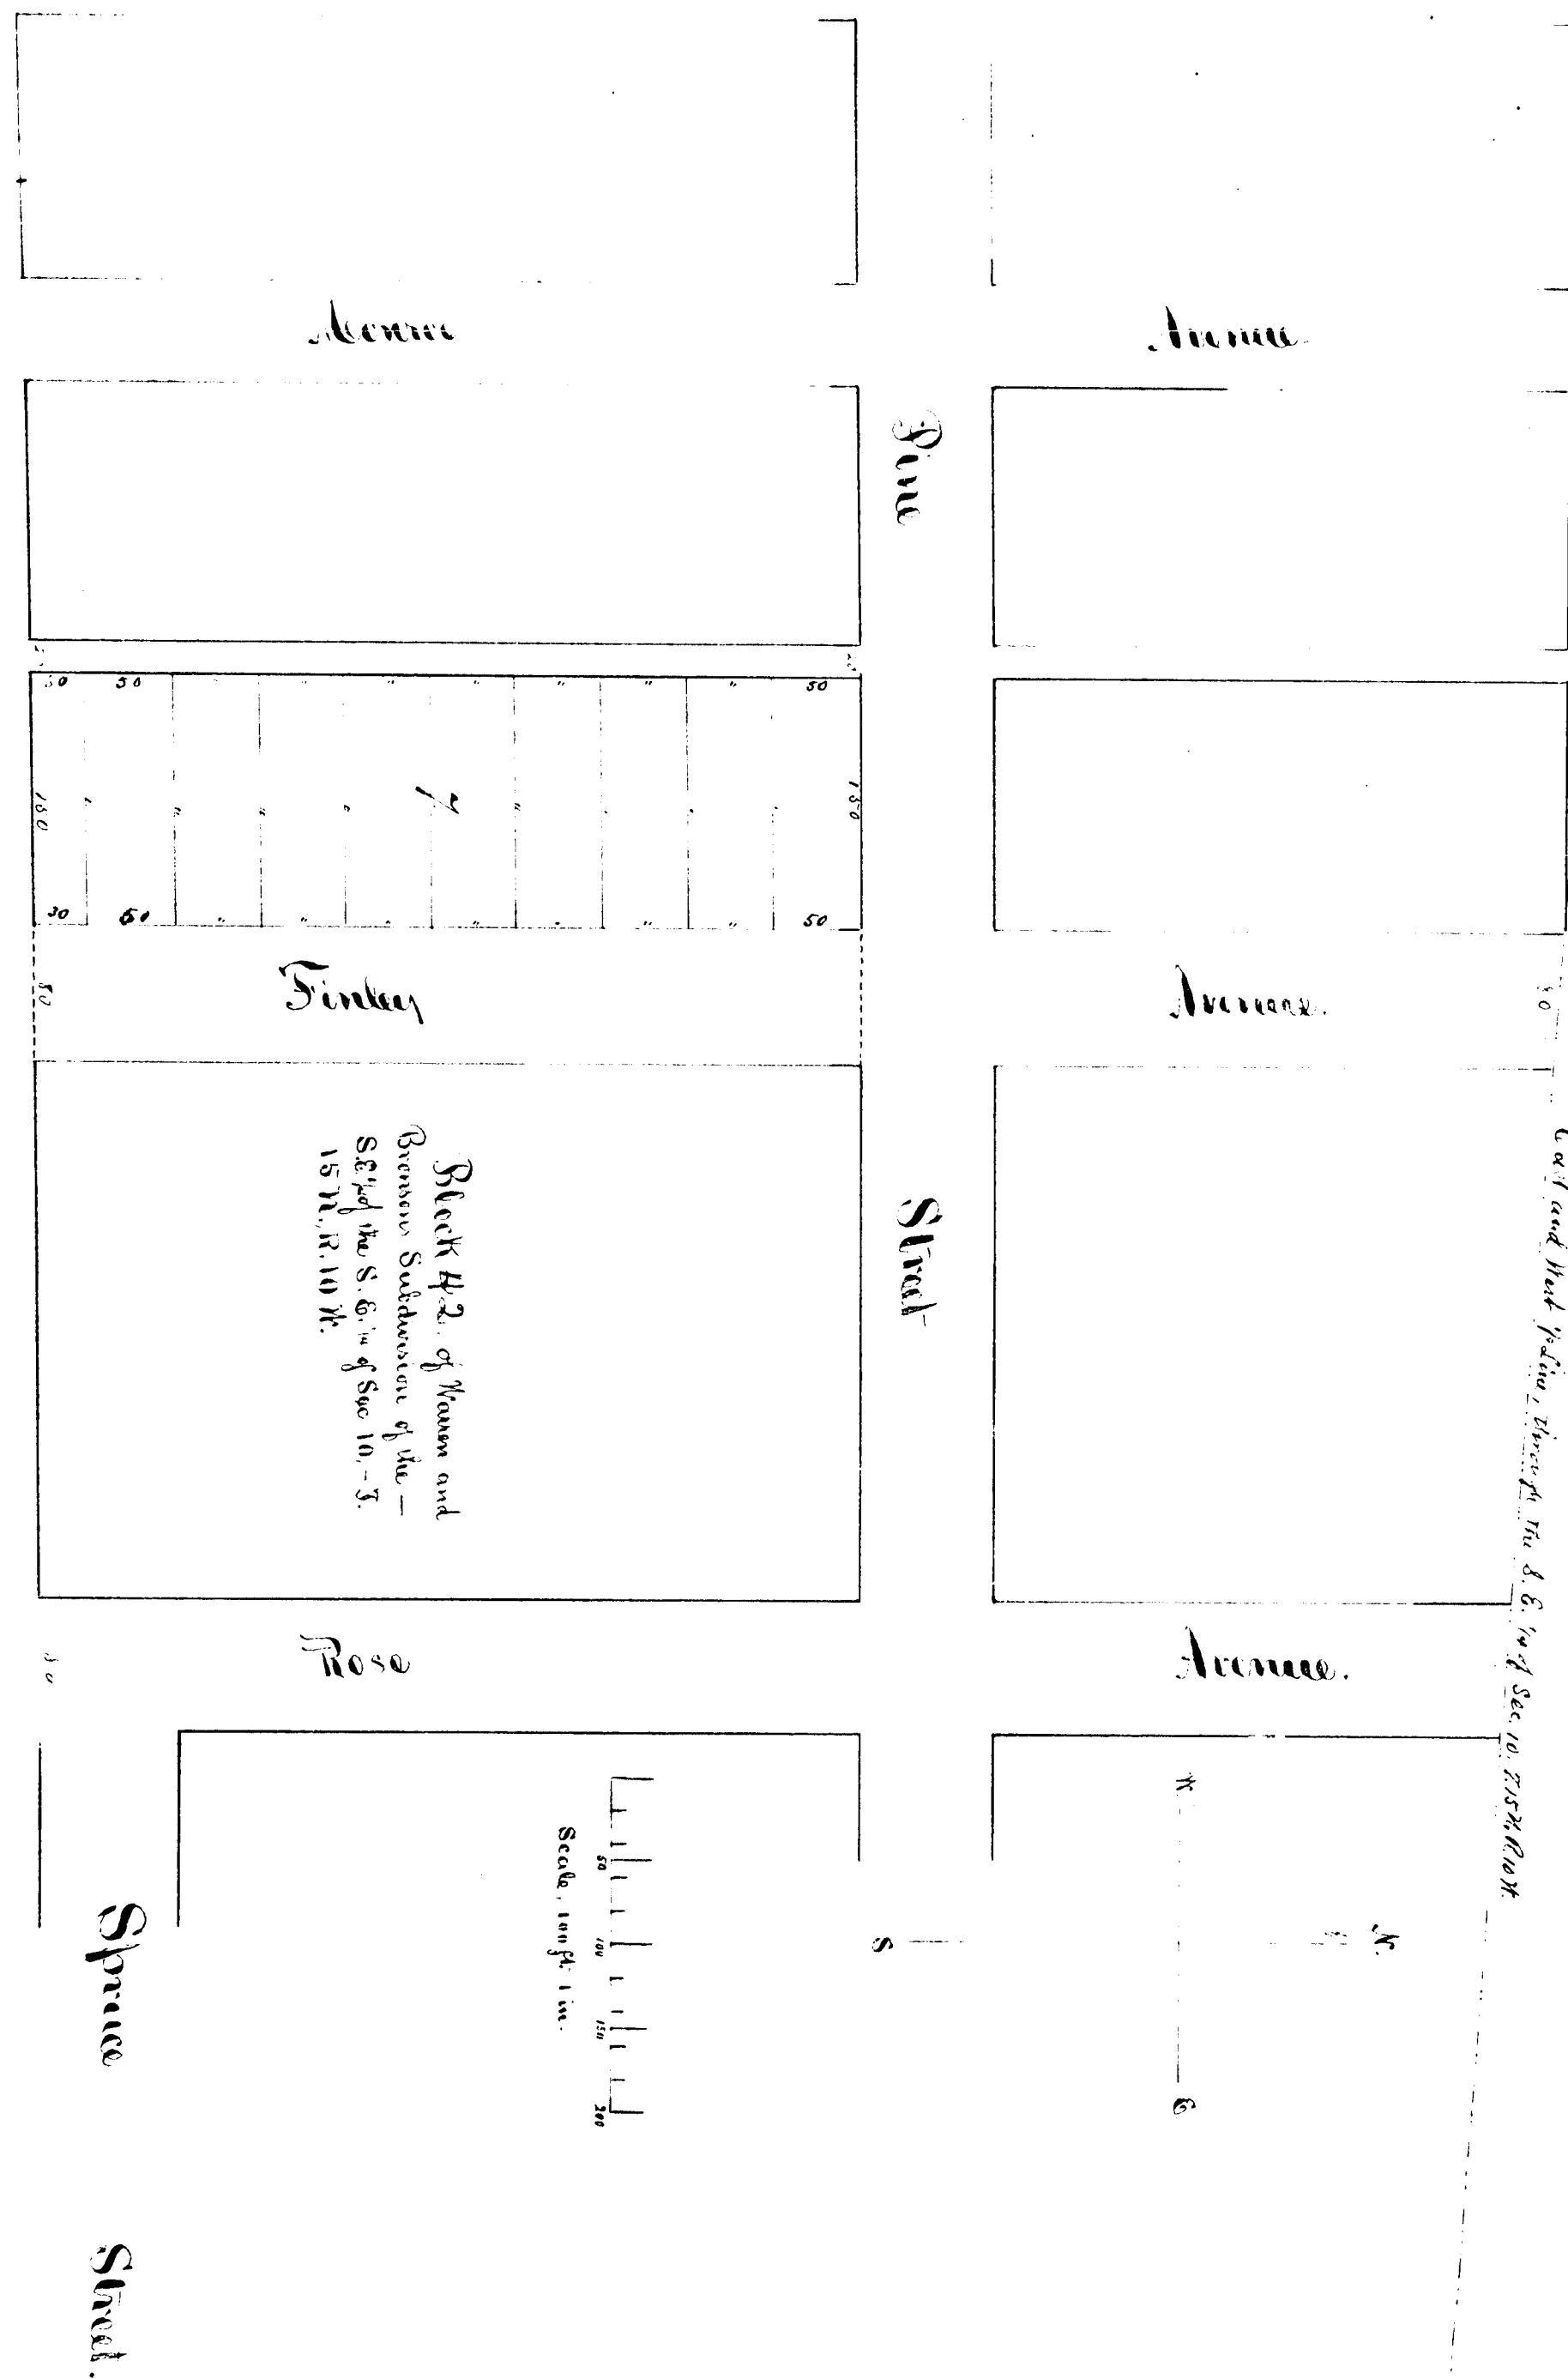

Subd. Map Copy of
P.M. Brown's 3rd Subdivision
 of the
City of Big Rapids.

Being a piece of ground included in the South Half of the South East Quarter of Section Ten, in Township Fifteen North, of Range Ten West, in the State of Michigan, and more particularly described as follows, being a piece of land one hundred and fifty (150) feet wide, easterly and westerly, and four hundred and eighty feet long, northerly and southerly, being directly west of and adjoining Block Forty-two (42) of Warren and Brown's Subdivision of the South East Quarter of the South East Quarter of Section Ten, in Township Fifteen (15) North, of Range Ten (10) West, as the same is of record in the Office of Register of Deeds of said County.

Said P.M. Brown's Subdivision is numbered Block seven, and is subdivided into lots, which are consecutively numbered from one (1) to ten (10), inclusive.

Partly A. Brown, and wife, Harriet R. Brown, are the owners thereof, and James M. Celby, drafted said Plat, on the 4th day of August, A.D. 1873.

Signed and sealed the 24 day of July, 1874.

In presence of —
 William M. Jacques,
 Jane A. Bliss.

Partly A. Brown, Proprietors
 Harriet R. Brown, of said above described
 James M. Celby, - Maker of Plat.

State of Michigan, } ss
 Mecosta County, } On this 24th day of July, 1874, before me, a Notary Public in and for said County, personally came the above named Partly A. Brown, and Harriet R. Brown, his wife, and James M. Celby, and acknowledged the execution of the above Plat to be their free act and deed.
 And the said Harriet R. Brown, on a private examination by me, separate and apart from her said husband, acknowledged that she executed the same freely, & without any fear or compulsion from any one.

Jane A. Bliss
 Notary Public.

Register's Office, } ss
 Mecosta County, } We, James M. Celby, - Register of Deeds for said County, and James M. Celby, the person who made the original Map or Plat of P.M. Brown's 3rd Subdivision of the City of Big Rapids, and the copy thereof duly recorded in the said Office, do hereby certify that we have carefully compared this map of said subdivision with the said recorded copy, and that it is a true copy thereof, and of the whole of the same.

In Witness Whereof, We hereunto set our hands this 24 day of July, 1874.

James M. Celby, - Maker of Plat;
 James M. Celby, Register of Deeds.

Register's Office, Mecosta County, ss:
 The original map and Register's Copy
 duly compared, and copy filed for record
 July 24, 1874.

James M. Celby,
 Reg. of Deeds.

Received and filed in Auditor
 General's Office August 4-1874
 Attest
 J. C. Anderson