705

VILLAGE of MECOSTA

scale 200 ft. to 1 inch.

RECEIVED AND FILED
In Auditor General's Office,
July 19 1879
A R Butts
Dep. Aud. Genl.

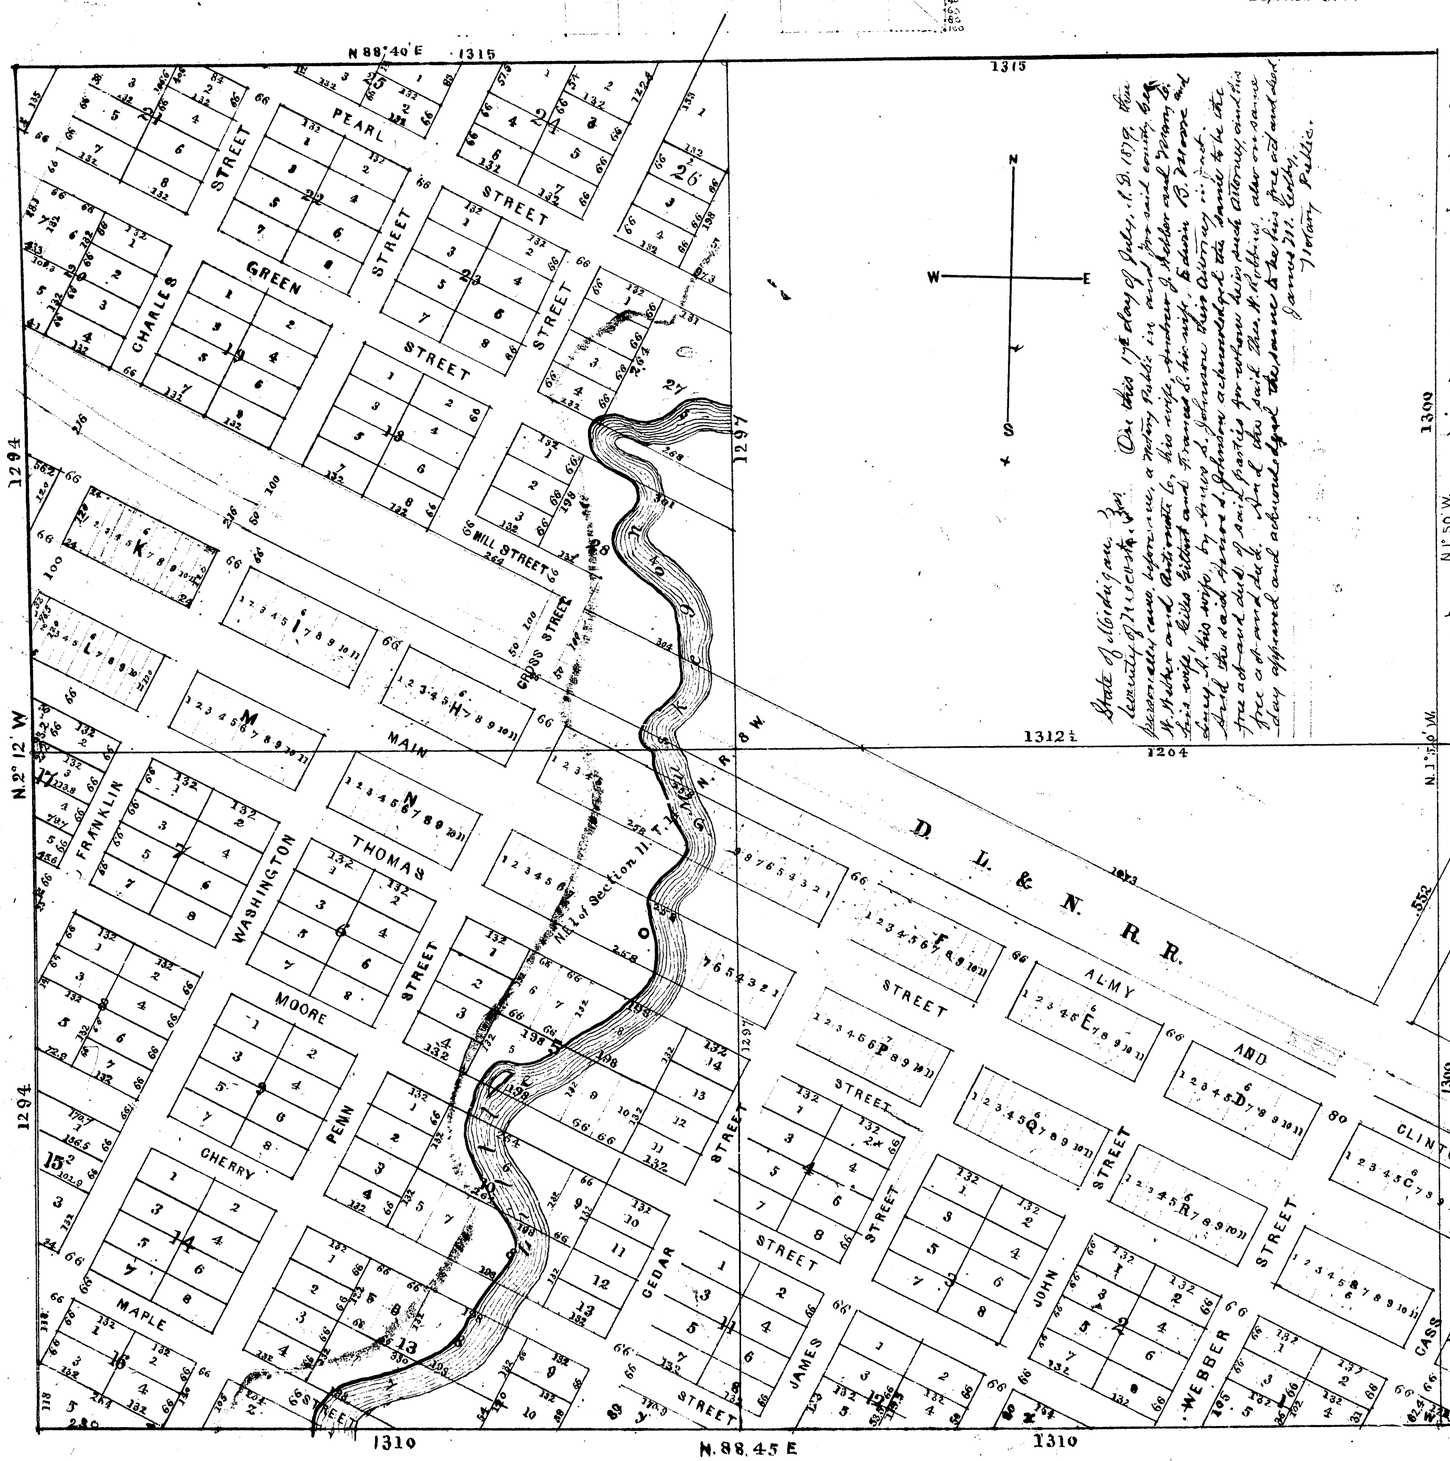

On this 17th day of July, A.D. 1879 before me, a notary public in and for said county, came Andrew J. Webber and Francis B. Moore and Mary C. Webber and Giles Gifford and Edwin B. Moore and Lucy A. Moore his wife, Andrew J. Webber and Mary C. Webber his wife, Giles Gifford and Francis B. Moore his wife, by Amos D. Johnson their attorney in fact duly appointed by power of attorney bearing date the 16th day of July A.D. 1879 and recorded in the office of the Register of Deeds for said county of Mecosta in Liber 1 of Deeds on page 1 and 2 thereof, to me known to be the same persons described in and who executed the annexed instrument and severally acknowledged that they executed the same as their free act and deed and the same to be the free act and deed of the said Amos D. Johnson their said attorney in fact.

James M. Colby
Notary Public.

State of Michigan } ss.
County of Mecosta }

I, Milton J. Colby, Register of Deeds in and for said county of Mecosta do hereby certify that the annexed instrument was received and filed in my office on the 19th day of July A.D. 1879 at 11 o'clock A.M. and recorded in Liber 1 of Deeds on page 1 and 2 thereof.

Milton J. Colby
Register of Deeds.

The Village of Mecosta as shown on the Map herewith, embraces all of the W½ of the N.E¼ of Section 11 in T. 14 N. R. 8 W. and also all of that part of the S.E¼ of the W.E¼ of said Section 11 lying S.W. of the Alma and Clinton State Road, and all that part of the S.W¼ of the N.W¼ of Section 12 in said T. 14 N. R. 8 W. lying South of said Alma and Clinton State Road.

The Survey and Map of said lands and of said Village of Mecosta were made by the W. Robbins, a Civil Engineer.

The names of the Proprietors are George N. Webber, Andrew J. Webber, Giles Gifford and, Edwin B. Moore.

All the Streets are sixty six feet wide except Main Street which is one hundred feet wide and Webber Street which is eighty feet wide.

The Blocks, on both sides of Main Street are Two hundred and sixty four feet long, by one hundred and twenty feet wide, except Blocks G and O, which are Five hundred and ninety four feet long by one hundred and twenty feet wide, also, except the fractional Blocks, the dimensions of which are given on the Map. The size of the full lots on Main Street is one hundred and twenty feet by twenty four feet. Fractional lots as on the Map. All the other full Blocks are Two hundred and sixty four feet square, except Blocks 5, and 10, and the fractional Blocks. The full lots in said Blocks are one hundred and thirty two feet by sixty six feet.

Fractional Blocks and Lots as on the Map.

For all further information See the accompanying Map.

In Witness Whereof we hereunto set our hands and seals this 17 day of July 1879.

Signed, sealed and de-
livered in presence of
James M. Colby.
Milton J. Colby.

Geo N Webber L.S.
Antonette C Webber L.S.
Andrew J Webber L.S.
Mary C Webber L.S.
Giles Gifford L.S.
Frances Gifford L.S.
Edwin B Moore L.S.
Lucy A Moore L.S.
By Amos D Johnson L.S.
His Attorney in fact
Theodore W. Robbins C. E.

State of Michigan, } ss:
County of Mecosta. }

We do hereby certify that we have carefully compared this map or plat with the Records of the Village of Mecosta, as the same is of record, and that it is a true copy thereof, and of the whole of the same.

July 17. 1879.

Theodore W. Robbins C. E.
James M. Colby, Register.

13700

VILLAGE

MECOSTA

scale 200 ft. to 1 inch.

RECEIVED AND FILED
In Auditor General's Office,
Dec 1 1879
A. V. Pratt
Dep. Aud. Genl.

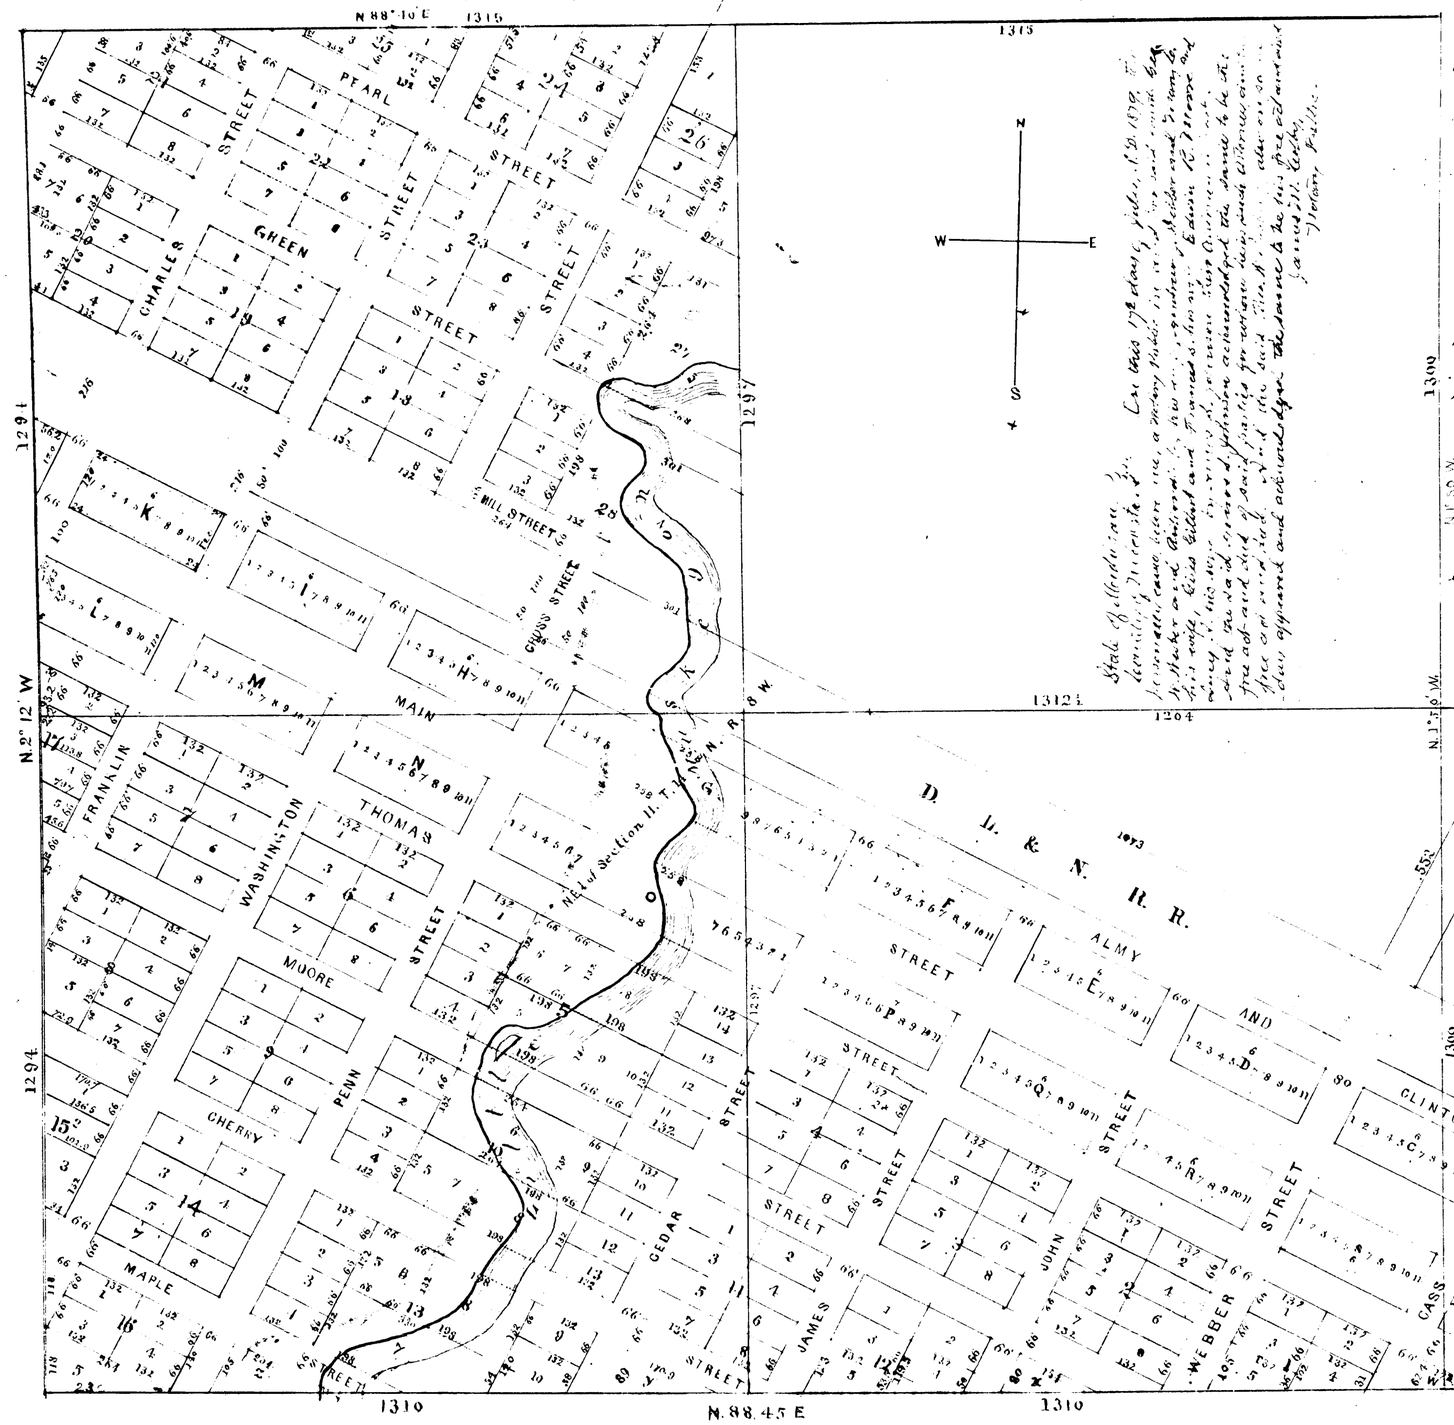

The Village of Mecosta as shown on the Map hereunto annexed embraces all of the W½ of the N.W¼ of Section 11 in T. 14 N. R. 8 W, and also all of that part of the S.W¼ of the W½ of said Section 11 lying S.W. of the Almy and Clinton State Road, and all that part of the S.W¼ of the N.W¼ of Section 12 in said T. 14 N. R. 8 W, lying South of said Almy and Clinton State Road.

The Survey and Map of said lands and of said Village of Mecosta were made by Theo W. Robbins, C. E. Birmingham.

The names of the Proprietors are George N. Hebbor, Andrew J. Wells, Giles Gilbert and Edwin R. Moore.

All the Streets are sixty six feet wide except Main Street, which is one hundred & feet wide, and Webber Street which is eighty feet wide.

The Blocks on both sides of Main Street are Two hundred and sixty four feet long, by one hundred and twenty feet wide, except Blocks G and O, which are Five hundred and sixty four feet long by one hundred and twenty feet wide, also except the fractional Blocks, the dimensions of which are given on the Map. The size of the full lots on Main Street is one hundred and twenty feet by twenty four feet. Fractional lots as on the Map. All the other full Blocks are Two hundred and sixty four feet Square, except Blocks 5 and 20, and the fractional Blocks. The East & West lots in said Blocks are one hundred and thirty two feet by sixty six feet. Fractional Blocks and Lots are as on the Map.

For all further information See the accompanying Maps.

In Witness Whereof we have hereunto set our hands and seals the 17 Day of July 1879

Geo. N. Hebbor L. S.
Antoinette G. Hebbor L. S.
Andrew J. Hebbor L. S.
Mary C. Hebbor L. S.
Giles Gilbert L. S.
Edwin R. Moore L. S.
Lucy A. Moore L. S.
Theo. Robbins L. S.

State of Michigan } ss.
County of Mecosta. }

On this We do hereby certify that we have carefully compared this map or plat with the record of the Village of Mecosta, as the same is of record, and that it is a true copy thereof, and of the whole of the same.

July 17. 1879.

Theodore M. Robbins C. E.
James M. Colby, Register

S.W. ¼ of N.W. ¼ of Section 12 T 14 N. R. 8 W.

13700

ClibPDF - www.fastio.com