

RECEIVED AND FILED

Aug 23 1879
H. R. Pratt
Dep. Asst. Genl.

VILLAGE OF REMUS.

Situated on the south part of the S. E. 1-4 of the S. E. 1-4 of sec. 16 in town 14 north of range 7 west, in the county of Mecosta, State of Michigan.
Sheridan street is on the section line, between sections 15 and 16, and parallel to said line. The Avenues are at right angles to Sheridan street. The Streets and Avenues are uniformly 80 ft. wide. The alleys are 20 ft. wide.

Iron monuments are placed as follows; One in the center of Maple St., and forty ft. south of the north line of Wheatland Avenue, which monument is the Initial of this survey. One in the center of Maple St. and Mecosta Avenue. One at the center of Elm St. and Michigan Avenue. One forty ft. south and forty ft east of the south-east cor. of blk. 5 of said village, on the section line, which line bears N. 2° 28' W. at 6 o'clock P. M. of Wednesday, July 11, 1879. One at the N. E. cor. and one at the S. W. cor. of the forty acres first above described.

The S. E. cor. of section 16 is 40 ft. east and 45 1-2 ft. south of the S. E. cor. of block 5. The S. W. cor. of the forty acres above described is thirty-four and one-half ft. south and five ft. west of the S. W. corner of block 4.

The lots in this village are 50 ft. wide and 150 ft. long, except lots 1, 2, 3, 4, 5, and 6 in block 4, and lots 1, 2, 3, 4, 5, and 6, in block 5, which are 50 by 130 ft. Also except fractional lots, the size of which is noted on plat. Lots A, B, C, D, E, F, G, and H are each 50 feet wide.


IN WITNESS WHEREOF, We hereunto set our hands and seals this 9th day of August, A. D. 1879.

IN PRESENCE OF

James M. Colby
Mrs. P. B. Richmond

George F. Stearns L. S.
Harriet S. Stearns L. S.
PROPRIETORS.
William M. Jacques L. S.
SURVEYOR.

Scale, in feet.

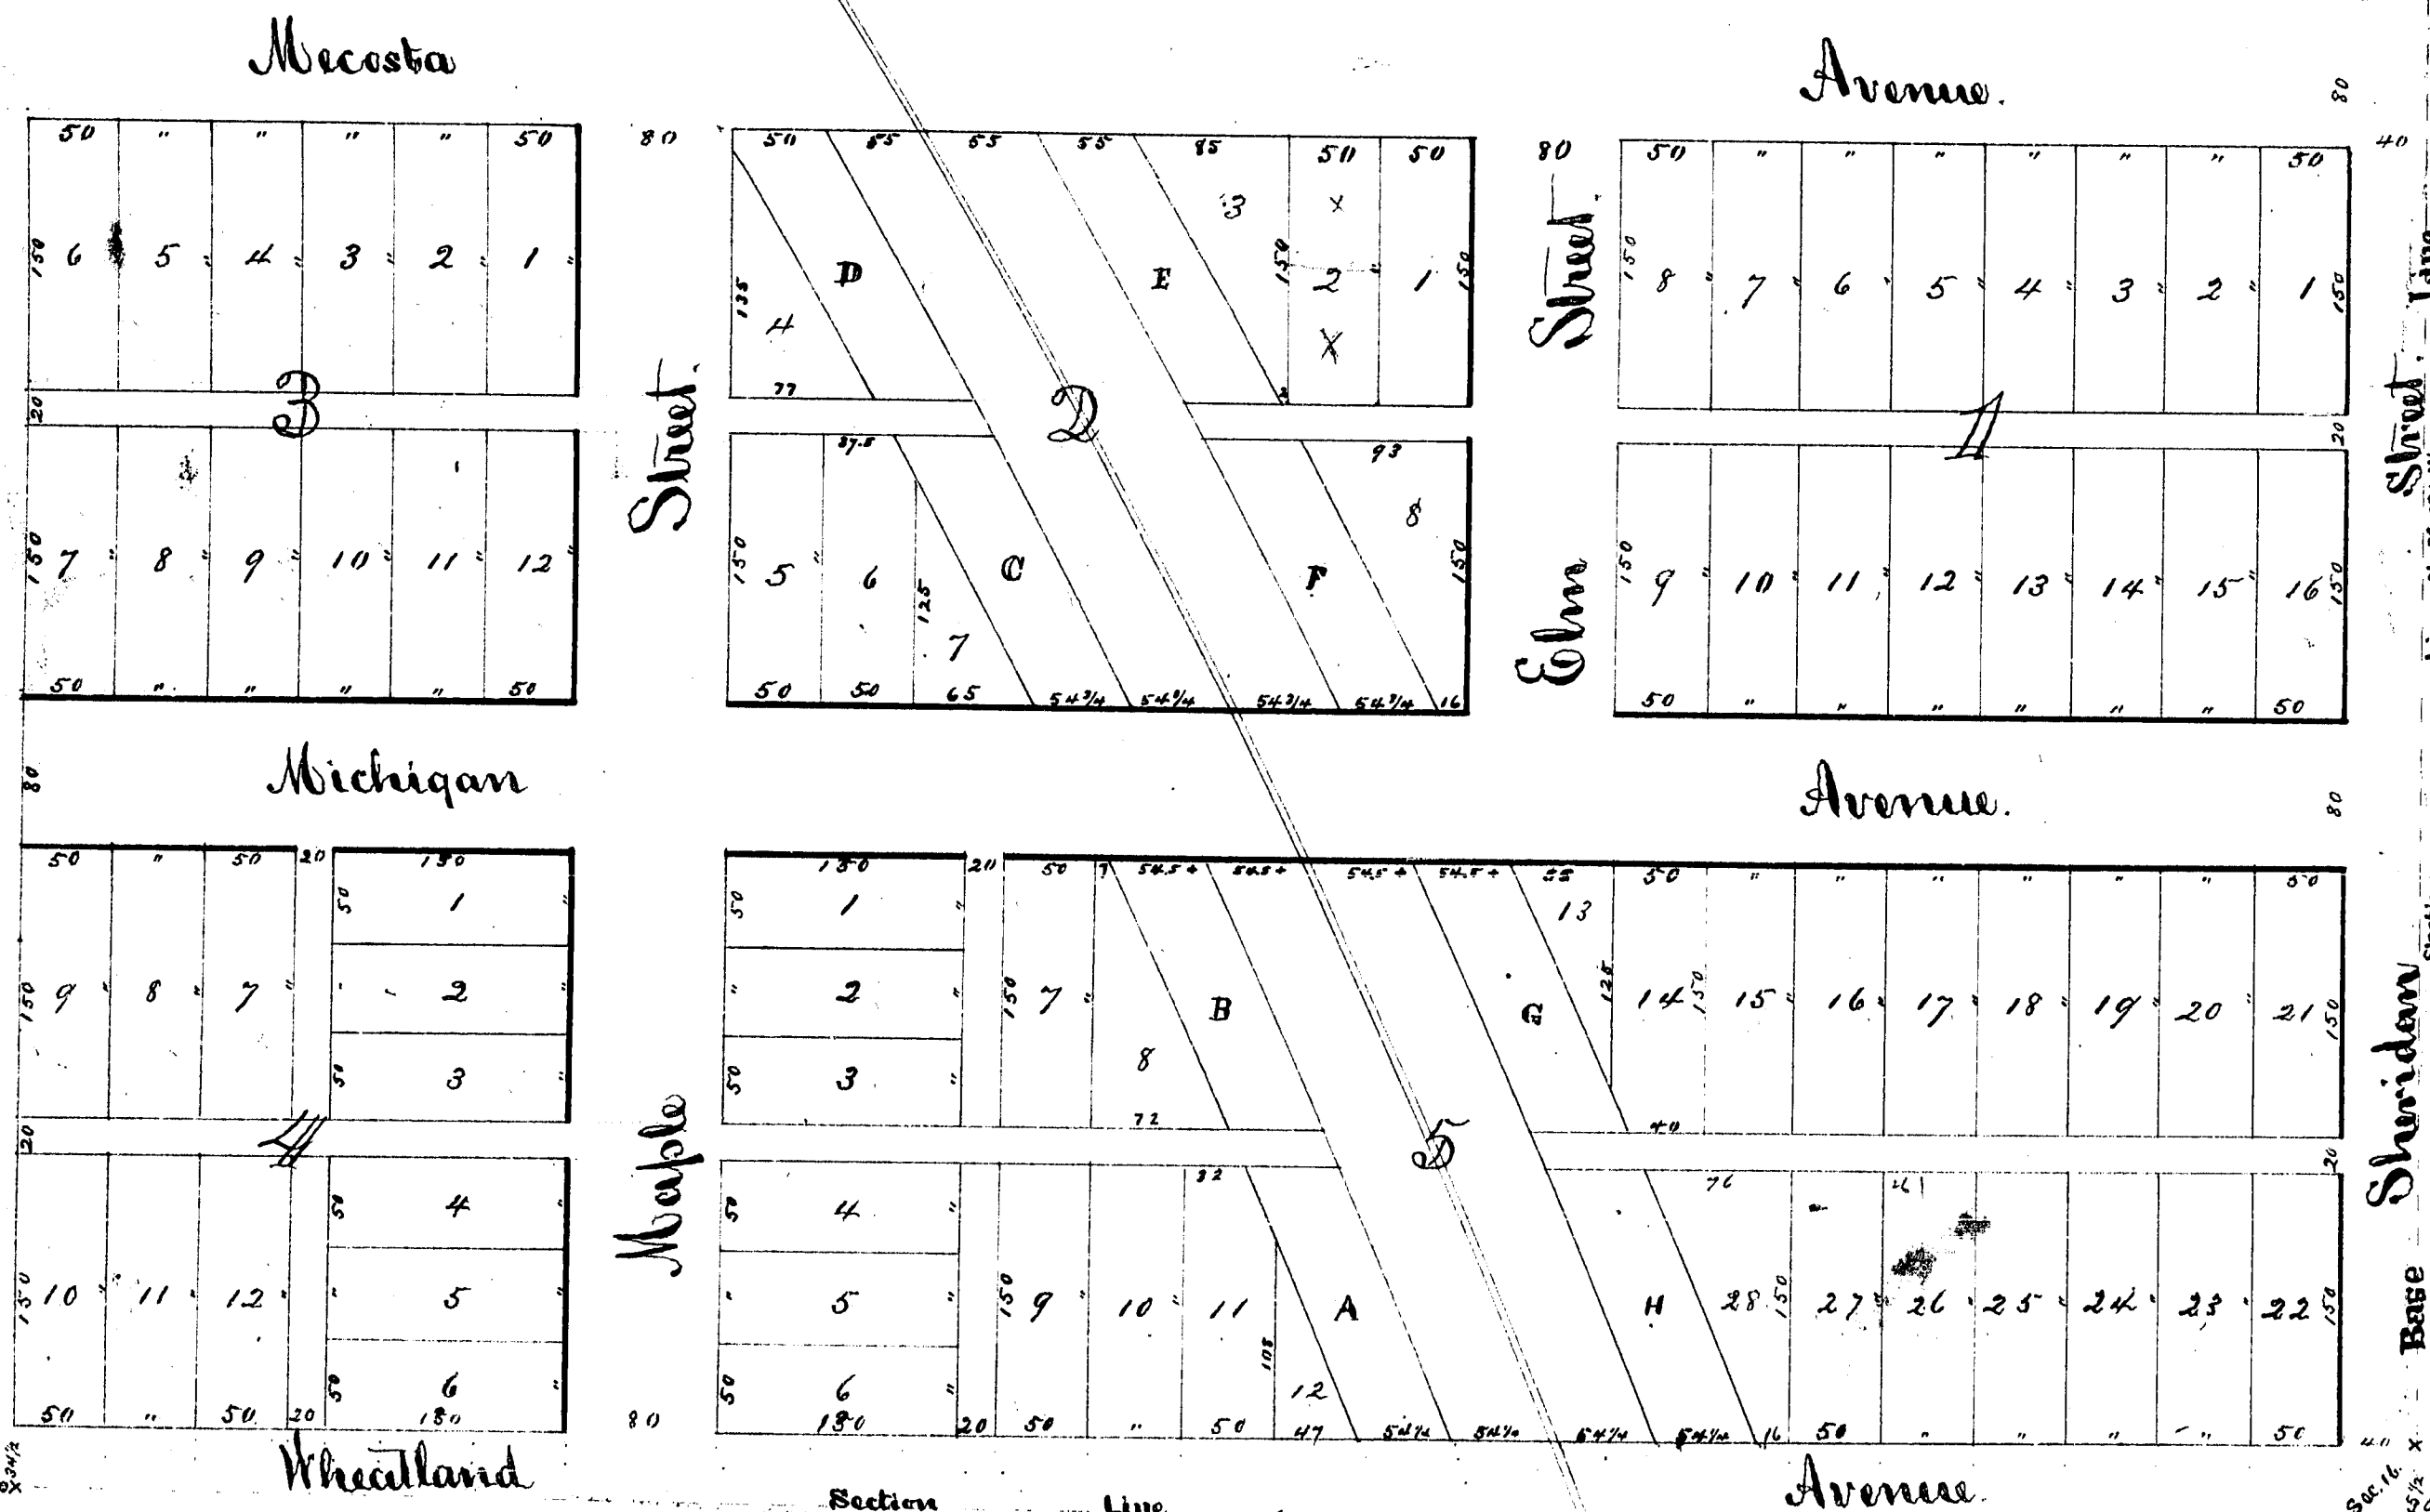

STATE OF MICHIGAN, } SS.
COUNTY OF MECOSTA.

On this 9th day of August, A. D. 1879, personally came before me, the subscriber, a Notary Public in and for said county, Geo. F. Stearns and Harriet S., his wife, and William M. Jacques, known to me to be the persons named in and who executed the above instrument and acknowledged the same to be their free act and deed.

James M. Colby
Notary Public.

STATE OF MICHIGAN, } SS.
COUNTY OF MECOSTA.

We do hereby certify that we have compared this plat with the original this day presented to us for that purpose by the Proprietors, and that it is a true copy thereof and of the whole of the same.

Aug. 9, 1879. William M. Jacques Surveyor.
James M. Colby Register of Deeds.

State of Michigan, } ss. We do hereby certify that we have compared this plat with the original this day presented to us for that purpose, and with the certified copy thereof this day filed for record in the Office of the Register of Deeds, of said county; and that it is a true copy of said original and of said copy filed in said office.
In Witness Whereof, We hereunto set our hands this 12 day of Aug. 1879.

James M. Colby, Reg. of Deeds.
William M. Jacques Surveyor

13701

VILLAGE OF REMUS.

Situated on the south part of the S. E. 1-4 of the S. E. 1-4 of sec. 16 in town 14 north of range 7 west, in the county of Mecosta, State of Michigan.
Sheridan street is on the section line, between sections 15 and 16, and parallel to said line. The Avenues are at right angles to Sheridan street. The Streets and Avenues are uniformly 80 ft. wide. The alleys are 20 ft. wide.

Iron monuments are placed as follows; One in the center of Maple St., and forty ft. south of the north line of Wheatland Avenue, which monument is the Initial of this survey. One in the center of Maple St. and Mecosta Avenue. One at the center of Elm St. and Michigan Avenue. One forty ft. south and forty ft east of the south-east cor. of blk. 5 of said village, on the section line, which line bears N. 2° 28' W. at 6 o'clock P. M. of Wednesday, July 11, 1879. One at the N. E. cor. and one at the S. W. cor. of the forty acres first above described.

The S. E. cor. of section 16 is 40 ft. east and 45 1-2 ft. south of the S. E. cor. of block 5. The S. W. cor. of the forty acres above described is thirty-four and one-half ft. south and five ft. west of the S. W. corner of block 4.

The lots in this village are 50 ft. wide and 150 ft. long, except lots 1, 2, 3, 4, 5, and 6 in block 4, and lots 1, 2, 3, 4, 5, and 6, in block 5, which are 50 by 130 ft. Also except fractional lots, the size of which is noted on plat. Lots A, B, C, D, E, F, G, and H are each 50 feet wide.

IN WITNESS WHEREOF, We hereunto set our hands and seals this 9th day of August, A. D. 1879.

IN PRESENCE OF

James M. Galtby
Mrs. B. B. Richmond

George F. Stearns L. S.
Harriet S. Stearns L. S.
PROPRIETORS.
William M. Jacques L. S.
SURVEYOR.

21.
16. E.
S.

Scale, in feet.

STATE OF MICHIGAN, } ss.
COUNTY OF MECOSTA.

On this 9th day of August, A. D. 1879, personally came before me, the subscriber, a Notary Public in and for said county, Geo. F. Stearns and Harriet S., his wife, and William M. Jacques, known to me to be the persons named in and who executed the above instrument and acknowledged the same to be their free act and deed.

James M. Galtby
Notary Public.


STATE OF MICHIGAN, } ss.
COUNTY OF MECOSTA.

We do hereby certify that we have compared this plat with the original this day presented to us for that purpose by the Proprietors, and that it is a true copy thereof and of the whole of the same.

Aug. 9, 1879.
William M. Jacques Surveyor.
James M. Galtby Register of Deeds.

State of Michigan, } ss.
County of Mecosta. } We do hereby certify that we have compared this plat with the original this day presented to us for that purpose, and with the certified copy thereof this day filed for record in the Office of the Register of Deeds, of said county; and that it is a true copy of said original and of said copy filed in said office.
In Witness Whereof, We hereunto set our hands this 12.
day of Aug. 1879.

James M. Galtby Reg. of Deeds.
William M. Jacques Surveyor

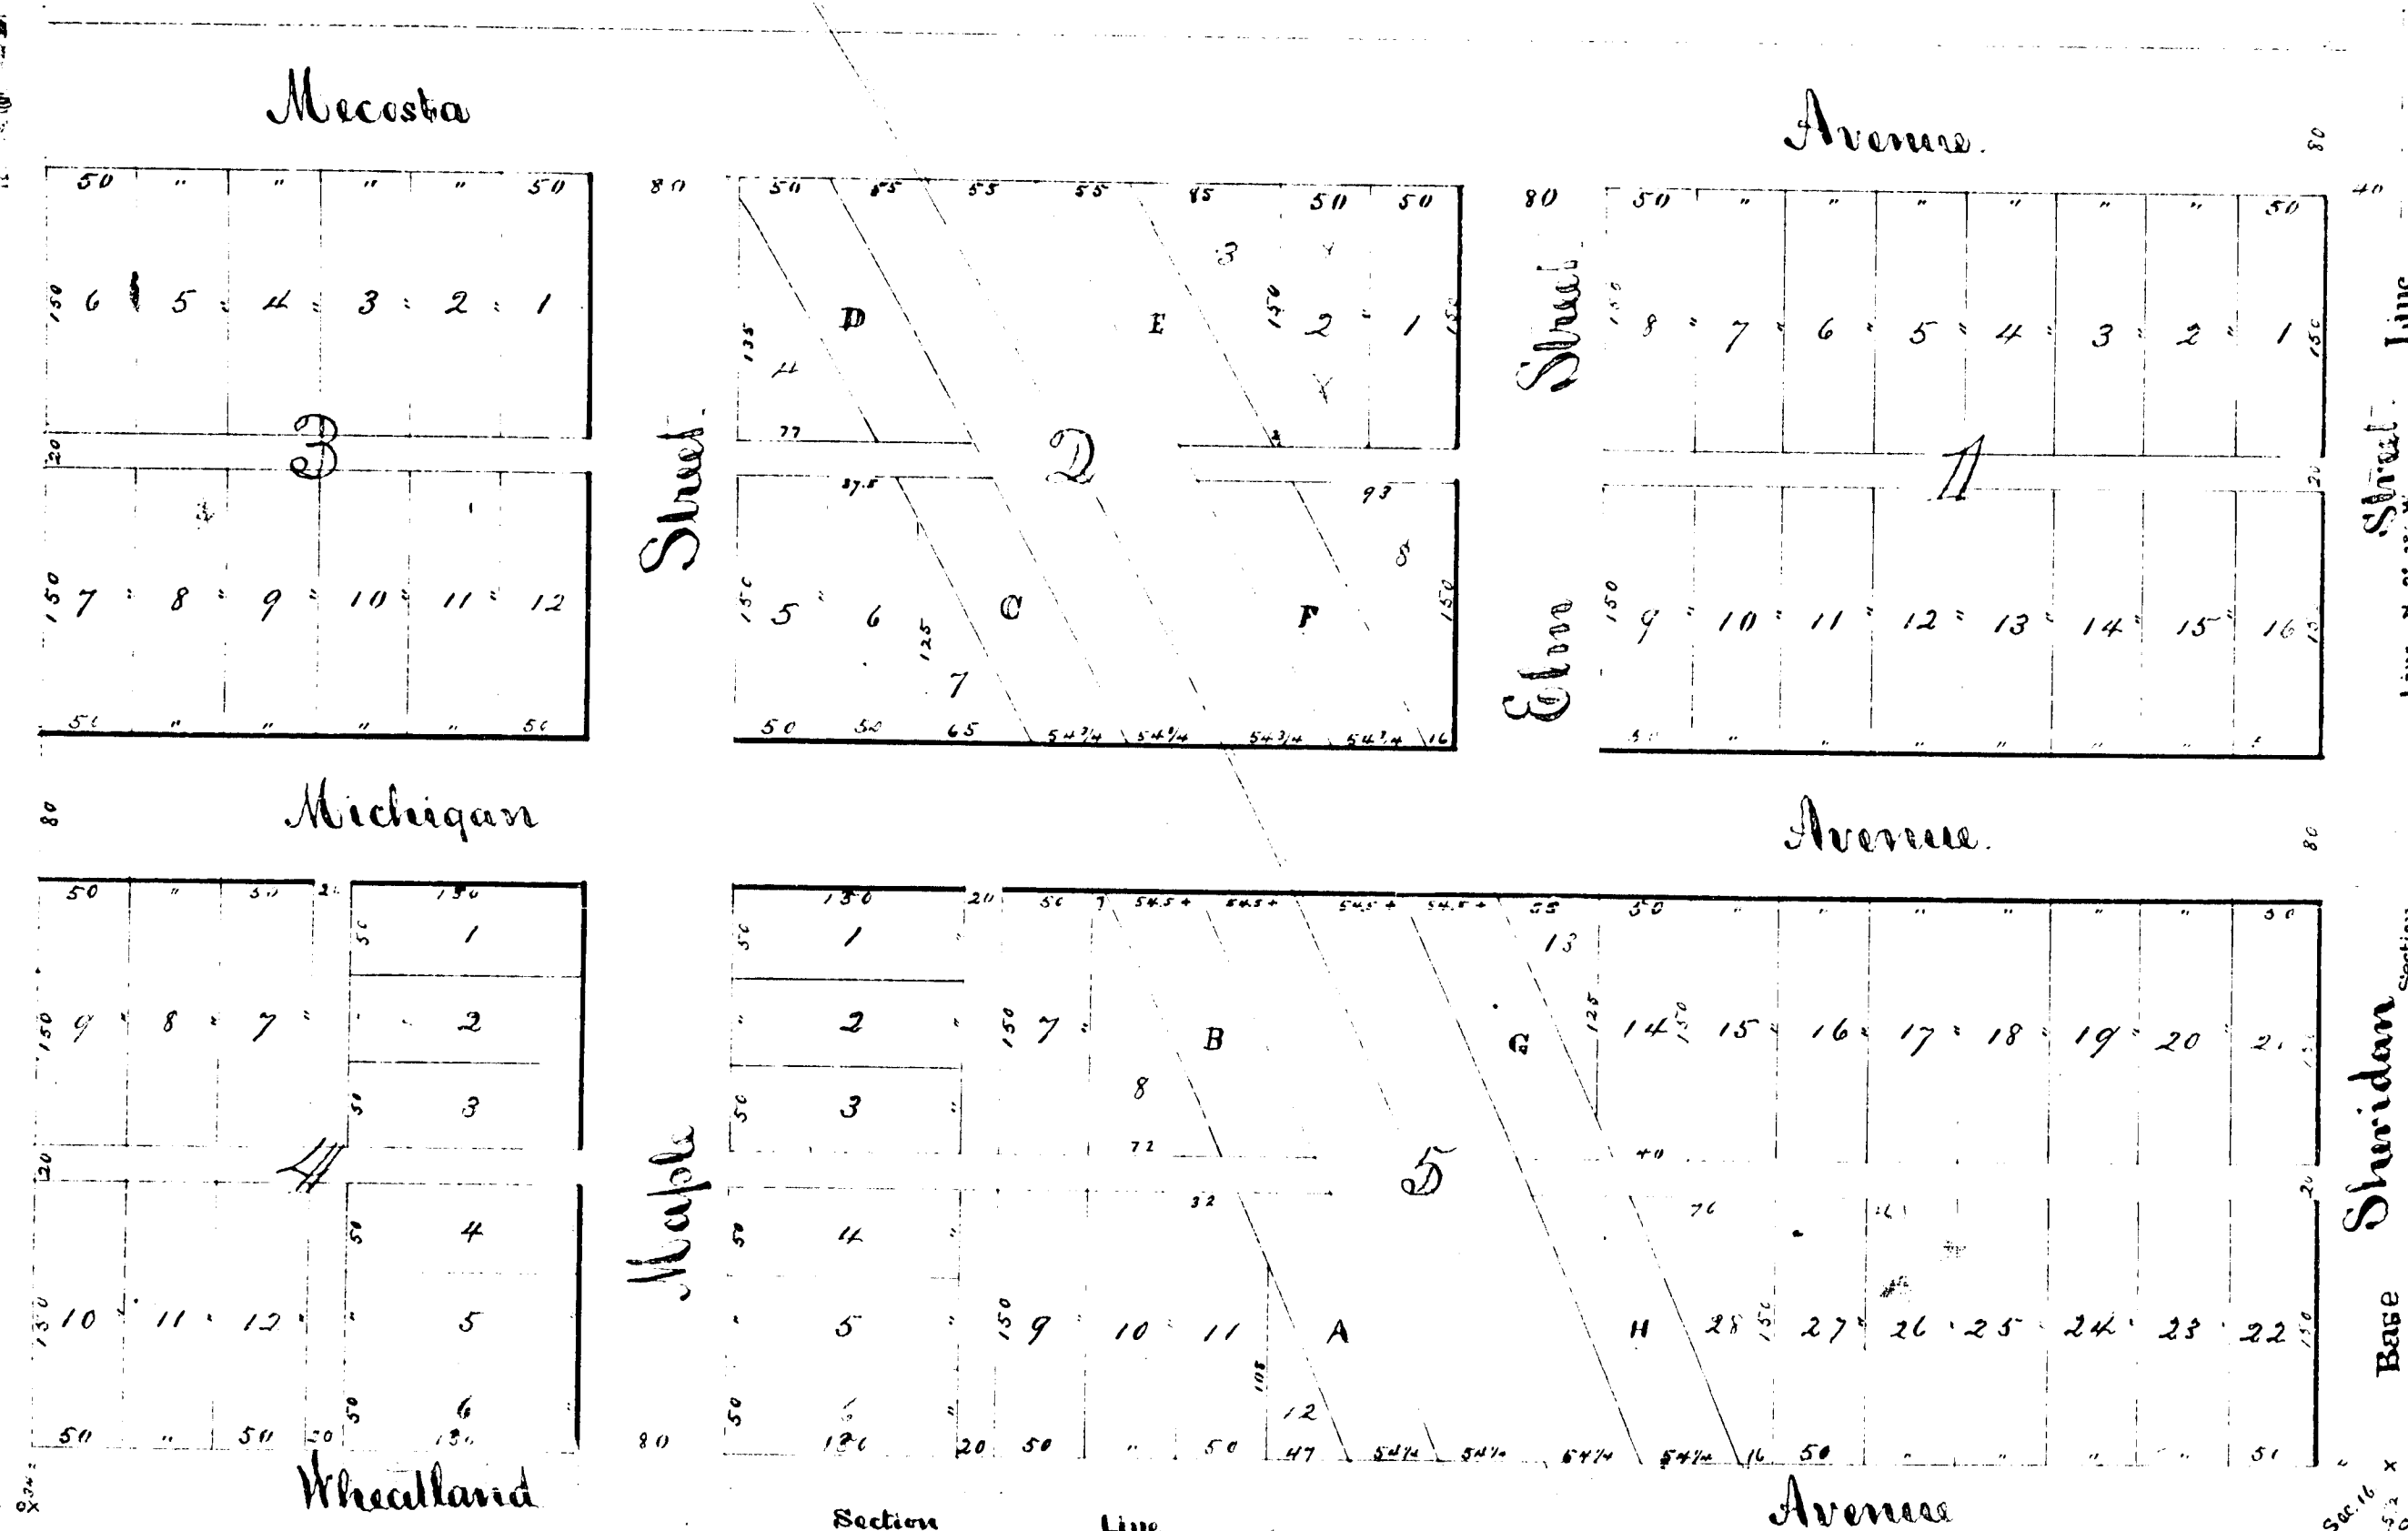

13701