979

979

Copy

13704

NOVEMBER, A. D., 1881.

WEBBER BROS. AND GILBERT'S ADDITION TO THE VILLAGE OF MECOSTA.

RECEIVED AND FILED
In Auditor General's Office,
Dec. 22 1881
P. H. Pratt
Dep. Aud. Genl.

G. W. & A. J. WEBBER,
GILES GILBERT, } *Proprietors.*

F. A. PALMER,
Surveyor.

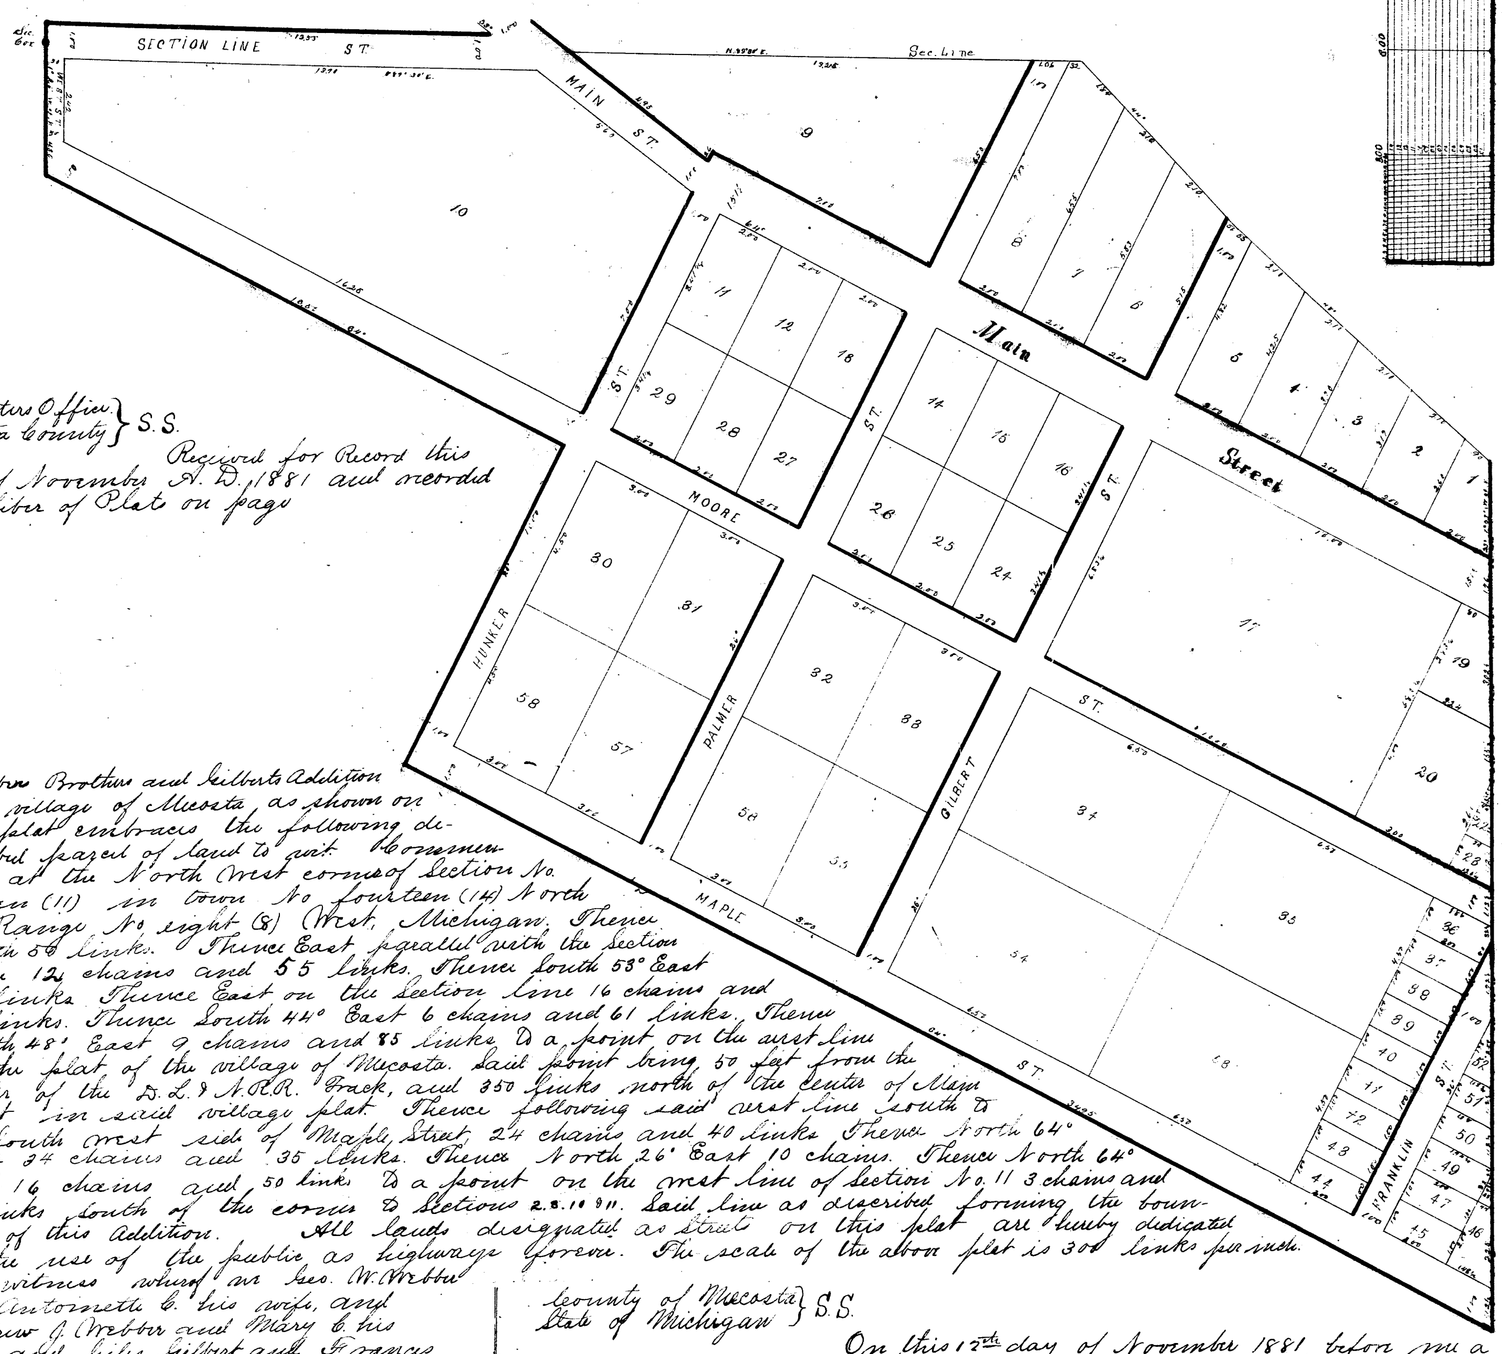

Registers Office
Mecosta County } S.S.

Received for Record this day of November A. D. 1881 and recorded in Liber of Plats on page

We Webber Brothers and Gilberts Addition to the village of Mecosta, as shown on this plat embraces the following described spaces of land to wit: Commencing at the North West corner of Section No. Eleven (11) in Town No fourteen (14) North of Range No eight (8) West, Michigan. Thence North 66 links. Thence East parallel with the Section line 12 chains and 55 links. Thence South 53° East 80 links. Thence East on the Section line 16 chains and 35 links. Thence South 44° East 6 chains and 61 links. Thence South 48° East 9 chains and 85 links to a point on the west line of the plat of the village of Mecosta. Said point being 50 feet from the center of the D. L. & N. R.R. Track, and 350 links north of the center of Main Street in said village plat. Thence following said west line South to the South west side of Maple Street 24 chains and 40 links. Thence North 64° West 24 chains and 35 links. Thence North 26° East 10 chains. Thence North 64° West 16 chains and 50 links to a point on the west line of Section No. 11 3 chains and 86 links South of the corner to Sections 2. 3. 10 and 11. Said line as described forming the boundary of this Addition. All lands designated as Street on this plat are hereby dedicated to the use of the public as highways forever. The scale of the above plat is 300 links per inch.

In witness whereof we Geo. W. Webber and Antoinette C. his wife, and Andrew J. Webber and Mary C. his wife, and Giles Gilbert and Frances S. his wife, as proprietors of the above plat and F. A. Palmer the Surveyor who made the same have hereunto set our hands and seals this 12th day of November A. D. 1881 in presence of.

Milton J. Colby.
James M. Colby. –

Geo W. Webber L. S.
Antoinette C. Webber L. S.
Andrew J. Webber L. S.
Mary C. Webber L. S.
Giles Gilbert L. S.
Frances S. Gilbert L. S.
By Amos Johnson Attorney in fact L. S.
F. A. Palmer Surveyor L. S.

County of Mecosta } S.S.
State of Michigan }

On this 12th day of November 1881 before me a Notary Public in and for said County personally appeared Amos S. Johnson Attorney in fact for Geo W. Webber and Antoinette C. his wife, – Andrew J. Webber and Mary C. his wife, – Giles Gilbert and Frances S. his wife, as proprietors, and then also appeared F. A. Palmer the Surveyor who made the above plat and acknowledged the same to be their free act and deed and for the uses and purposes therein mentioned.

Milton J. Colby,
Notary Public.

Registers Office
Mecosta County } S.S.

We James M. Colby Register and F. A. Palmer Surveyor do hereby certify that we have compared this duplicate plat with the original plat of Webber Brothers and Gilberts Addition to the village of Mecosta and that it is an exact duplicate thereof and of the whole of said plat. Dated the 12th day of November 1881.

James M. Colby, Reg.
F. A. Palmer Surveyor

Registers Office
Mecosta County } S.S.

We James M. Colby Register of Deeds and F. A. Palmer Surveyor do hereby certify that we have carefully compared the foregoing copies of the record of the plat of Webber Brothers and Gilberts Addition to the village of Mecosta with the record of said plat and that it is a true transcript therefrom and of the whole of such record. Dated November 12th 1881.

James M. Colby, Reg.
F. A. Palmer Surveyor

ClibPDF - www.fastio.com

979

13704

Copy

NOVEMBER, A. D., 1881.

WEBBER BROS. AND GILBERT'S ADDITION

TO THE

VILLAGE OF MECOSTA.

G. W. & A. J. WEBBER,
GILES GILBERT, } *Proprietors.*

F. A. PALMER,
Surveyor.