


ESCOTT'S ADDITION TO BIG RAPIDS.

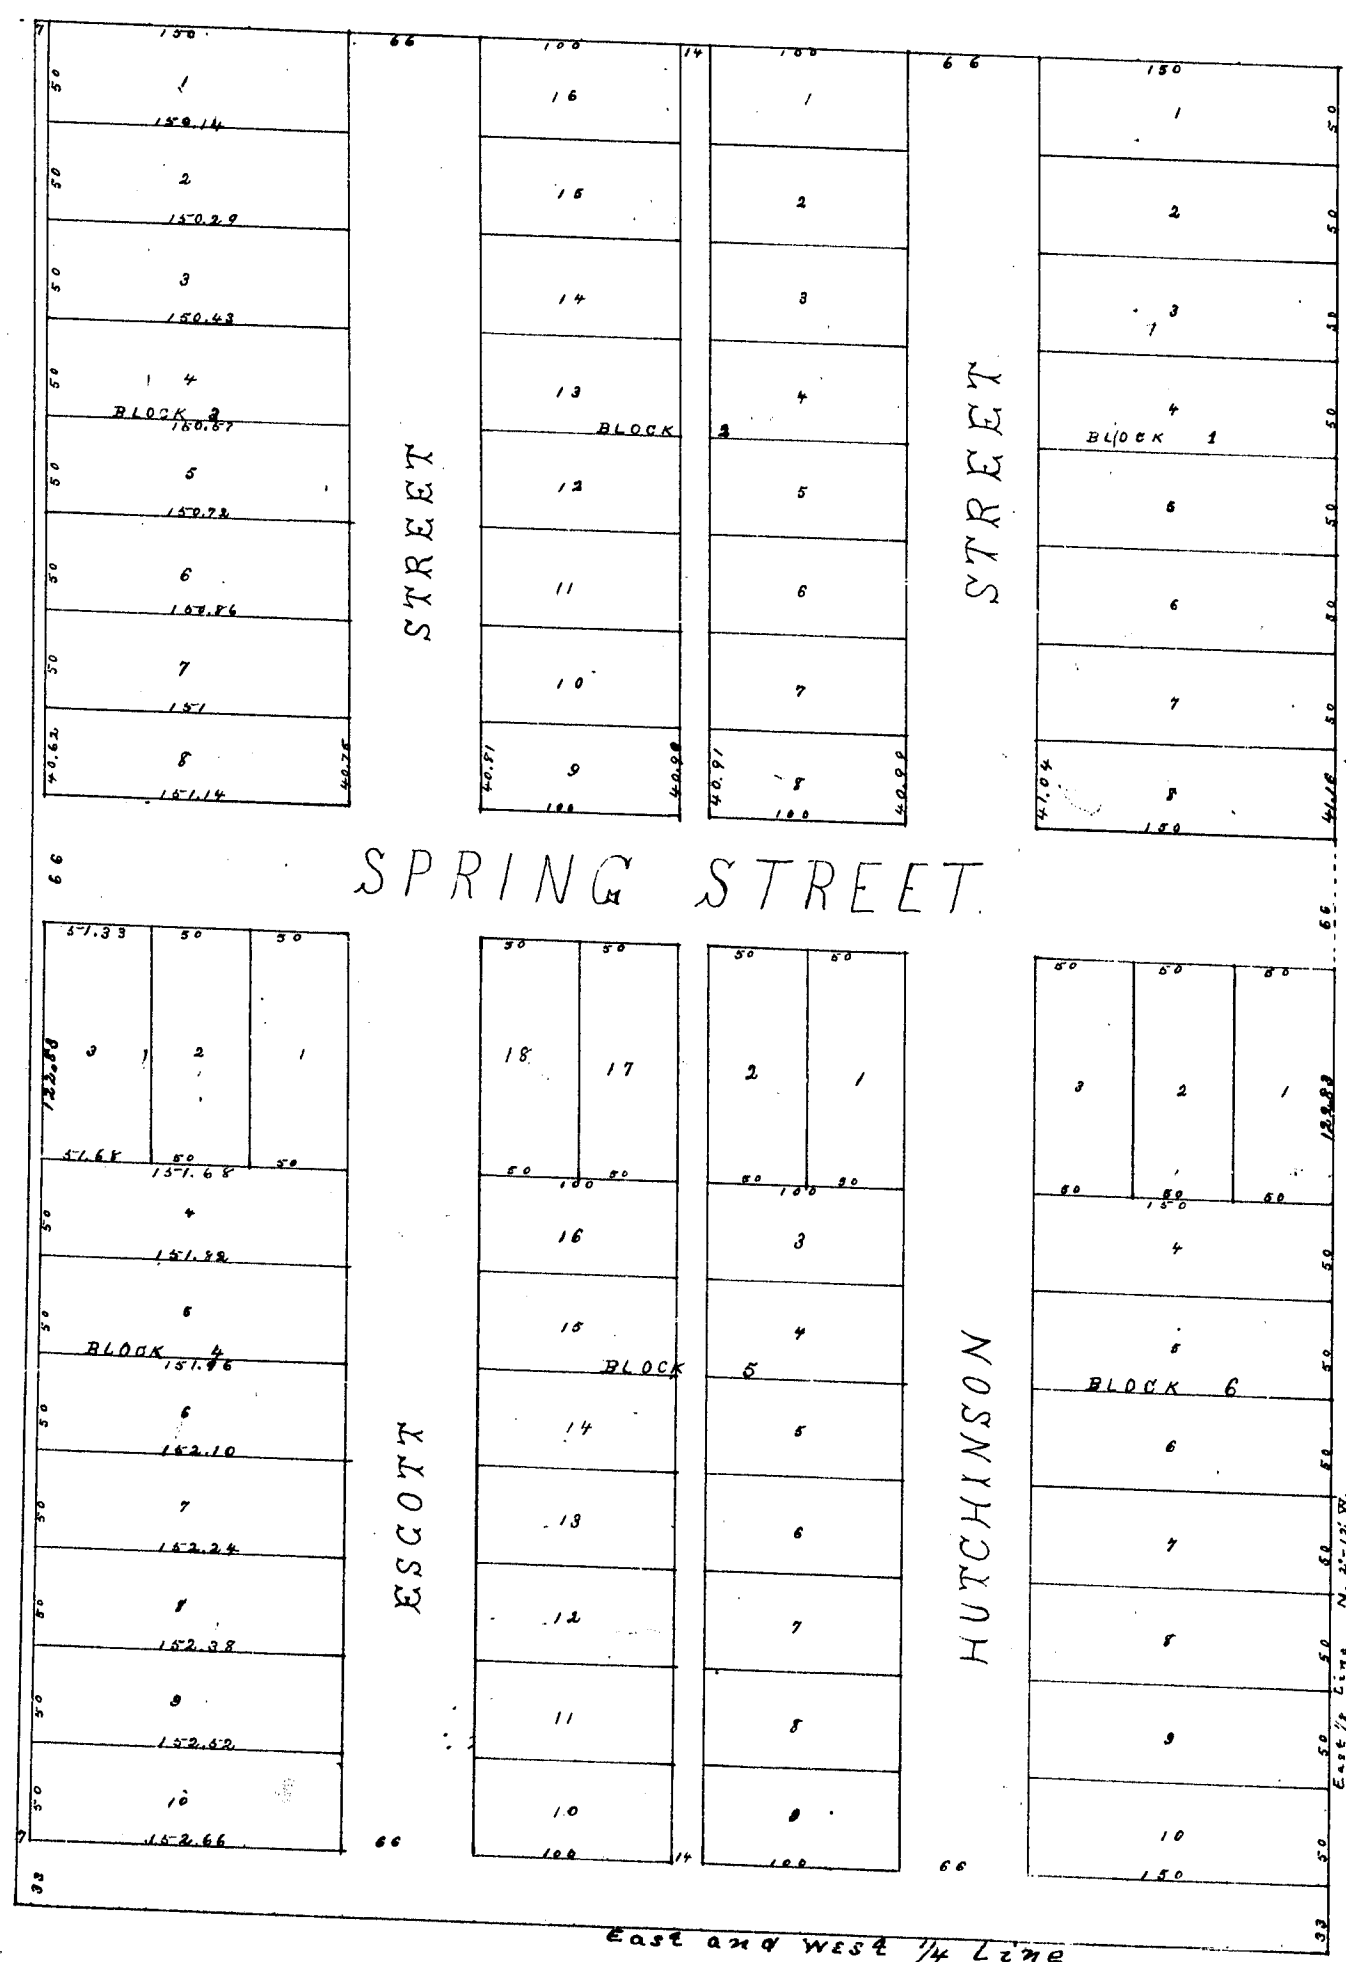

March 8 1882
In Auditor General's Office
Dep. Aud. Genl.

Escott's Addition to Big Rapids comprises the East Half of South West quarter of North East quarter of Section 15, in Township 35 North, Range 10 West, Meridian of Michigan. Except a strip of land three hundred and fifty-five (355) feet in width on the North side of same, previously platted and known as Belmor and Wells Addition. The dimensions of the lots and the width of streets and alleys are as noted on plat. The initial point of said survey is corner post placed at the point of intersection of the East and West quarterline and the East eighth line of said Section 15. The Proprietors of Escott's Addition are Joseph S. Escott and Sarah A. Escott, his wife; and the Survey and plat thereof were made by H. J. Orwig, a civil engineer at their request.

In presence of
Mary Stange,
James M. Colby,
Joseph S. Escott,
Sarah A. Escott,
H. J. Orwig.
S. S.
S. S.
S. S.

State of Michigan, ss. On this 26th day of April one thousand eight hundred and eighty-two before me a Notary Public in and for said County, personally appeared Joseph S. Escott and Sarah A. Escott, his wife and H. J. Orwig, known to me to be the persons named in and who executed the above instrument, and acknowledged the same to be their free act and deed.

State of Michigan, ss. We, H. J. Orwig Civil Engineer and James M. Colby, Register of Deeds for said County, do hereby certify that we have carefully compared this duplicate map with the map of Escott's Addition this day filed for record; and that it is an exact duplicate thereof and of the whole of such map.


State of Michigan, ss. We, H. J. Orwig, Civil Engineer and James M. Colby, Register of Deeds, do hereby certify that we have carefully compared this copy of the record of the map of Escott's Addition to Big Rapids with said recorded map, and that it is a true transcript thereof and of the whole of such record.

H. J. Orwig, C. E.
James M. Colby, Reg. of Deeds.

Register Office, ss. Received and recorded in book of plats, at page this 26th day of April A.D. 1882.
James M. Colby,
Register of Deeds.

ESCOTT'S ADDITION

TO BIG RAPIDS.

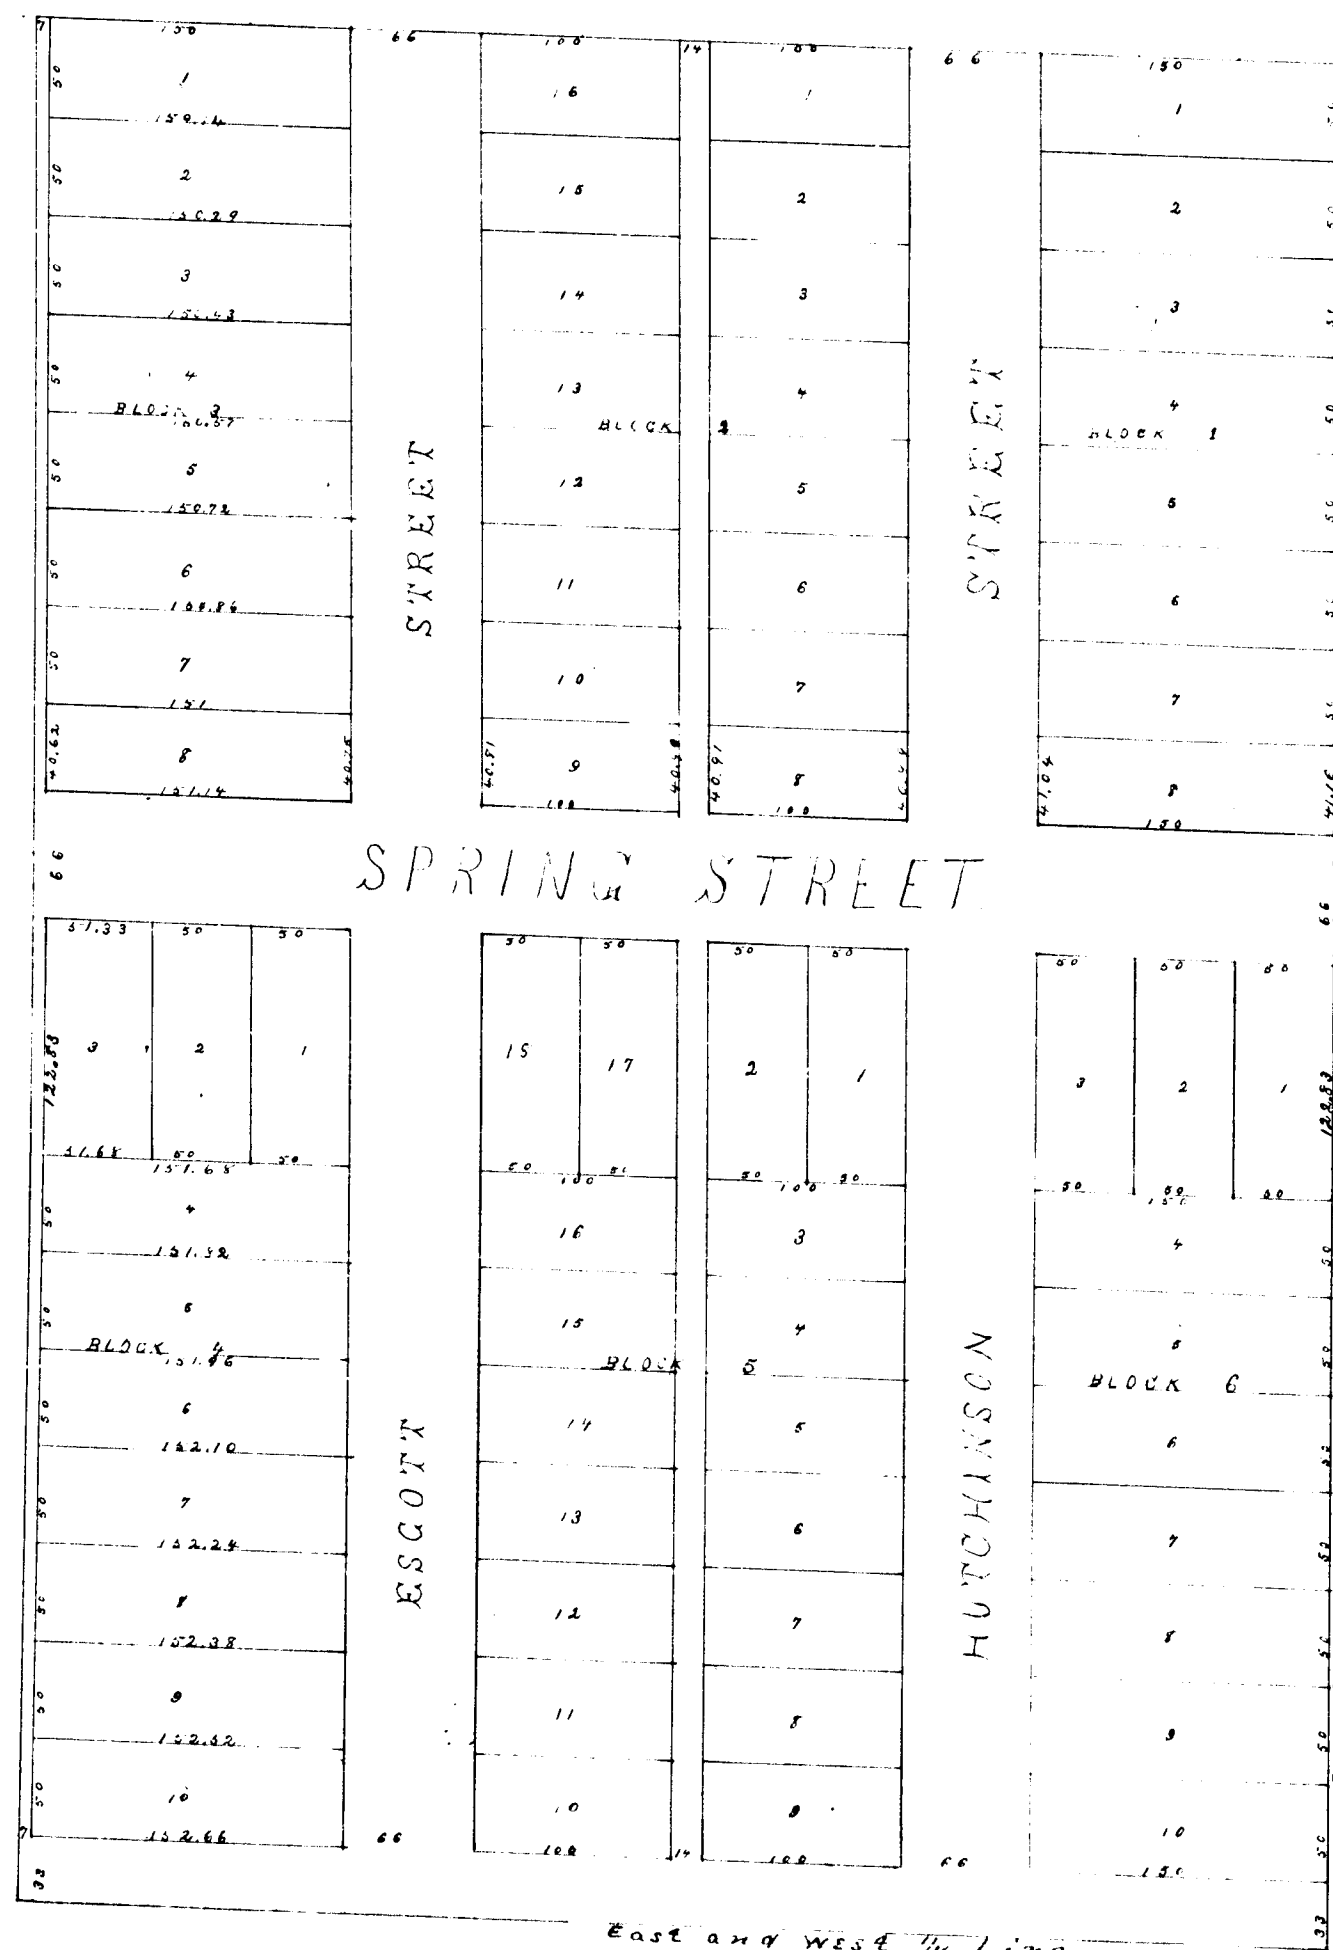

RECEIVED AND FILED
In Auditor General's Office
March 8 1882
H. J. Scott
Dep. Aud. Genl.

Escott's Addition to Big Rapids comprises the East Half of South West quarter of North East quarter of Section 15, in Township 35 North Range 10 West 1st Meridian Michigan. Except a strip of land three hundred and fifty feet (350) feet in width on the North side of said section plat and known as Denver and Sel's Addition. The dimensions of the lot and the width of streets and alleys are as noted on map. The initial plat of said survey is on record filed at the office of intersection of the East and West quarters and the East side line of said Section 15. The plat of the Escott's Addition is on file in S. Escott and Sarah U. Unger, and the survey and map thereon were made by H. J. Orwig a civil engineer at their request.

In witness whereof, we hereunto set our hands and seals this 26th day of April A.D. 1882.
J. J. Orwig,
Notary Public,
Joseph J. Escott,
Sarah U. Escott,
H. J. Orwig, S. S.

State of Michigan, ss. On this 26th day of April one thousand eight hundred and eighty-two before me a Notary Public in and for said county, personally appeared Joseph J. Escott and Sarah U. Unger, who are known to me to be the persons named in and who executed the above instrument, and acknowledged the same to be their free act and deed.
James M. Goby,
Notary Public.

State of Michigan, ss. We, H. J. Orwig civil Engineer and James M. Goby, Register of Deeds for said County, do hereby certify that we have carefully compared this duplicate map with the map of Escott's Addition this day filed for record, and that it is an exact duplicate thereof and of the whole of such map.
Apr. 26th 1882.
H. J. Orwig, C. E. S. S.
James M. Goby, - S. S.
Reg. of Deeds.

State of Michigan, ss. We, H. J. Orwig civil Engineer and James M. Goby, Register of Deeds for said County, do hereby certify that we have carefully compared this duplicate map with the map of Escott's Addition this day filed for record, and that it is an exact duplicate thereof and of the whole of such map.
Apr. 26th 1882.
H. J. Orwig, C. E. S. S.
James M. Goby, - S. S.
Reg. of Deeds.

Register of Deeds
Received and
recorded in book of plats, at page
this 26th day of April A.D. 1882.
James M. Goby,
Register of Deeds.