


RECEIVED AND FILED

In Auditor General's Office.

June 20 1882
H. R. Pratt
Dep. Aud. Genl

THE BIG RAPIDS WATER POWER IMPROVEMENT COMPANY'S ADDITION TO BIG RAPIDS.

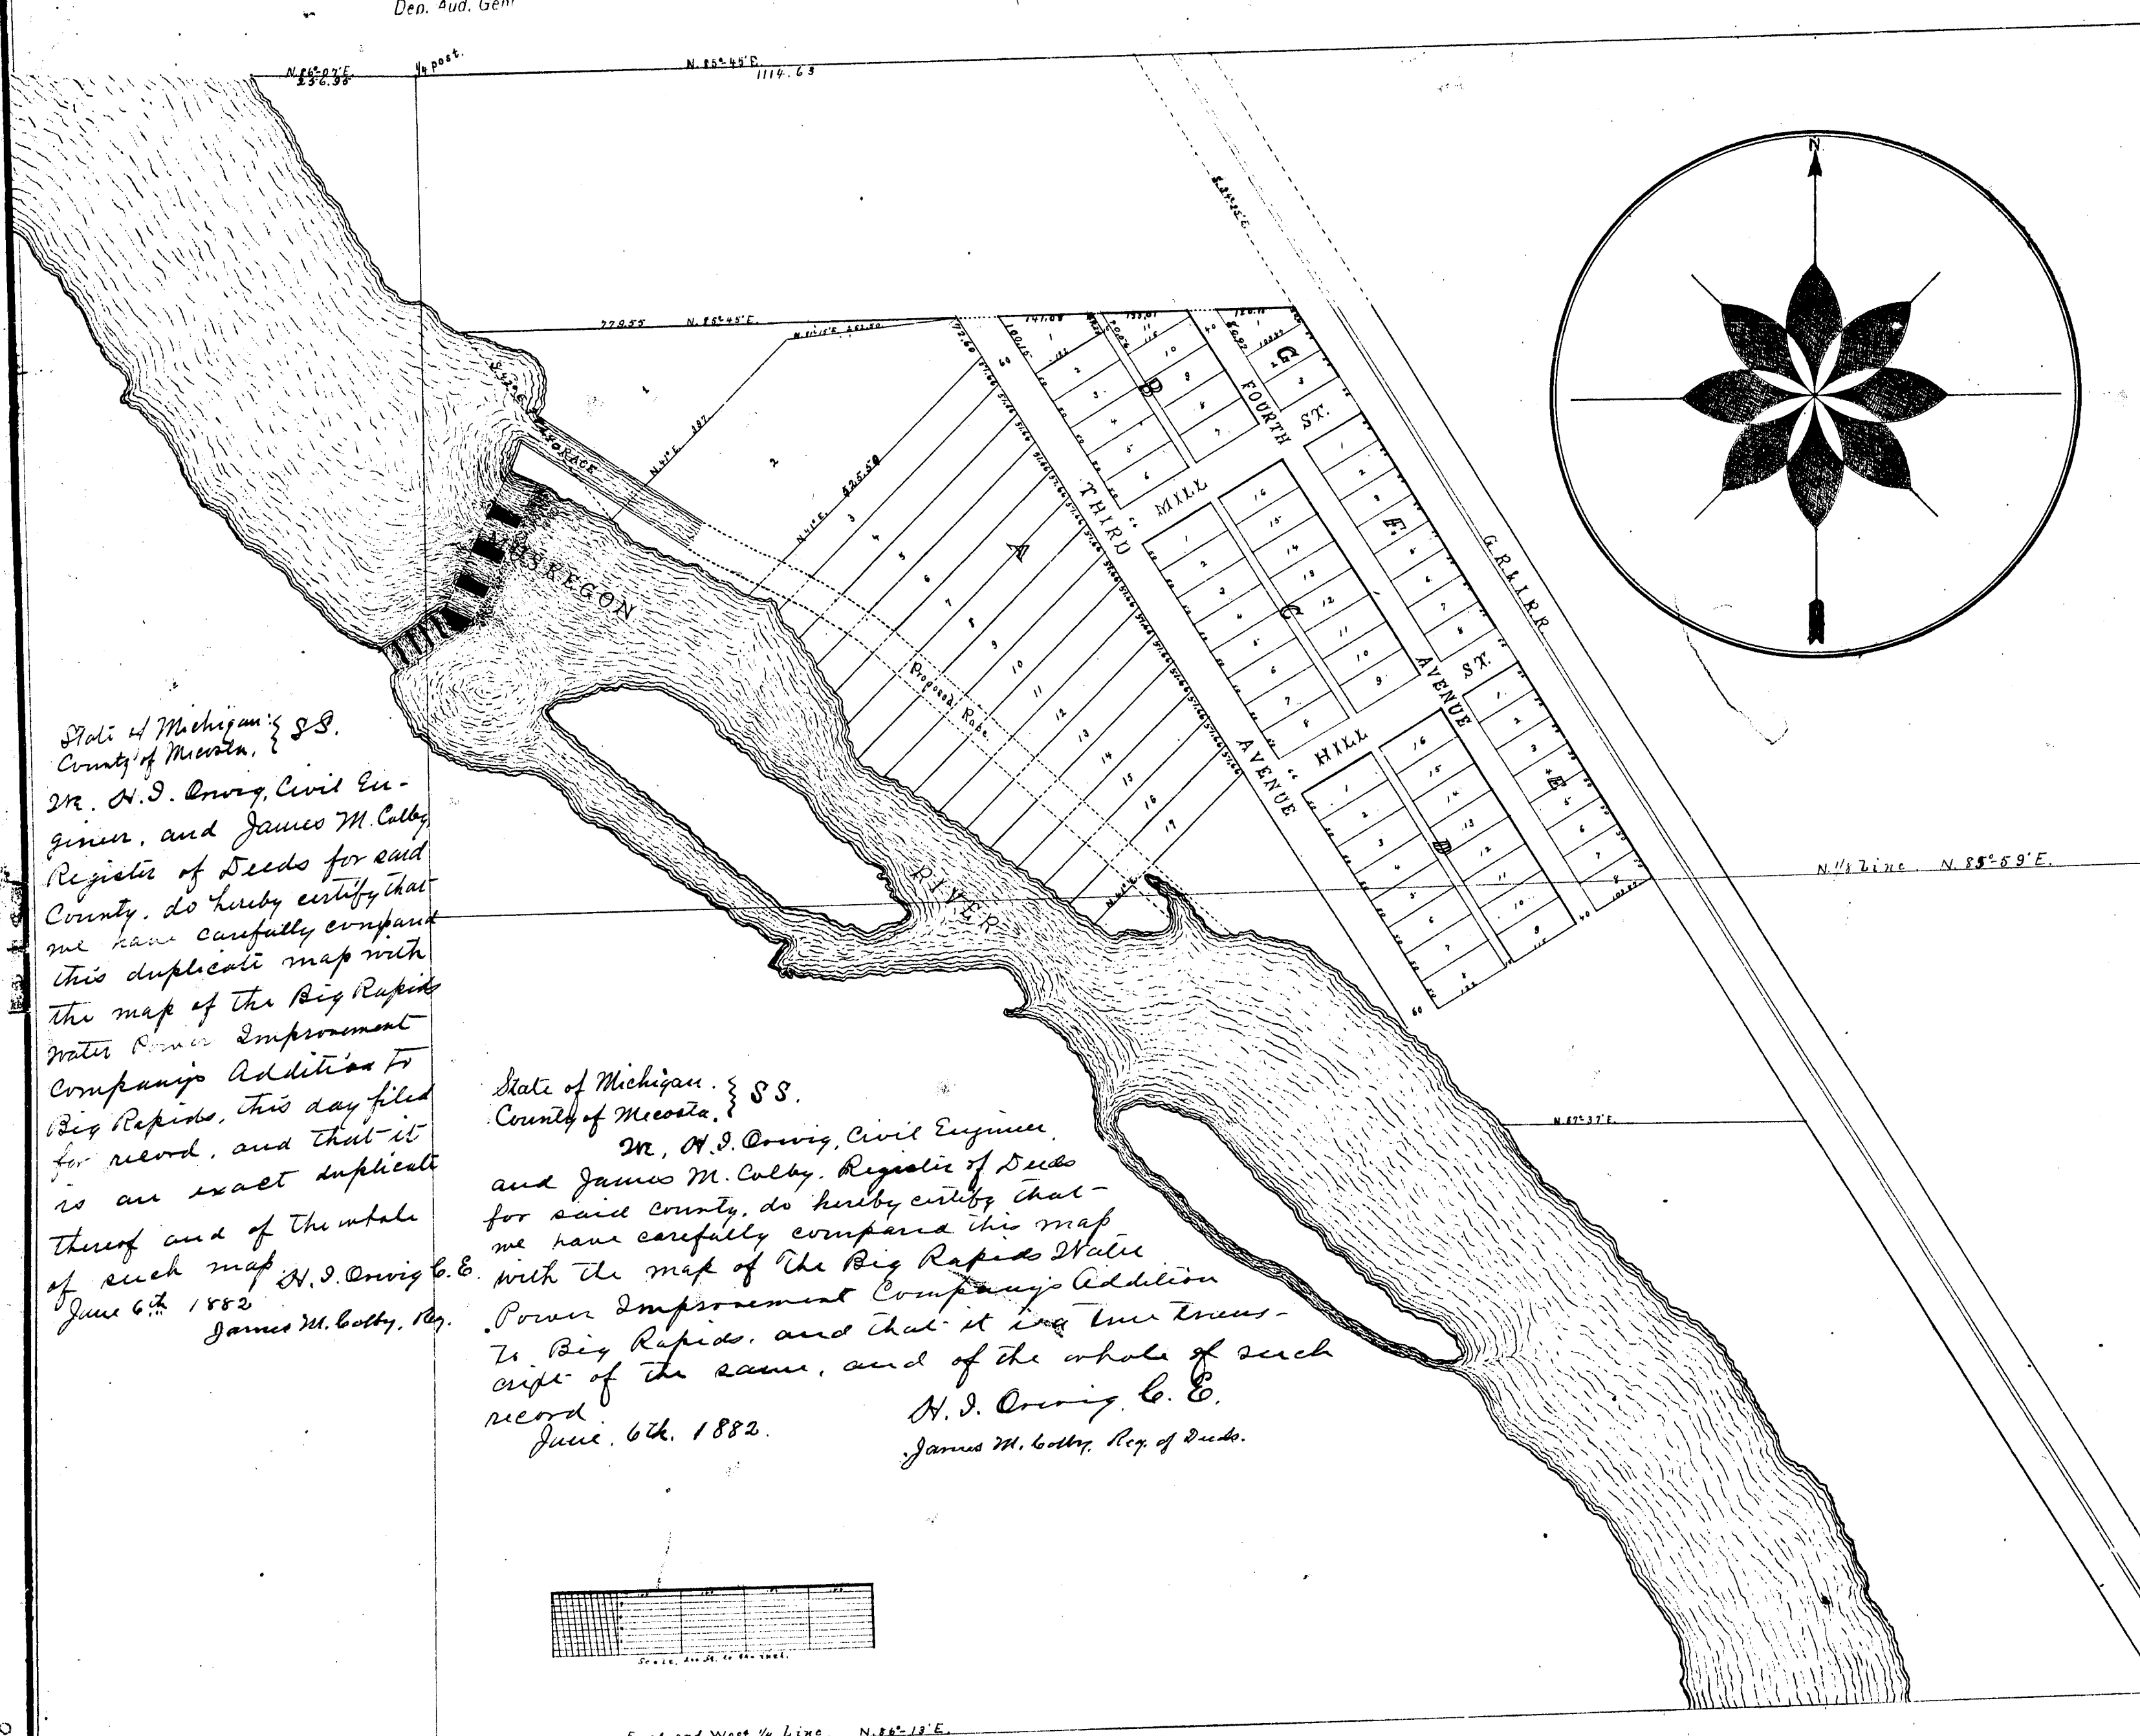

The Big Rapids Water Power Improvement Company's Addition to Big Rapids includes that portion of Fractional Lot No. (1) one in Section (14) fourteen, in township No. (15) fifteen north, range No. (10) west, meridian of Michigan, lying west of the west line of the Grand Rapids and Indiana Railroad Company's right of way, except a strip of land (400) four hundred feet wide from the north side of same; including, also, that portion of Fractional Lot No. (2) two in said section, as shown on the plat.

The initial point of the survey of said Addition is an iron post placed at the north-east corner of lot (1) one in block G, said point being on the west line of the Grand Rapids and Indiana Company's right of way, and (400) four hundred feet south of the north line of said section (14) fourteen.

Third and Fourth avenues are parallel to, and Mill and Hill streets are at right angles to the west rail of the Grand Rapids and Indiana Railroad.

Blocks A, B, C, D, E, F, and G are denoted by letters on the plat.

The dimensions of lots, width of streets and bearing of lines are designated by appropriate letters and figures on the plat.

The Big Rapids Water Power Improvement Company are the proprietors of the said Addition.

The survey and maps were made by H. I. Orwig, Civil Engineer.

In witness whereof we have hereunto set our hands and seals this 6th day of June, A. D. 1882.

Signed, sealed and delivered in presence of
William J. Colby,
James M. Colby, -

George F. Stearns, President. L.S.

Sylvester H. Gray, Secretary. L.S.

H. I. Orwig, C.E. L.S.

L.S.

STATE OF MICHIGAN, County of Mecosta, ss.

On the 6th day of June, A. D. 1882, before me, the subscriber, a Notary Public in and for said county, personally appeared George F. Stearns and Sylvester H. Gray, known to me to be the President and Secretary of the within named corporation, the Big Rapids Water Power Improvement Company, and who executed the within instrument and severally acknowledged the same to be the free act and deed of the Big Rapids Water Power Improvement Company, and the said Sylvester H. Gray being duly sworn did depose and say that he is the Secretary of said corporation; that the seal affixed to the foregoing instrument is the corporate seal of said Company, and was hereto affixed by order of the Board of Directors of said Company; that George F. Stearns is the President of said Corporation and signed the said instrument, as likewise did this deponent as Secretary, by virtue of a like order of said Board of Directors.

James M. Colby,

Notary Public.

State of Michigan, ss.
County of Mecosta.

On this 6th day of June, A.D. 1882, before me a Notary Public in and for said County, personally appeared H. I. Orwig, the Civil Engineer who made the map or plat of the Big Rapids Water Power Improvement Company's Addition to Big Rapids, and acknowledged the same to be his free act and deed.

James M. Colby, Notary Public.

Register's Office, Mecosta County, ss.

Filed for record June 6, 1882, at 10 A.M.
in Book of Plats,


James M. Colby,
Reg.

State of Michigan, ss.
County of Mecosta.

W. H. D. Orwig, Civil Engineer, and James M. Colby, Register of Deeds for said County, do hereby certify that we have carefully compared this duplicate map with the map of the Big Rapids Water Power Improvement Company's Addition to Big Rapids, this day filed for record, and that it is an exact duplicate thereof and of the whole of such map. H. I. Orwig, C.E.
June 6th 1882
James M. Colby, Reg.

State of Michigan, ss.
County of Mecosta.

W. H. D. Orwig, Civil Engineer, and James M. Colby, Register of Deeds for said County, do hereby certify that we have carefully compared this map with the map of the Big Rapids Water Power Improvement Company's Addition to Big Rapids, and that it is a true transcript of the same, and of the whole of such record.
H. I. Orwig, C.E.
June 6th 1882.
James M. Colby, Reg. of Deeds.

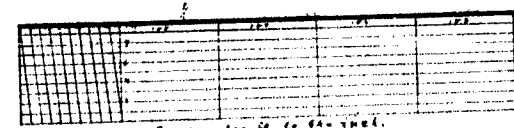

East and West 1/4 Line. N. 88° 13' E.

Surveyed and Filed


and the General's Office

June 30 1882

H. I. Orwig

Civil Engineer

THE BIG RAPIDS WATER POWER IMPROVEMENT COMPANY'S ADDITION TO BIG RAPIDS.

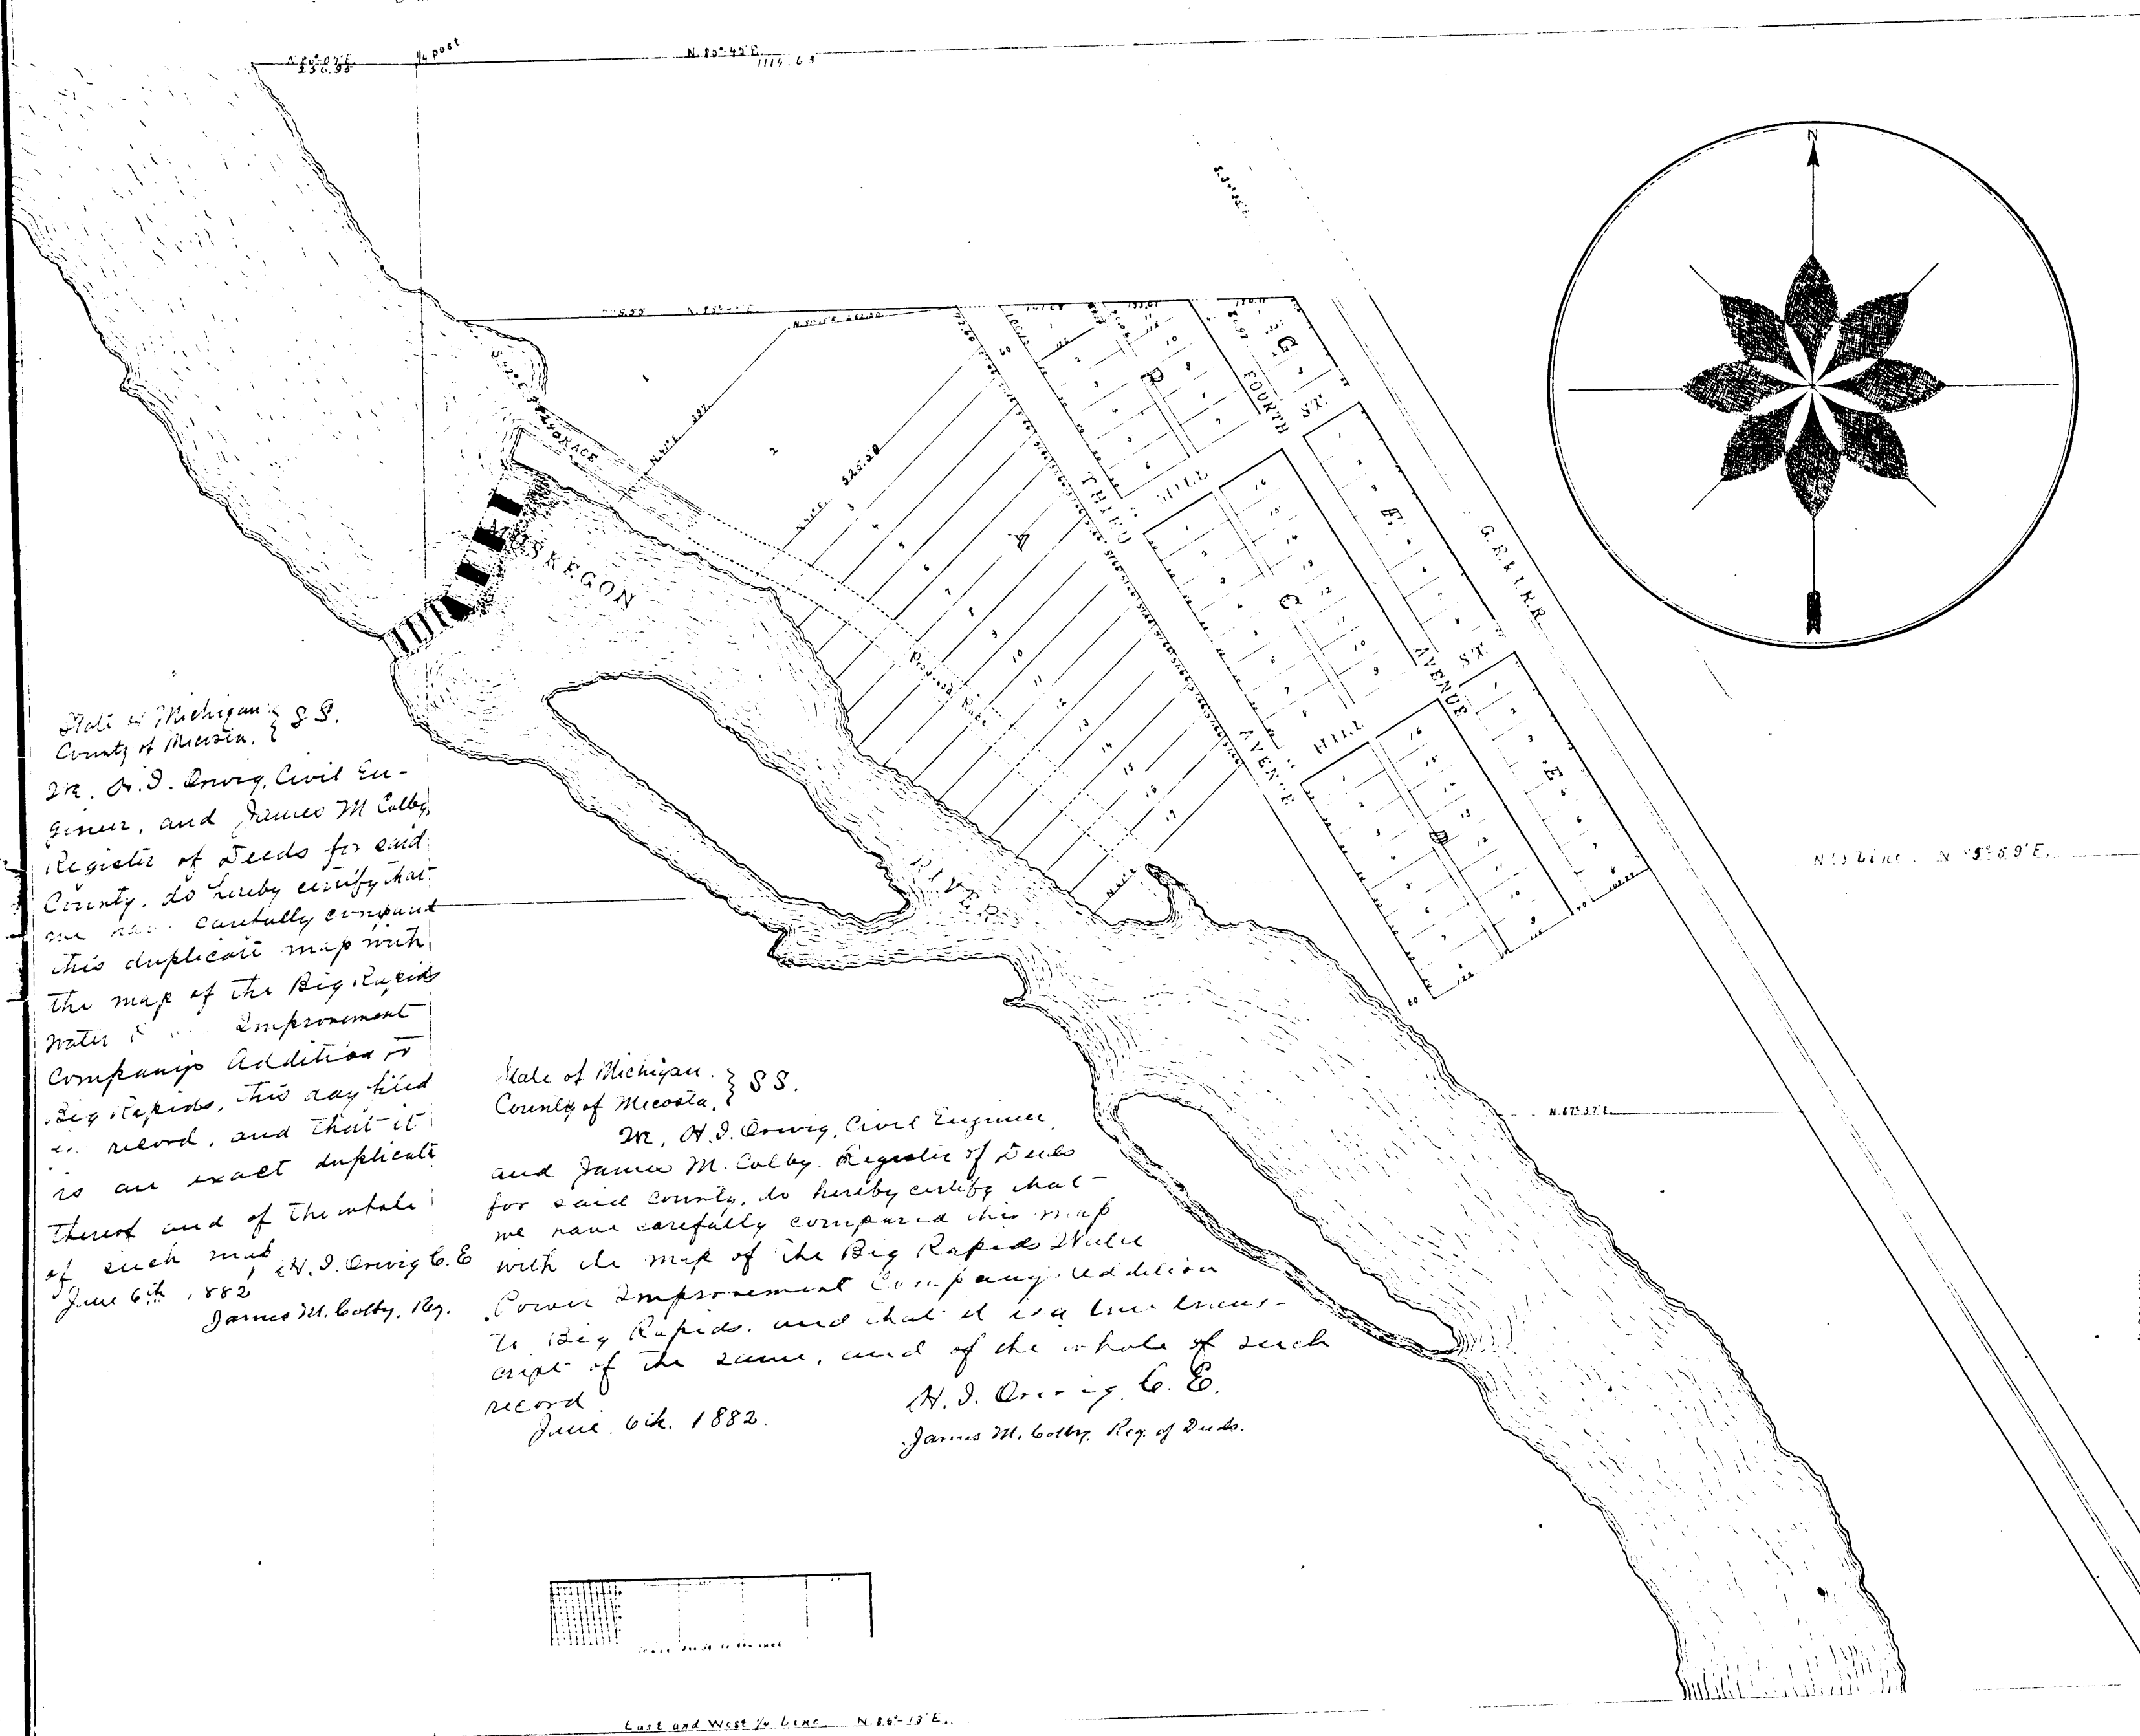

The Big Rapids Water Power Improvement Company's Addition to Big Rapids includes that portion of Fractional Lot No. (1) one in Section (14) fourteen, in township No. (15) fifteen north, range No. (10) west, meridian of Michigan, lying west of the west line of the Grand Rapids and Indiana Railroad Company's right of way, except a strip of land (400) four hundred feet wide from the north side of same; including, also, that portion of Fractional Lot No. (2) two in said section, as shown on the plat.

The initial point of the survey of said Addition is an iron post placed at the north-east corner of lot (1) one in block G, said point being on the west line of the Grand Rapids and Indiana Company's right of way, and (400) four hundred feet south of the north line of said section (14) fourteen.

Third and Fourth avenues are parallel to, and Mill and Hill streets are at right angles to the west rail of the Grand Rapids and Indiana Railroad.

Blocks A, B, C, D, E, F, and G are denoted by letters on the plat. The dimensions of lots, width of streets and bearing of lines are designated by appropriate letters and figures on the plat.

The Big Rapids Water Power Improvement Company are the proprietors of the said Addition.

The survey and maps were made by H. I. Orwig, Civil Engineer. In witness whereof we have hereunto set our hands and seals this 6th day of June, A. D. 1882.

Signed, sealed and delivered in presence of
Witnesses J. L. Lundy, —
James M. Colby, —
George F. Stearns, President L.S.
Sylvester H. Gray, Secretary L.S.
H. I. Orwig, C.E. L.S.

State of Michigan, } S.S.
County of Mecosta, }
I, H. I. Orwig, Civil Engineer, and James M. Colby, Register of Deeds for said County, do hereby certify that we have carefully compared this duplicate map with the map of the Big Rapids Water Power Improvement Company's Addition to Big Rapids, this day filed in record, and that it is an exact duplicate thereof and of the whole of such map, H. I. Orwig C.E.
June 6th, 1882
James M. Colby, Reg.

State of Michigan, } S.S.
County of Mecosta, }
I, H. I. Orwig, Civil Engineer, and James M. Colby, Register of Deeds for said County, do hereby certify that we have carefully compared this map with the map of the Big Rapids Water Power Improvement Company's Addition to Big Rapids, and that it is a true and correct copy of the same, and of the whole of such record, H. I. Orwig, C.E.
June 6th, 1882
James M. Colby, Reg. of Deeds.

STATE OF MICHIGAN, County of Mecosta, ss.
On the 6th day of June, A. D. 1882, before me, the subscriber, a Notary Public in and for said county, personally appeared George F. Stearns and Sylvester H. Gray, known to me to be the President and Secretary of the within named corporation, the Big Rapids Water Power Improvement Company, and who executed the within instrument and severally acknowledged the same to be the free act and deed of the Big Rapids Water Power Improvement Company, and the said Sylvester H. Gray being duly sworn did depose and say that he is the Secretary of said corporation; that the seal affixed to the foregoing instrument is the corporate seal of said Company, and was hereto affixed by order of the Board of Directors of said Company; that George F. Stearns is the President of said Corporation and signed the said instrument, as likewise did this deponent as Secretary, by virtue of a like order of said Board of Directors.

James M. Colby
Notary Public.

State of Michigan, } S.S.
County of Mecosta, }
I, H. I. Orwig, Civil Engineer, and James M. Colby, Register of Deeds for said County, do hereby certify that we have carefully compared this duplicate map with the map of the Big Rapids Water Power Improvement Company's Addition to Big Rapids, and that it is an exact duplicate thereof and of the whole of such map, H. I. Orwig C.E.
June 6th, 1882
James M. Colby, Reg.