

Barstow's Addition TO BIG RAPIDS.

RECEIVED AND FILED

In Auditor General's Office

Sept 13 1882

H. R. Pratt
Dep. Aud. Genl.

Barstow's Addition to Big Rapids

Comprises all that part of the south-east quarter of the north-east quarter of section ten in township fifteen north, of range ten west, lying west of Rose ave., of Rose' Addition, south of Pere Marquette street, and north of Blocks three and six, of Rose' Second Addition to Big Rapids. The owners of said addition are Sumner Barstow and wife; and the maker of the plat thereof is James M. Colby.

In witness whereof we set our hands and seals this 25th day of Aug, 1882.

Sumner Barstow.

Sarah E. Barstow.

James M. Colby.

Signed, sealed and delivered
in presence of

Ella Cott.

Chas H. Crane.

STATE OF MICHIGAN, } ss.
COUNTY OF MEOOSTA.

On this 25th day of Aug, A. D. 1882, before me, a Notary Public for said county, personally came Sumner Barstow and his wife, and James M. Colby, known to me to be the persons named in and who executed the above instrument, and acknowledged the same to be their free act and deed.

Milton J. Colby.
Notary Public.

STATE OF MICHIGAN, } ss.
COUNTY OF MEOOSTA.

We, *Milton J. Colby*, Deputy Register of Deeds of said county, and James M. Colby, the person who made the plat of Barstow's Addition to Big Rapids, do hereby certify that we have carefully compared this plat with the same, and that it is an exact duplicate thereof, and of the whole of such map.

Witness our hands this 25th day of Aug, 1882.

Milton J. Colby, Deputy Reg. of Deeds.

James M. Colby,
maker of plat.

STATE OF MICHIGAN, } ss.
COUNTY OF MEOOSTA.

We, *Milton J. Colby*, Deputy Register of Deeds, and James M. Colby, the person who made the plat of Barstow's Addition to Big Rapids, do hereby certify that we have carefully compared this plat with the record thereof, and that it is a true transcript therefrom, and of the whole of such record.

Witness our hands this 25th day of Aug, 1882.


Milton J. Colby, Deputy Reg. of Deeds.

James M. Colby,
maker of plat.

Registers Office for
Meoosta County

Received in record and
recorded in Book of Plats
this 25th day of Aug. 1882.

James M. Colby,
Register of Deeds.

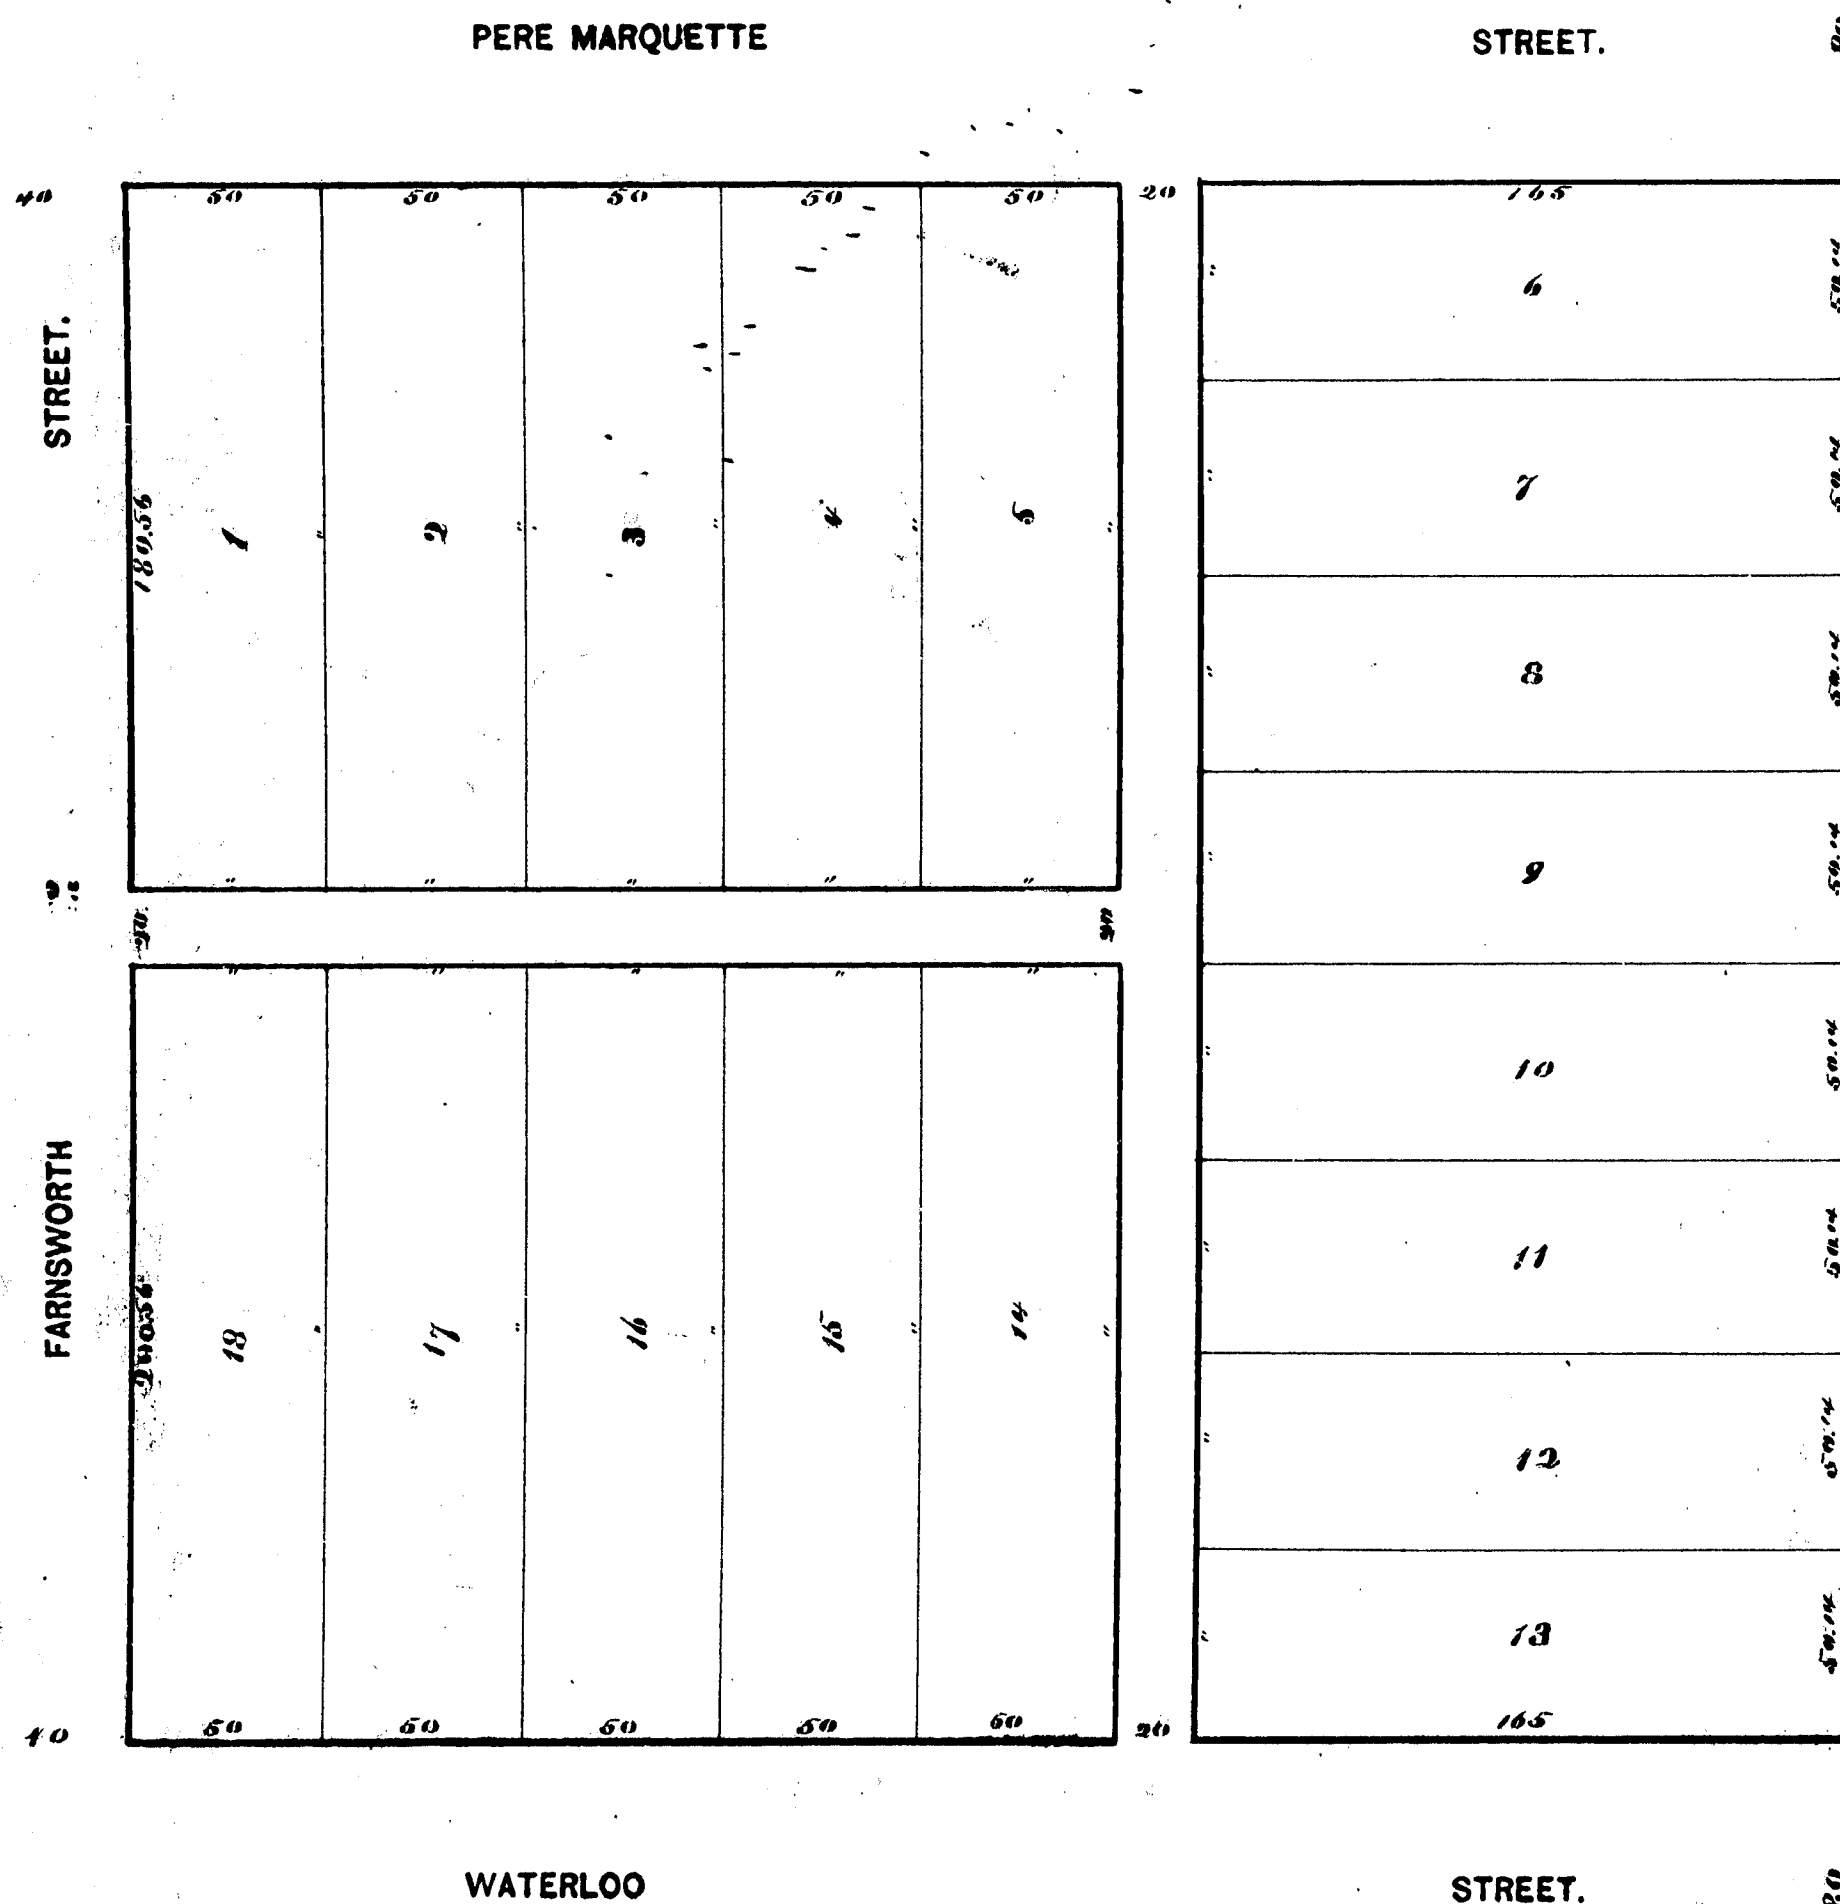

13709

Barstow's Addition TO BIG RAPIDS.

Sept 13 82
H. H. Pelt

Barstow's Addition to Big Rapids

Comprises all that part of the south-east quarter of the north-east quarter of section ten in township fifteen north, of range ten west, lying west of Rose ave., of Ross' Addition, south of Pere Marquette street, and north of Blocks three and six, of Ross' Second Addition to Big Rapids. The owners of said addition are Sumner Barstow and wife; and the maker of the plat thereof is James M. Colby.

In witness whereof we set our hands and seals this 25th day of Aug, 1882.

Sumner Barstow
Sarah E. Barstow
James M. Colby

Signed, sealed and delivered
in presence of

Ella Cobb
Chas H. Crane

STATE OF MICHIGAN, } ss.
COUNTY OF MECOSTA, }

On this 25th day of Aug, A. D. 1882, before me, a Notary Public for said county, personally came Sumner Barstow and his wife, and James M. Colby, known to me to be the persons named in and who executed the above instrument, and acknowledged the same to be their free act and deed.

Milton J. Colby
Notary Public.

STATE OF MICHIGAN, } ss.
COUNTY OF MECOSTA, }

We, Milton J. Colby
Deputy Register of Deeds of said county, and James M. Colby, the person who made the plat of Barstow's Addition to Big Rapids, do hereby certify that we have carefully compared this plat with the same, and that it is an exact duplicate thereof, and of the whole of such map.

Witness our hands this 25th day of Aug, 1882.

Milton J. Colby, Deputy Reg. of Deeds
James M. Colby
maker of plat.

STATE OF MICHIGAN, } ss.
COUNTY OF MECOSTA, }

We, Milton J. Colby
Deputy Register of Deeds, and James M. Colby, the person who made the plat of Barstow's Addition to Big Rapids, do hereby certify that we have carefully compared this plat with the record thereof, and that it is a true transcript therefrom, and of the whole of such record.

Witness our hands this 25th day of Aug, 1882.

Milton J. Colby, Deputy Reg. of Deeds
James M. Colby
maker of Plat.

Registers of Deeds
Mecosta County

Received for record and
recording in Book of Deeds
this 25th day of Aug, 1882.

James M. Colby
Register of Deeds.

PERE MARQUETTE STREET.

STREET.

FARNSWORTH

WATERLOO

STREET.

AVENUE.

ROSE

Scale 1 in 60.

13709

1168