
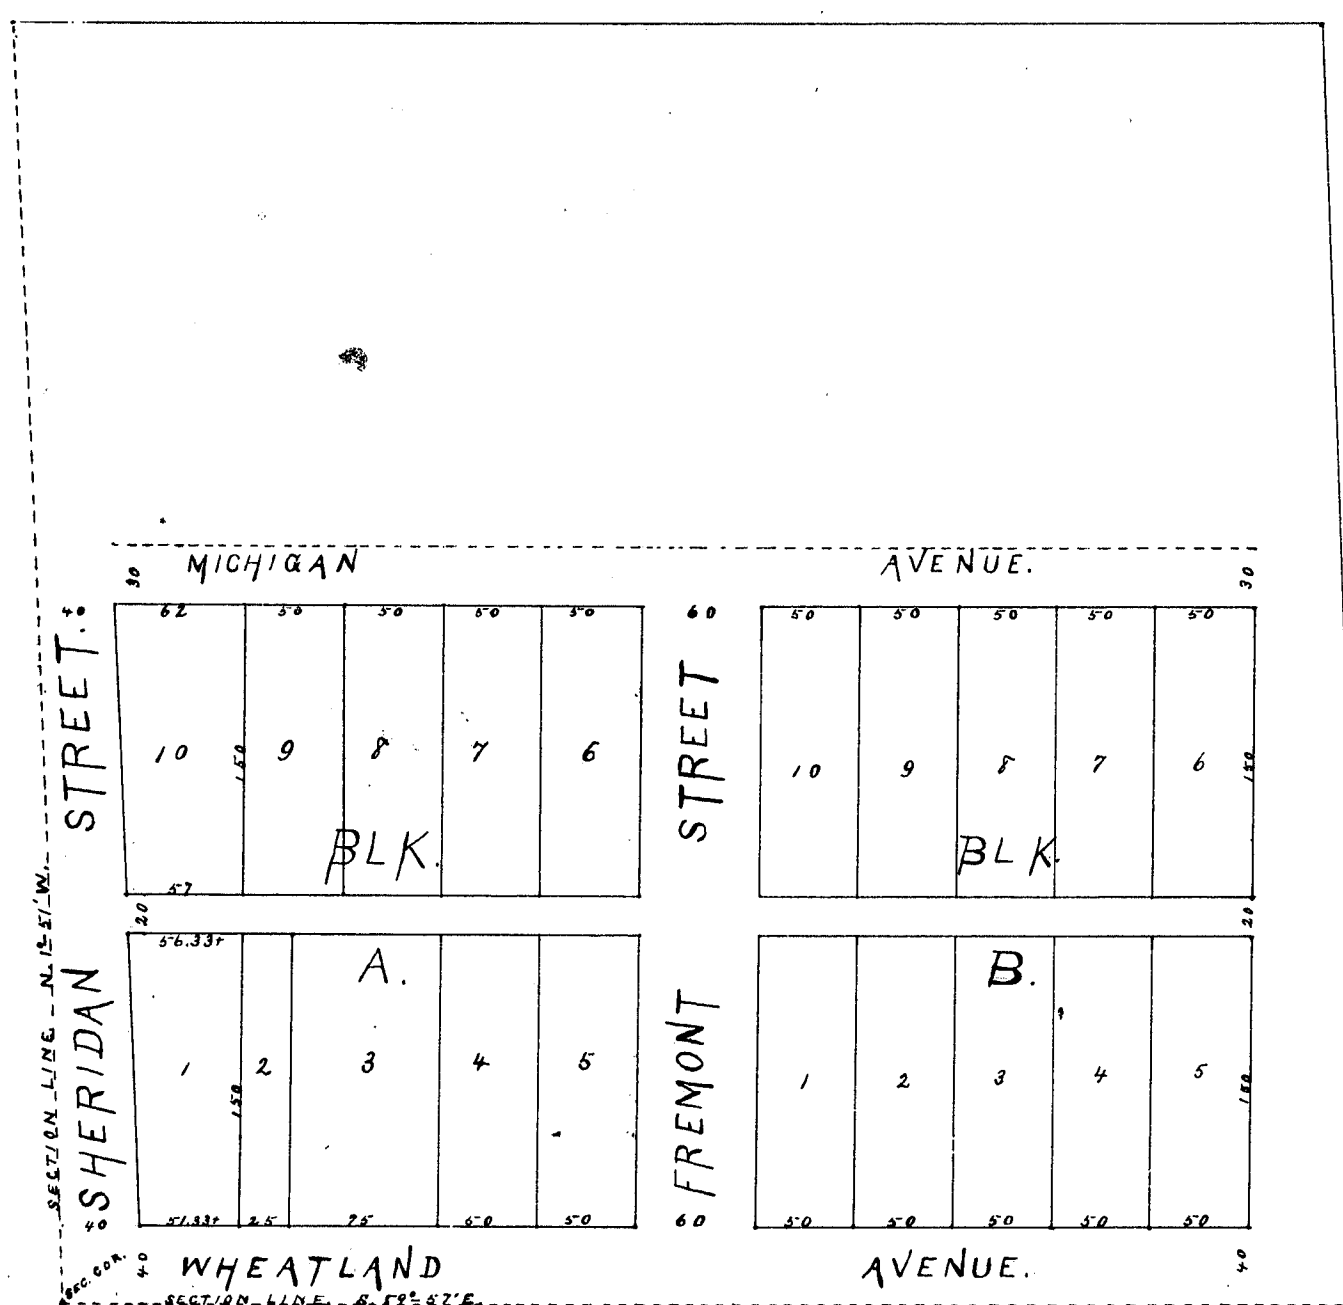



And. Gen.

RECEIVED AND FILED
in Auditor General's Office,
Dec 7 1882
H. R. P. [Signature]
Dep. Aud. Genl.

AMON'S ADDITION TO THE Village of Remus.

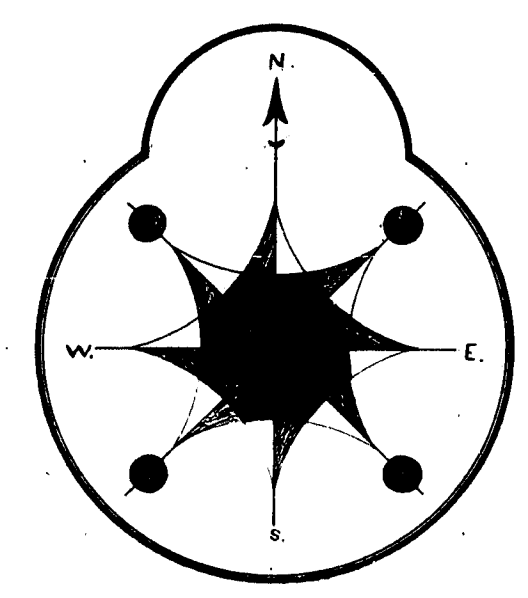

Register's Office
Received for record this
4th day of Nov. A.D. 1882
at 11:50 o'clock A.M. & re-
corded in book of plats at
page 56.
James M. Colby, Register.

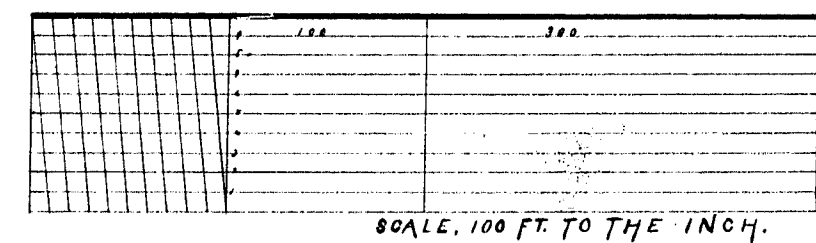

SCALE, 100 FT. TO THE INCH.

Amon's Addition to the Village of Remus, consists of that part of the North-West 1/4 of the North-West 1/4 of the North-West 1/4 of Section Fifteen (15) in Township No. Fourteen (14) North, Range No. Seven (7) West, Meridian of Michigan, that is bounded and described as follows: Beginning at the corner of Sections 15, 16, 21, & 22. Thence, South, 89° 57' East, along the South line of Section Fifteen, a distance of 600 feet. Thence, North, 0° 03' East, 390 feet. Thence, North, 89° 57' West, 612 feet, to West line of Section Fifteen. Thence, South, 12° 51' East, along the West line of Section Fifteen, to place of beginning. The dimensions of lots, with width of streets and alley, are represented on the plat by the appropriate figures. The bearings of all lines noted are calculated from the Magnetic Meridian, and were taken on October, 19, 1882 at 10 o'clock A.M. This plat is constructed on a scale of 100 feet to the inch. The proprietor of the aforesaid addition is Aaron Amon. The survey and plat were made by H. J. Orwig, a Civil Engineer. In witness whereof, we have hereunto set our hands, and seals this 4th day of Nov. A.D. 1882.
Signed, sealed, and delivered
in presence of
Hattie Jones
Milton J. Colby.

State of Michigan } ss.
County of Mecosta. }
On this 4th day of Nov. - A.D. 1882,
before me, a Notary Public in and for said county, personally appeared Aaron Amon, and H. J. Orwig, known to me to be the persons who executed the foregoing instrument, and each acknowledged the same to be his free act and deed.
Milton J. Colby,
Notary Public.

State of Michigan } ss.
County of Mecosta. }
We, James M. Colby, Register of Deeds for said county, and H. J. Orwig, the Civil Engineer who made the plat of Amon's Addition to the Village of Remus, do hereby certify that we have carefully compared this duplicate plat with the original plat of Amon's Addition to the Village of Remus, and that it is an exact duplicate thereof, and of the whole of the same. Dated, Big Rapids, Mich. Nov. 4th A.D. 1882.
James M. Colby, Register of Deeds.
H. J. Orwig, Civil Engineer.
State of Michigan } ss.
County of Mecosta. }
We, James M. Colby, Register of Deeds for said county, and H. J. Orwig, the Civil Engineer who made the plat of Amon's Addition to the Village of Remus, do hereby certify that we have carefully compared this plat with the record of the said Addition on file in the Register's Office, and that it is a true transcript therefrom and of the whole of such record. Dated, Big Rapids, Mich. Nov. 4th A.D. 1882.
James M. Colby, Register of Deeds.
H. J. Orwig, Civil Engineer.



13711

RECORDED AND FILED


Dec 7 82

H. P. R. H.
Aud. Genl

AMON'S ADDITION TO THE Village of Remus.

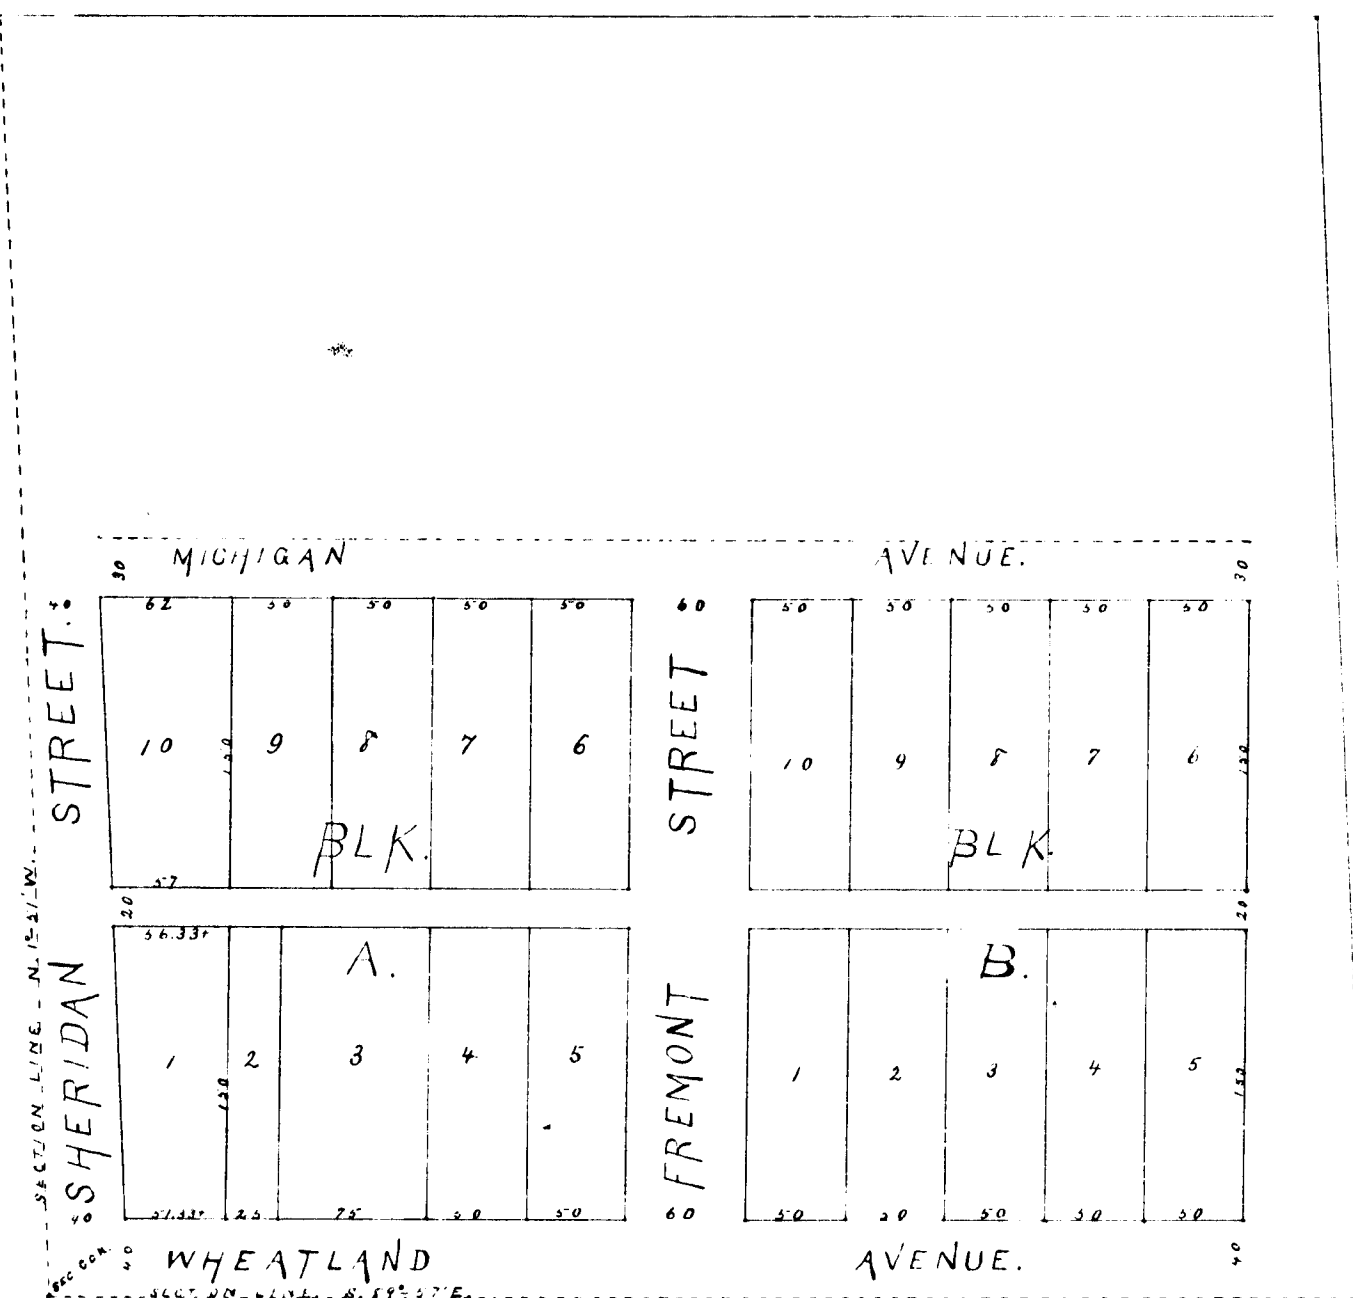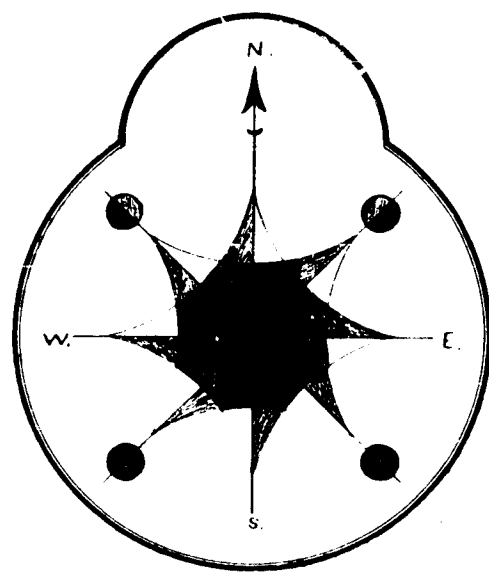

Register's Office
Michigan County
Received for record this
4th day of Nov. A.D. 1882
at 11.30 o'clock A.M. & re-
corded in book of plat at
page 56.
James M. Colby, Register.

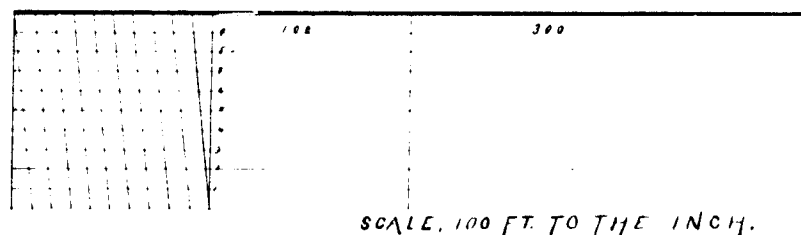

SCALE, 100 FT. TO THE INCH.

Amon's Addition to the Village of Remus, consists of that part of the South-West 1/4 of the South-West 1/4 of the South-West 1/4 of section fifteen (15) in Township No. Fourteen (14) North Range No. Seven (7) West, Meridian of Michigan, that is bounded and described as follows: Beginning at the corner of Section 15, 16, 21, & 22 thence South, 89° 57' East, along the South line of Section fifteen, a distance of 600 feet, thence North, 0° 03' East, 390 feet, thence North, 89° 07' West 612 feet, to West line of Section fifteen.

Thence South, 12° 51' East, along the West line of Section fifteen, to place of beginning. The dimensions of lots, with width of streets, and all other particulars are represented on the plat by the appropriate figures. The bearings of all lines noted are calculated from the True Meridian, and were taken in October, 19, 1882 at 10 o'clock A.M.

This plat is constructed on a scale of 100 feet to the inch. The proprietor of the aforesaid addition is Aaron Amon. The survey and plat were made by H. J. Ennis, a Civil Engineer. In witness whereof, we have hereunto set our hands, and seals, this 4th day of Nov. A.D. 1882.

Signed, sealed and delivered in presence of
Hattie Jones
Milton J. Colby.

H. J. Ennis, C.E. L.S.

State of Michigan, ss.
County of Macomb.
On this 4th day of Nov. - A.D. 1882, before me, a Notary Public in and for said county, personally appeared Aaron Amon and H. J. Ennis, known to me to be the persons who executed the foregoing instrument, and acknowledged the same to be his free act and deed.

Milton J. Colby, Notary Public.

State of Michigan, ss.
County of Macomb.
I, James M. Colby, Register of Deeds for said county, and H. J. Ennis, the Civil Engineer who made the plat of Amon's Addition to the Village of Remus, do hereby certify that we have carefully compared this duplicate plat with the original plat of Amon's Addition to the Village of Remus, and that it is an exact duplicate thereof, and of the whole of the same said plat, Big Rapids, Mich. James M. Colby, Register of Deeds, Nov. 4th A.D. 1882. H. J. Ennis, Civil Engineer.

State of Michigan, ss.
County of Macomb.
I, James M. Colby, Register of Deeds for said county, and H. J. Ennis, the Civil Engineer who made the plat of Amon's Addition to the Village of Remus, do hereby certify that we have carefully compared this plat with the record of the said addition in file in the Register's Office and that it is a true transcript thereof and of the whole of such record. James M. Colby, Register of Deeds, Big Rapids, Mich. H. J. Ennis, Civil Engineer, Nov. 4th A.D. 1882.