


Dep. Aud. Genl.

 

Daniel W. Stewart
Register of Deeds

Auditor General.

1256

1,3712



Admiral General

SWISHER'S ADDITION

RECEIVED AND FILED

March 6 1883
H. J. Frost
Dep. Aud. Genl.

TO THE VILLAGE OF REMUS

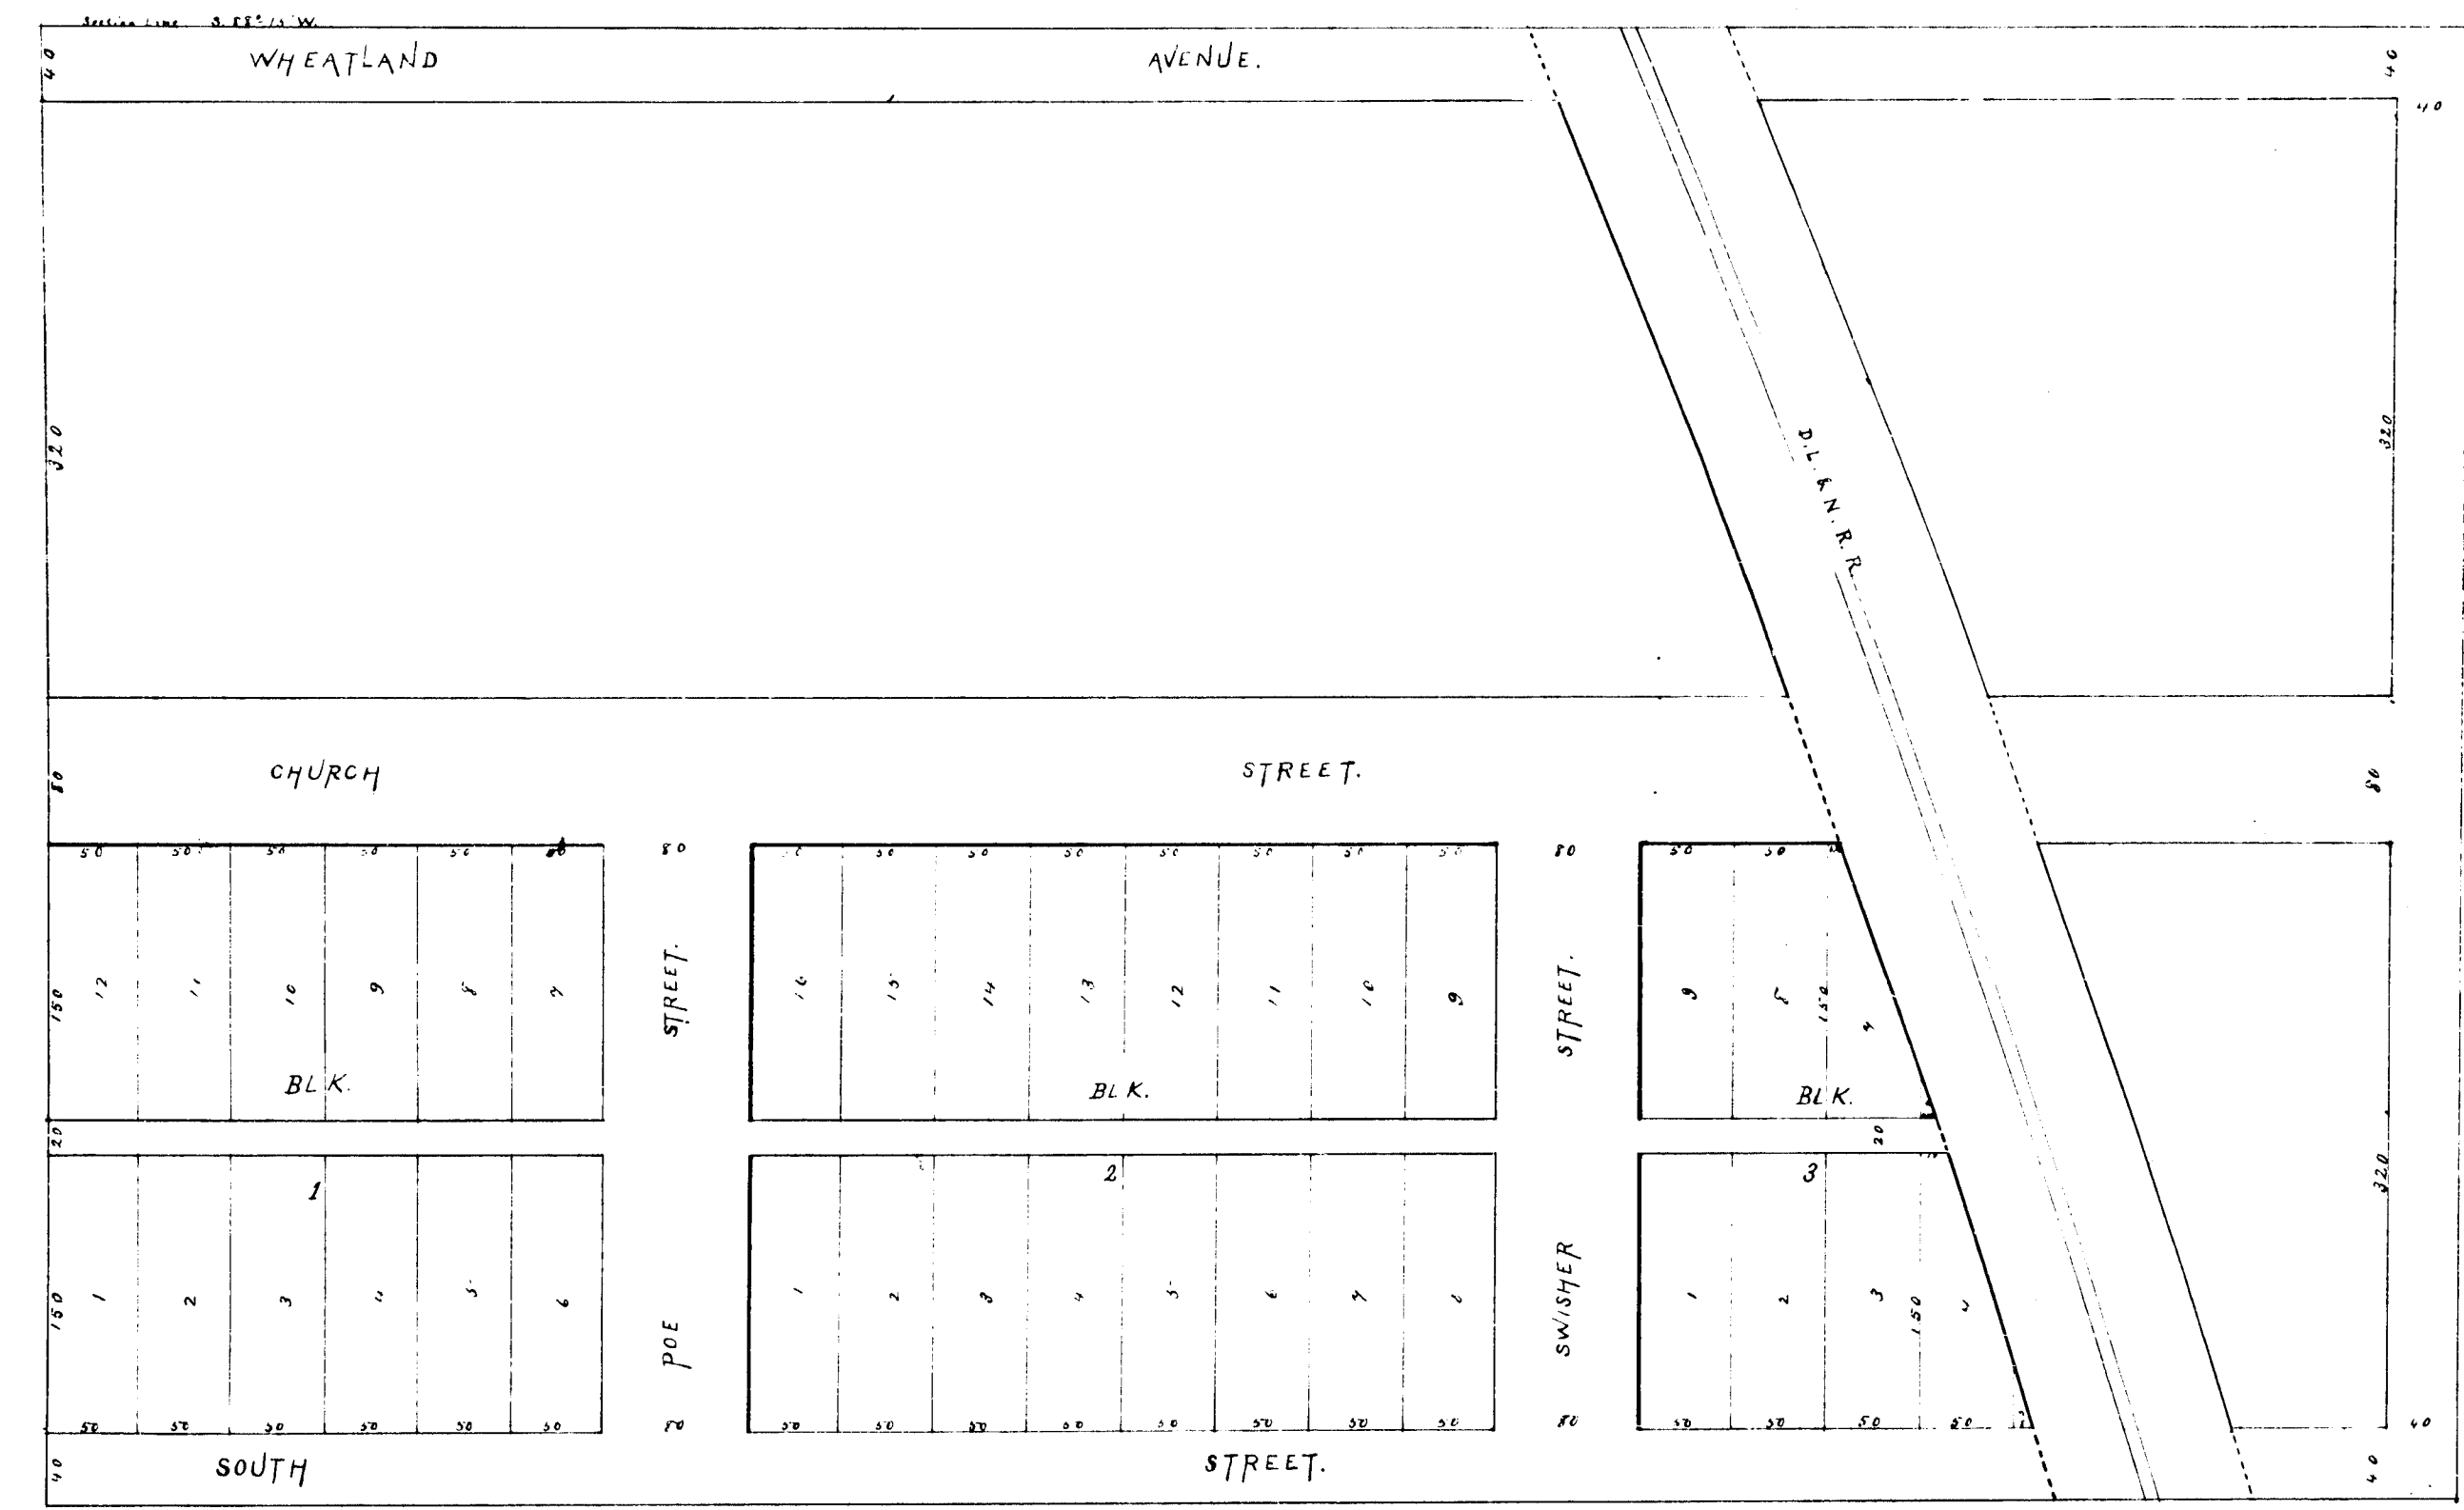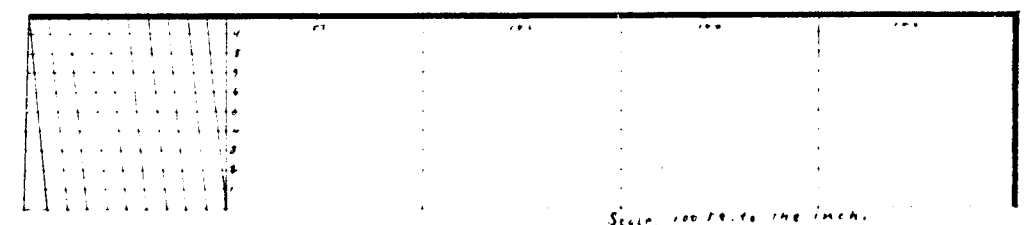

Swisher's Addition to the Village of Remus, consists of that portion of the North-East 1/4 of the North-East 1/4 of Section Twenty-Two (22), Township 14 North Range 7 West, Meridian of Michigan, that is conveyed and described as follows: Beginning 360 feet North-East corner of section 21. Thence, West, parallel with the North line of said section 1800 feet, thence South 440 feet, thence East 1800 feet, thence North 440 feet section line to place of beginning. Excepting that portion which lies north of the South line of Church Street and East of the Detroit River, and Northern Railroad. The Blocks, Lots, and distances, are shown on the plat by the proper figures. This Map is constructed on a scale of 100 feet to the inch. The proprietors are Nathan Swisher, and Esther his wife. The Map was made by H. J. Frost, a Civil Engineer, the witness whereof we have hereunto set our hands and seals this 6th day of January A.D. 1883. Witness my hand and seal of office this 6th day of January A.D. 1883. State of Michigan, ss. County of Mecosta, ss. William A. Laid, Notary Public.

State of Michigan, ss. County of Mecosta, ss. This is to certify, that H. J. Frost, a Civil Engineer, and H. J. Frost, a Civil Engineer, who made the map of Swisher's Addition to the Village of Remus, have carefully compared this duplicate map with the original map of said Addition, and that it is an exact duplicate thereof, and of the whole of the same. Big Rapids Mich. Jan. 6, 1883. Daniel W. Stewart, Register of Deeds, H. J. Frost, Civil Engineer.

State of Michigan, ss. County of Mecosta, ss. This is to certify that Mr. Daniel W. Stewart, Register of Deeds for said County, and H. J. Frost, the Civil Engineer, who made the map of Swisher's Addition to the Village of Remus, have carefully compared this map with the map of said Addition as filed in this office and that it is a true transcript thereof, and of the whole of such record. Big Rapids Mich. Jan. 6, 1883.

Daniel W. Stewart, Register of Deeds, H. J. Frost, Civil Engineer. Registered for record this 6th day of January at 10 o'clock AM and recorded in Book of Plats. Daniel W. Stewart, Register of Deeds.

1356

13712