


Barstow's Second Addition to Big Rapids.

RECEIVED AND FILED

In Auditor General's Office,

May 2 1883

H. R. D. Stewart
Dep. Aud. Genl.

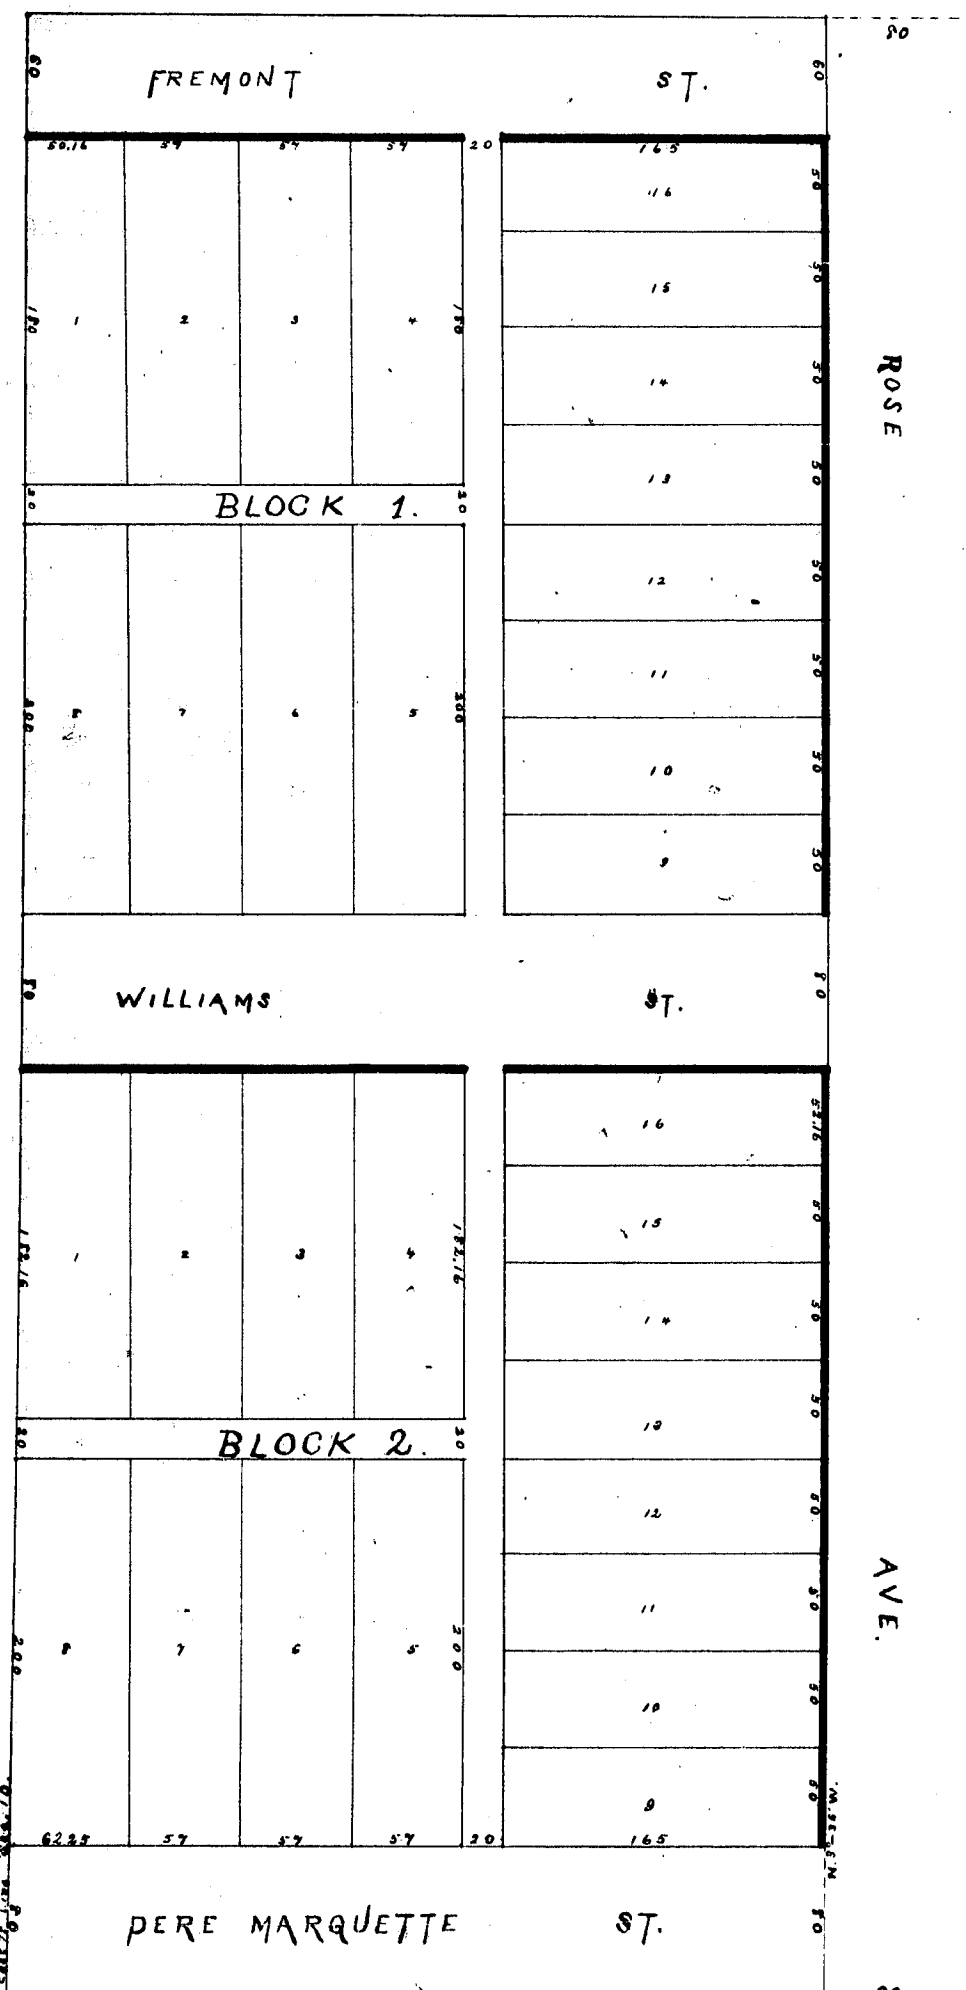

Barstow's Second Addition to Big Rapids consists of that portion of the North-East 1/4 of Section Ten (10) Township 18 North, Range 70 West Mer. Mich., that is bounded and described as follows: Beginning at a point where the North line of Pere Marquette Street of Road Addition is produced and extended westerly into the East 1/8 line of Section 10, thence East along said produced North line of Pere Marquette Street 418.25 feet to the West line of Rose Avenue, thence North along the West line of Rose Avenue 942.16 feet; thence West parallel with the North line of Pere Marquette Street 406.16 feet to the 1/8 line; thence South along said 1/8 line to the place of beginning.

The dimensions of lots and the width of streets and alleys are designated on the map. The proprietors of Barstow's Second Addition to Big Rapids are Sumner Barstow and Sarah E. his wife.

The survey and map were made by H. J. Orwig a Civil Engineer.

In witness whereof we have hereunto set our hands and seals this 23rd day of April A.D. 1883.

Signed, sealed and delivered in presence of

What Honore
H. J. Stewart

Sumner Barstow

Sarah E. Barstow

H. J. Orwig, C.E.

State of Michigan }
County of Mecosta } ss.

On this 23rd day of April, A.D. 1883, before me a Notary Public in and for said County, personally appeared Sumner Barstow and Sarah E. his wife, and H. J. Orwig, known to me to be the persons who executed the foregoing instrument, and acknowledged the same to be their free act and deed.

D. W. Stewart Notary Public.

State of Michigan }
County of Mecosta } ss.

This is to certify that we, Daniel W. Stewart, Register of Deeds for said County, and H. J. Orwig, the Civil Engineer who made the Map of Barstow's Second Addition to Big Rapids, have carefully compared this duplicate Map with the original map of said Addition, and that it is an exact duplicate of the same, and of the whole thereof.

Daniel W. Stewart Register of Deeds
H. J. Orwig Civil Engineer.

State of Michigan }
County of Mecosta } ss.

We, Daniel W. Stewart, Register of Deeds for said County, and H. J. Orwig, the Civil Engineer who made the Map of Barstow's Second Addition to Big Rapids, do hereby certify that we have carefully compared this map with the original map in this office, and that it is a true transcript therefrom and of the whole thereof.

Daniel W. Stewart Register of Deeds
H. J. Orwig Civil Engineer.

State of Michigan }
County of Mecosta } ss.
I, Daniel W. Stewart, Register of Deeds, and H. J. Orwig, Surveyor, do hereby certify that we have carefully compared the appended plat with the plat of Barstow's Second Addition to Big Rapids, as recorded in the office of said Register of Deeds, and that it is a true transcript thereof from the original of the whole thereof.
Big Rapids, Mich. Apr. 30 1883
Daniel W. Stewart Register of Deeds
H. J. Orwig Surveyor.

Registers Office }
Mecosta County }
Received for Record the 23rd day of April A.D. 1883
at 3:30 o'clock P.M. and filed in Book of
Plats Vol 1 Page 57
Daniel W. Stewart
Register


1298

13713

Barstow's Second Addition to Big Rapids.

REGISTERED

May 2 1883
H. J. Drury

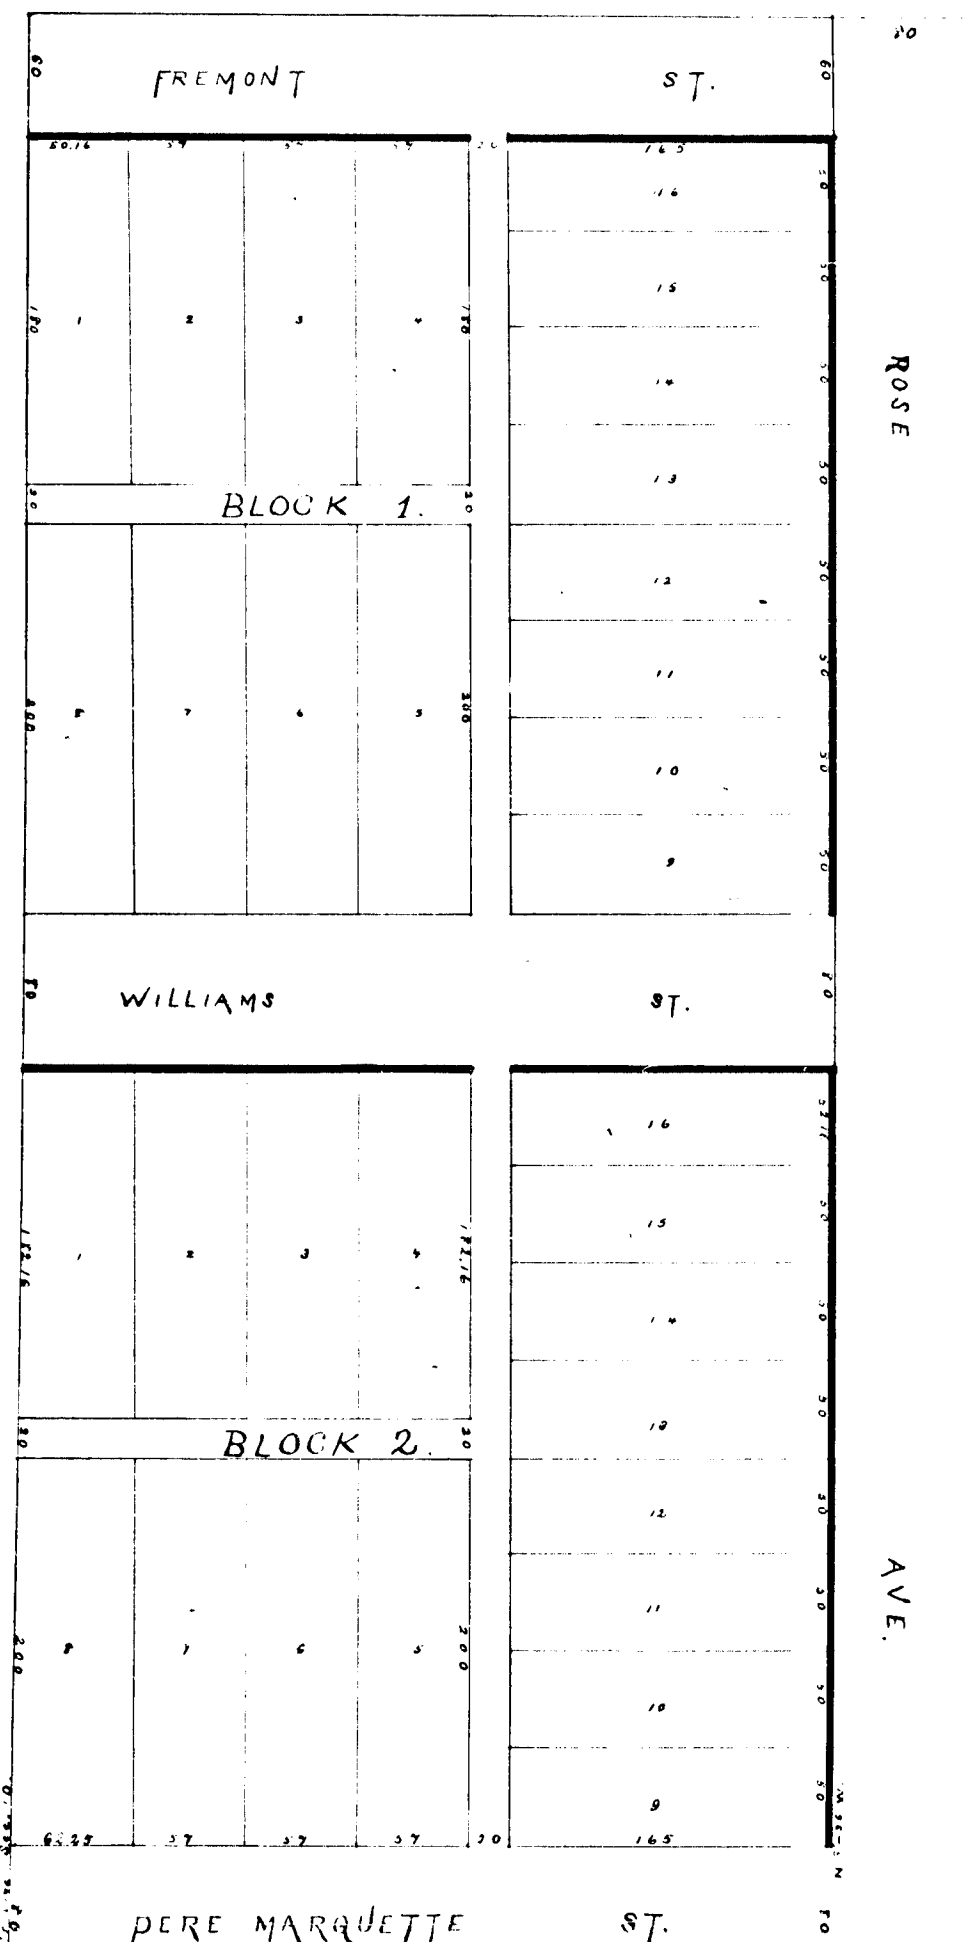

State of Michigan }
County of Mecosta } ss.
I, Daniel M. Stewart, Register of Deeds for said County, do hereby certify that the foregoing plat of Barstow's Second Addition to Big Rapids, Mich., is a true and correct copy of the original map of said addition, and that it is an exact duplicate of the same, and of the whole thereof, as the same was filed in my office on the 23rd day of April, A.D. 1883.
In witness whereof, I have hereunto set my hand and seal this 23rd day of April, A.D. 1883.
Daniel M. Stewart, Register of Deeds.
H. J. Drury, Civil Engineer.

Barstow's Second Addition to Big Rapids consists of that portion of the Northwest 1/4 of Section Ten (10) Township 10 North Range 70 West Meridian, that is bounded and described as follows: Beginning at a point where the North line of Pere Marquette Street of Barstow's Addition is produced and extended westward into the East 1/2 line of Section 10, Thence East along said produced North line of Pere Marquette Street 412.25 feet to the West line of Rose Avenue, Thence North along the West line of Rose Avenue 92.5 feet, Thence West, parallel with the North line of Pere Marquette Street 406.5 feet to the 1/2 line, Thence South along said 1/2 line to the place of beginning.

The limitations of lots and the width of streets and alleys are designated on the map. The proportions of Barstow's Second Addition to Big Rapids are Summer Barstow and March E. Drury.

The survey and map were made by H. J. Drury, a Civil Engineer, on witness whereof we have hereunto set our names and seals this 23rd day of April, A.D. 1883.

Signed, sealed and delivered in presence of
Chas. H. Grauel
R. N. Stewart
Daniel M. Stewart, Register of Deeds.
H. J. Drury, Civil Engineer.

State of Michigan }
County of Mecosta } ss.
On this 23rd day of April, A.D. 1883, before me a Notary Public in and for said County, personally appeared Summer Barstow and Sarah E. Drury, and H. J. Drury, known to me to be the persons who executed the foregoing instrument, and acknowledged the same to be their free act and deed.
R. N. Stewart, Notary Public.

State of Michigan }
County of Mecosta } ss.
This is to certify that we, Daniel M. Stewart, Register of Deeds for said County, and H. J. Drury, Civil Engineer, have made the map of Barstow's Second Addition to Big Rapids, Mich., and have compared the same with the original map of said addition, and that it is an exact duplicate of the same, and of the whole thereof, as the same was filed in my office on the 23rd day of April, A.D. 1883.
Daniel M. Stewart, Register of Deeds.
H. J. Drury, Civil Engineer.

State of Michigan }
County of Mecosta } ss.
We, Daniel M. Stewart, Register of Deeds for said County, and H. J. Drury, Civil Engineer, have made the map of Barstow's Second Addition to Big Rapids, Mich., and have compared the same with the original map of said addition, and that it is an exact duplicate of the same, and of the whole thereof, as the same was filed in my office on the 23rd day of April, A.D. 1883.
Daniel M. Stewart, Register of Deeds.
H. J. Drury, Civil Engineer.

Registers Office }
Mecosta County } ss.
Received for Record on the 23rd day of April, A.D. 1883, at 3:30 o'clock P.M. and filed in Book of Plats Vol 1 Page 57
Daniel M. Stewart, Register.

1298
13713