

RECEIVED AND FILED


In Auditor General's Office

May 21 1883


H. J. Orwig

Dep. Aud. Gen.

Village of Chippewa.

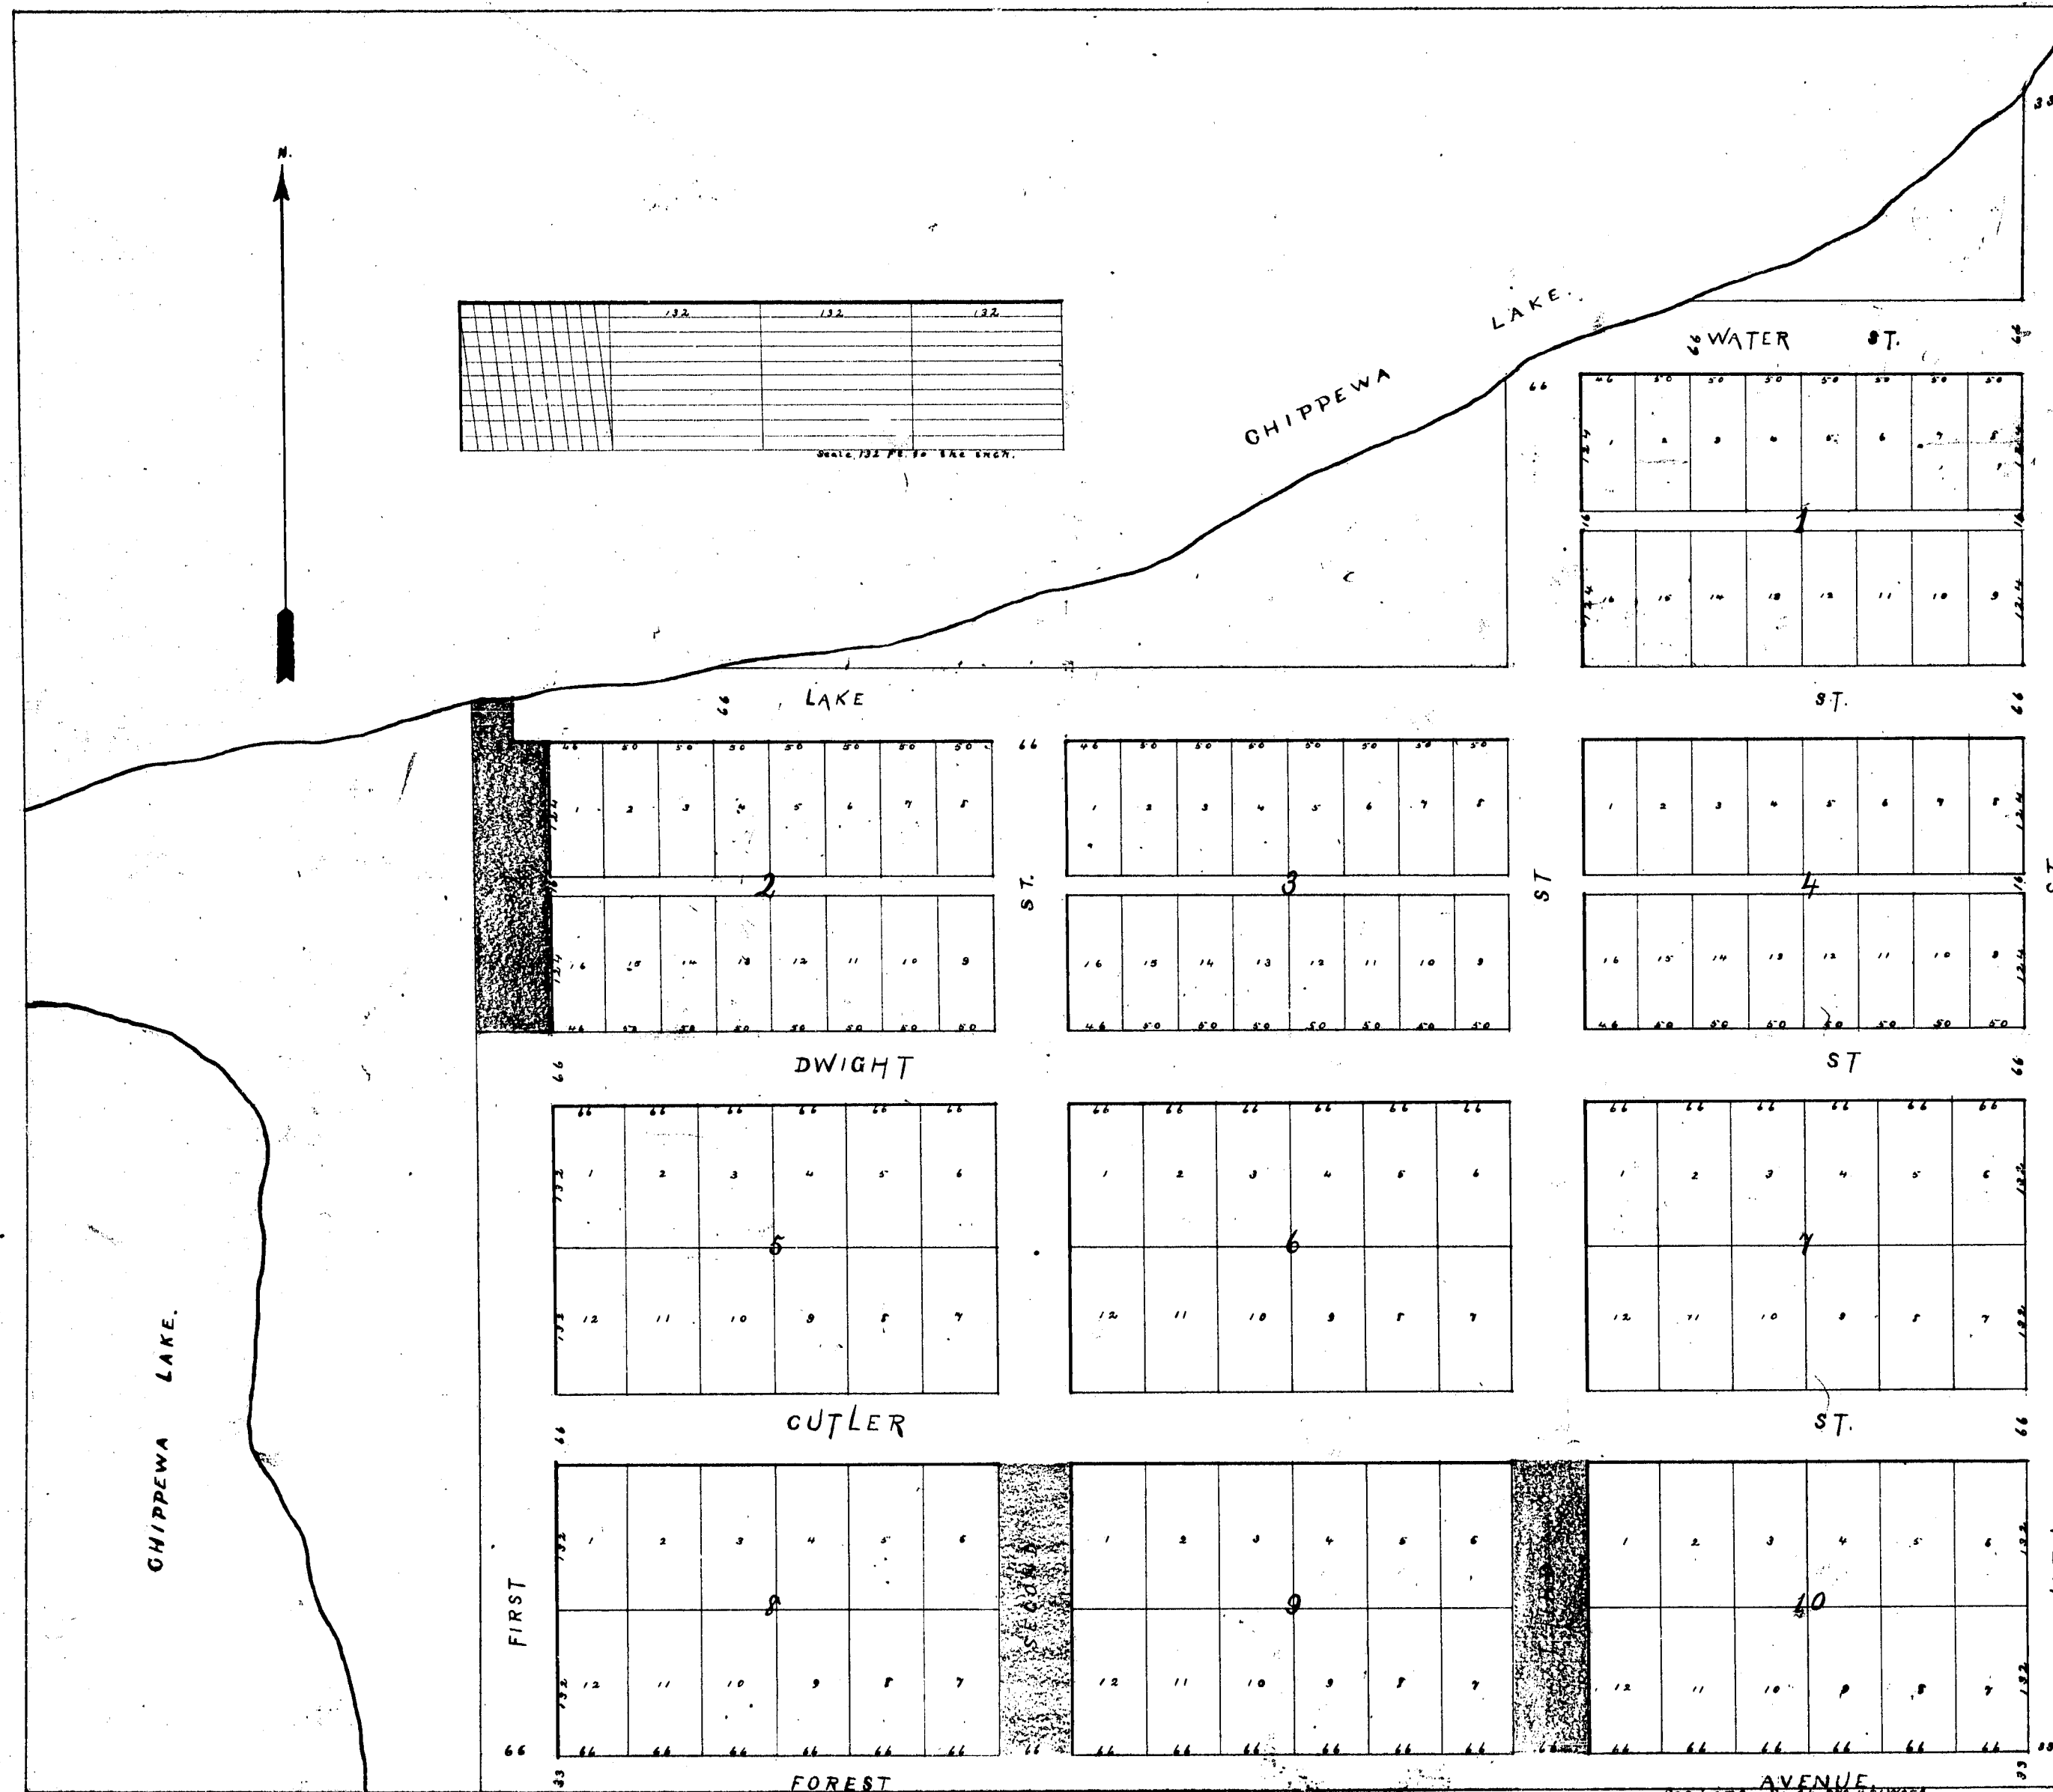

May 24 83
J. J. Foster

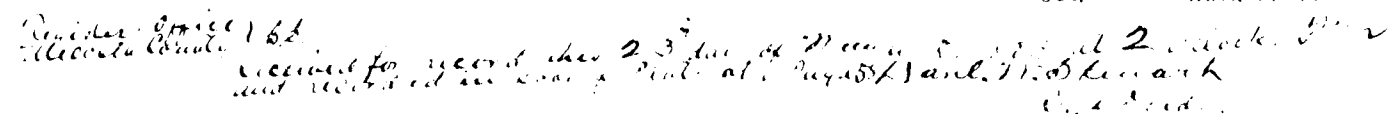

State of Michigan }
County of Ingham } ss. Daniel A. Stewart, Register of Deeds
for said County, and H. J. Emory, Jr. Civil Engineer
do hereby certify that we have carefully compared the annual
report with the plat of the village of Chapinwa now
on record in the office of said Register of Deeds, and
that it is a true and correct representation of the
same of such record. At North Branch, County of
Dickinson, this 14th day of Feb. 1885. H. J. Emory, Civil Engineer.

13714

13714

The Chippewa Township Board at a meeting held on Village of Chippewa
11/14/80
passed the following resolution:

Whereas, the Township Board desires to cooperate with Mecosta County in its uniform numbering program for houses;

Whereas, the Township Board in order to facilitate emergency medical and fire protection services to those residents residing along said roads;

Whereas, the Township Board is aware of public and private roads within the Township which lack a name or require a name change;

Be it resolved the following roads be known:

Road Name	Sec.	Point of Beginning	Point of Ending	Length
<u>JOHANSEN COURT</u>	<u>29</u>	<u>Fourth Street</u>	<u>Third Street</u>	<u>1 block</u>

I certify this resolution is a correct and true copy as approved at the Chippewa
Township Board meeting held on September 9, 1980.

Virginia R. Church
Township Clerk

