1547

1547

15

13718

GRAND ARMY PARK

RECEIVED AND FILED
In Auditor General's Office,
May 8 1884
H. R. Pratt
Dep. Aud. Gen'l.

CEDAR POINT.
LAKE.
VICKSBURG
AVE.
ST.
HEMLOCK POINT.
AVENUE.
McPHERSON
KILPATRICK
AVE.
PARK
FAIR OAKS
ST.
PORTER BAY.
CHIPPEWA
THOMAS
AVE.
STEELE
GETTYSBURG
ST.
AVE.
LINCOLN PARK.
CUSTER
SHERIDAN
CHATTANOOGA ST.
SCALE, 160 FT. TO THE INCH.
N.

Grand Army Park is situated on Lot No. Six (6) of Section 20 and Lot No. One (1) of Section 29 in Township No. Thirteen (13) North, Range No. Eight (8) West. Meridian. For Names and widths of Streets, numbers, and dimensions of Blocks, etc. see the annexed map.
The bearings of all lines are restored from the magnetic meridian, and were taken on April 3, 1884, at 4:00 o'clock P.M.
The Proprietor of Grand Army Park, is the Grand Army Park Association.
The survey and map were made by H. F. Crowe, a Civil Engineer.
In witness whereof, we have hereunto set our hands and seals this 6th day of May A.D. 1884.
Signed, Sealed & Delivered. Duncan McLellan Pres. G. A. Park Association
in presence of
M. Brocon H. F. Crowe Civil Engineer.
L. M. Fuller
Attest Rasmel B. Hughes Sec't


State of Michigan } ss.
County of Mecosta }
On this 6th day of May A.D. 1884 before me a Notary Public in and for said County, personally appeared Duncan McLellan and Rasmel B. Hughes, known to me to be the President and Secretary of the within named Corporation, The Grand Army Park Association, and who executed the within instrument, and severally acknowledged the same to be the free act and deed of the Grand Army Park Association and the said Rasmel B. Hughes being duly sworn, did depose and say, that he is the secretary of the said Corporation; that Duncan McLellan is the President of said Corporation, and signed the said instrument, as likewise did the deponent as secretary, by virtue of an order of the Board of Directors of said Corporation. And that also, Crowe H. F. Crowe, known to me to be one of the persons who executed the within instrument, and acknowledged the same to be his free act and deed.
Michael Brocon
Notary Public.

State of Michigan } ss.
County of Mecosta }
I, Daniel W. Stewart, Register of Deeds for said County and H. F. Crowe, Civil Engineer, who made the map of Grand Army Park hereby certify that we have carefully compared this duplicate map with the original map of Grand Army Park, and that it is an exact duplicate thereof and of the whole of each map.
Filed for Record, May 6 1884.
Daniel W. Stewart County of Deeds
H. F. Crowe, Civil Engineer.

State of Michigan } ss.
County of Mecosta }
I, Daniel W. Stewart Register of Deeds for said County, and H. F. Crowe, the Civil Engineer, who made the map of Grand Army Park hereby certify that we have carefully compared this map with the map of Grand Army Park now on file in the office of said Register of Deeds and that it is a true transcript therefrom and of the whole of such record.
Filed for Record, May 6 1884.
Daniel W. Stewart County of Deeds
H. F. Crowe, Civil Engineer.

Register's Office }
Mecosta County } ss.
Rec'd for record this 6th day of May A.D. 1884 at 7:40 o'clock A.M. and recorded in Book 1 of Plats on Page 7
Daniel W. Stewart Register of Deeds

GRAND ARMY PARK

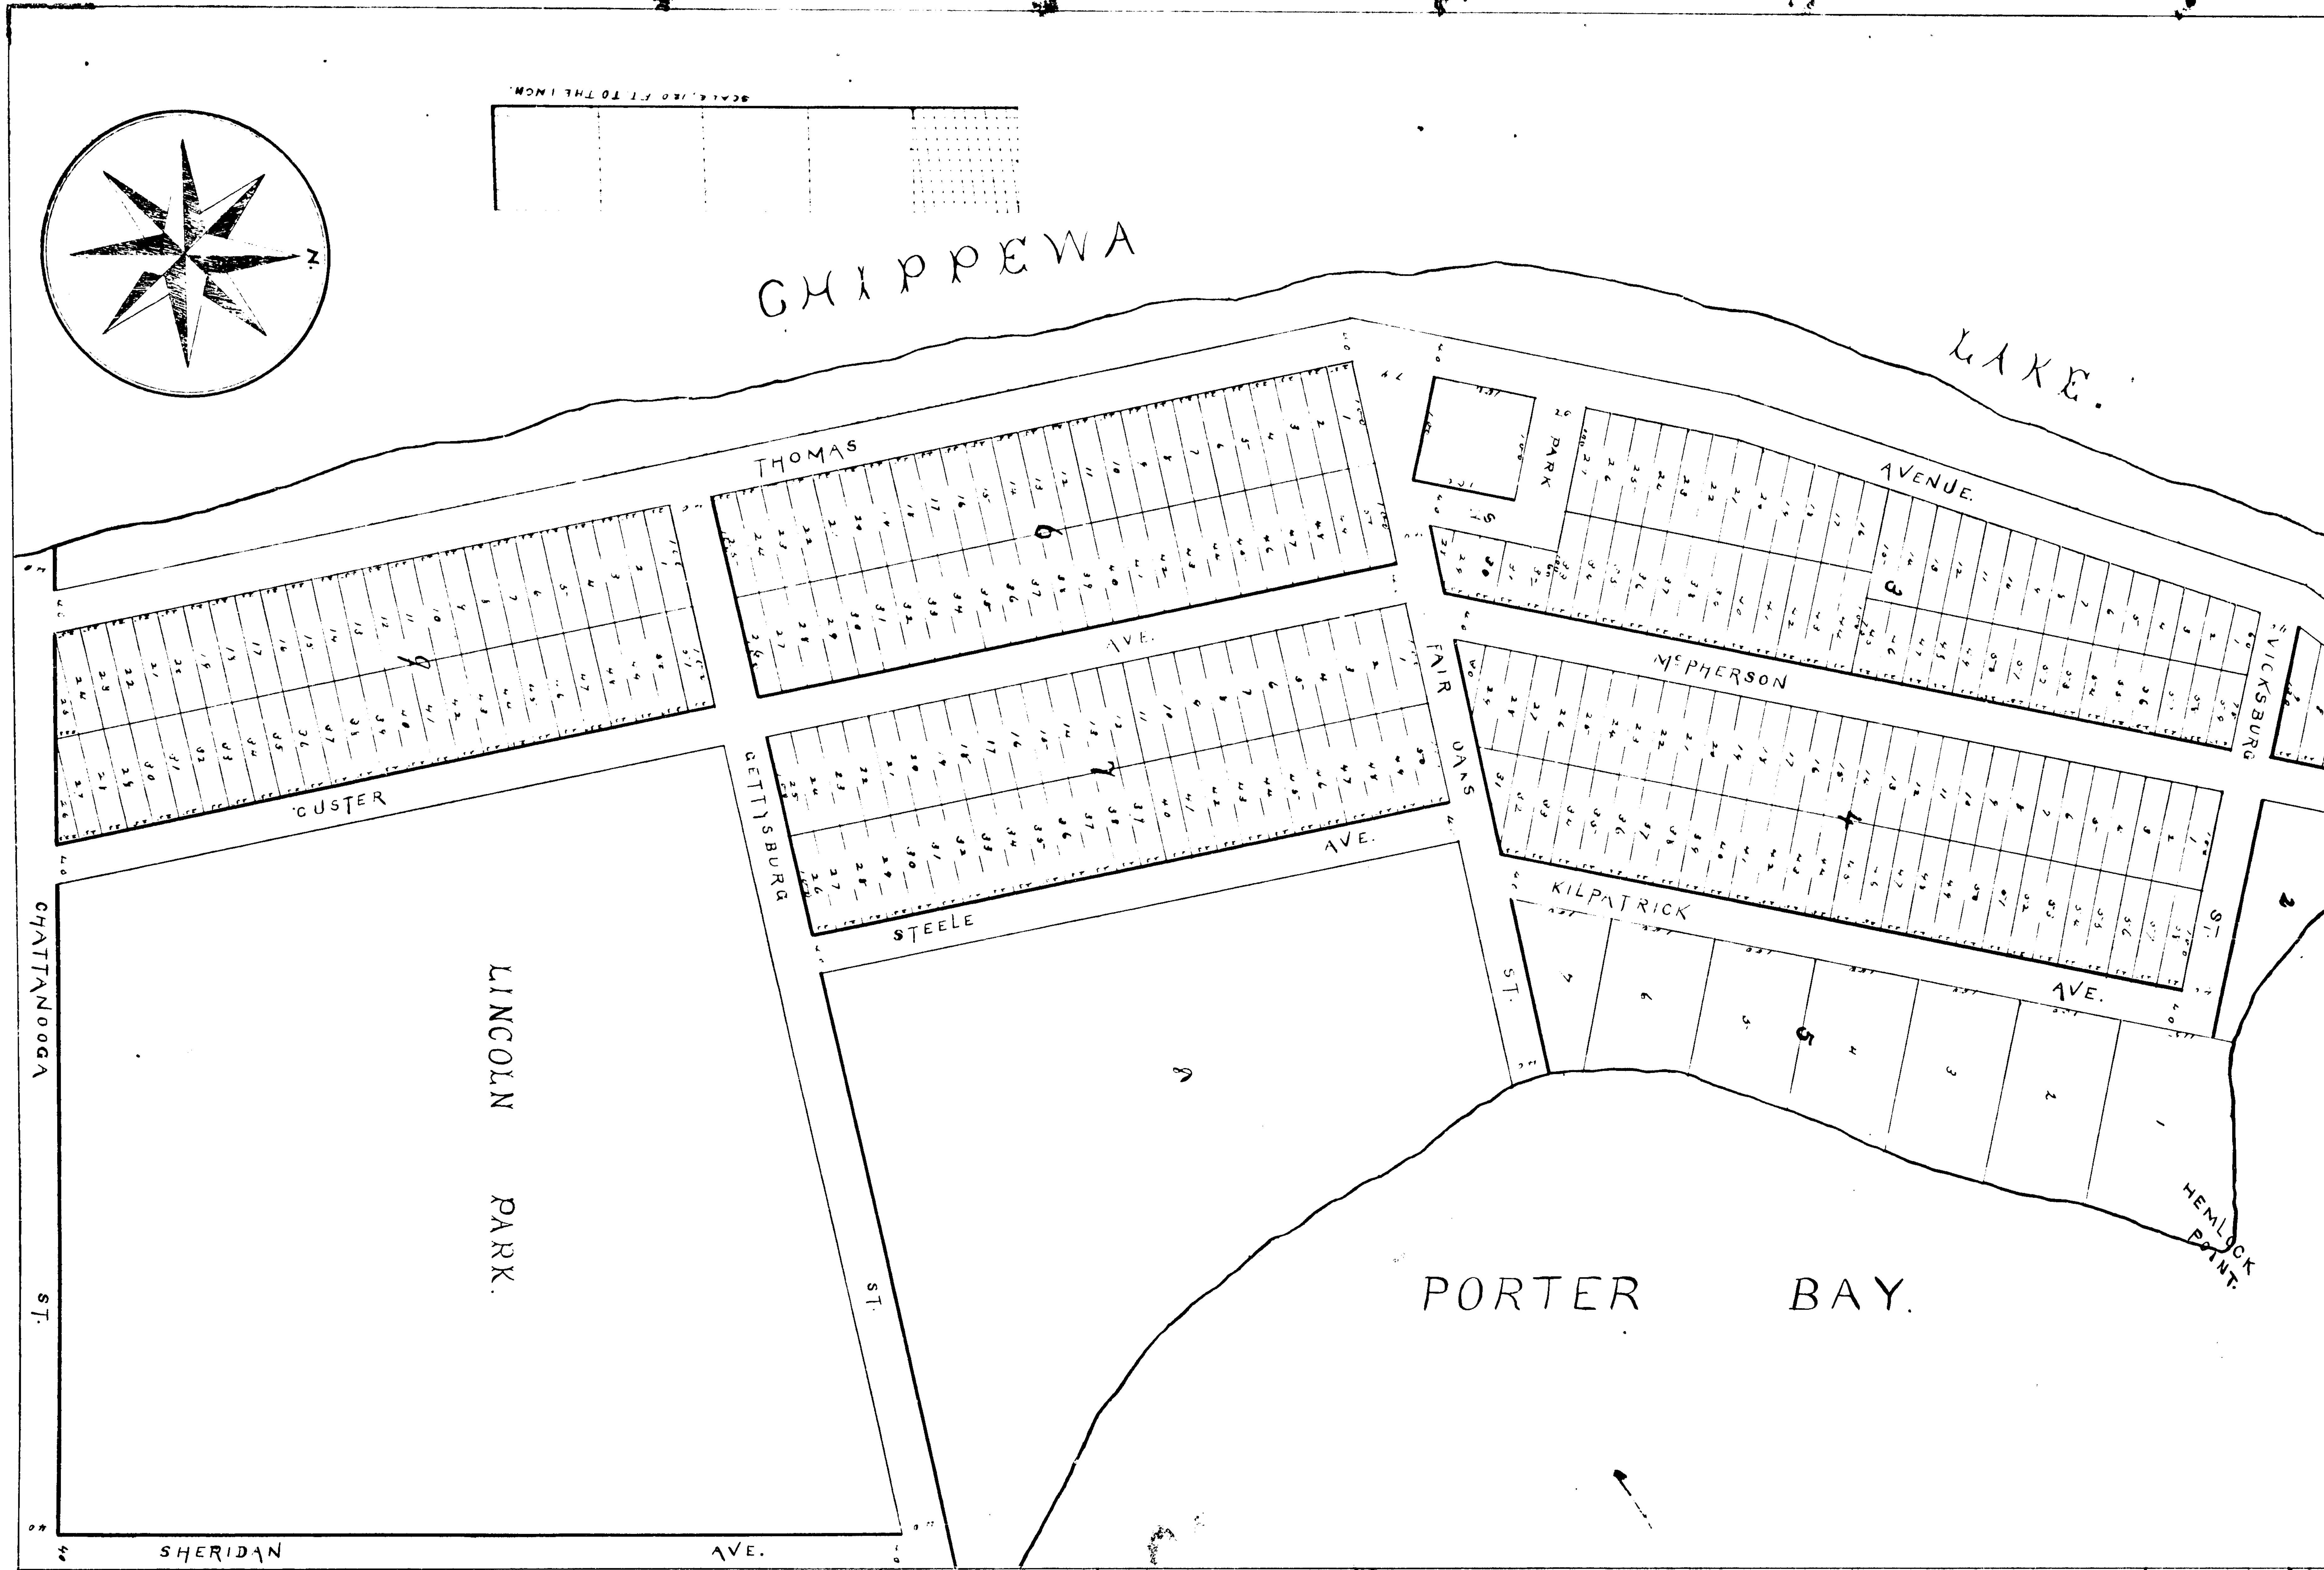

RECEIVED AND FILED
In Auditor General's Office,
May 8 1884
Dep. Aud. Genl.

13718