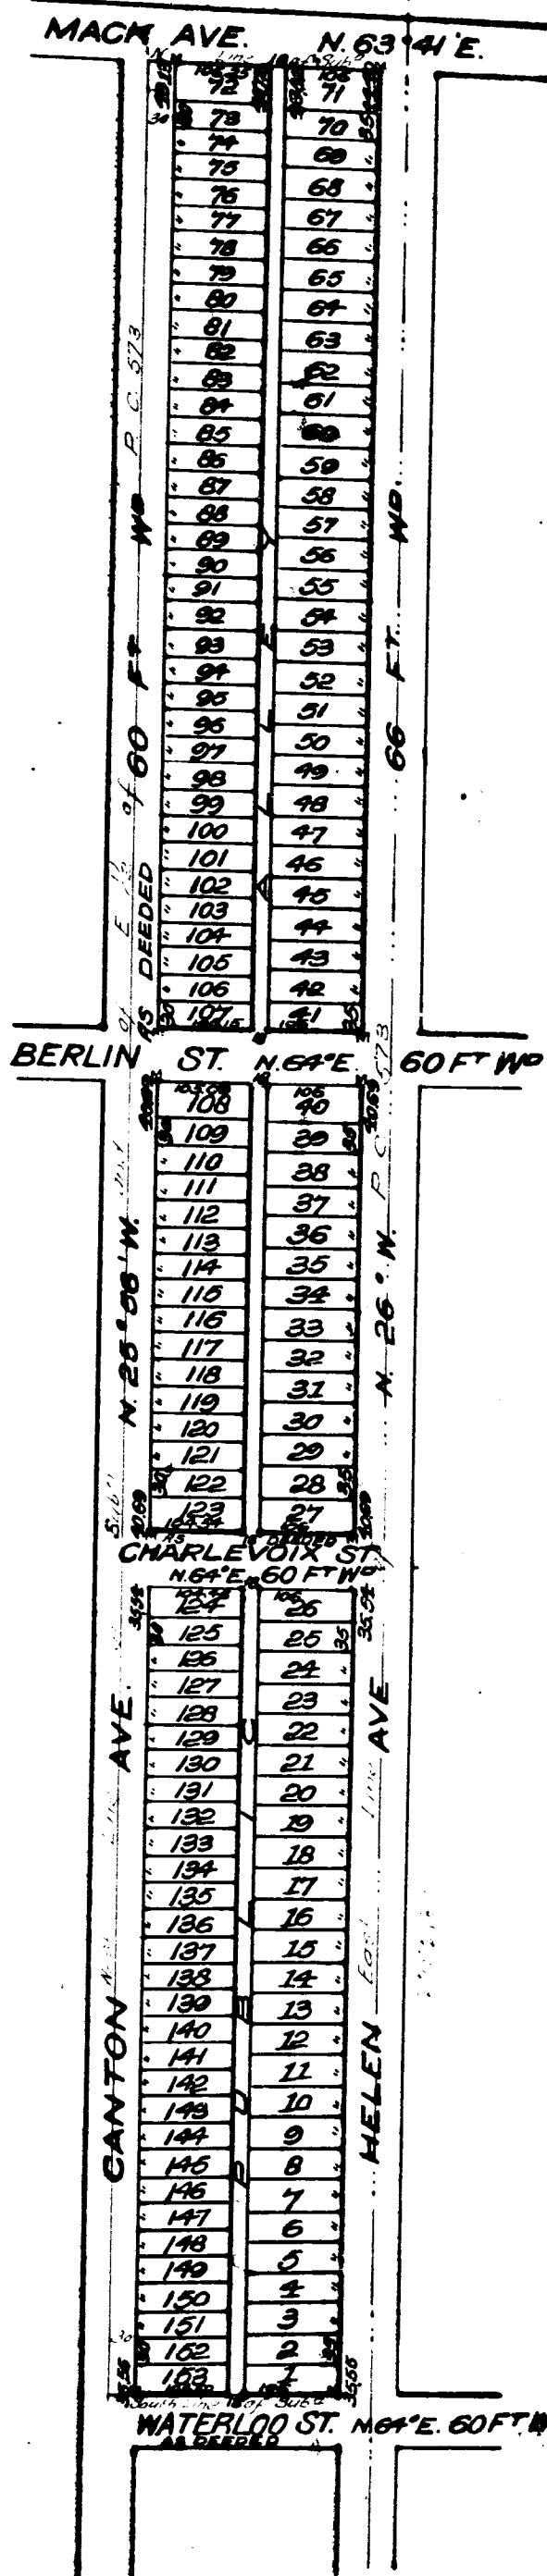


TEFFT'S SUBN

OF PART OF THE EAST 1/2 OF

PRIVATE CLAIM 573.

Lying between Waterloo St. and Mack Ave.
DETROIT, WAYNE CO, MICH.

Scale one inch = 200 feet

I hereby certify that the plat herein delineated is correct and that permanent monuments consisting of oak stakes have been planted at points marked thus "M" and at all angles in the boundaries of the land platted and at all intersections of streets or streets and alleys.

Edwin Jerome
Surveyor

Know all men by these presents that Ella Tefft Barbour and William T. Barbour of Detroit, Wayne County, Michigan, Trustees of the Estate of William H. Tefft, deceased, have caused this land embraced in the above plat to be surveyed laid out and platted, to be known as Tefft's Subn of part of the East 1/2 of Private Claim 573 Lying between Waterloo St. and Mack Ave., Detroit, Wayne Co., Mich., and that the public Alleys shown on said plat are hereby dedicated to the use of the public.

Witness our hands and seals this tenth day of March A.D. 1906.

In presence of C. A. Wade
W. Q. Hunt

Ella Tefft Barbour L.S.
William T. Barbour L.S.
Trustees of the Estate of
William H. Tefft, deceased

State of Michigan }
County of Wayne } ss.

On this tenth day of March 1906 before me the subscriber a Notary Public in and for said County personally appeared Ella Tefft Barbour and William T. Barbour, Trustees of the Estate of William H. Tefft, deceased, known to me to be the same persons who executed the above instrument and who acknowledged the same to be their free act and deed.

Charles A. Wade,
Notary Public

State of Michigan }
County of Wayne } ss.

My commission expires June 14th 1907 Wayne Co., Mich.

We O. P. Guller and Edwin Jerome, Surveyor, hereby certify that we have each carefully compared this copy with the original plat of Tefft's Subn of part of the East 1/2 of Private Claim 573 Lying between Waterloo St. and Mack Ave., Detroit, Wayne Co., Mich., and that it is an exact copy thereof and of the whole of such original map or plat.

State of Michigan }
County of Wayne } ss.

O. P. Guller, Register of Deeds
Edwin Jerome, Surveyor

We O. P. Guller and Edwin Jerome, Surveyor, hereby certify that we have each carefully compared the annexed copy with the plat of Tefft's Subn of part of the East 1/2 of Private Claim 573 Lying between Waterloo St. and Mack Ave., Detroit, Wayne Co., Mich., now of record in the office of said Register of Deeds, and that it is a true transcript thereof and of the whole of such record.

O. P. Guller, Register of Deeds
Edwin Jerome, Surveyor

Examined and Approved

March 24, 1906

John F. Wilkinson
Deputy Auditor General

CITY TREASURER'S OFFICE,

Detroit, Mich. JAN 27-06

I hereby certify that according to the records of this office, all General City Taxes and special assessments against above described property are paid to date including the City of Detroit.

John F. Wilkinson
Deputy Auditor General

The Streets on the annexed plat conform to the general plan of the City.

P. H. M. Commick
City Engineer

RECEIVED AND FILED
IN AUDITOR GENERAL'S OFFICE,
JAN 27, 1906

Approved May 2nd 1906

J. J. Hauser
Wayne County Commissioner of Public Works
This instrument was received for record on the day of May 1906 at 11:00 a.m. and recorded in Liber No. 100 of 1906, on page 100 as proper certificate was furnished in compliance with Sect. 185, of Senate Act No. 184 File 212, Act of 1904.

O. P. Guller

TEFFT'S SUBIN
OF PART OF THE EAST 1/2 OF
PRIVATE CLAIM 573,
Lying between Waterloo St. and Mack Ave.
DETROIT, WAYNE CO., MICH.

There are men by these presents that Ella Tefft Barker and William S. Barker of Detroit Wayne County, Michigan, husband and wife of the one part and that it be conveyed said out and plat that it be known as Tefft's Subin, St. and Mack Ave., Detroit, Wayne Co., Mich., and that the public Alleys shown on said plat are hereby dedicated to the use of the public.

Witness our hand and seal this 10th day of March A.D. 1906

In presence of E. A. Wade
M. Q. Hunt

Ella Tefft Barker
William S. Barker
Sole and Joint Tenants of the Estate of
William S. Barker

State of Michigan
County of Wayne

On this 10th day of March 1906 before me the undersigned a Notary Public in and for said County of Wayne, personally appeared Ella Tefft Barker and William S. Barker, husband and wife, known to me to be the same persons who execute this above instrument and who acknowledged the same to be their free and true deed.

State of Michigan
County of Wayne

My commission expires June 22nd 1906
Notary Public
Wayne County, Michigan

The C. S. Bailey
and Edwin Brown, Surveyors, hereby certify that we have each carefully compared this copy with the original plat of Tefft's Subin of part of the East 1/2 of Private Claim 573 lying between Waterloo St. and Mack Ave., Detroit, Wayne Co., Mich., and that it is an exact and true copy of the whole of said original map or plat.

State of Michigan
County of Wayne

C. S. Bailey, Register of Deeds
Edwin Brown, Surveyor

The C. S. Bailey
hereby certify that we have each carefully compared this copy with the original plat of Tefft's Subin of part of the East 1/2 of Private Claim 573 lying between Waterloo St. and Mack Ave., Detroit, Wayne Co., Mich., and that it is an exact and true copy of the whole of said original map or plat.

C. S. Bailey, Register of Deeds
Edwin Brown, Surveyor

Examined and Approved
March 24, 1906
John S. Williams
City Auditor

CITY TREASURER'S OFFICE,
Detroit, Mich. March 29, 1906

The Streets on the annexed plat conform
to the general plan of the City.

Approved May 2nd 1906

I hereby certify that according to the records of this office, all General City Taxes and special assessments the object above described property are paid to the City of Detroit.

City Engineer
J. A. McCombs

RECEIVED AND FILED
IN AUDITOR GENERAL'S OFFICE,
Detroit, Mich. May 2, 1906

City Engineer
J. A. McCombs

Notary Public
C. S. Bailey

Scale one inch = 200 feet

I hereby certify that the plat from which this is copied was examined and approved by me as the Surveyor of the City of Detroit, and that it is an exact and true copy of the whole of said original map or plat.

Edwin Brown
Surveyor