

# LODDON'S ADDITION TO THE CITY OF BIG RAPIDS.

RECEIVED AND FILED

In Auditor General's Office

April 21 1885

H.R. Ratt.




Dep. Aud. Genl.

VACATED BY RESOLUTION

City Commissioner

July 18, 1960

VOUCHER NO. 410-60

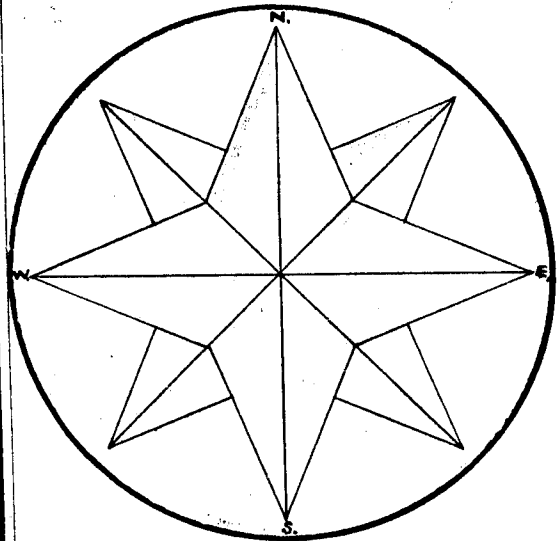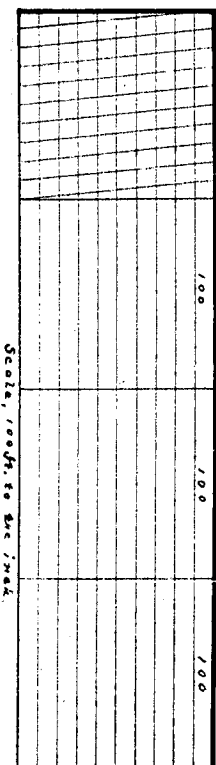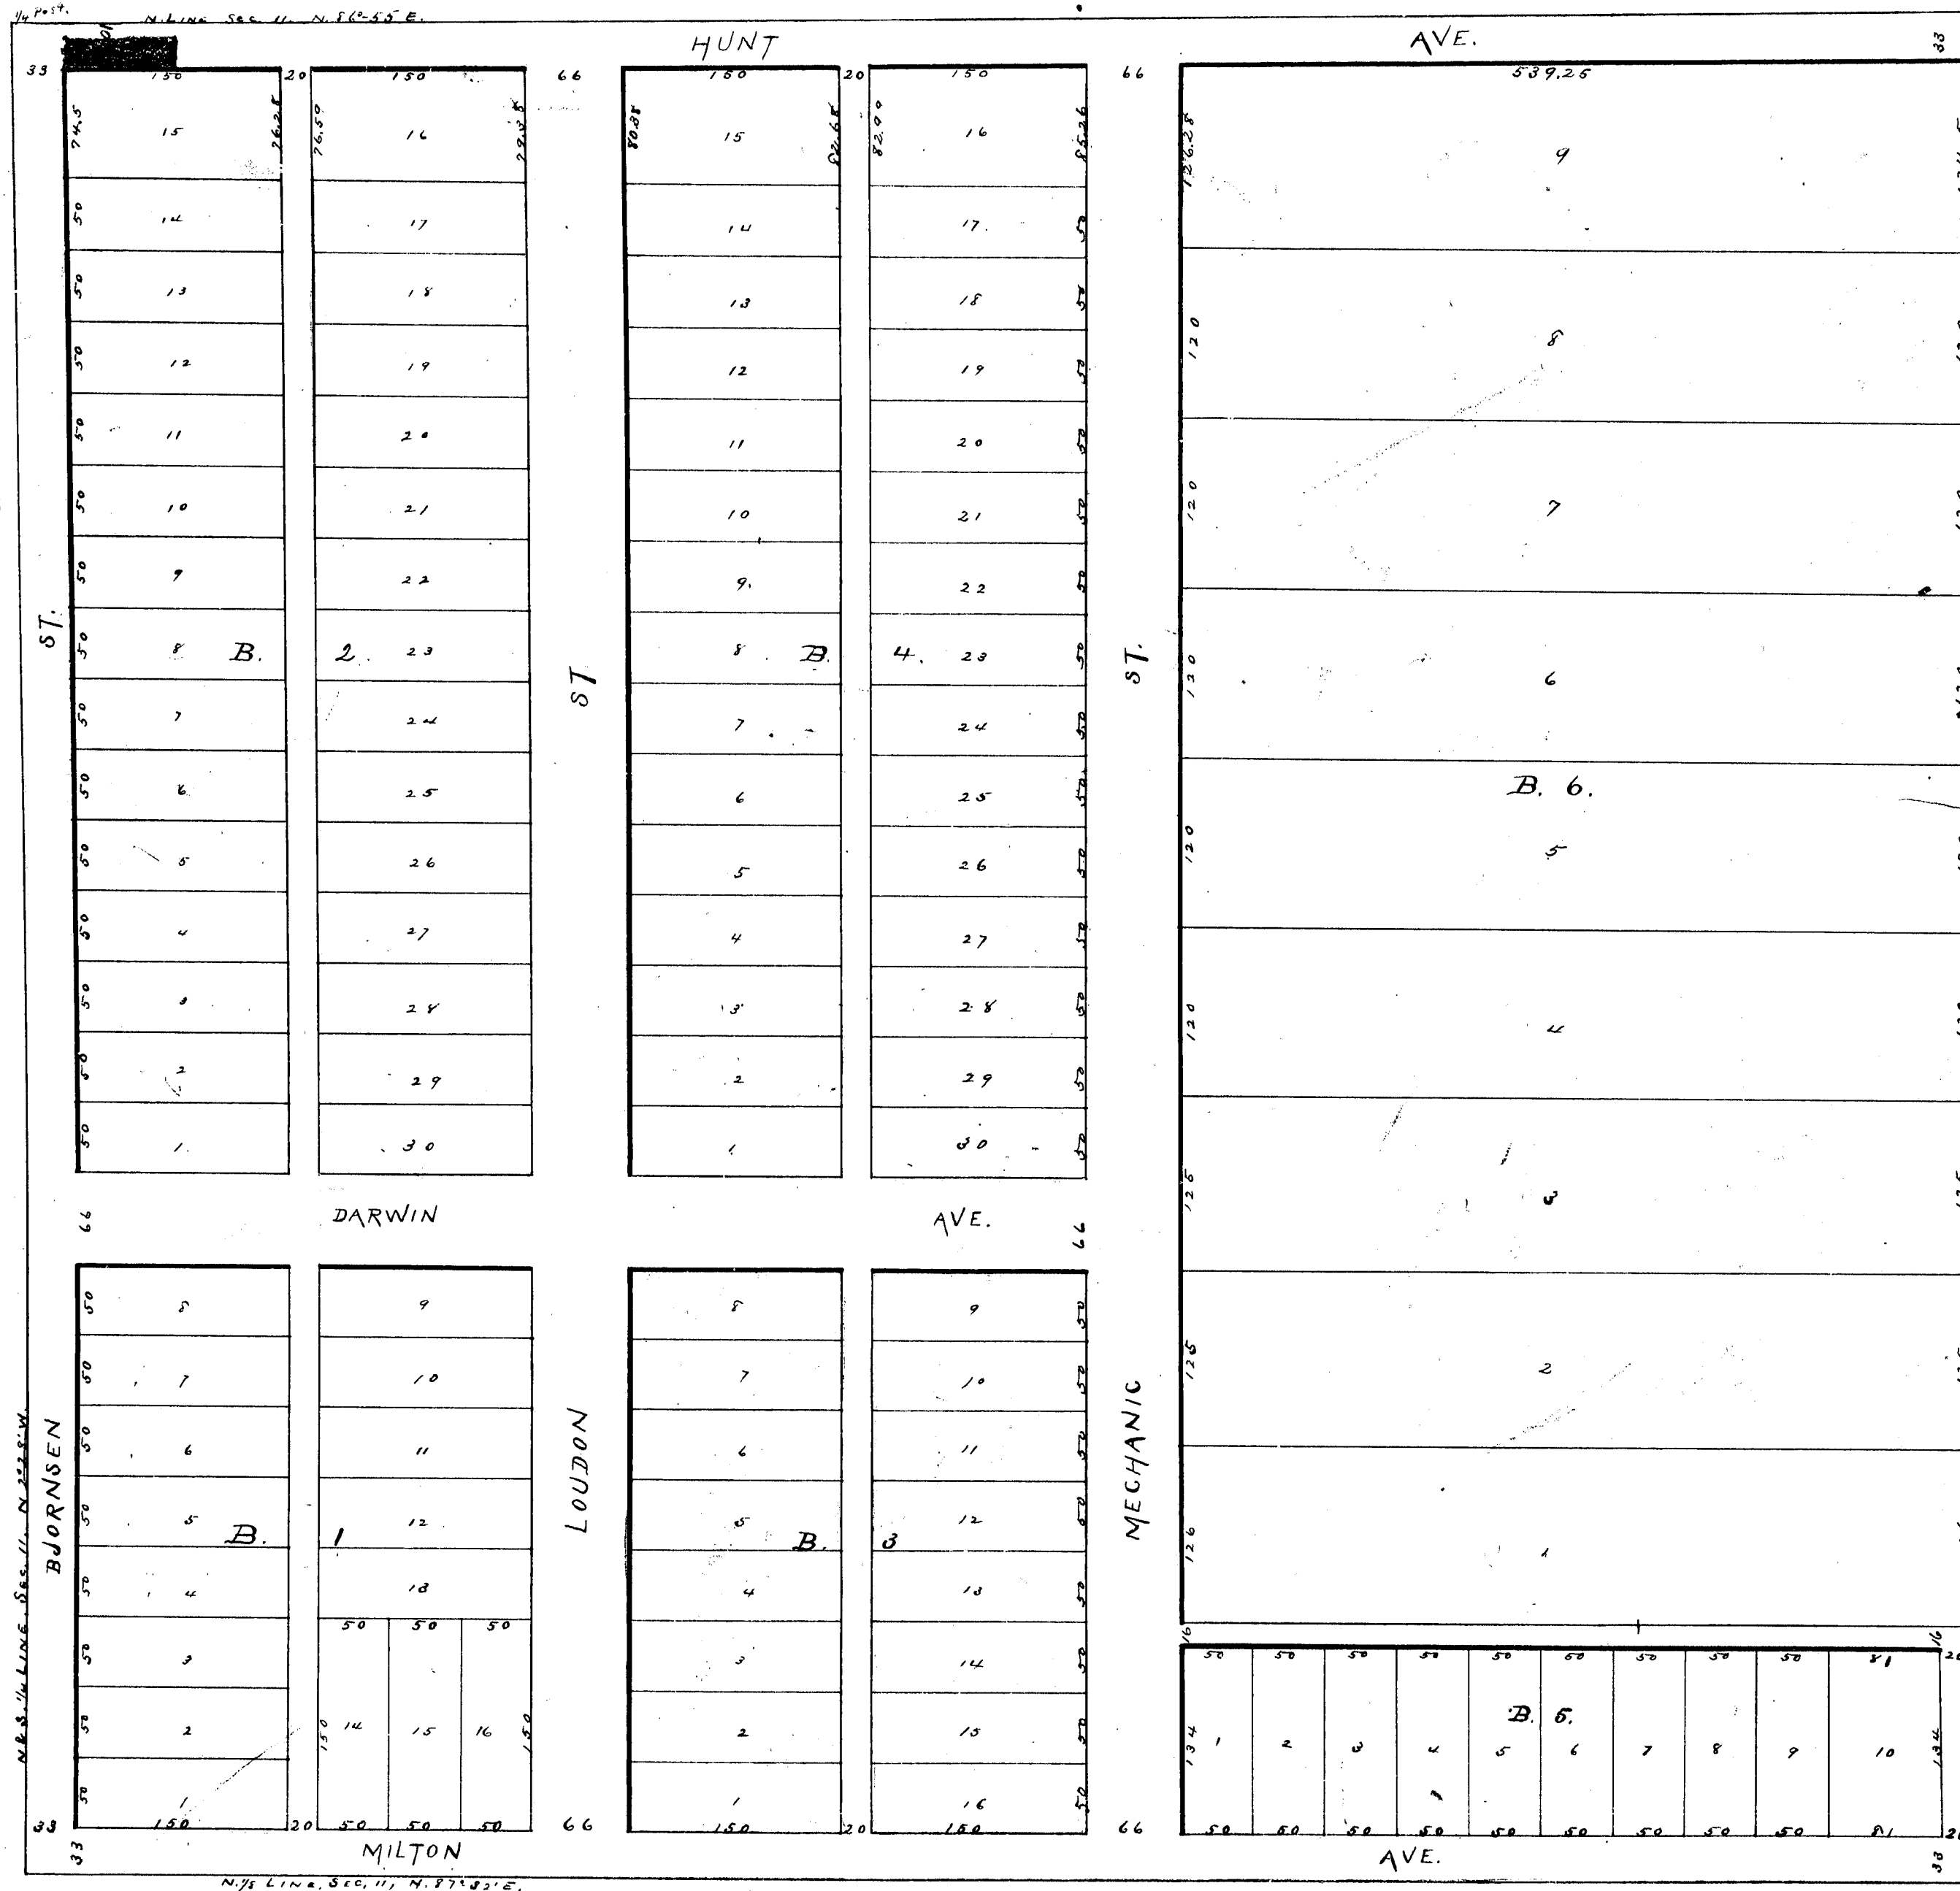

Loddon's Addition to the City of Big Rapids consists of the North West 1/4 of the North East 1/4 of Section Eleven (11) in Township Fifteen (15) North Range, Ten (10) West, Meridian of Michigan.

The initial point of survey is the 1/4 post between Sections 11 and 12, 30' E. from (11). The proprietors are John Loddon and Lucinda M. Loddon, his wife.

The map of said addition was made by H. C. Cring, a civil engineer, and is constructed on a scale of 100 feet to the inch. For all information relating to bearings of line distances, streets, alleys, blocks, lots, etc., see this map.

In witness whereof we have hereunto set our hands and seals this 11th day of April A.D. 1885.

John Loddon, J. C. Cring, Civil Engineer.

State of Michigan, ss. County of Mecosta. On this 11th day of April A.D. 1885, before me, a notary public in and for said county, personally appeared John Loddon and Lucinda M. Loddon, his wife, the J. C. Cring, known to me to be the persons who executed the above instrument and acknowledged the same to be their free act and deed.

Notary Public.

State of Michigan, ss. County of Mecosta.

Mr. Daniel W. Stewart, Register of Deeds, and J. C. Cring, Civil Engineer, hereby certify that we have carefully compared the annexed plat with the original plat of Loddon's Addition to the City of Big Rapids, and that it is an exact duplicate thereof and of the whole of such tract of land.

Big Rapids, Mich., April 11th 1885. Daniel W. Stewart, Register of Deeds.

J. C. Cring, Civil Engineer.

Received in record April 11th 1885 at 3 o'clock P.M. and filed in Book of Plats, Vol. 2, at page 15.

Notary Public.

State of Michigan, ss. County of Mecosta.

Mr. Daniel W. Stewart, Register of Deeds, and J. C. Cring, Civil Engineer, hereby certify that we have carefully compared the annexed plat with the plat of Loddon's Addition to the City of Big Rapids, and that it is an exact duplicate thereof and of the whole of such tract of land.

Big Rapids, Mich., April 11th 1885. Daniel W. Stewart, Register of Deeds.

J. C. Cring, Civil Engineer.

# LOUDON'S ADDITION TO THE CITY OF BIG RAPIDS.

RECEIVED AND FILED

In Auditor General's Office.

April 21 1885

H. R. Smith




Dep. Aud. Genl.

VERIFIED BY RESOLUTION

City Commission

July 11, 1862

VOUCHER NO. 410-60

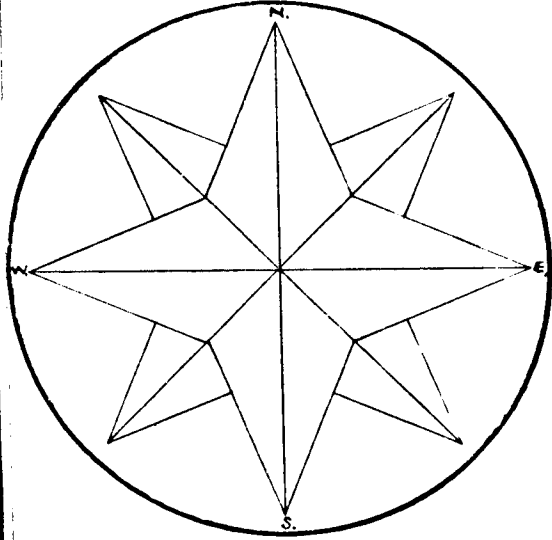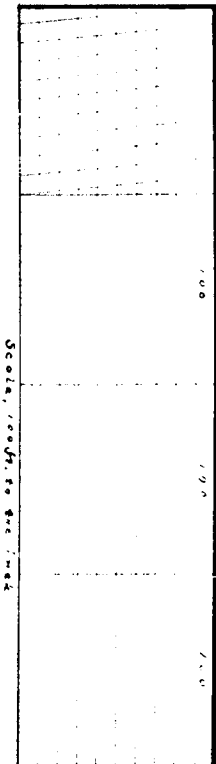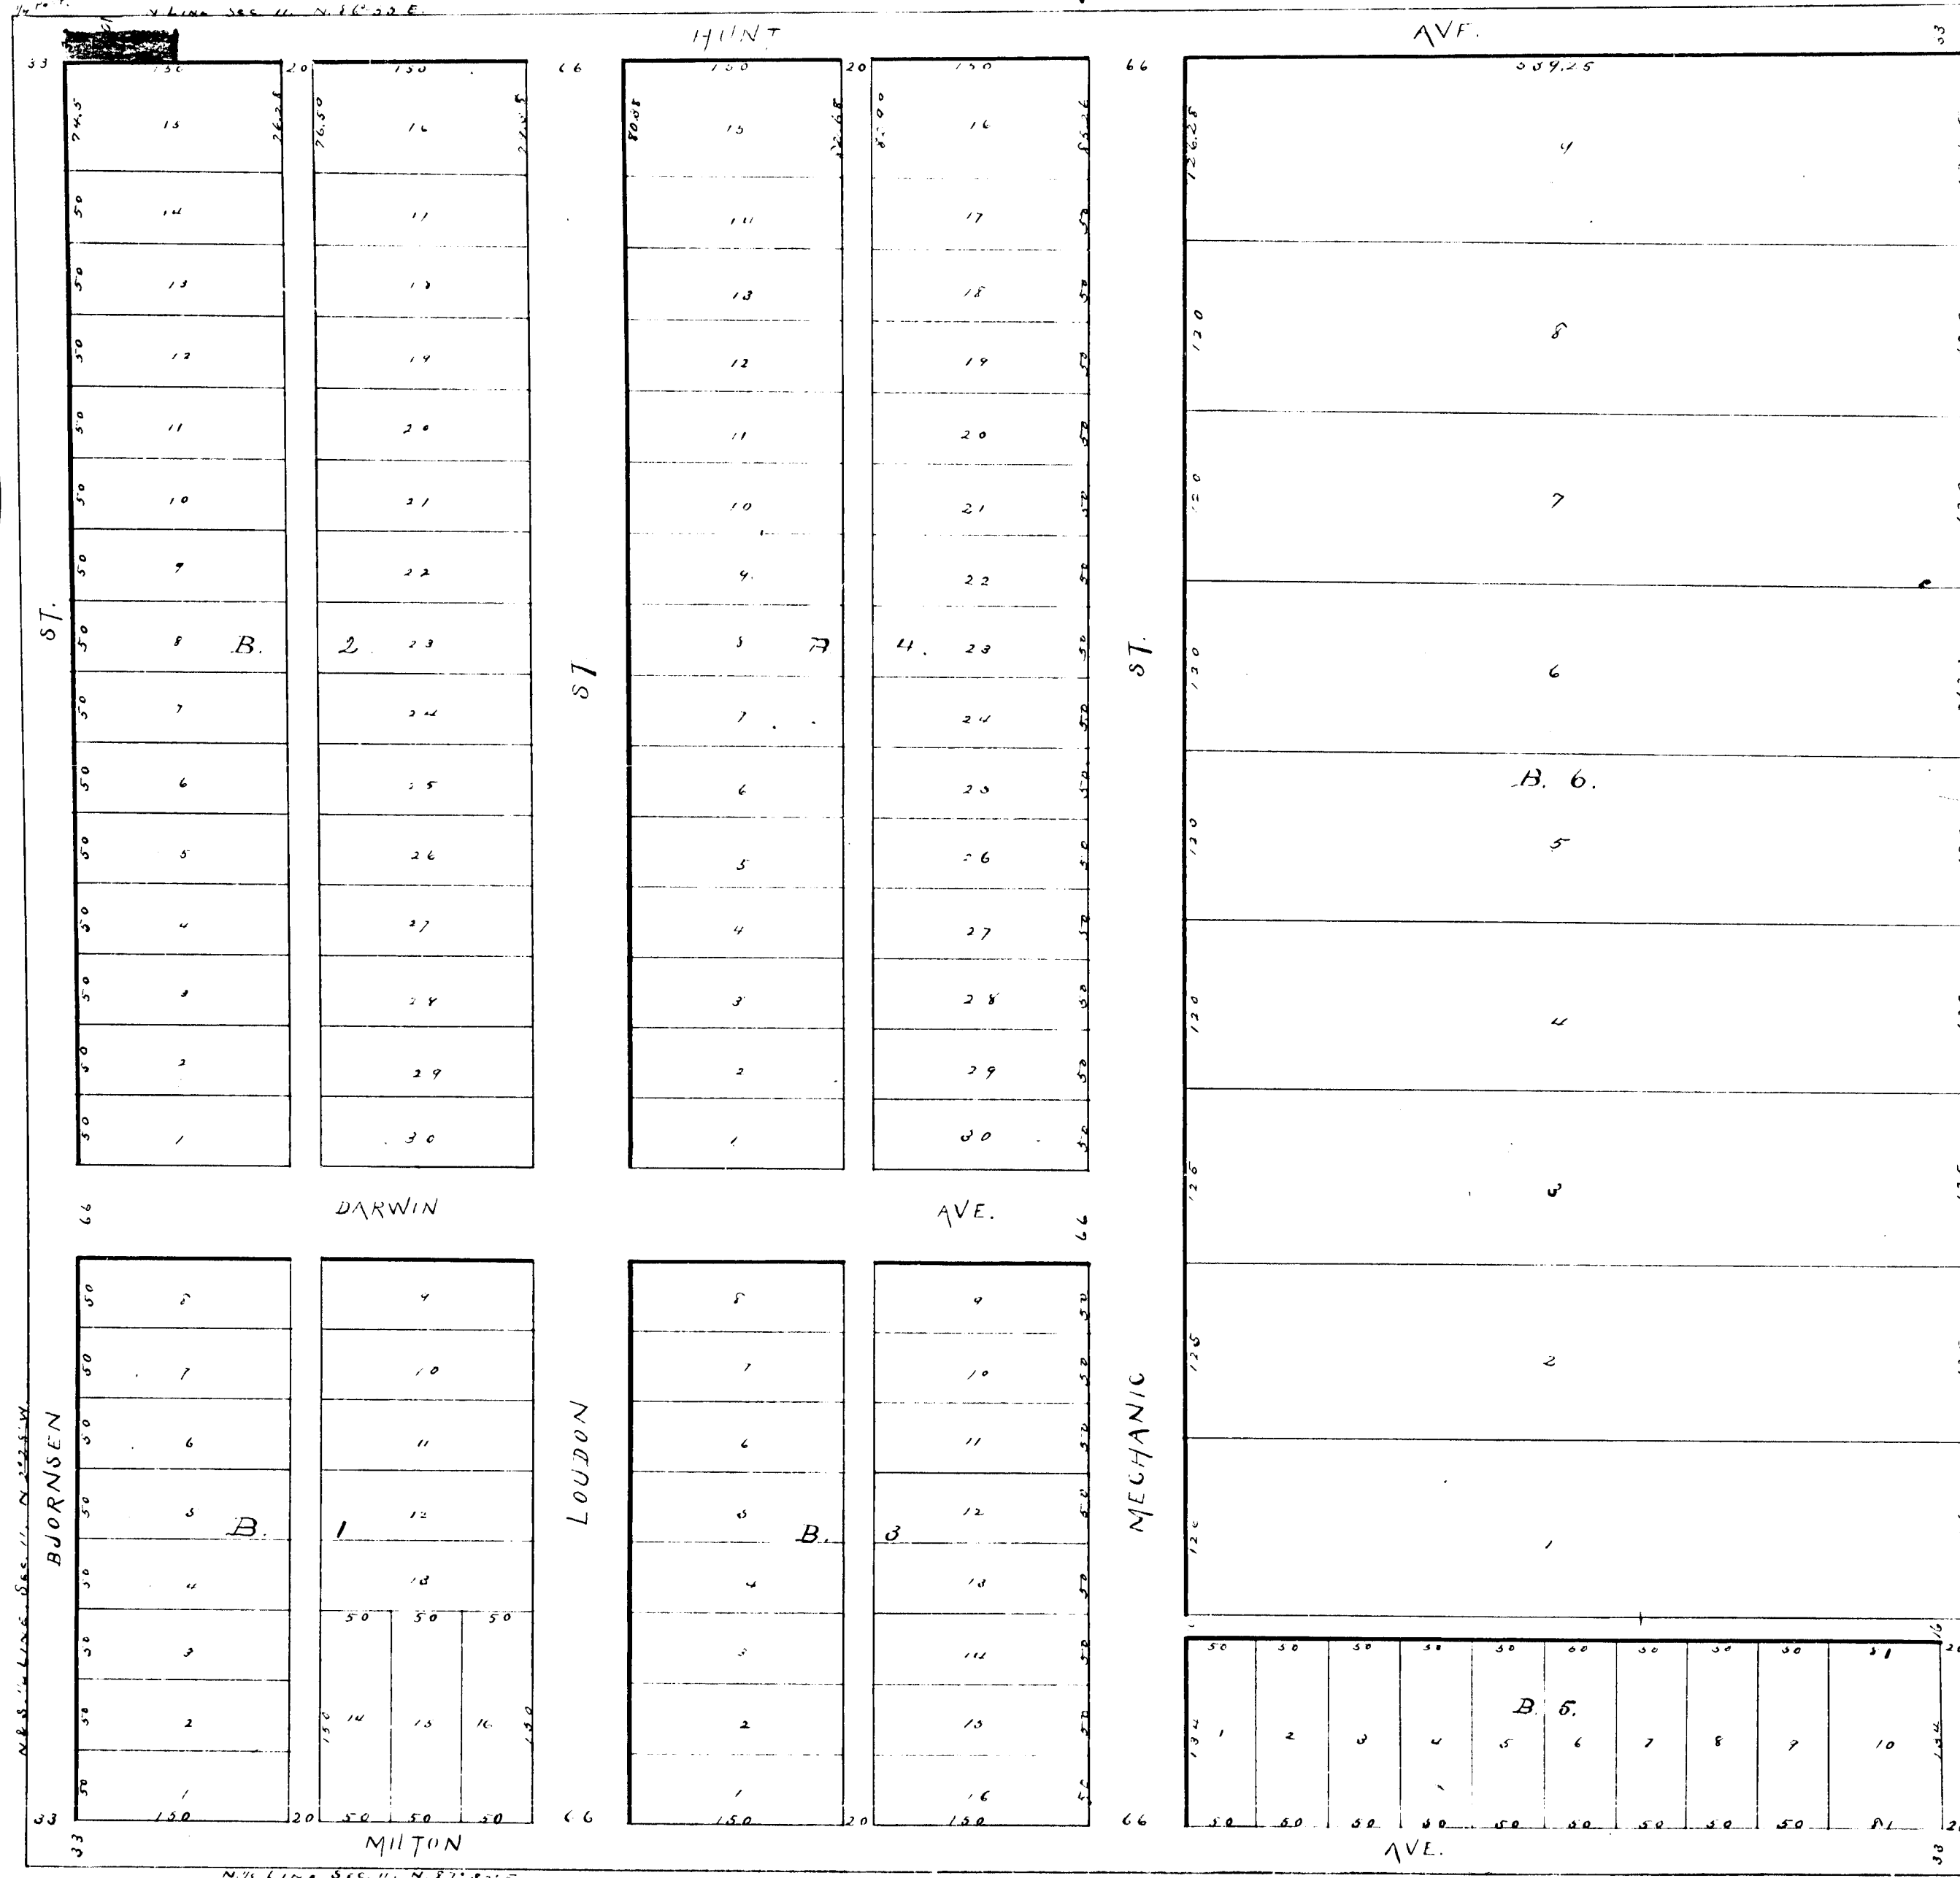

Loudon's Addition to the City of Big Rapids consists of the North West and the North East sections of the North West and the North East of the North Range, Sec. 10 West, Meridian of Michigan.

The initial point of survey is the corner between sections 2 and 3, Sec. 10.

The proprietors are John Loudon and Lucinda Loudon, his wife.

The map of said addition was made by H. R. Smith, a civil engineer, and is constructed on a scale of 100 feet to the inch.

For all information relative to bearing of lines, distances, streets, alleys, blocks, lots, etc., see the map.

In witness whereof, we have hereunto set our hands, and seal this 11th day of April A.D. 1885.

John Loudon *[Signature]*  
Lucinda Loudon *[Signature]*  
Agnes H. Shaw *[Signature]*

State of Michigan, 1885.  
County of Mecosta.

On this 11th day of April A.D. 1885, before me, a notary public in and for said county personally appeared John Loudon, and Lucinda Loudon, his wife, and H. R. Smith, known to me to be the persons who executed the above instrument, and acknowledged the same to be their free act and deed.

Daniel D. Stewart, Notary Public.

State of Michigan, 1885.  
County of Mecosta.

Mr. Daniel D. Stewart, Register of Deeds, and H. R. Smith, Civil Engineer, have by certifying that we have carefully compared this duplicate plat with the original plat of Loudon's Addition to the City of Big Rapids, and that it is an exact duplicate thereof and of the whole of such map or plat.

Big Rapids, Mich., April 11th 1885. Daniel D. Stewart, Register of Deeds.  
H. R. Smith, Civil Engineer.

Register Office, 1885.  
Mecosta County.

Received for record April 11th 1885 at 3 o'clock P.M. and filed in Book of Plats, Vol. 2, at page 15.

Daniel D. Stewart, Register of Deeds.

State of Michigan, 1885.  
County of Mecosta.

Mr. Daniel D. Stewart, Register of Deeds, and H. R. Smith, Civil Engineer, have by certifying that we have carefully compared this duplicate plat with the original plat of Loudon's Addition to the City of Big Rapids, and that it is an exact duplicate thereof and of the whole of such map or plat.

Big Rapids, Mich., April 11th 1885. Daniel D. Stewart, Register of Deeds.  
H. R. Smith, Civil Engineer.