

CLARK'S ADDITION TO THE VILLAGE OF RODNEY.

RECEIVED AND FILED

In Auditor General's Office

June 15 1885

H. P. Hall
Dep. Aud. Genl.

Clark's Addition to the Village of Rodney consists of a strip of land twenty (20) rods in width from the east side of the North West 1/4 of the South East 1/4 of Section Twenty-four (24) in Township No. 15 North, Range No. 10 West, Meridian of Michigan.

For all information relative to lots, streets etc. see the plat.

The proprietors are Orange M. Clark, & Sophie M. Clark his wife.

The plat is constructed on a scale of one hundred feet to the inch, and was made by H. S. Oring a Civil Engineer.

In witness whereof, we have hereunto set our hands and seals this 18th day of May A.D. 1885.

Orange M. Clark
Sophie M. Clark
H. S. Oring, Civil Engineer

State of Michigan, ss.
County of Macomb.
On this 18th day of May, A.D. 1885, I, the undersigned, a Notary Public in and for said county, personally appeared Orange M. Clark, & Sophie M. Clark his wife, and H. S. Oring, known to me to be the persons who executed the above instrument and acknowledged the same to be their free act and deed.

Notary Public.

Register of Deeds.
Filed for record May 19th 1885 at 9:30 o'clock A.M. and filed in Vol. 2 Book of Plats of Macomb County, Mich.
Paul W. Stewart
Register of Deeds.

State of Michigan, ss.
County of Macomb.

Mr. Daniel H. Stewart, Register of Deeds, and H. S. Oring, Civil Engineer, hereby certify that we have carefully compared this duplicate plat with the original plat of Clark's Addition to the Village of Rodney, and that it is an exact duplicate thereof, and of the whole of such map & plat.




Big Rapids, Mich., May 19 1885.
Paul W. Stewart, Register of Deeds.
H. S. Oring, Civil Engineer.

State of Michigan, ss.
County of Macomb.

Mr. Daniel H. Stewart, Register of Deeds, and H. S. Oring, Civil Engineer, hereby certify that we have carefully compared the annexed plat with the plat of Clark's Addition to the Village of Rodney, now on record in the office of said Register of Deeds, and that it is a true transcript thereof and of the whole of such record.

Big Rapids, Mich., May 19 1885.

Paul W. Stewart, Register of Deeds.
H. S. Oring, Civil Engineer.

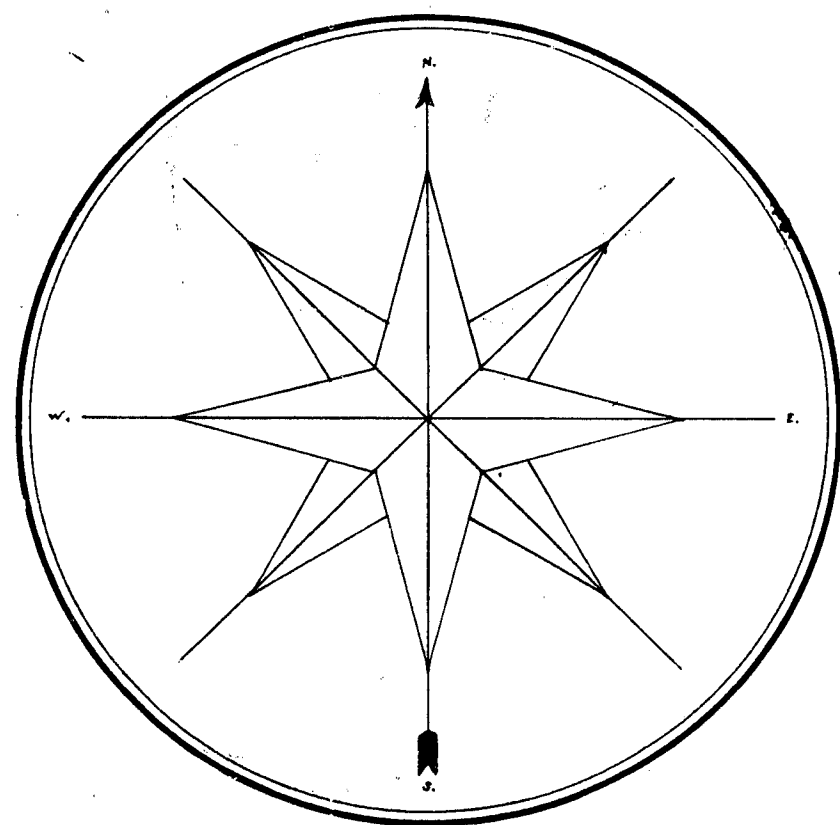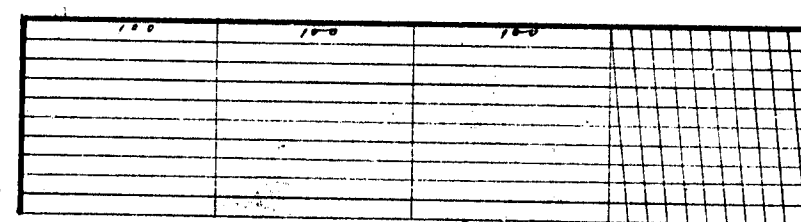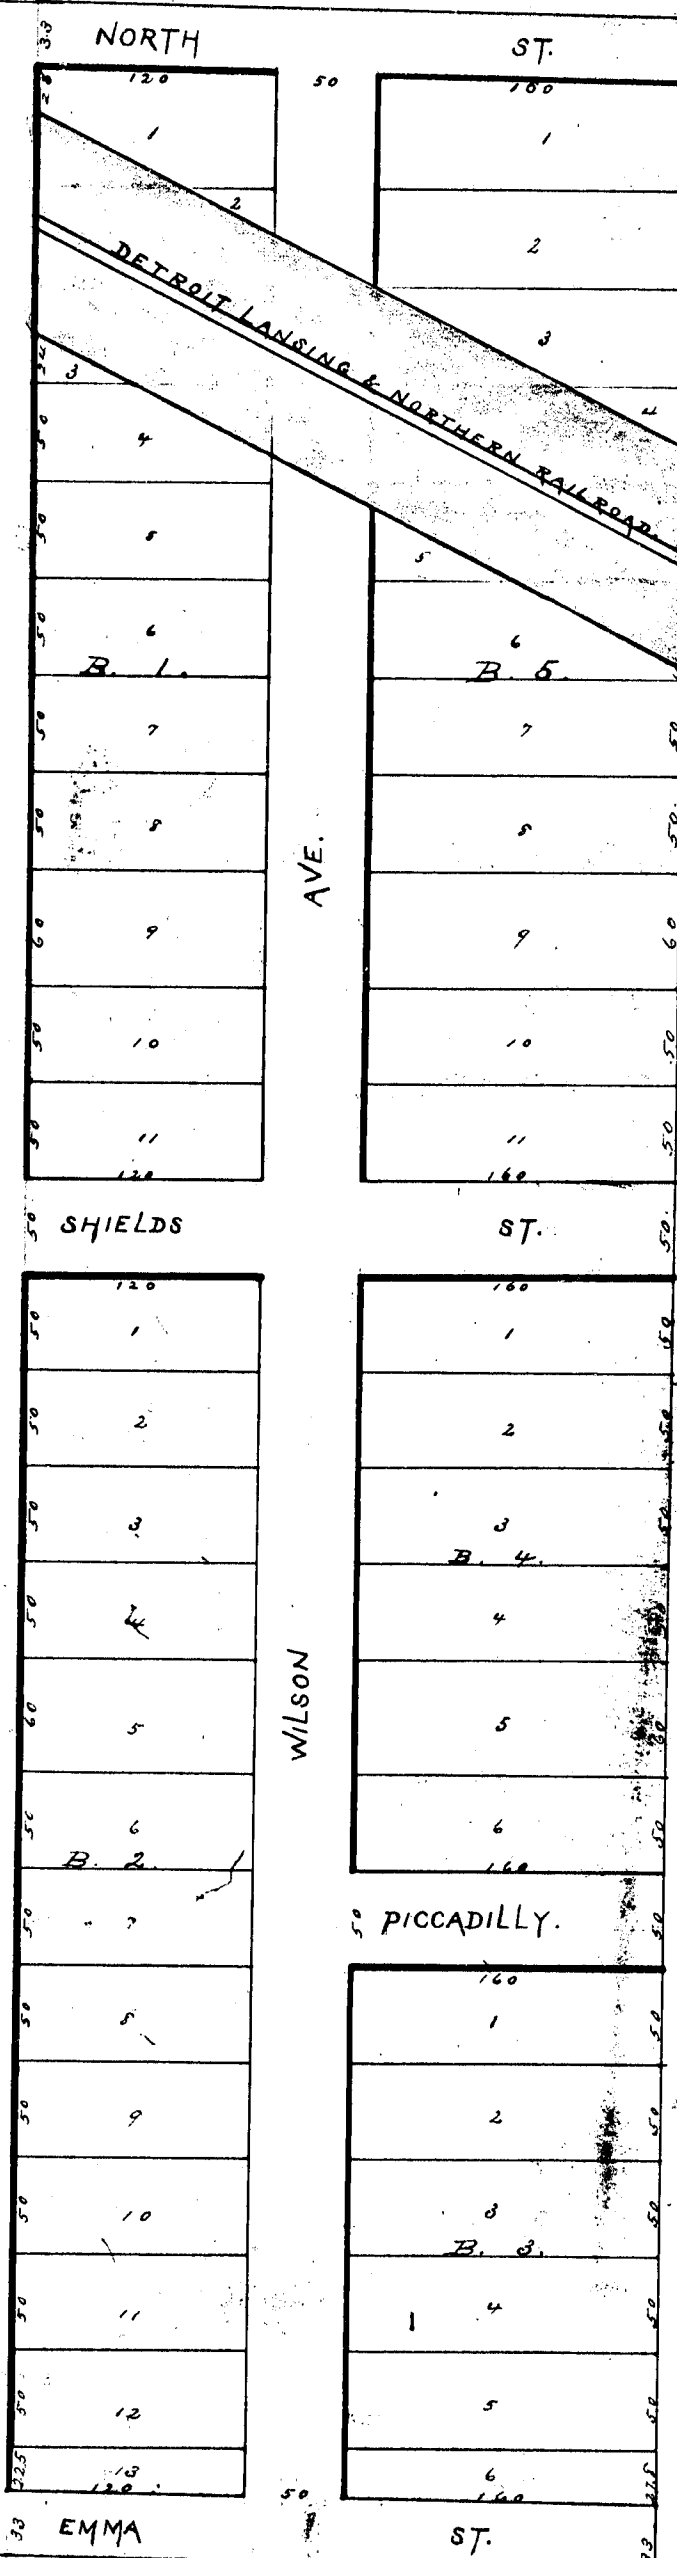

13722

And G.

CLARK'S ADDITION TO THE VILLAGE OF RODNEY.


RECEIVED AND FILED

In Auditor General's Office

June 15 1885

H. R. Smith

Dep. Aud. Gen.

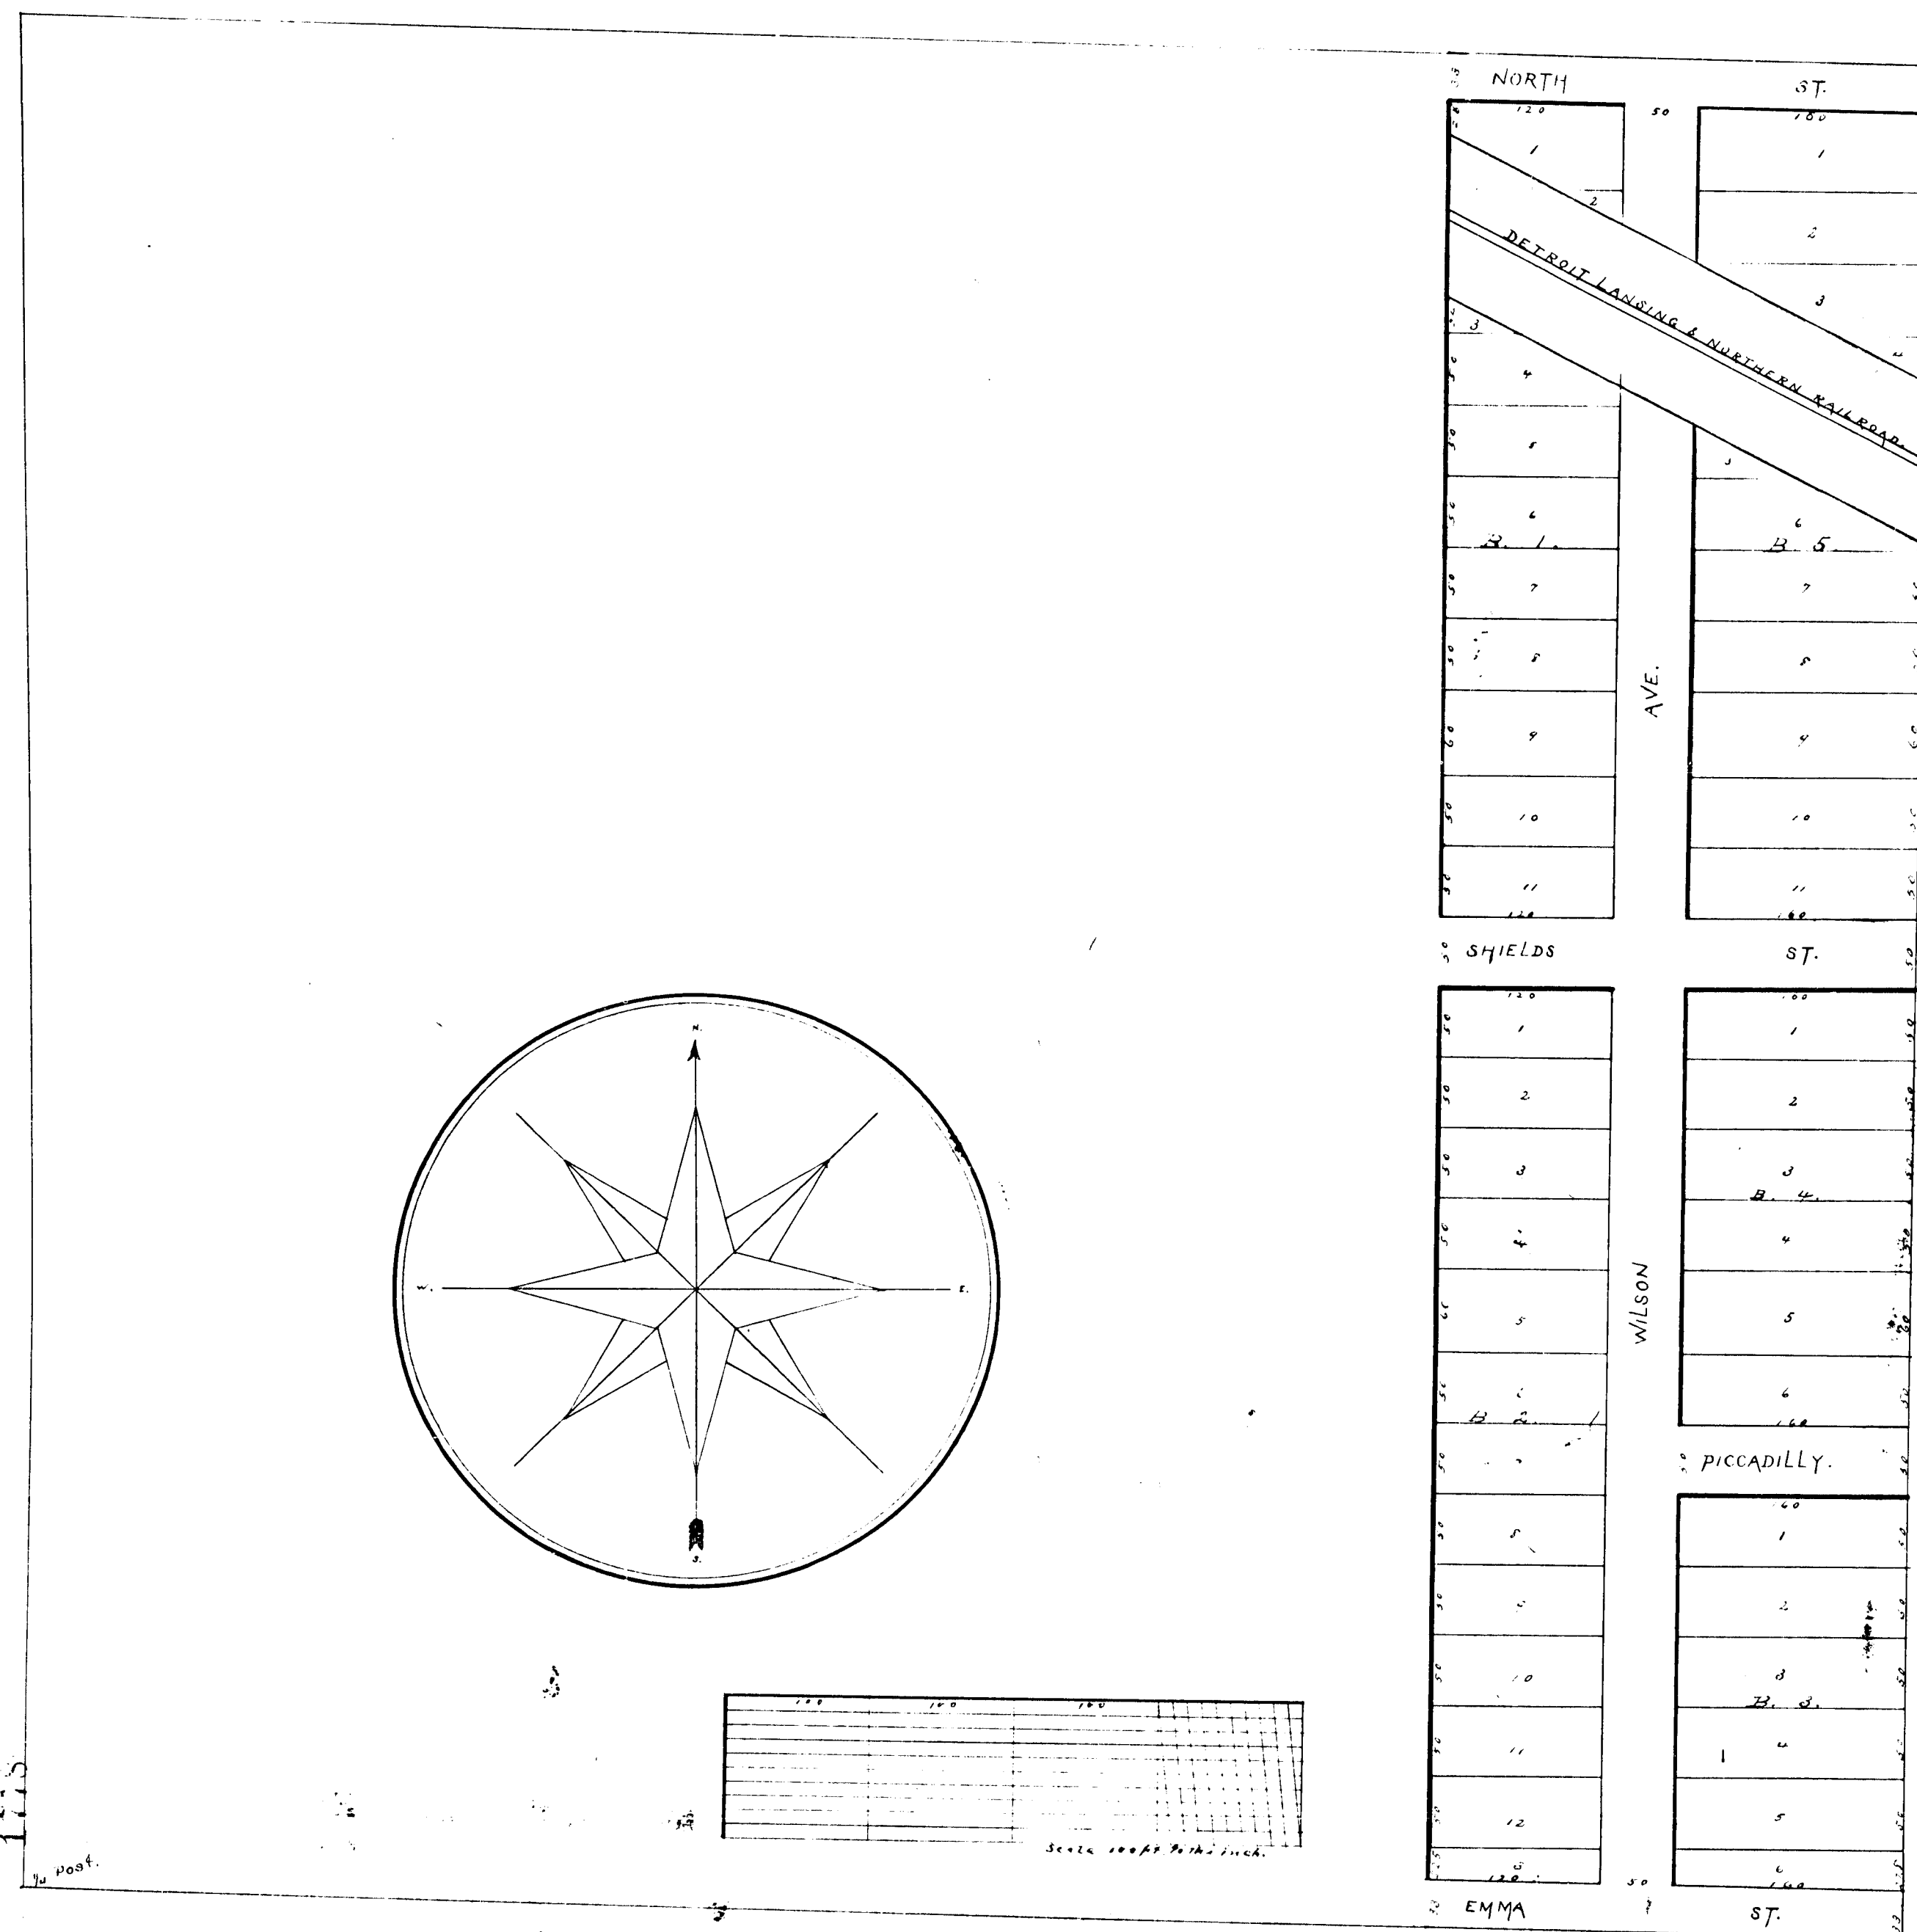

Clark's Addition to the Village of Rodney consists of a strip of land twenty (20) rods in width from the east side of the north-west 1/4 of the south-east 1/4 of Section Twenty-five (25), in Township No. Fifteen (15), North, Range No. Nine (9), East, Meridian of Michigan.

For all information relative to lots, streets, etc., see the plat.

The proprietors are Orange M. Clark, & Sophie M. Clark his wife.

The plat is constructed at a scale of one hundred feet to the inch, and was made by J. S. Cring, a Civil Engineer.

In witness whereof, we have hereunto set our hands and seals this 15th day of May A.D. 1885.

Orange M. Clark, Sophie M. Clark

State of Michigan, ss. County of Macomb.

On this 15th day of May A.D. 1885, before me a Notary Public in and for said county, personally appeared Orange M. Clark, & Sophie M. Clark his wife, and J. S. Cring, known to me to be the persons who executed the above instrument and acknowledged the same to be their free act and deed.

Thomas H. Bennett, Notary Public.

Register's Office, ss. Received for record May 19th 1885 at 9:30 o'clock A.M. and filed in Vol. 2 Book of Plats of Macomb County, Mich.

John S. Cring, Civil Engineer, Register of Deeds.

State of Michigan, ss. County of Macomb.

John S. Cring, Civil Engineer, hereby certify that we have carefully compared this duplicate plat with the original plat of Clark's Addition to the Village of Rodney, and that it is an exact duplicate thereof, and of the whole of each map & plat.

Big Rapids, Mich., May 19 1885. J. S. Cring, Civil Engineer.

State of Michigan, ss. County of Macomb.

John S. Cring, Civil Engineer, hereby certify that we have carefully compared the annexed plat with the plat of Clark's Addition to the Village of Rodney, now on record in the office of said Register of Deeds, and that it is a true transcript thereof, and of the whole of each map & plat.

Big Rapids, Mich., May 10 1885.

John S. Cring, Civil Engineer.

13722