

Auditor General's Copy.

The within plat "THE ALTONA CEMETERY" comprises the following described piece or pieces of land. To wit. Commencing at the north east corner of the north west quarter of the north west quarter of section No. eight (8), Town 13 N 8 W. Running thence south on sub quarter line 274 feet thence west 265 feet thence north 274 feet to section line. Thence east 265 feet to place of beginning. The portion of said plat intended for sale, consists of eleven blocks, or ranges of lots, extending north and south across said plat, each block being designated by large figures numbered from 1 to 11 inclusive, placed at both end of each block. The numbers of the several lots of each block are indicated by large figures at right hand of block No. 11 extending from 1 to 12 inclusive. Said numbers being intended to designate all the lots extending across the plat east and west, in each of the several blocks. Lot A lies adjacent to east side of lot 11. Block 3. And lot B lies adjacent to west side of lot 12. Block 9.

The proprietors of said plat, William N. Seaton and Mary J. Seaton his wife - of the township of Hinton, Mecosta County, Mich. have employed Merritt S. Cook, a civil Engineer of said County, to make the within plat. A lot of said streets and alleys are hereby dedicated to the public to be used for cemetery purposes only.

In testimony whereof we hereby set our hands and seals on this the 18th day of July A.D. 1890


Witness signed
R. L. Willett
Gracie R. Willett
Wm. N. Seaton
Mary J. Seaton

State of Michigan ss
County of Mecosta
On this the 18th day of July, 1890, before me a Notary Public of the County of Mecosta, personally appeared the following named persons. To wit. William N. Seaton and Mary J. Seaton his wife known by me to be the persons who executed the foregoing instrument, and severally acknowledged the same to be their free act and deed.
signed R. L. Willett
Notary Public

"Surveyor's Certificate"
I hereby certify that the plat heron delineated is a correct one, and that permanent monuments, consisting of cedar stakes, 3 inches square and 2 feet 6 inches in length, have been planted at points marked thus 'x' as shown, at all angles in the boundaries of the land platted and at all intersections of streets or streets and alleys.
Merritt S. Cook Surveyor

State of Michigan ss
County of Mecosta
We, Daniel W. Stewart, Register of Deeds, and Merritt S. Cook, Surveyor, hereby certify that we have each carefully compared this copy with the original plat of "THE ALTONA CEMETERY" and that it is an exact copy thereof and of the whole of said original map or plat.
Daniel W. Stewart Register of Deeds
Merritt S. Cook Surveyor

State of Michigan ss
County of Mecosta
We, Daniel W. Stewart, Register of Deeds and Merritt S. Cook, Surveyor, hereby certify that we have each carefully compared the annexed copy with the plat of "THE ALTONA CEMETERY" now of record in the office of said Register of Deeds and that it is a true transcript therefrom and of the whole of such record.
Daniel W. Stewart Register of Deeds
Merritt S. Cook Surveyor

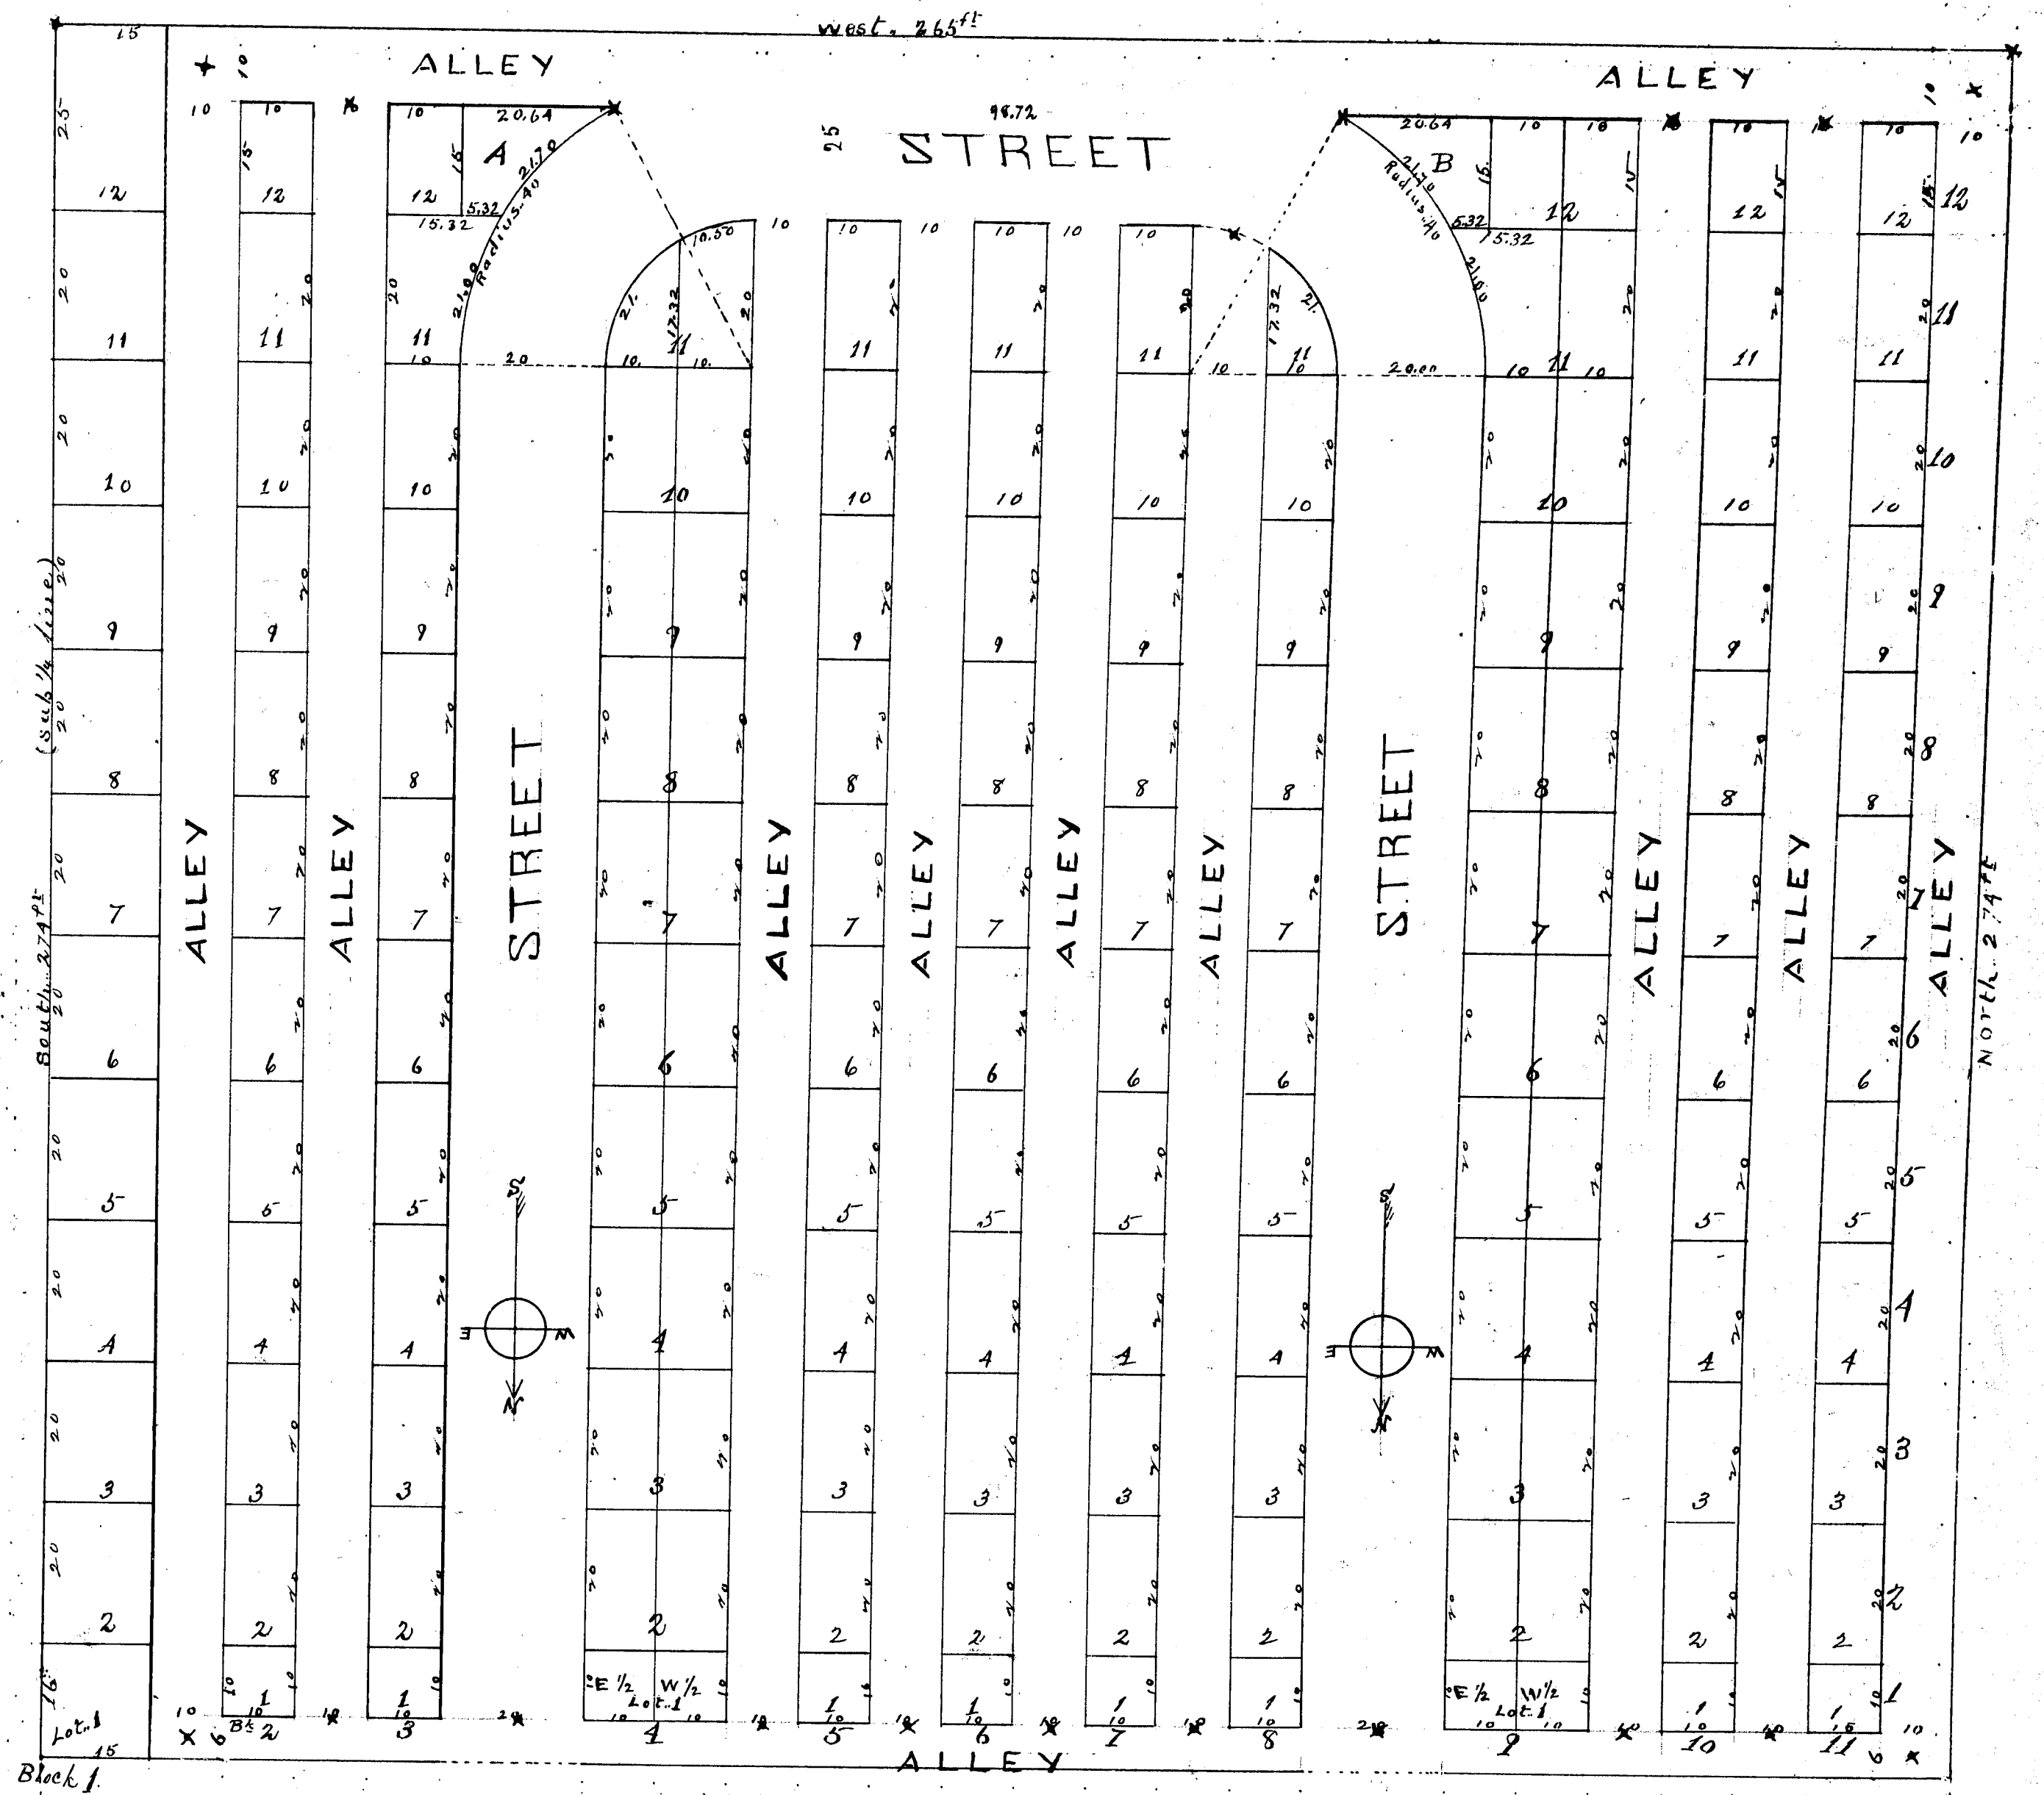

THE ALTONA CEMETERY

Approved July 30 1890
H. R. Pratt
Deputy Auditor General

Registers office }
Mecosta County }
Received for record
September 14th A.D. 1890 and
filed in Book No. 2 of Plats
at page 25.
Daniel W. Stewart
Register of Deeds
Merritt S. Cook
Surveyor
Copied from old map, before discovering error
in relative position.
Received and Filed
IN AUDITOR GENERAL'S OFFICE
September 6, 1890
H. R. Pratt
Deputy Auditor General.

13723

Auditor's Receipts

The within plat, "THE ALTONA CEMETERY" comprises the following described piece or parcel of land, to wit: Commencing at the north west corner of the north west quarter of the north west quarter of section 18, Town 13N, Range 18W. Running thence south on said public line 24 feet thence west 265 feet thence north 24 feet to section line. Thence east 265 feet to 3.22 or beginning of the portion of said plat intended for sale, consists of eleven blocks or ranges of lots, extending north and south across said plat, each block being designated by large figures numbered from 1 to 11 inclusive, placed at north end of each block. The number of the several lots of each block are indicated by large figures at right hand of block 11, extending from 1 to 12 inclusive. Said numbers being intended to designate all the lots including as the plat east and west, in each of the several blocks, lot 12, is adjacent to east side of lot 11. Block 3, and lot 13, is adjacent to west side of lot 12. Block 9.

The proprietors of said plat, William A. Seaton and Mary J. Seaton, his wife, of the township of Hinton, Precinct of County, Michigan, have employed Merritt S. Cook, a certified surveyor of said County, to make the within plat, 10 1/2 of said streets and alleys, are hereby dedicated to the public, to be used for cemetery purposes only.

In testimony whereof we have set our hands and seals this 18th day of July A.D. 1890

witness
R. L. Willitt
Grace A. Willitt

signed
Wm A. Seaton
Mary J. Seaton

State of Michigan, SS
County of Mecosta

On this the 18th day of July, 1890, before me, a Notary Public of the County of Mecosta, personally appeared the following named persons, to wit: William A. Seaton and Mary J. Seaton, his wife, known by me to be the persons who executed the foregoing instrument, and severally acknowledged the same to be their free act and deed.

signed R. L. Willitt
Notary Public

"Surveyor's Certificate"

I hereby certify that the plat herewith delineated is a correct one, and that permanent monuments, consisting of cedar stakes, 3 inches square and 24 1/2 inches in length, have been planted at points marked thus "x" as thereon shown, at all angles in the boundaries of the land plat, and at all intersections of streets or streets and alleys.

Merritt S. Cook Surveyor

State of Michigan, SS
County of Mecosta


We, Daniel W. Stewart, Register of Deeds, and Merritt S. Cook, Surveyor, hereby certify that we have each carefully compared this copy with the original plat of "THE ALTONA CEMETERY" and that it is an exact copy thereof and of the whole of said original map or plat.

Dan W. Stewart Register of Deeds
Merritt S. Cook Surveyor

State of Michigan, SS
County of Mecosta

We, Daniel W. Stewart, Register of Deeds, and Merritt S. Cook, Surveyor, hereby certify that we have each carefully compared this copy with the plat of "THE ALTONA CEMETERY" now of record in the office of said Register of Deeds, and that it is a true transcript therefrom and of the whole of each record.

Dan W. Stewart Register of Deeds
Merritt S. Cook Surveyor

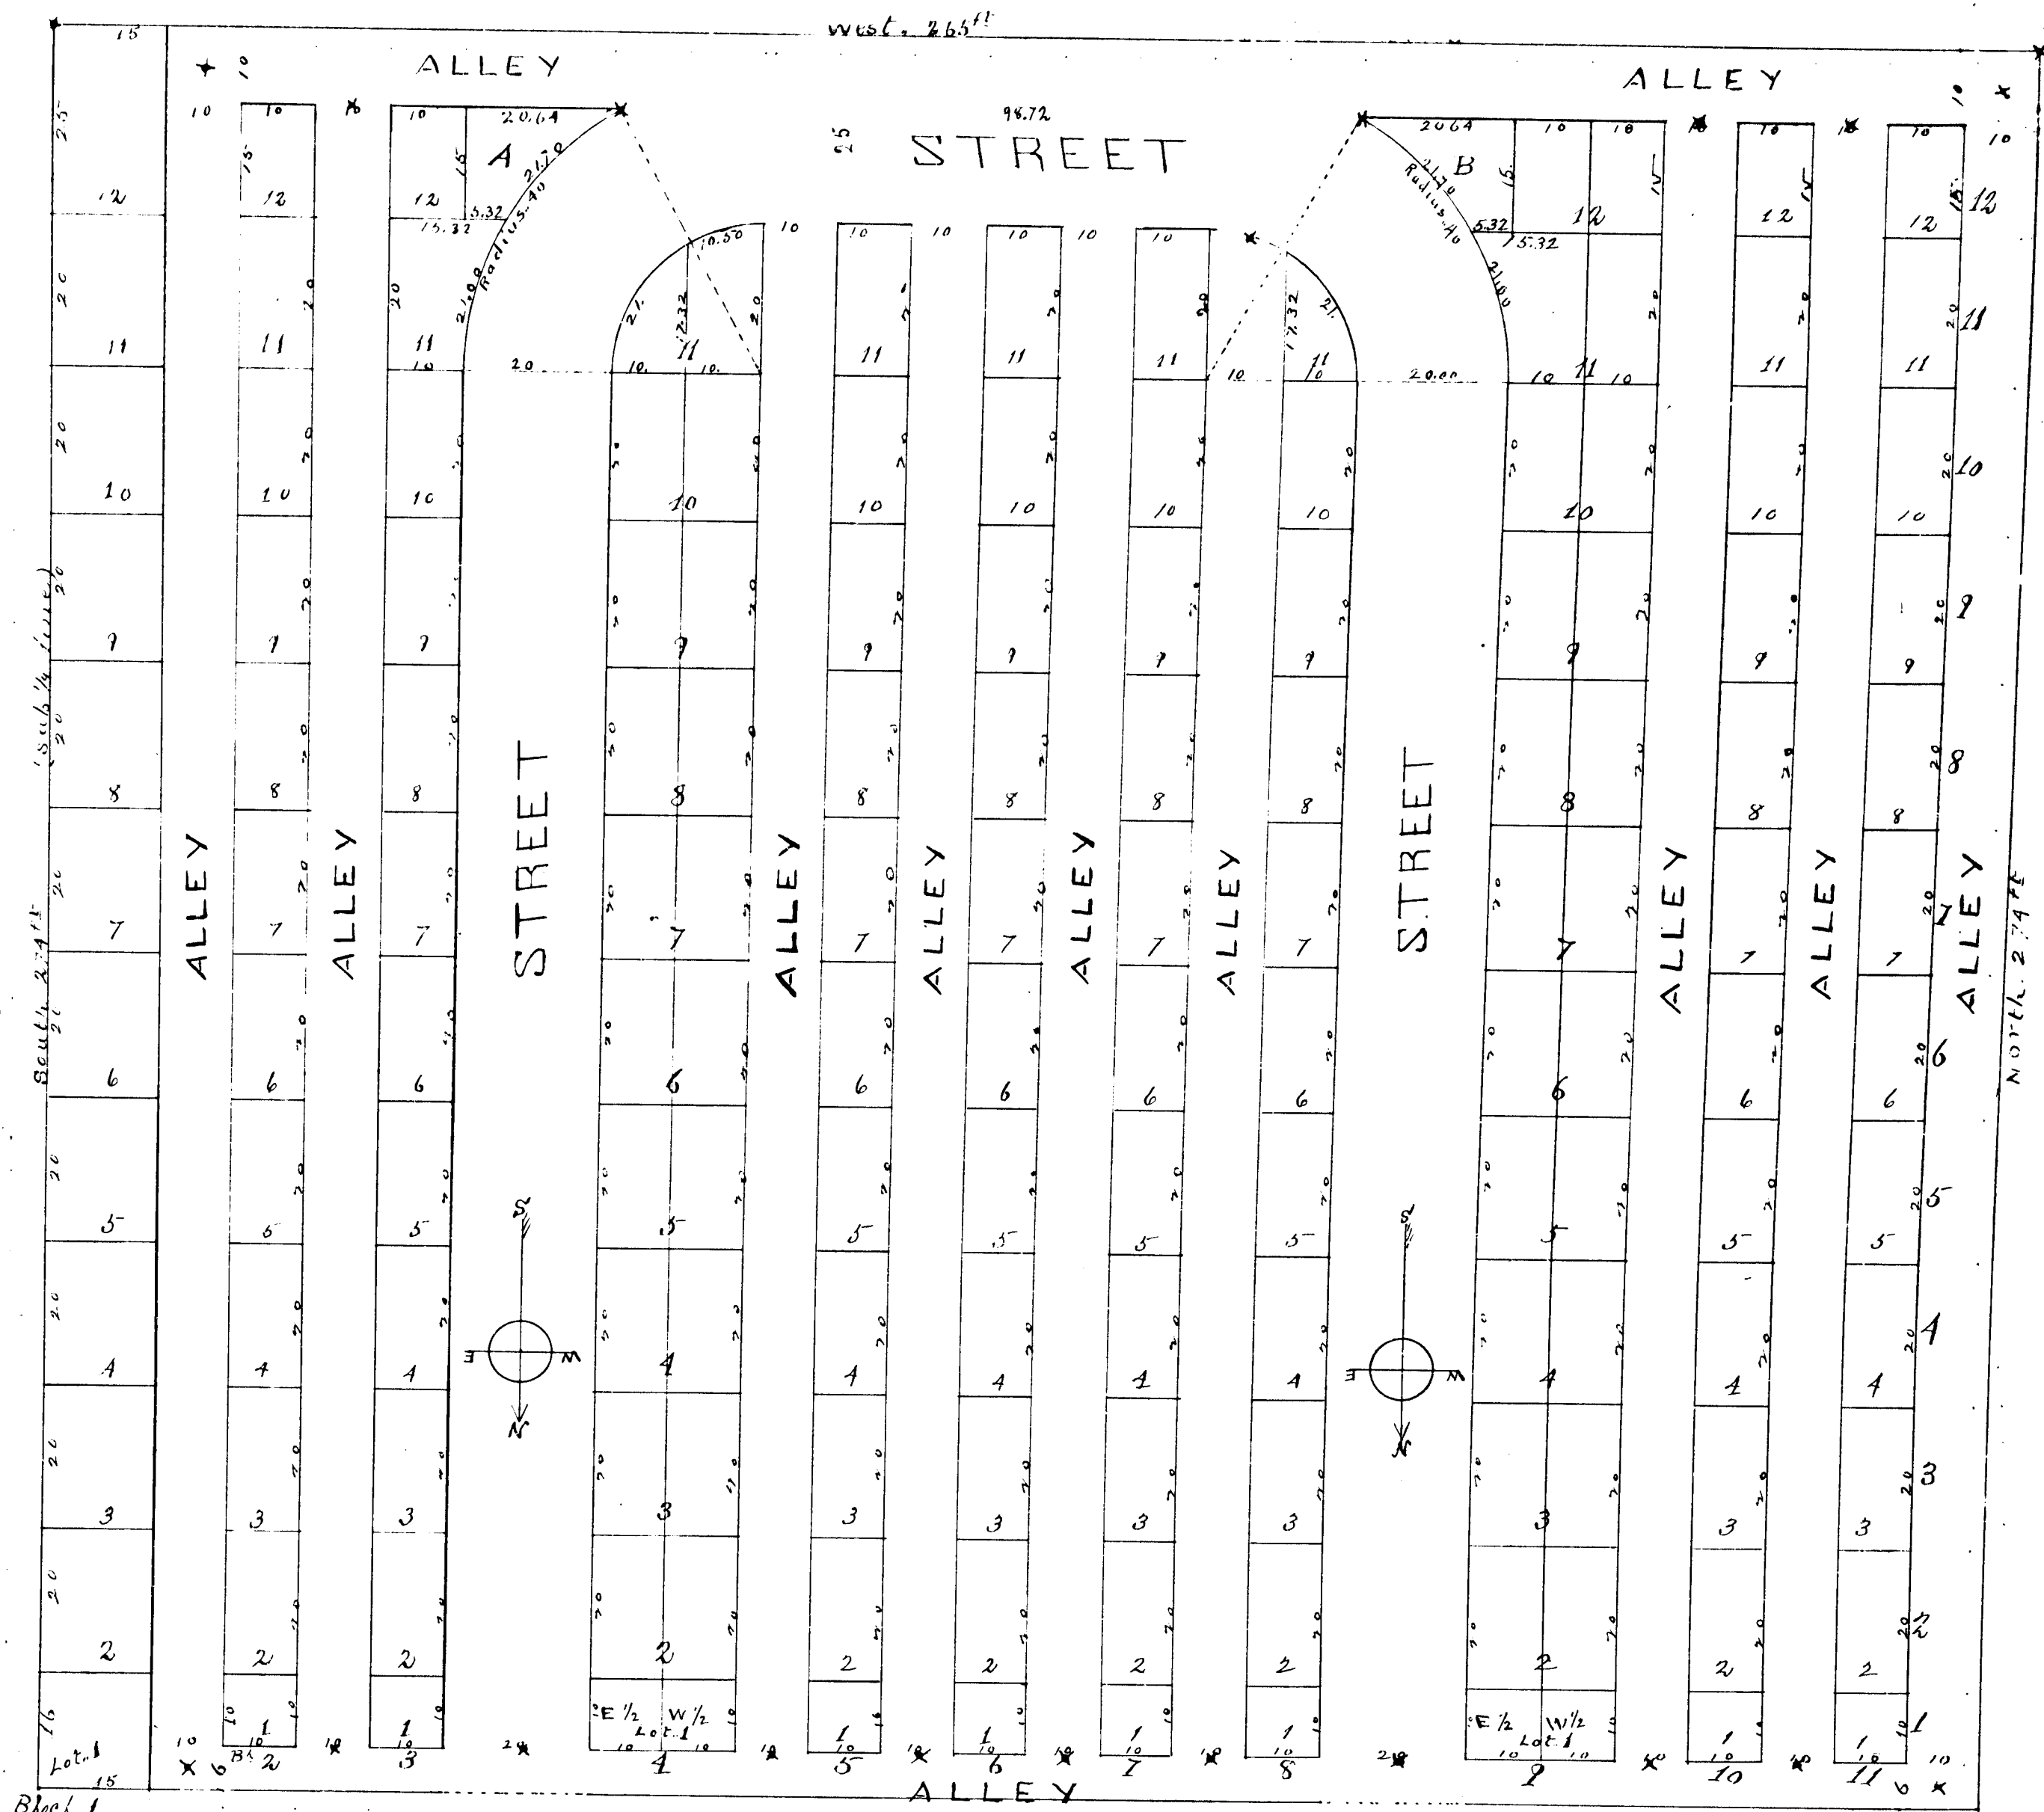

Approved July 20 1890
J. R. Pratt
Deputy Auditor General

Registers Office }
Michigan County }
September 1st A.D. 1890 and
given in Book No. 2 of Plats
at page 25.

copied from old map before discovering error
in relative position.

Received and filed
in Auditor General's Office
September 6, 90
D. H. Pratt
Deputy Auditor General.

State of Michigan
No. 2 of Plats 26 + 27

13723